




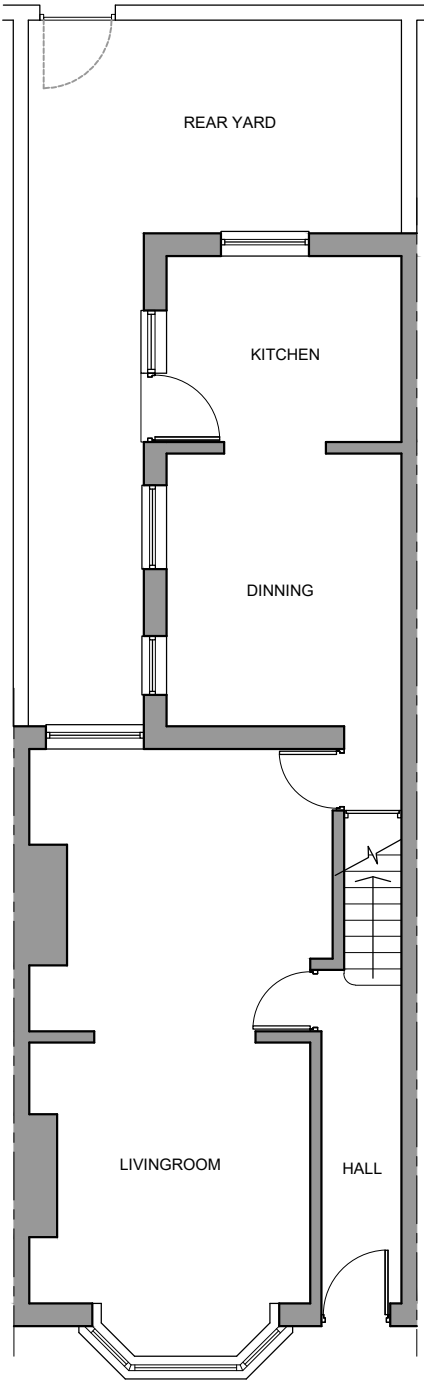


Existing Ground Floor Plan

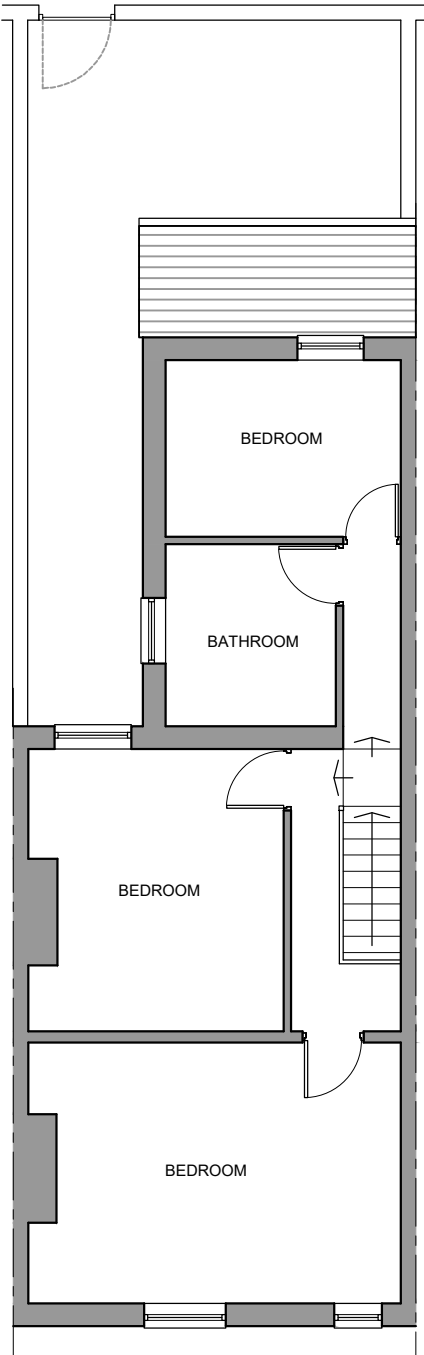

Existing First Floor Plan

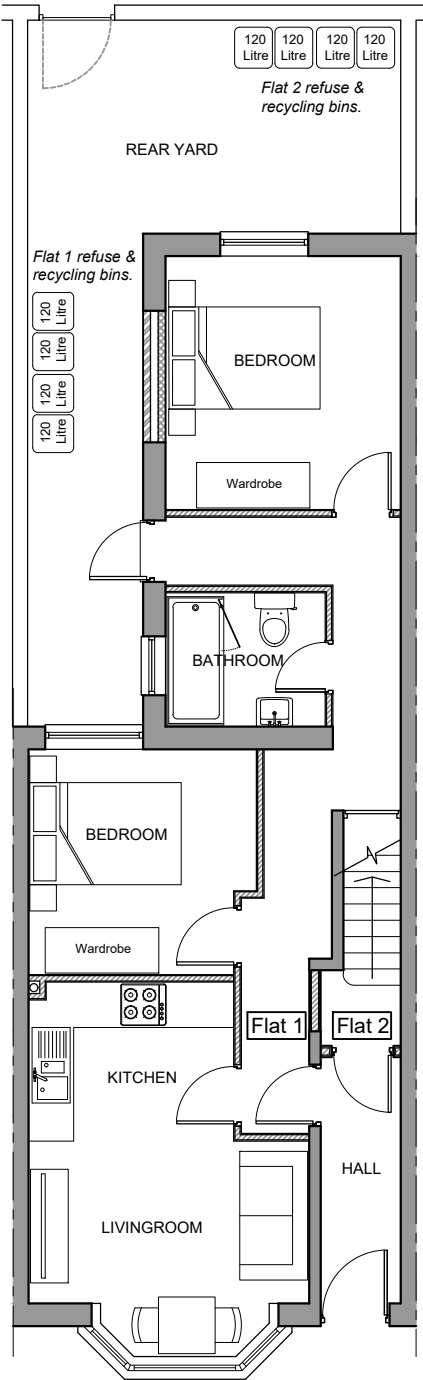

Proposed Ground Floor Plan

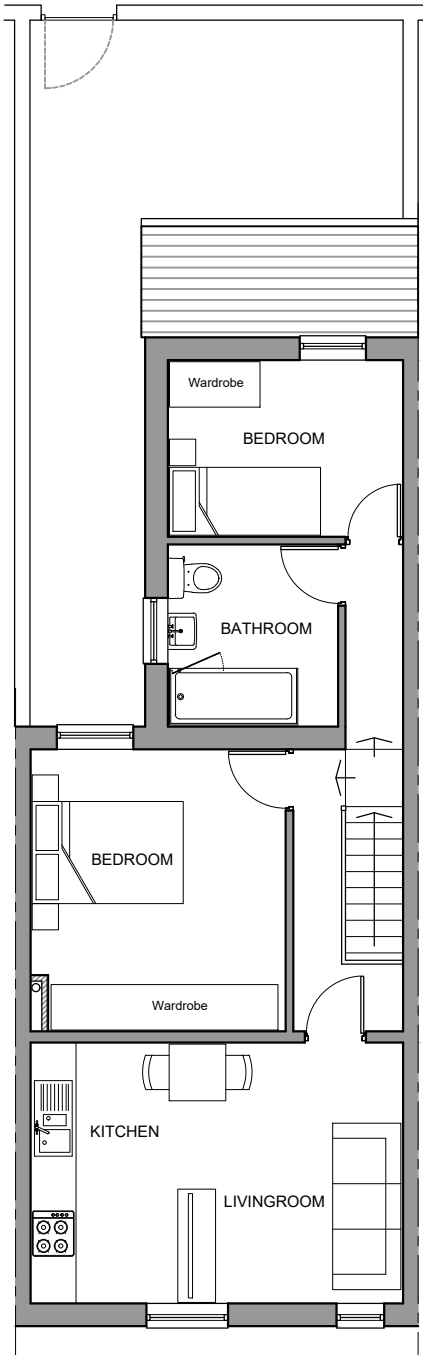

Proposed First Floor Plan

DESIGN INTENT DRAWING ONLY.  
ANY CONSTRUCTION MUST COMPLY  
WITH ALL APPLICABLE BUILDING  
REGULATIONS.

ALL DIMENSIONS IN MM.

|     |           |      |
|-----|-----------|------|
| -   | -         | -    |
| Rev | Amendment | Date |

t 0161 8501045  
m 07814 024033  
e info@nk-architects.com  
w www.nk-architects.com  
a Sovereign House  
Stockport Road  
Cheadle, SK8 2EA

|   |
|---|
| PROJECT:<br>CONVERSION OF EXISTING PROPERTY<br>INTO 2 SELF CONTAINED FLATS                                  |
| ADDRESS:<br>35 KINGSCLIFFE STREET<br>MANCHESTER                                                             |
| DRG:<br>EXISTING AND PROPOSED PLANS                                                                         |
| DRG STATUS:<br>PLANNING SUBMISSION                                                                          |
| DATE: FEB 2023    DRAWN: ANK<br>SCALE: 1:100    CHECKED: ANK<br>SIZE: A3    DRG NO: 623.01                  |
| COPYRIGHT © 2007 NK ARCHITECTS (MCR) LIMITED. ALL RIGHTS RESERVED.<br>REFER TO DIMENSIONS AND DO NOT SCALE. |