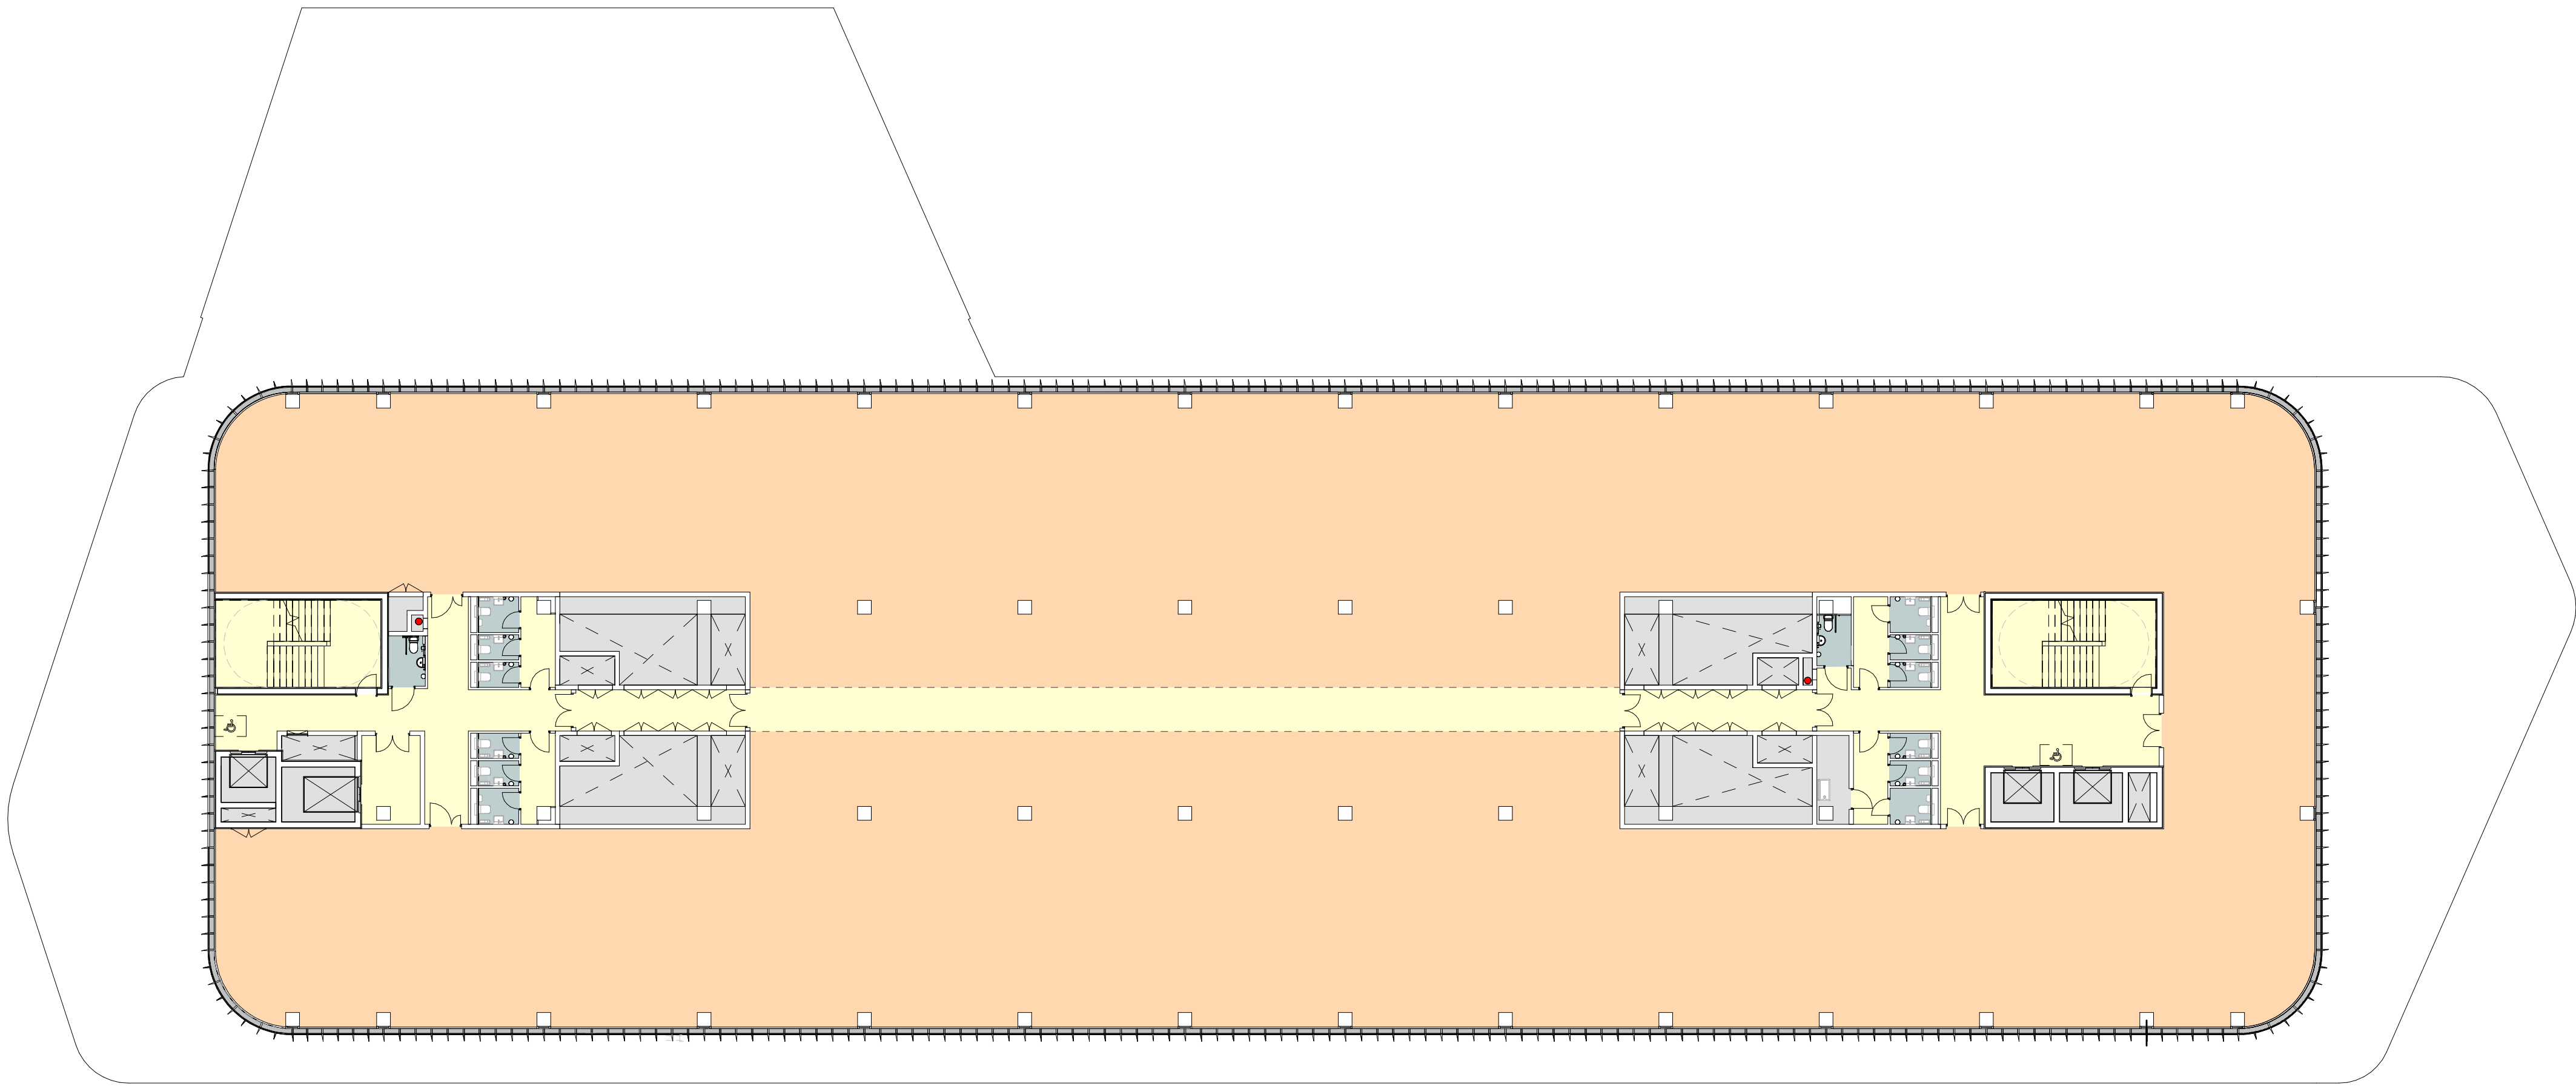


VISUAL SCALE 1:200 @ A1

BUILDING DESIGN PARTNERSHIP SHALL HAVE NO RESPONSIBILITY FOR ANY USE MADE OF THIS DOCUMENT OTHER THAN FOR THAT WHICH IT WAS PREPARED AND ISSUED. ALL DIMENSIONS SHOULD BE CHECKED ON SITE. DO NOT SCALE FROM THIS DRAWING ANY DRAWING ERRORS OR DIVERGENCIES SHOULD BE BROUGHT TO THE ATTENTION OF BUILDING DESIGN PARTNERSHIP AT THE ADDRESS SHOWN BELOW. DRAWINGS SHALL BE READ IN CONJUNCTION WITH THE FOLLOWING BEFORE WORK COMMENCES: - THE CDM DESIGN ISSUES REGISTER - THE BDP RISK SERIES OF DRAWINGS - THE PROJECT CDM RISK REGISTER	NOTES Subject to design development, survey, consultant input & statutory approval.													MSP MANCHESTER SCIENCE PARTNERSHIPS 11 Ducie Street PO Box 85 Piccadilly Basin Manchester M60 3JA United Kingdom T +44 [0]161 828 2200 www.bdp.com BDP.				PROJECT TITLE MSP Greenheys (Private & Confidential)						
									BDP JOB NUMBER P3001624				SCALE @ A1											
									DRAWING TITLE General arrangement - Fifth floor Planning								DATE FIRST ISSUED Apr 23							
																					REVISION P01			

REVISION		DESCRIPTION		DRAWN		CHECKED		DATE	
P01		First Issue		KK		GW		06.04.23	