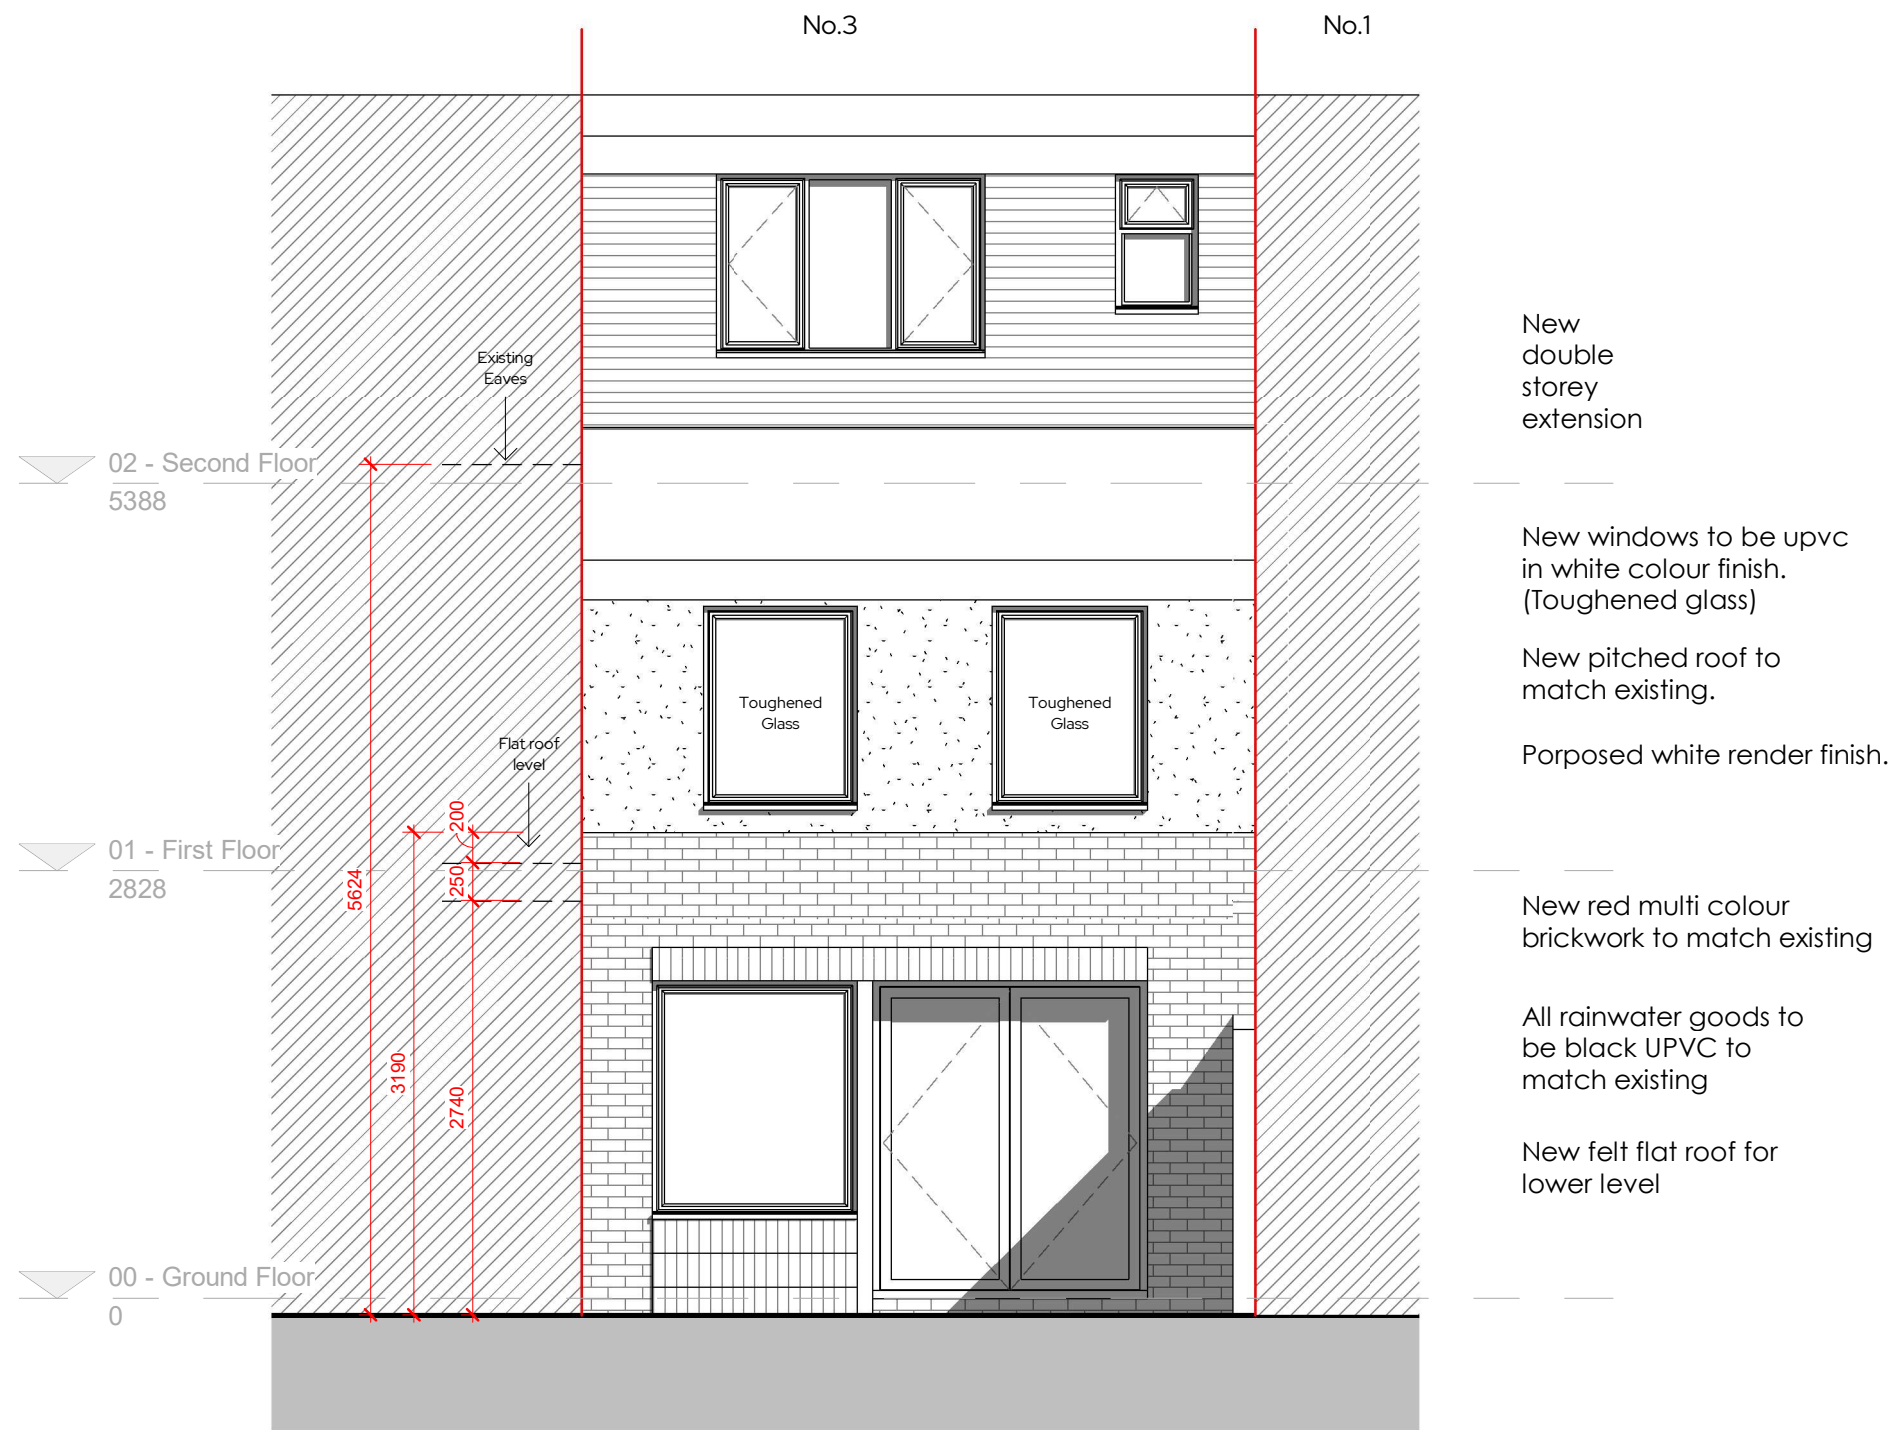


REV	Date	Description	Issued	Additional Notes	Project Title	Title
A	29/06/22	Planning Issue	RJ		1209 - 3 Eleanor Road	Rear Elevation - Proposed
B	12/01/23	Planning Issue	RJ			
C	13/04/2023	Extension Roof Amendment	RJ			
					Client Name	1209-02-04-003 Rev C
					Project Address	
					Pau Montagut	
					3 Eleanor Road, M21 9FZ	
					Date	04/07/22
					Scale	1:50
					Sheet Size	A3
					Drawn by	RJ
					Checked by	DRB