


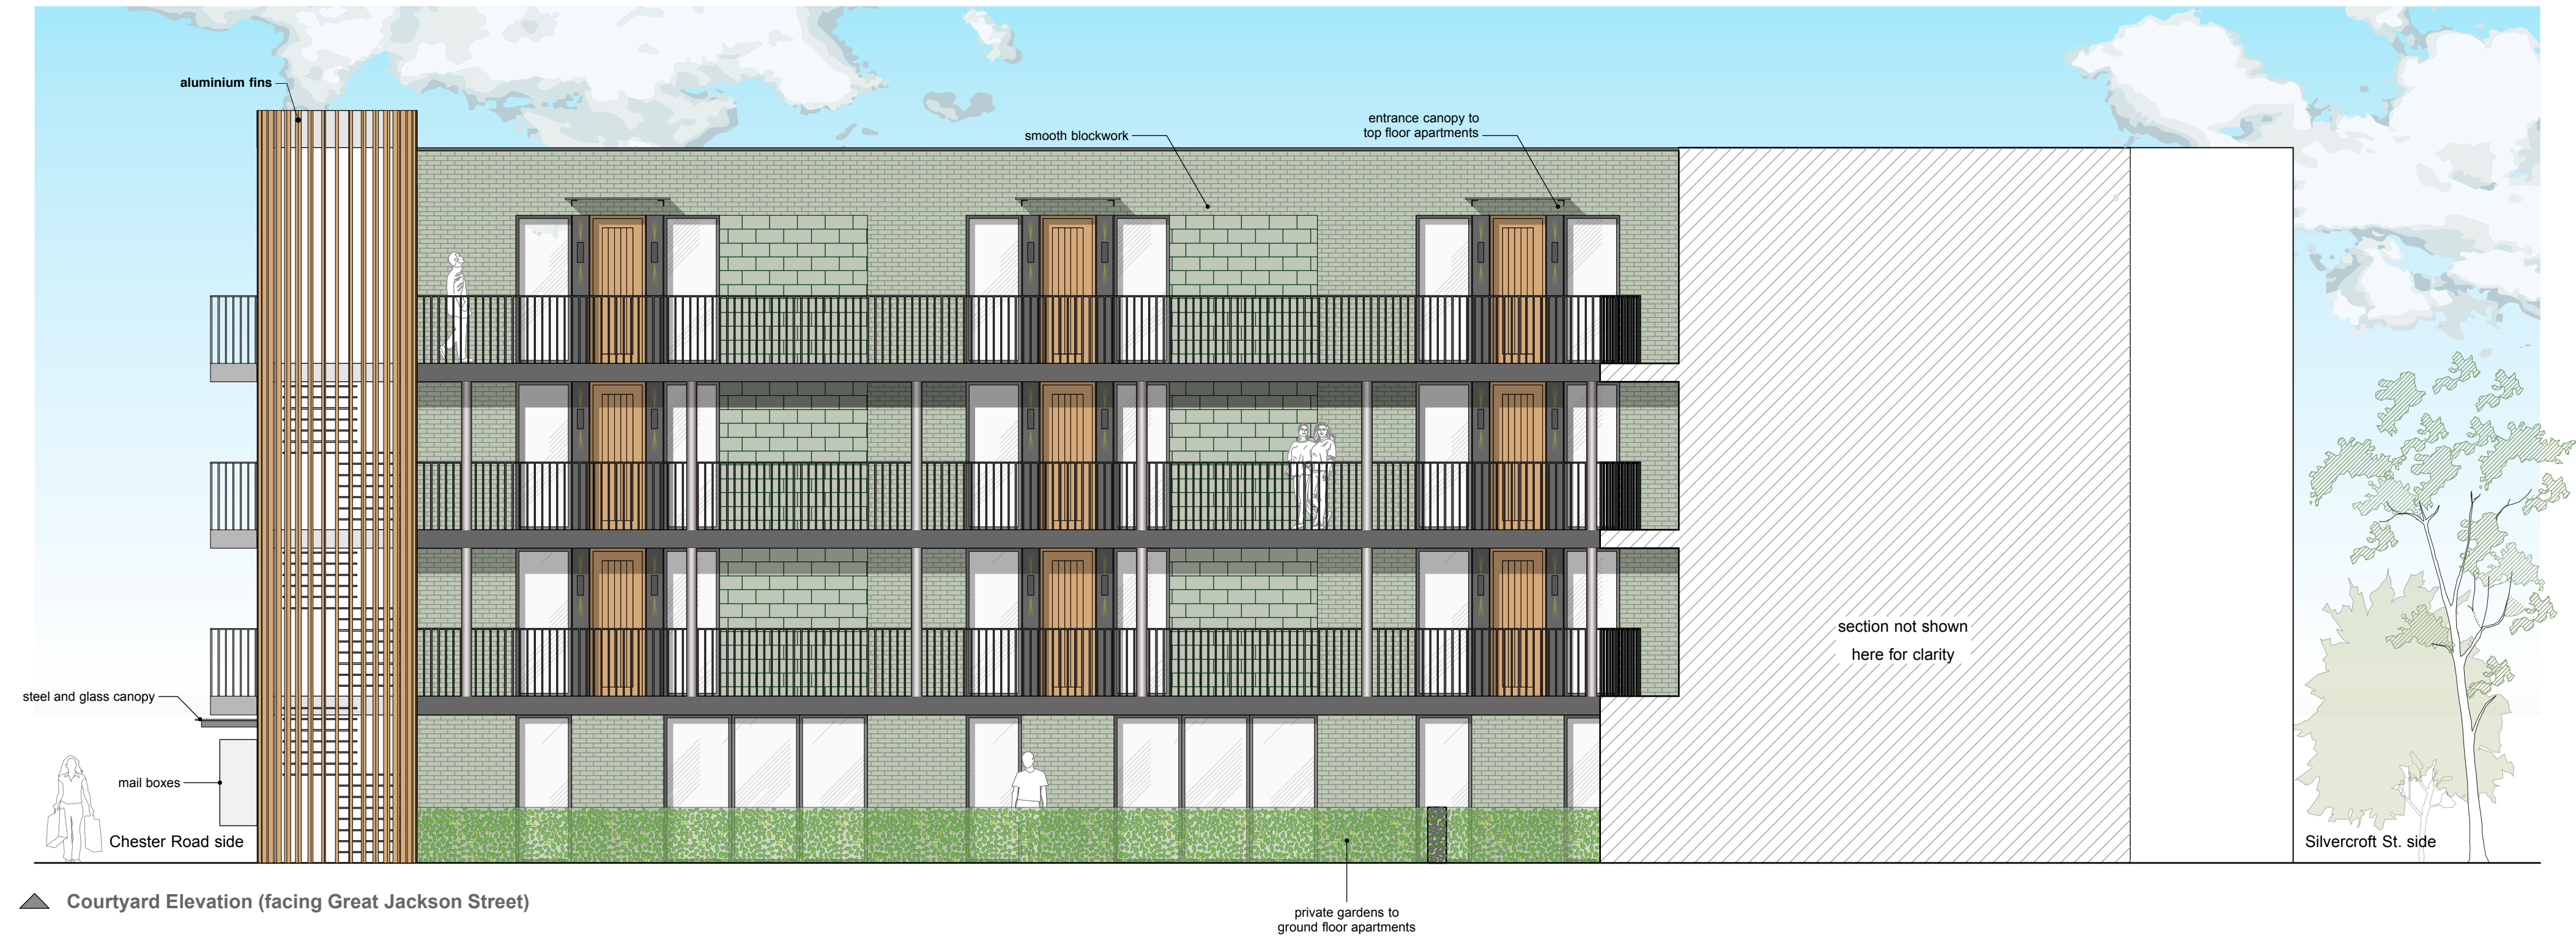

revB; 04.07.22: PV PANELS REMOVED
revC; 19.10.22: vertical columns added
revD; 28.10.22: rose panels removed
rev E; 15.12.22: rooflights removed
rev F; 21.12.22: parapet increased to hide roof plant

Do not scale from this drawing.
All dimensions are to be checked on site prior to commencing works on site. Discrepancy found between information given on this drawing and that given elsewhere or recorded on site shall be notified immediately to the project architect in writing.

PLANNING ISSUE



snookarchitects
89 Wood Street
Liverpool
L1 4NU
t: 0151 707 0100

project: bridgewater house
dwg no: 122F
dwg title: proposed courtyard elevations (NB)
scale: 1:75 @ a1