



The Contractor is responsible for checking dimensions and any discrepancy to be verified with the Architects before proceeding. Figured dimensions to be worked to only, Subject to all Local Authority and Statutory approvals.
DO NOT SCALE

PLANNING

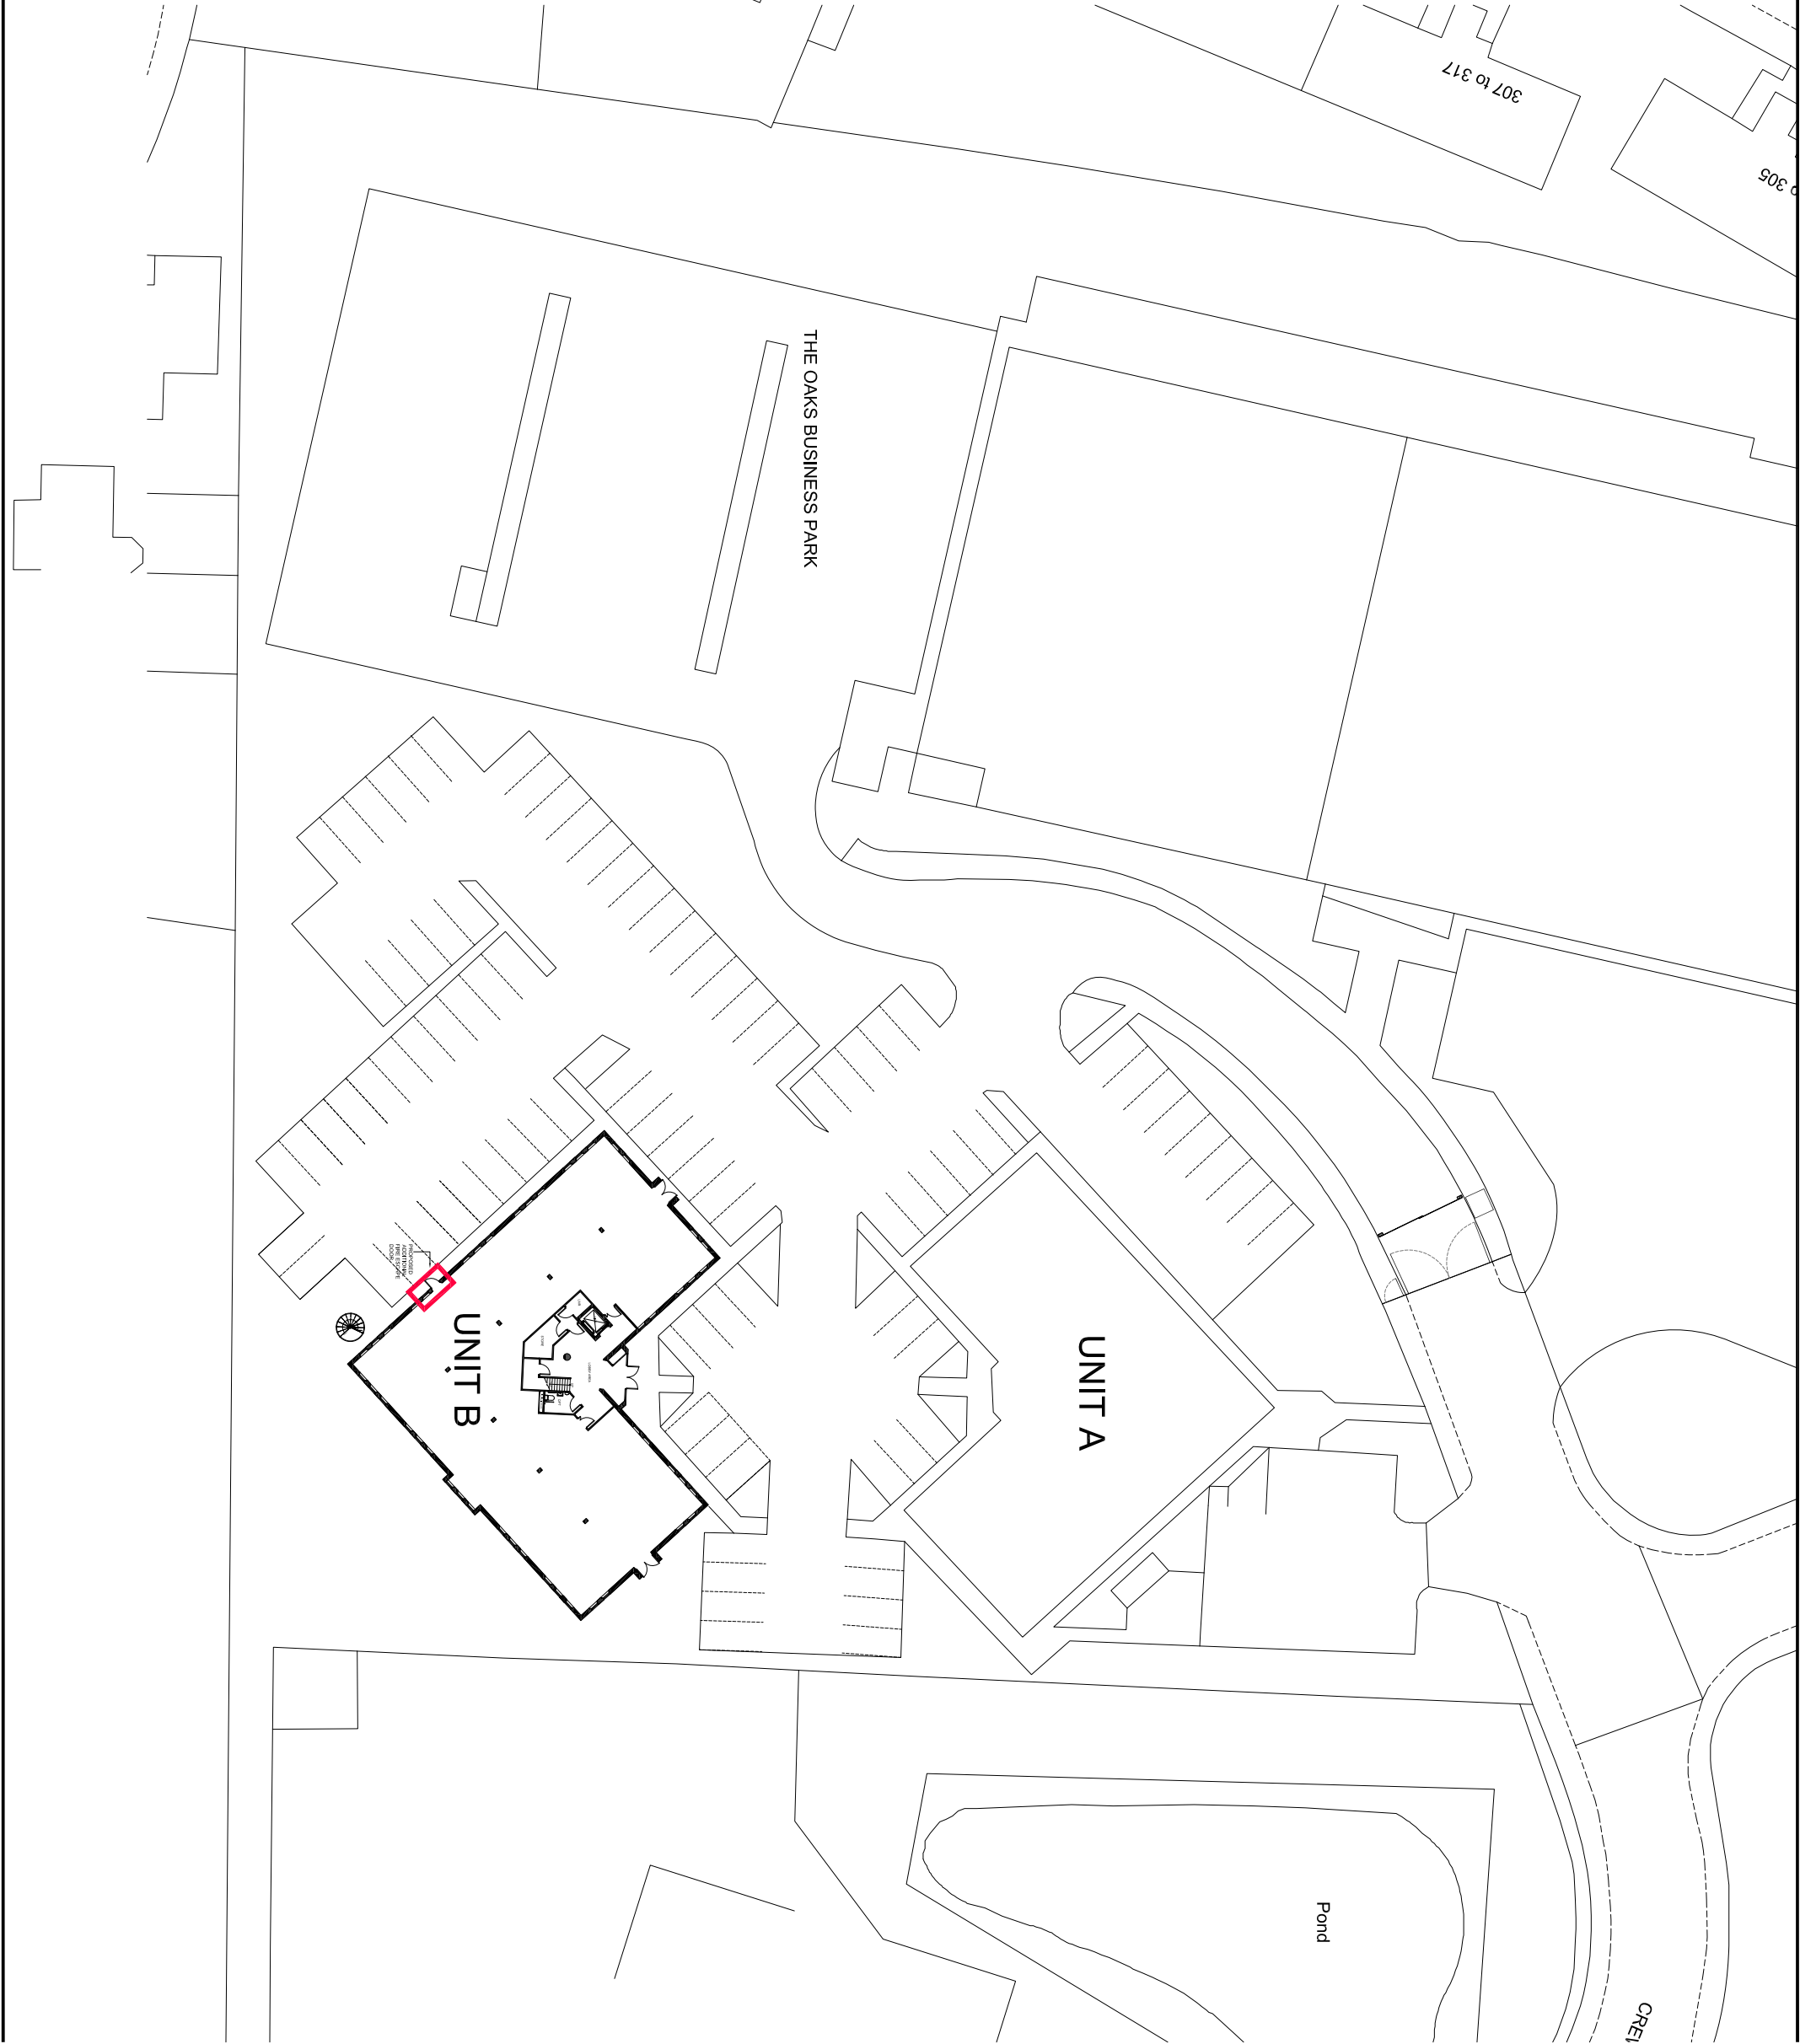

EMERSON HOUSE, HEVES LANE,
ALDERLEY EDGE,
CHESHIRE S89 7LF
Tel: (0)1223 580400 Fax: (0)1223 582276

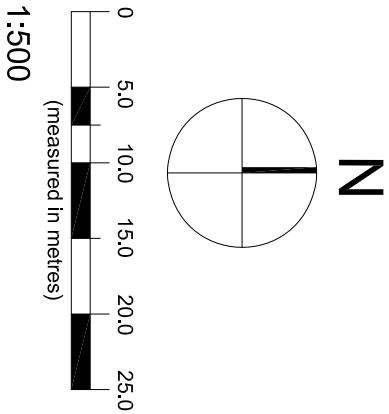

Location
UNIT 'B' THE OAKS BUSINESS PARK
CREWE ROAD, WYTHENSHAW

Site
PROPOSED SITE PLAN

Scale	Ref	Checked	Date
1:500 @ A3	L.P.S.		14.09.22

Drawing no.
1143-PLA-2007