


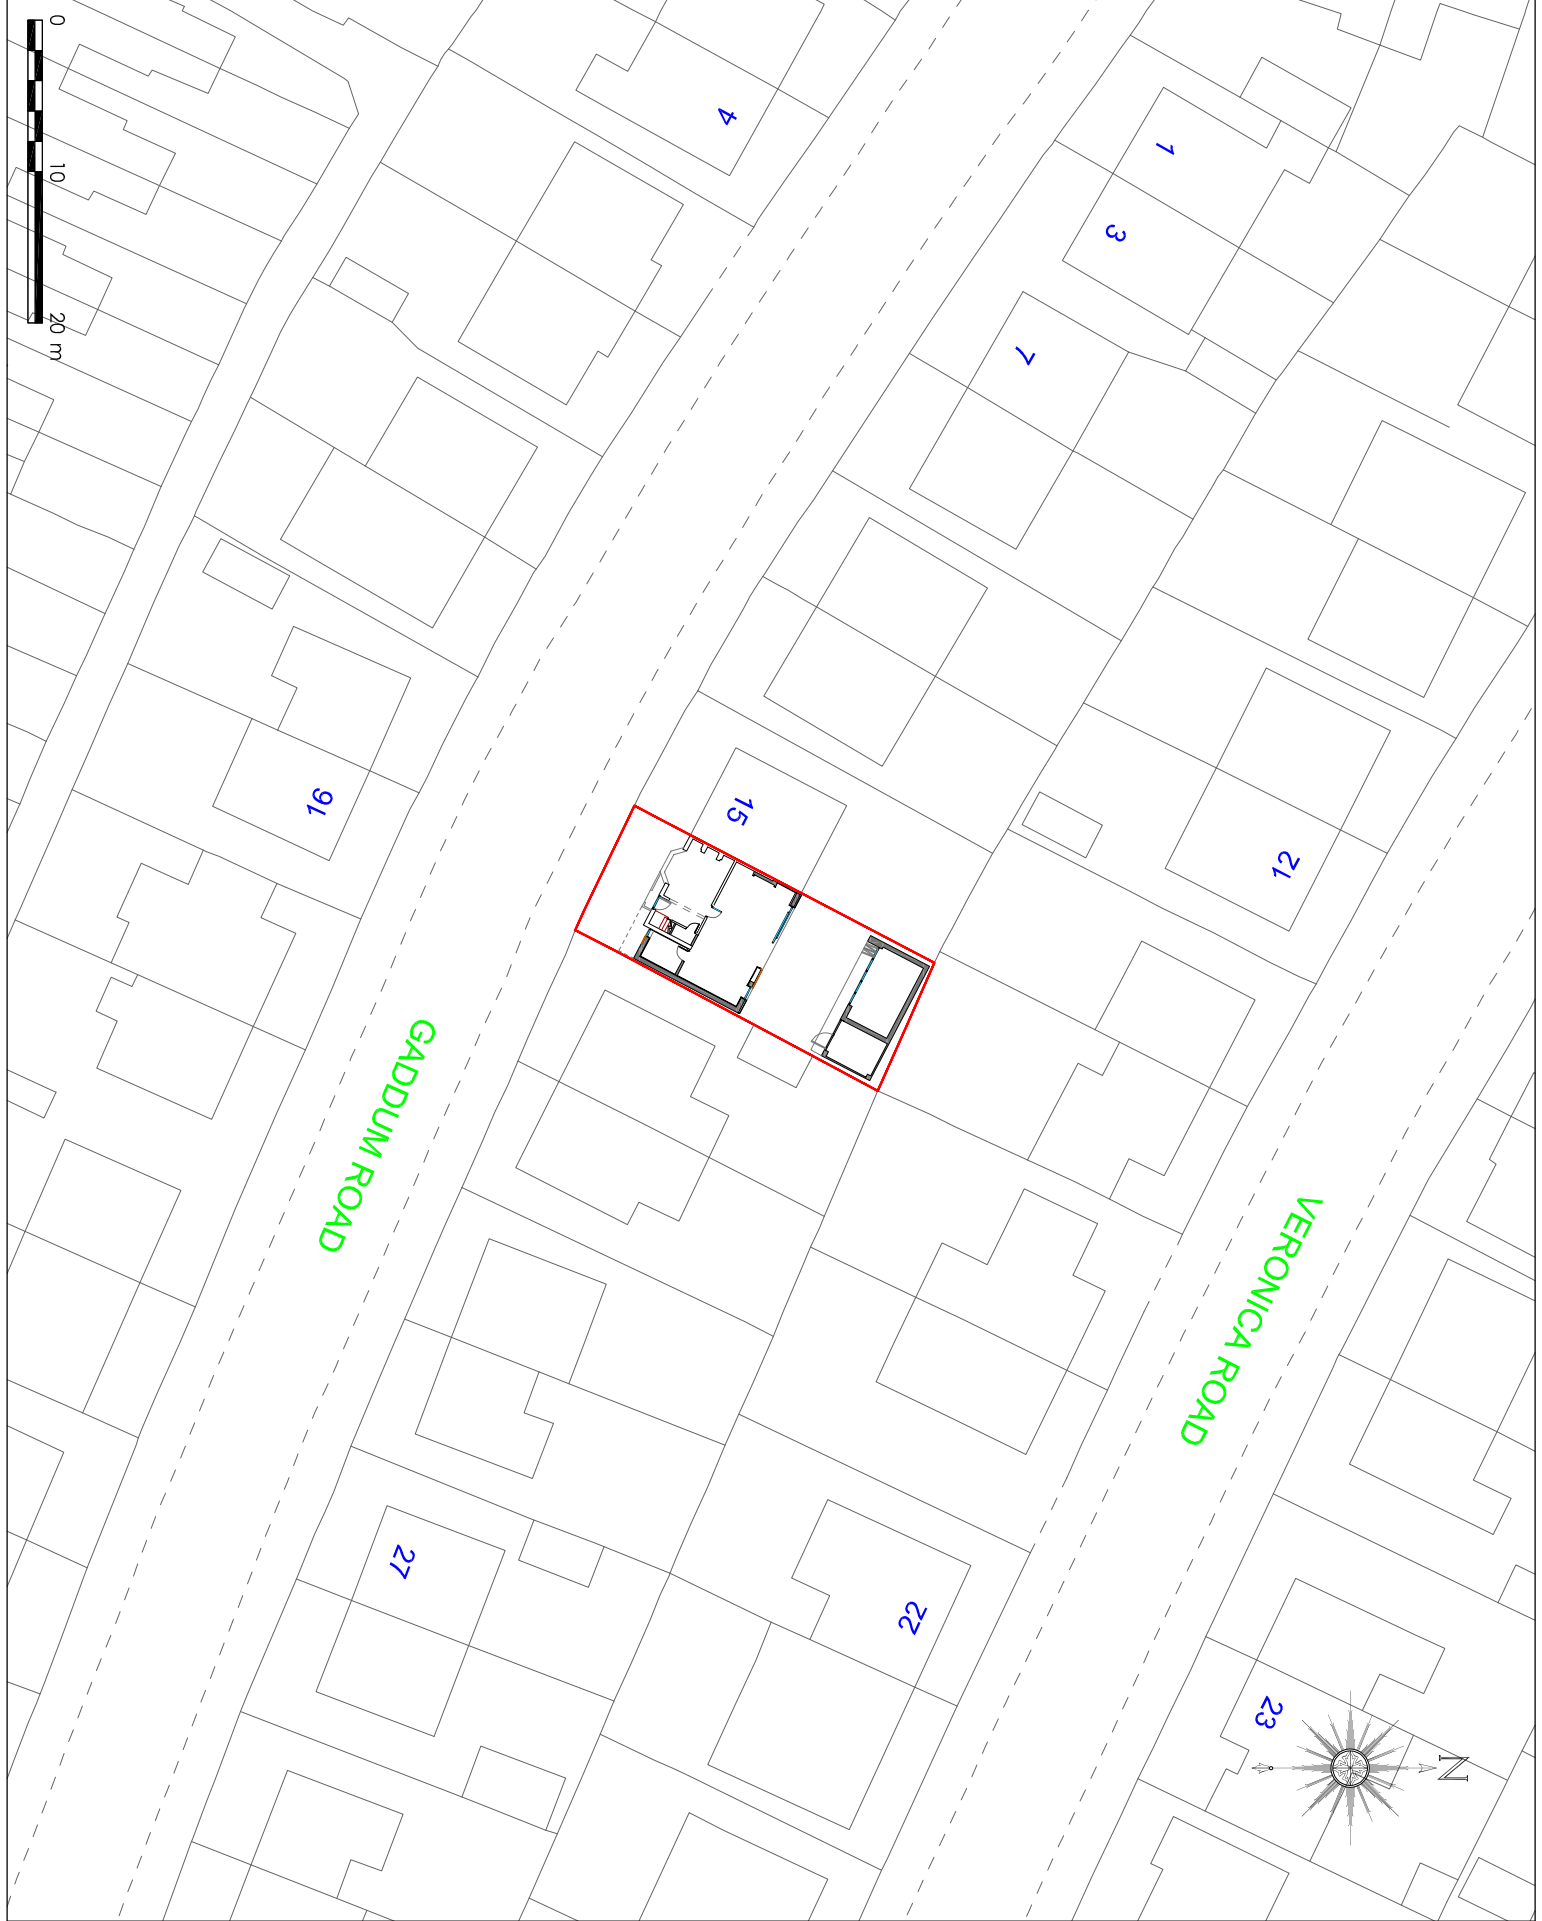

PROJECT # 22022

DRAWING # 220

SCALE 1:500 @ A4

DATE MAR 22

CLIENT MR & MRS BROADHEAD

17 GADDUM ROAD

DIDSBURY

MANCHESTER

M20 65Y

PROJECT FIRST FLOOR REAR EXTENSION

INTERIOR SIDE EXTENSION

DETACHED GARDEN ANNEXE

DRAWING TITLE

PROPOSED SITE PLAN

PLANNING

ISSUED FOR PLANNING APPROVAL 01.12.22



BLUECHIP ARCHITECTURE

DESIGN@BLUECHIP-ARCHITECTURE.CO.UK

WWW.BLUECHIP-ARCHITECTURE.CO.UK

LOWRY HILL, 1 LEECH, 1 SHINCH, 1 MANCHESTER, 1 M20 65Y

DO NOT SCALE FROM THIS DRAWING. COORDINATE PROJECTS, A REAR