


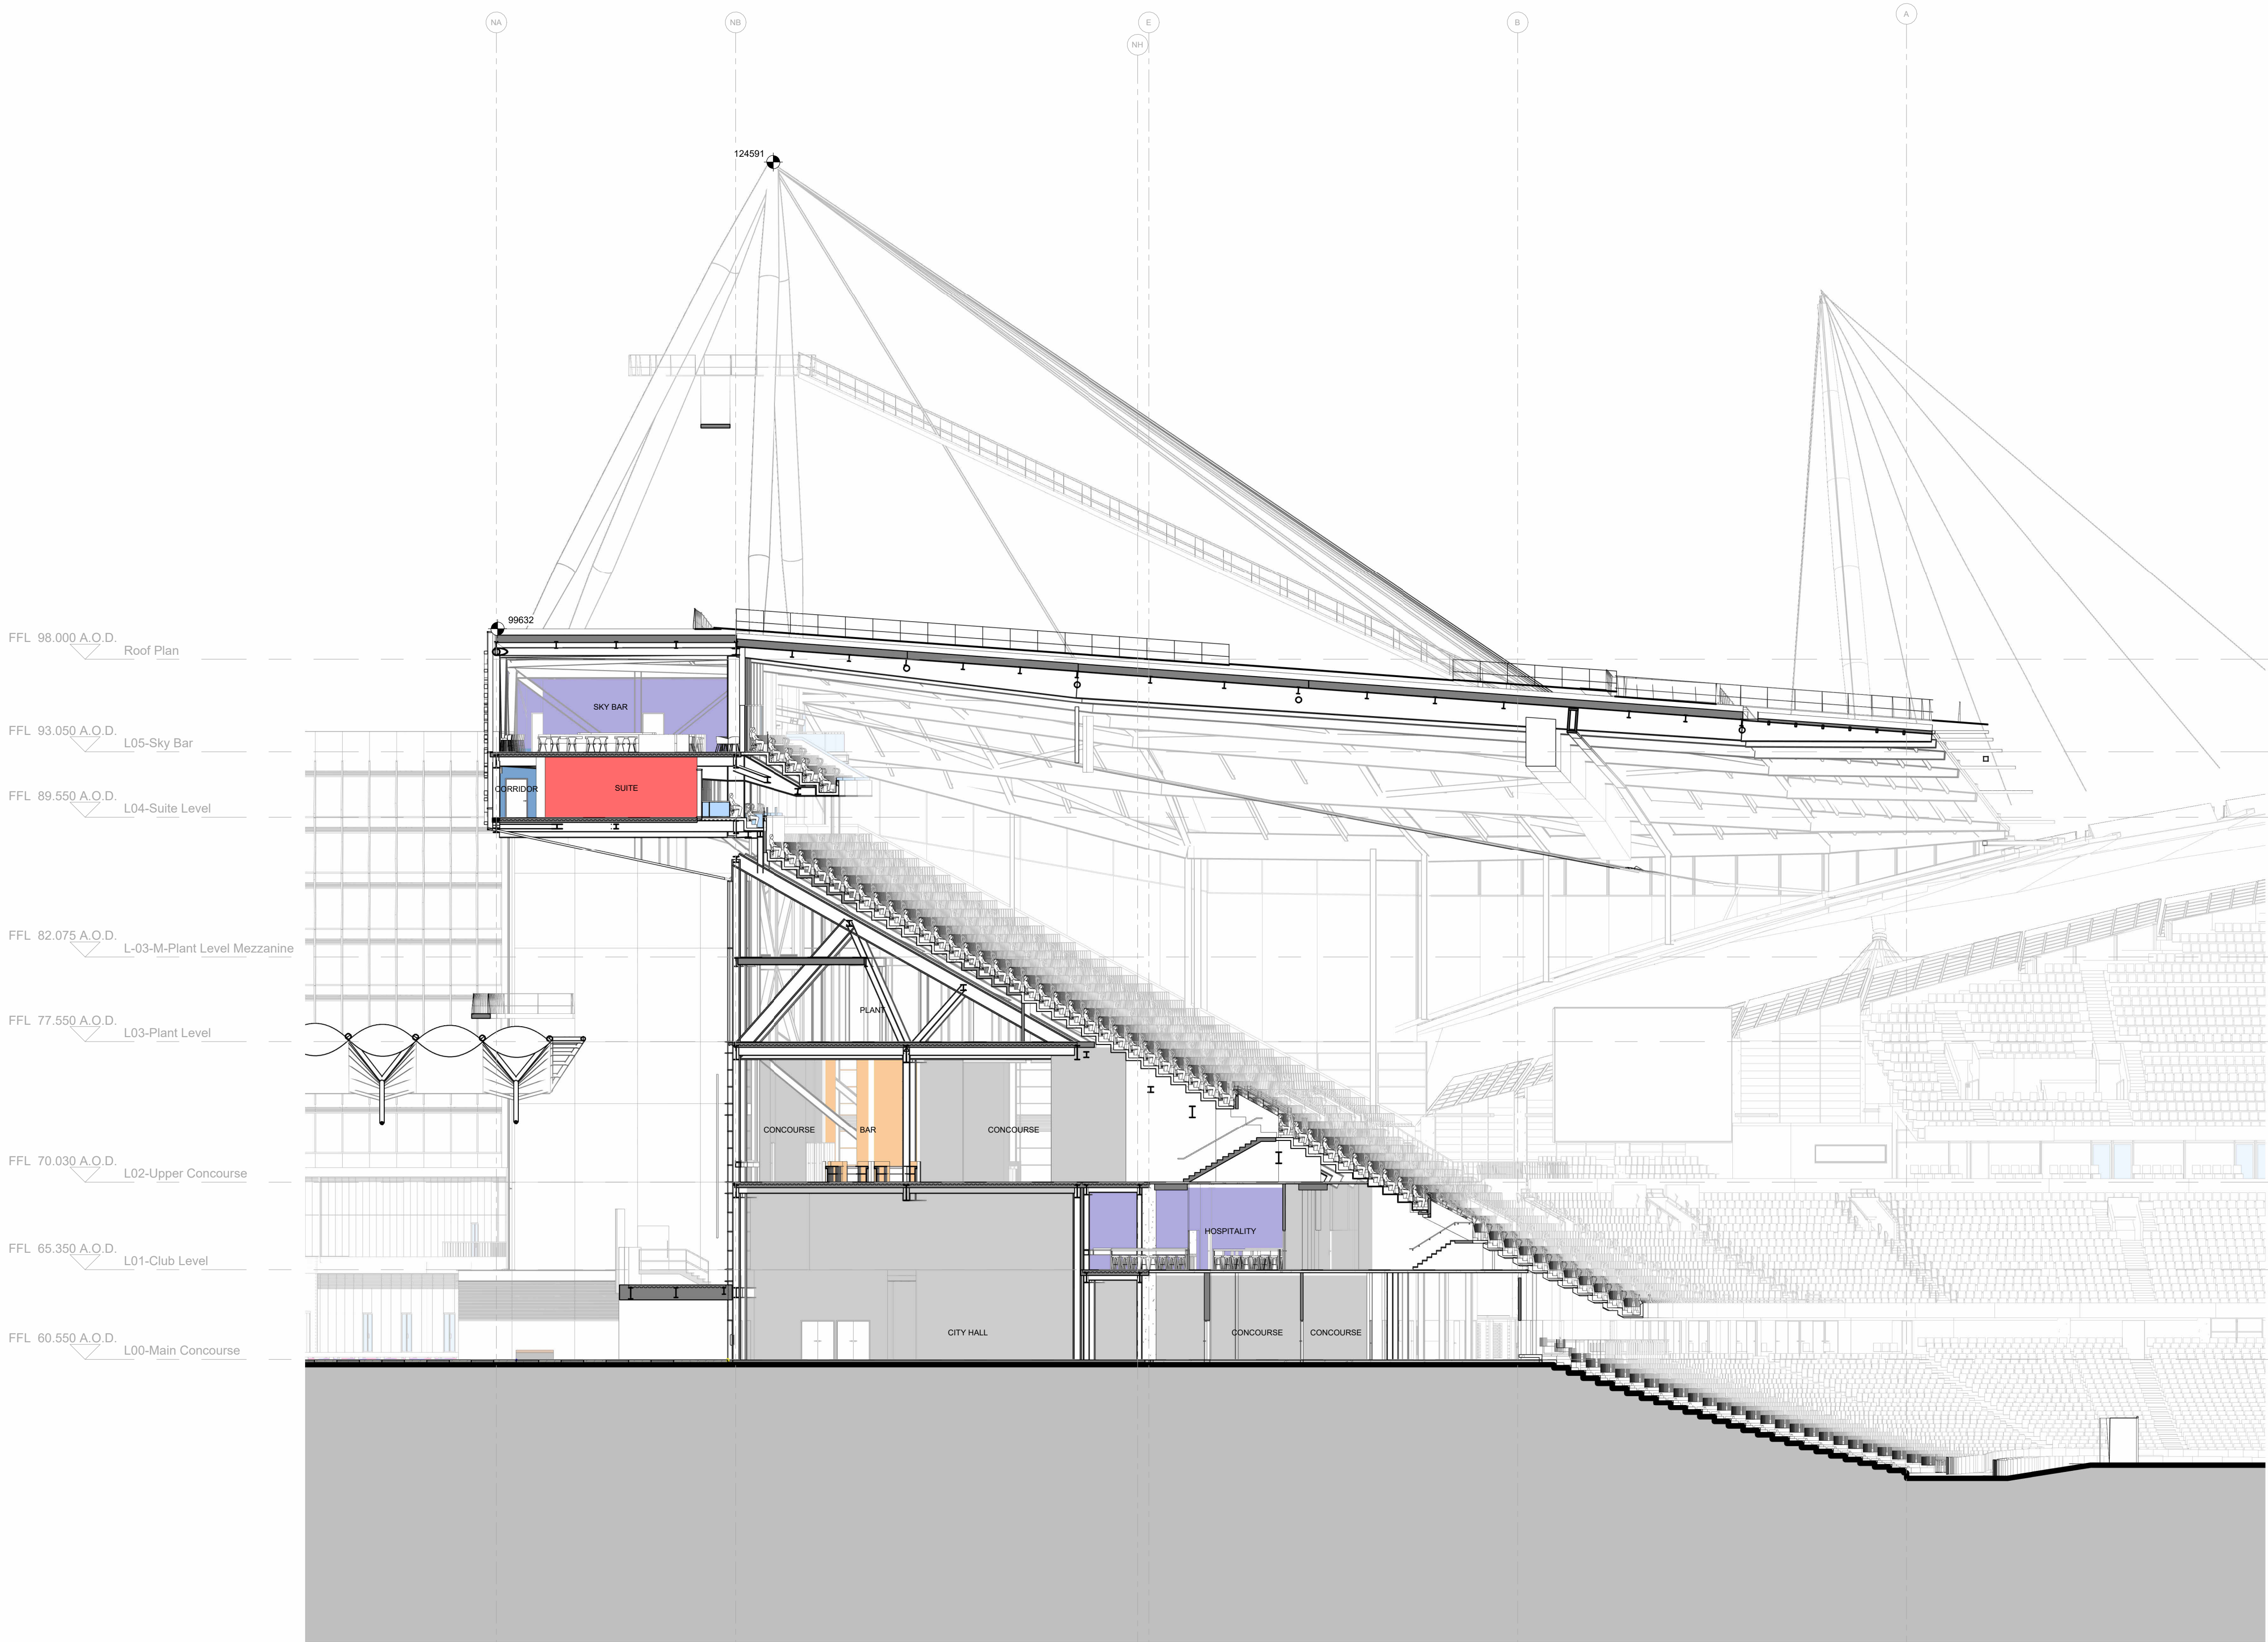

FFL 98.000 A.O.D. Roof Plan

FFL 93.050 A.O.D. L05-Sky Bar

FFL 89.550 A.O.D. L04-Suite Level

FFL 82.075 A.O.D. L-03-M-Plant Level Mezzanine

FFL 77.550 A.O.D. L03-Plant Level


FFL 70.030 A.O.D. L02-Upper Concourse

FFL 65.350 A.O.D. L01-Club Level

FFL 60.550 A.O.D. L00-Main Concourse

REVISIONS		
REV	DATE	DESCRIPTION
00	24.10.22	WIP
01	28.02.23	ISSUED FOR STAGE 3
02	17.04.23	ISSUED FOR PLANNING

KEY PLAN

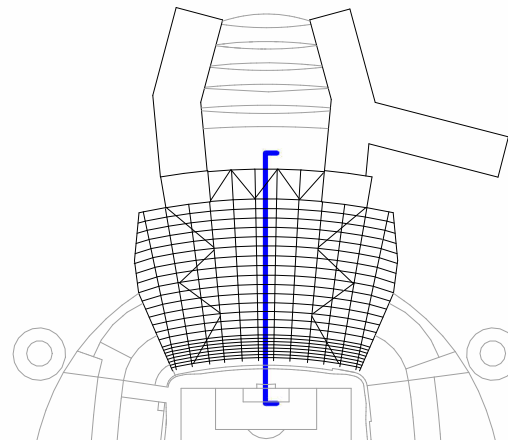

KEY OF USES:

- CIRCULATION
- CONCOURSE
- FOOD & BEVERAGE DISTRIBUTION
- HOSPITALITY
- PLANT



CLIENT



© COPYRIGHT. ALL RIGHTS RESERVED

THIS WORK IS COPYRIGHT AND CANNOT BE REPRODUCED OR COPIED IN ANY FORM OR BY ANY OTHER MEANS (GRAPHIC, ELECTRONIC OR MECHANICAL, INCLUDING PHOTOCOPYING) WITHOUT THE WRITTEN PERMISSION OF POPULOUS ANY LICENSE, EXPRESS OR IMPLIED, TO USE THIS DOCUMENT FOR ANY PURPOSE WHATSOEVER IS RESTRICTED TO THE TERMS OF THE AGREEMENT OR IMPLIED AGREEMENT BETWEEN POPULOUS AND THE INSTRUCTING PARTY.

USE FIGURED DIMENSIONS IN PREFERENCE TO SCALED. CHECK ALL DIMENSIONS ON SITE BEFORE FABRICATION OR SETTING OUT.

ARCHITECT

POPULOUS®

14 BLADES COURT | DEODAR ROAD | LONDON | SW15 2NU | UNITED KINGDOM
TELEPHONE +44 (0)20 8874 7666 FACSIMILE +44 (0)20 8874 7470
ALL PRODUCTION & INTELLECTUAL PROPERTY RIGHTS RESERVED © POPULOUS 2009

PROJECT NAME

MCFC NORTH EXPANSION

DRAWING TITLE

PROPOSED - NORTH-SOUTH SECTION

STATUS		RIBA STAGE			PROJECT NO.		
S2		3			4348		
DATE				SCALE		SIZE	
16/09/22				1 : 200		A1	
DRAWN		CHECKED		APPROVED			
DT		CF		MT			
PROJECT	ORIGIN	ZONE	LEVEL	TYPE	ROLE	DRAWING	REV
NSE-POP-NS- ZZ-DR- A - 000240							02