
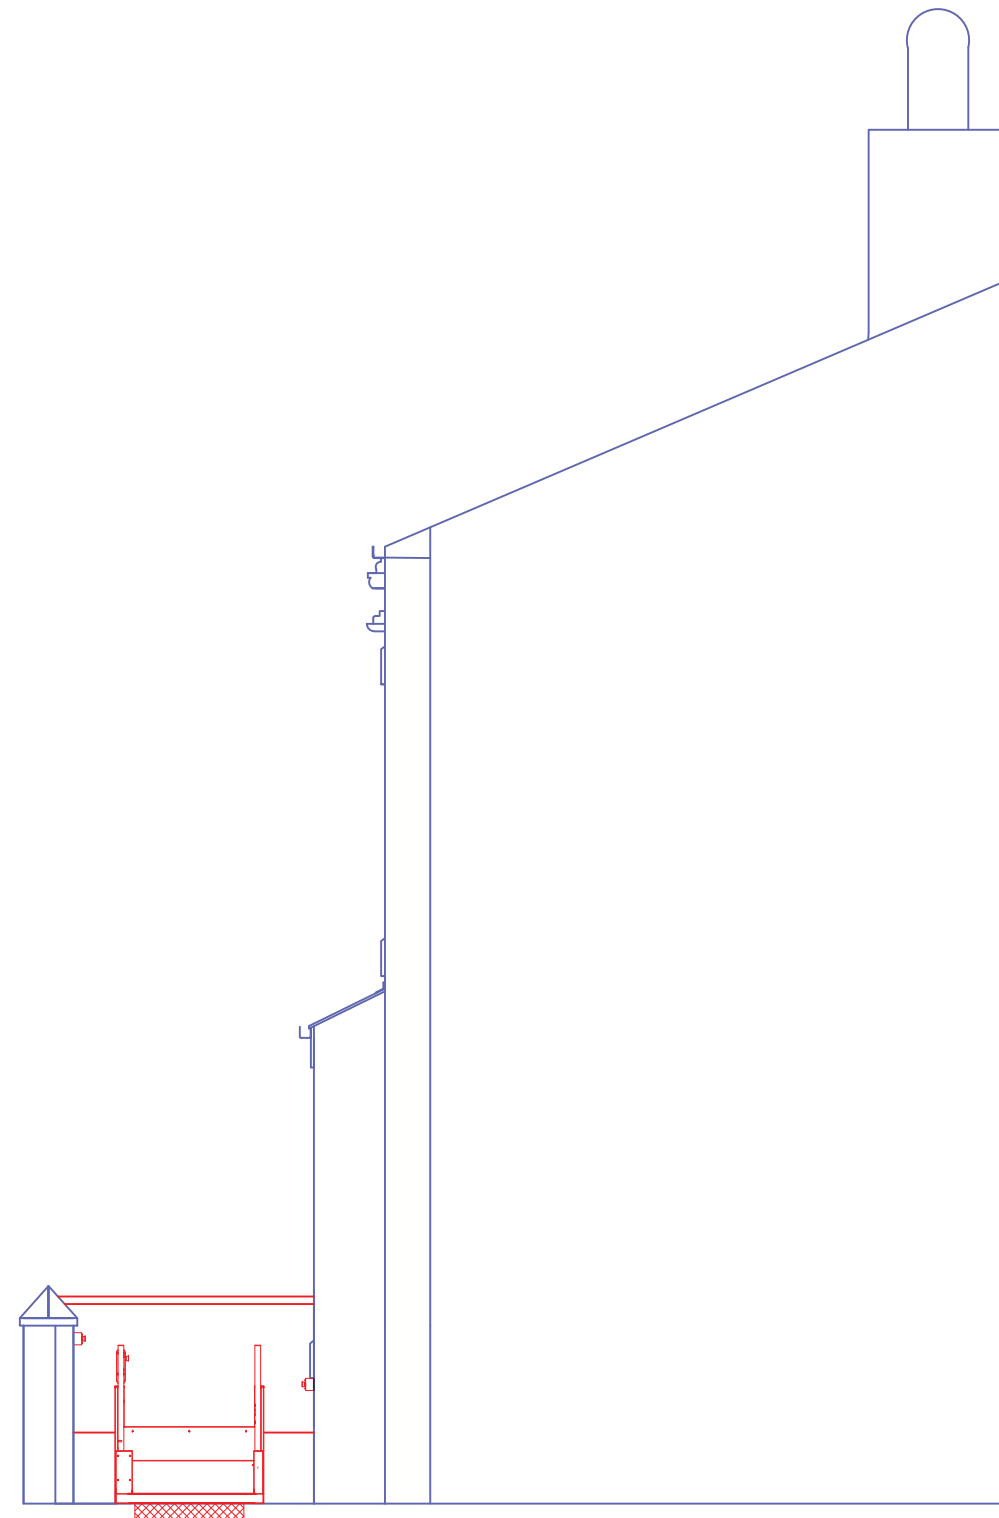


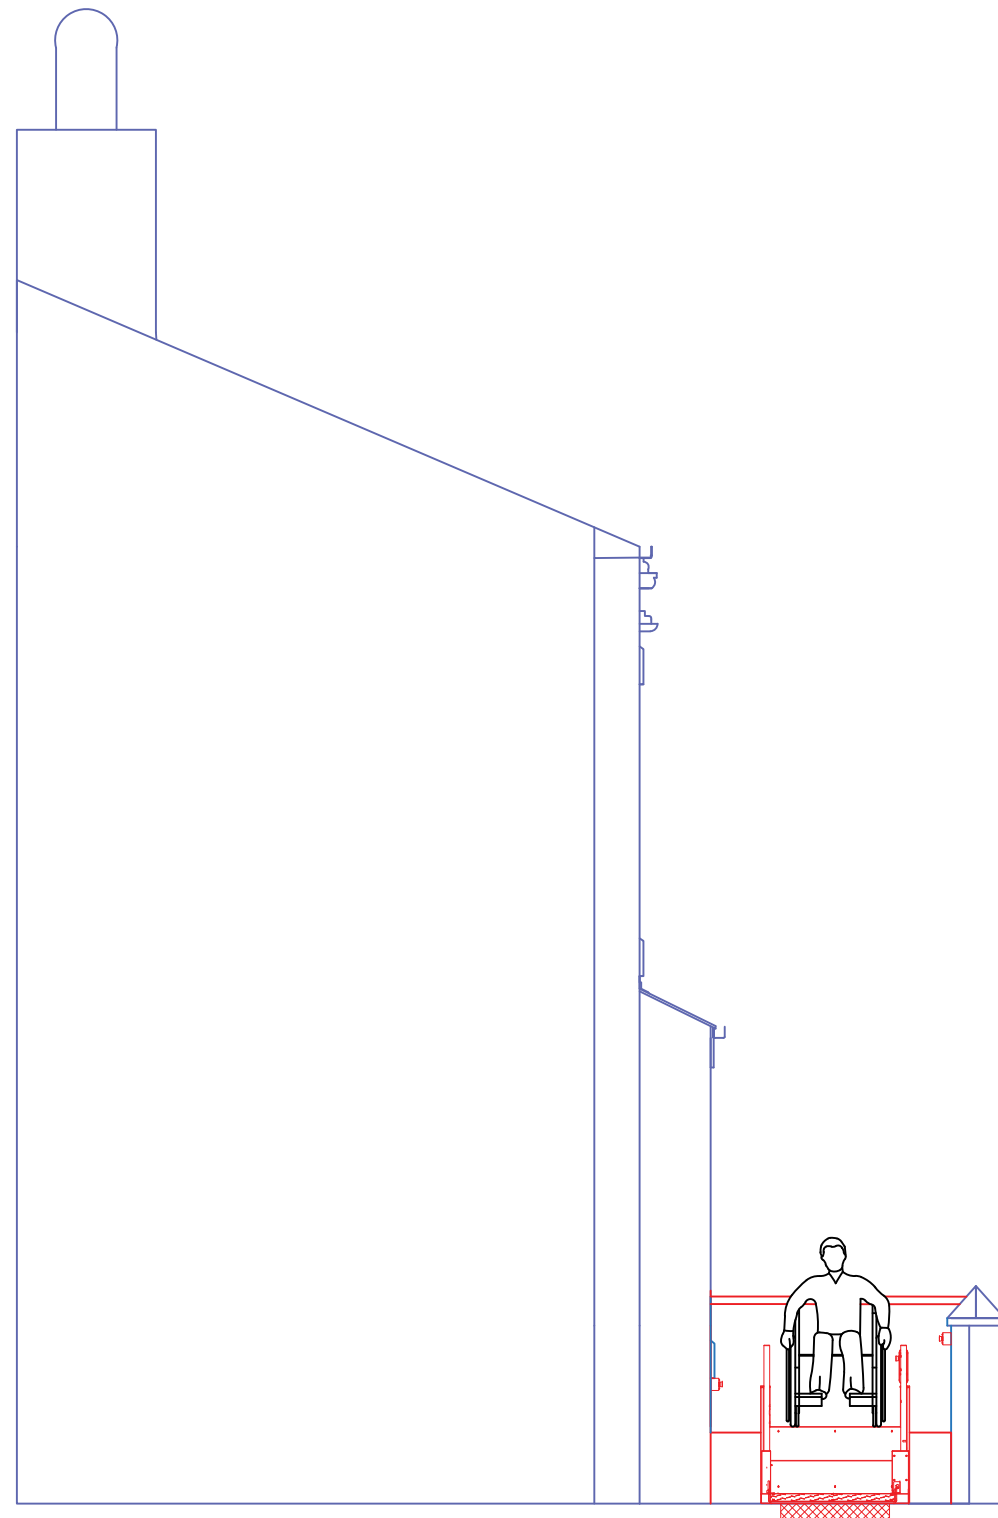

Manchester
Equipment and
Adaptation Service
Philips Park Office

Manchester
M11 3FU

Project Step Lift Front Elevation
Existing and Proposed
12 Portland Road
Manchester
Longsight
M13 0SA

Drawn By:

CR

Date:

13/04/2023

Scale:

1/50

Drawing No:

1



Manchester
Equipment &
Adaptations
Partnership