




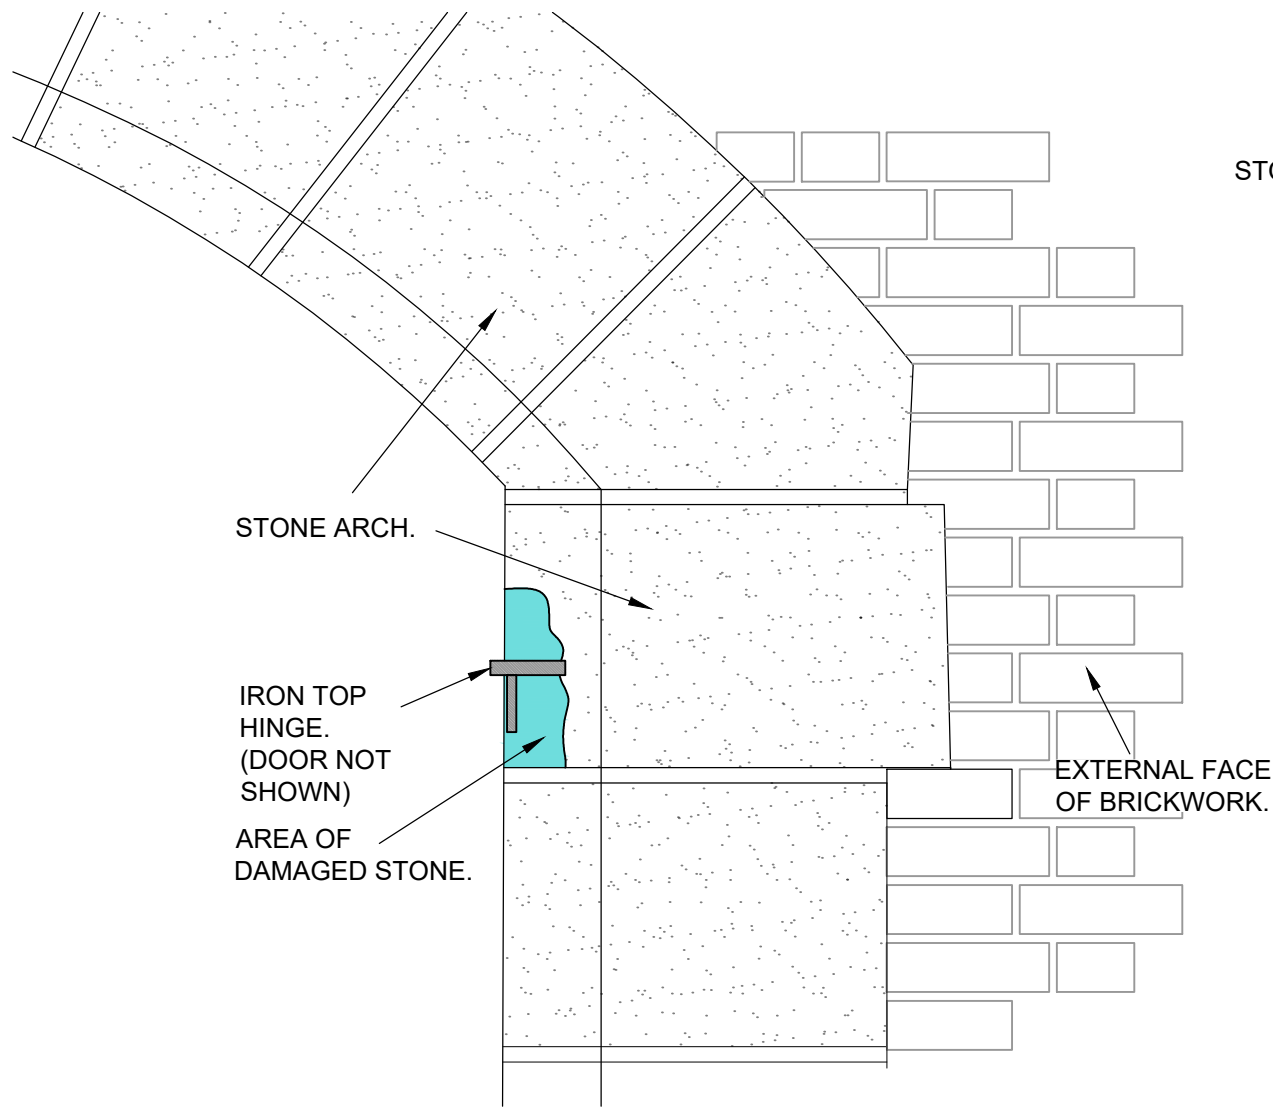


PART EXISTING ELEVATION.
SCALE 1:10

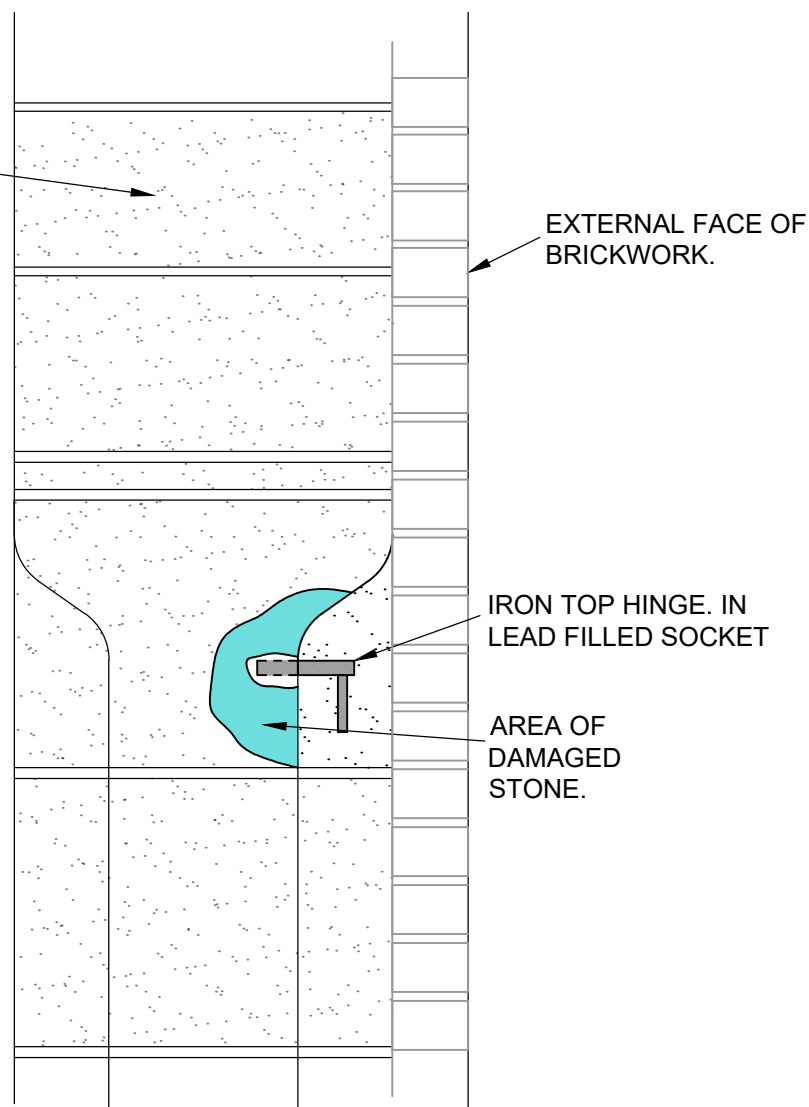


EXISTING SECTION.
SCALE 1:10

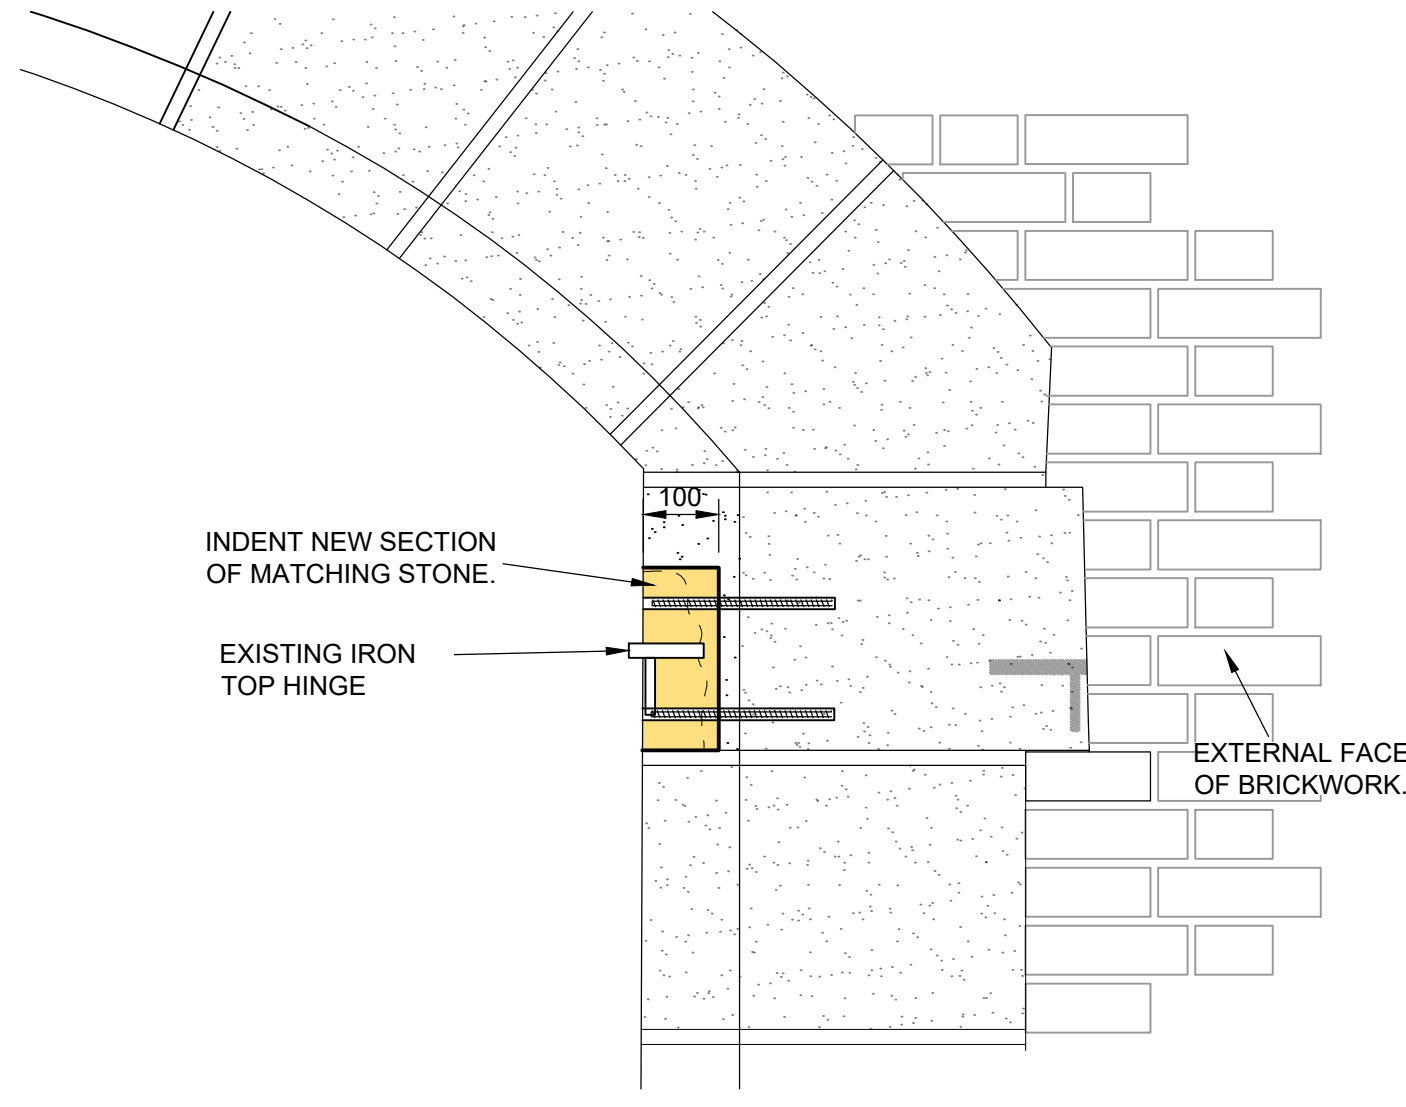


PART PROPOSED. ELEVATION.
SCALE 1:10

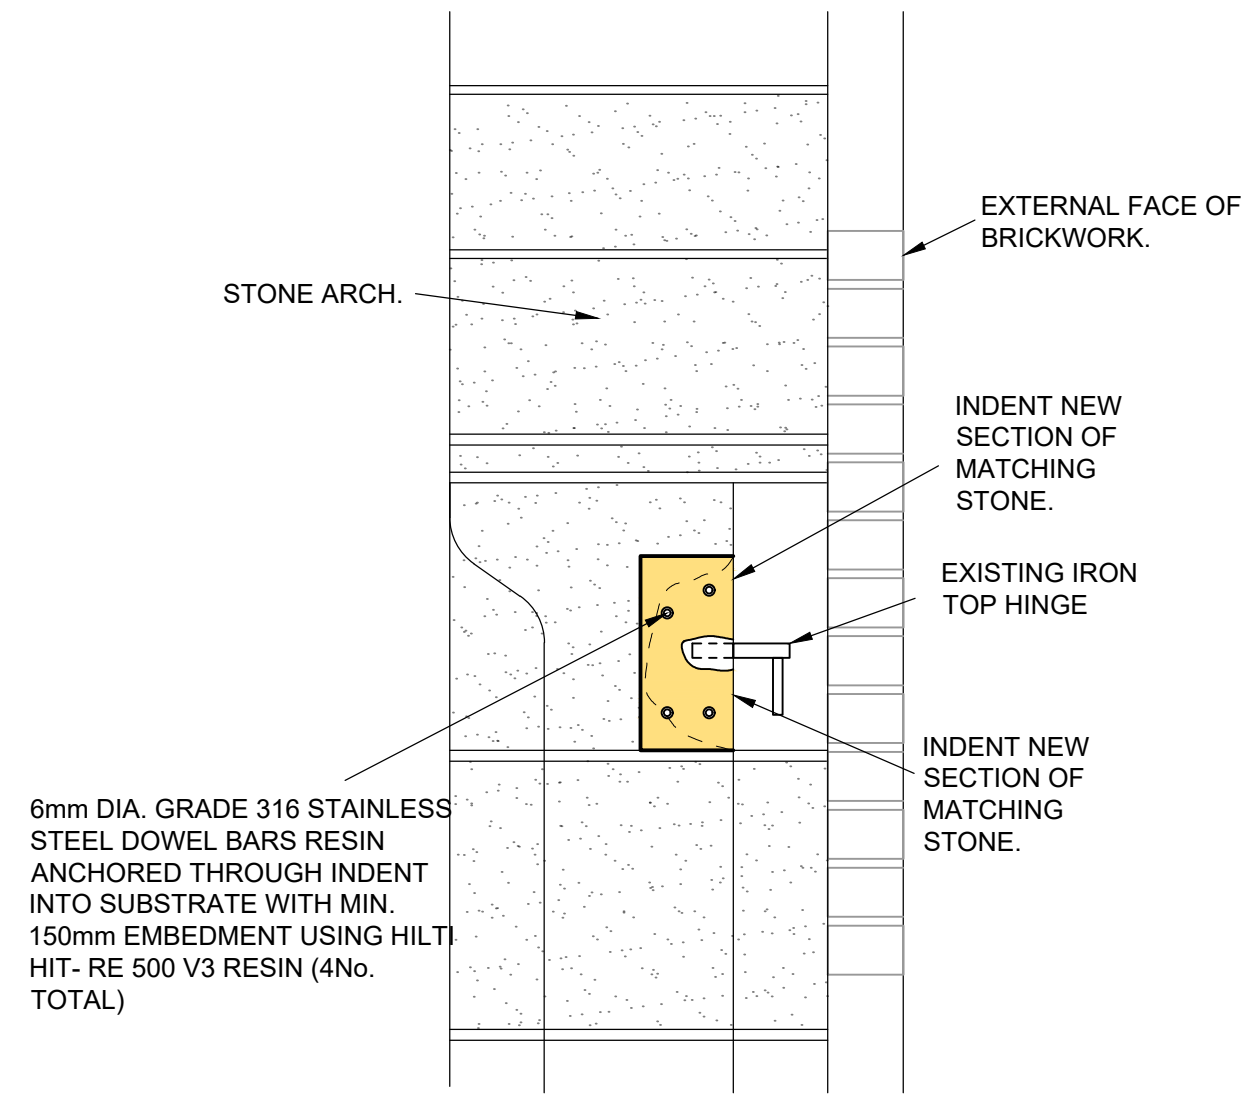

PROPOSED SECTION.
SCALE 1:10

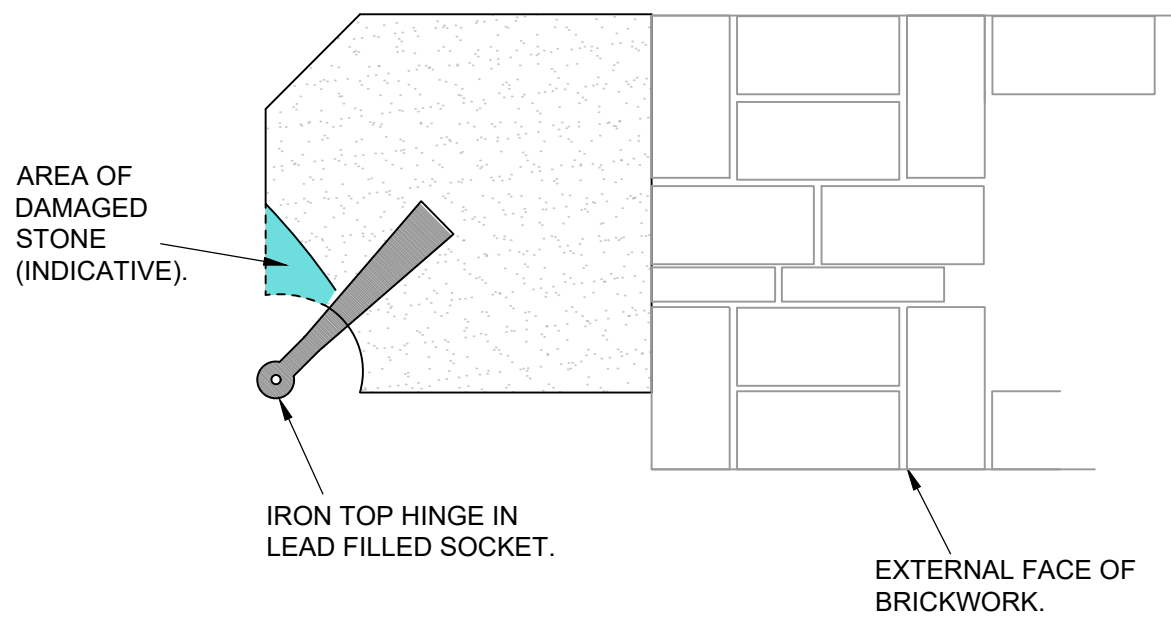


EXISTING PLAN.
SCALE 1:10

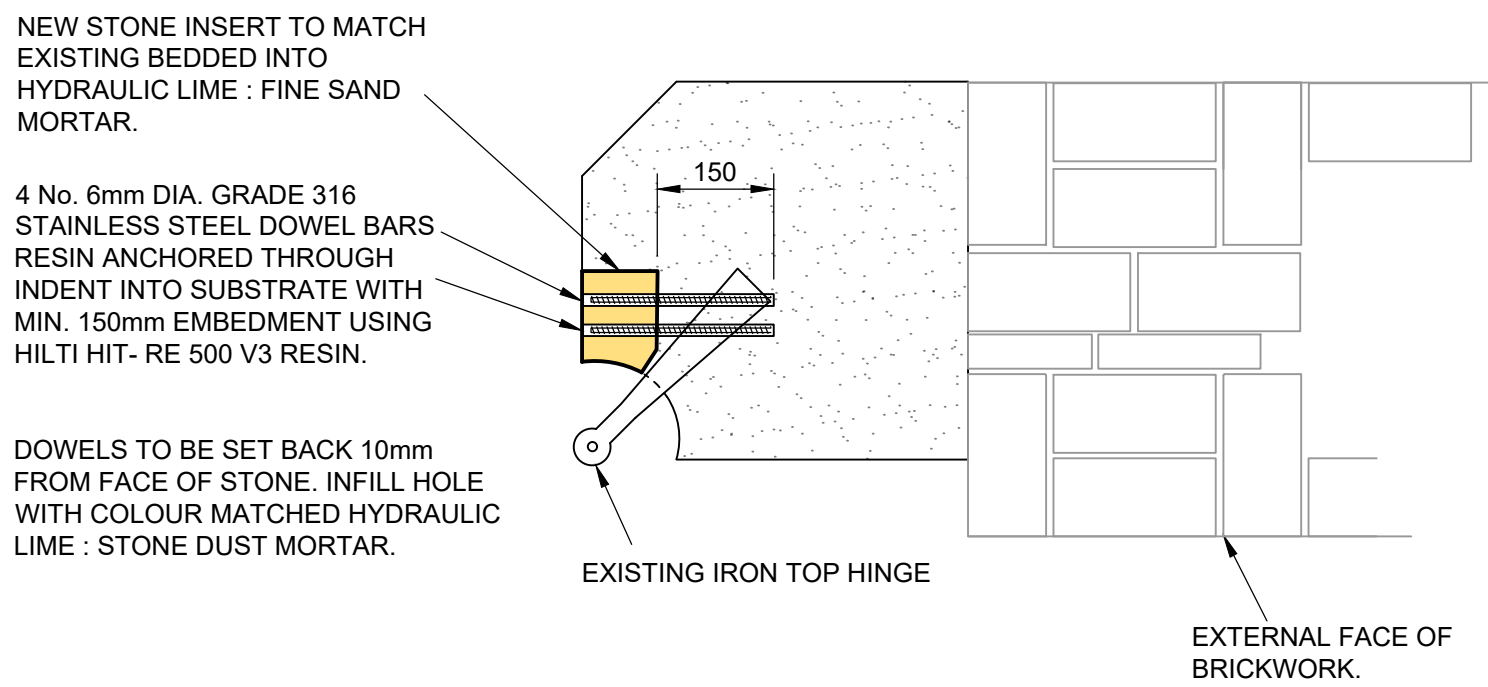


PROPOSED PLAN.
SCALE 1:10

WAGON ARCH STONEWORK REPAIRS (TYPICAL DETAIL)
scale 1:10@A1

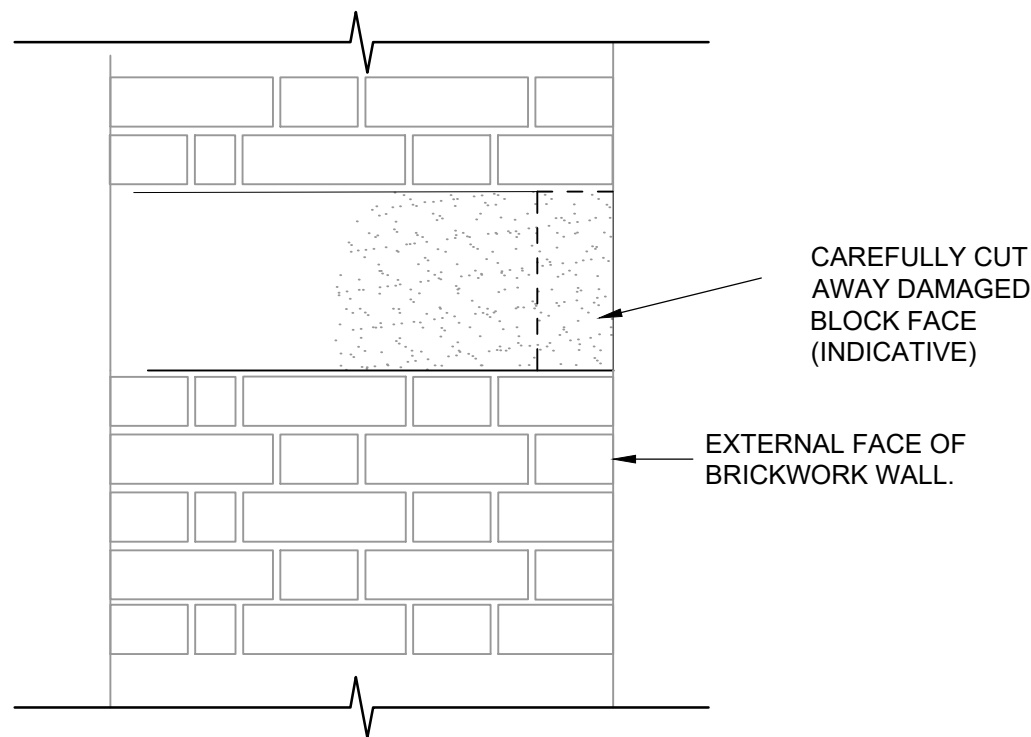

WEST ELEVATION STONEWORK REPAIRS (TYPICAL DETAIL)
scale 1:10@A1

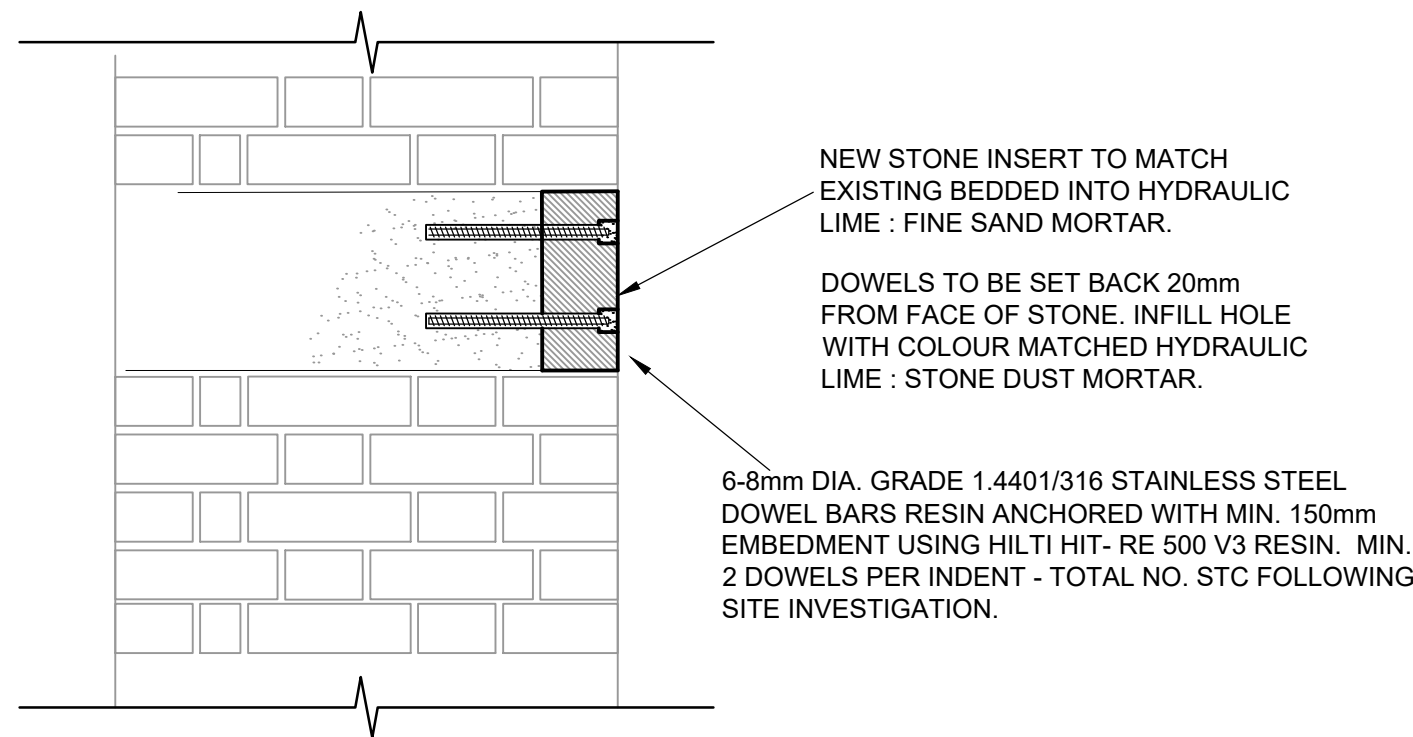

GENERAL NOTES

- THIS DRAWING IS TO BE READ IN CONJUNCTION WITH ALL RELEVANT ARCHITECTS, ENGINEERS AND SPECIALIST DRAWINGS AND SPECIFICATIONS
- DO NOT SCALE FROM THIS DRAWING IN EITHER PAPER OR DIGITAL FORM. USE WRITTEN DIMENSIONS ONLY.

STRUCTURAL REPAIR NOTES

- THE CONTRACTOR IS RESPONSIBLE FOR THE DESIGN AND INSTALLATION OF TEMPORARY WORKS. THEIR PROPOSALS MUST BE SUBMITTED TO THE STRUCTURAL ENGINEER SUFFICIENTLY IN ADVANCE OF THE WORKS STARTING TO PERMIT COMMENT. UNDER NO CIRCUMSTANCES SHOULD ANY STRUCTURAL ALTERATIONS BE CARRIED OUT PRIOR TO THE STRUCTURAL ENGINEER COMMENTING ON THE CONTRACTORS TEMPORARY WORKS PROPOSALS.
- UNLESS NOTED OTHERWISE ON THIS DRAWING - UNDERTAKE STONE INDENT REPAIR IN ACCORDANCE WITH CONISBEE STRUCTURAL SPECIFICATION SECTION C41.
- STAINLESS STEEL DOWEL BARS TO BE SET IN IN HILTI HIT- RE 500 V3 RESIN USED IN ACCORDANCE WITH MANUFACTURER'S INSTRUCTIONS.
- BEDDING AND POINTING MORTARS ARE TO BE HYDRAULIC LIME- BASED AS PER STRUCTURAL SPECIFICATION AND INCORPORATE APPROPRIATE SANDS AND STONE DUST TO ACHIEVE A COLOUR AND TEXTURE MATCH TO THE ARCHITECT'S APPROVAL.
- ALL STONE REPAIR LOCATIONS ARE SUBJECT TO JOINT INSPECTION WITH CONTRACTOR, SE AND ARCHITECT BEFORE ANY CUTTING OUT COMMENCES.

T1	10.02.23	TENDER ISSUE	SW	SW
Rev	Date	Description	Drawn	Check

conisbee Consulting Structural Engineers
Consulting Civil Engineers

London • Cambridge • Norwich
1-5 Offord St London N1 1DH
Telephone 020 7700 6666
www.conisbee.co.uk

Drawing Status	TENDER
Project	SIM, 1830 WAREHOUSE ESSENTIAL WORKS
Title	STONE REPAIR DETAILS
Drawing No	220627-CON-XX-ZZ-DR-S-4004
Date	FEB 2023
Scale	VARIES@A1
Drawn	SW
Engineer	SW
Project No	220627
Revision	T1