







01 Existing Location Plan
PL-00 1:1250

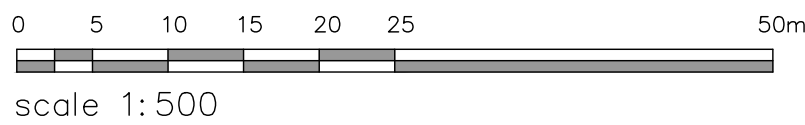

02 Proposed Location Plan
PL-00 1:1250

 

03 Existing Site Plan
PL-00 1:500

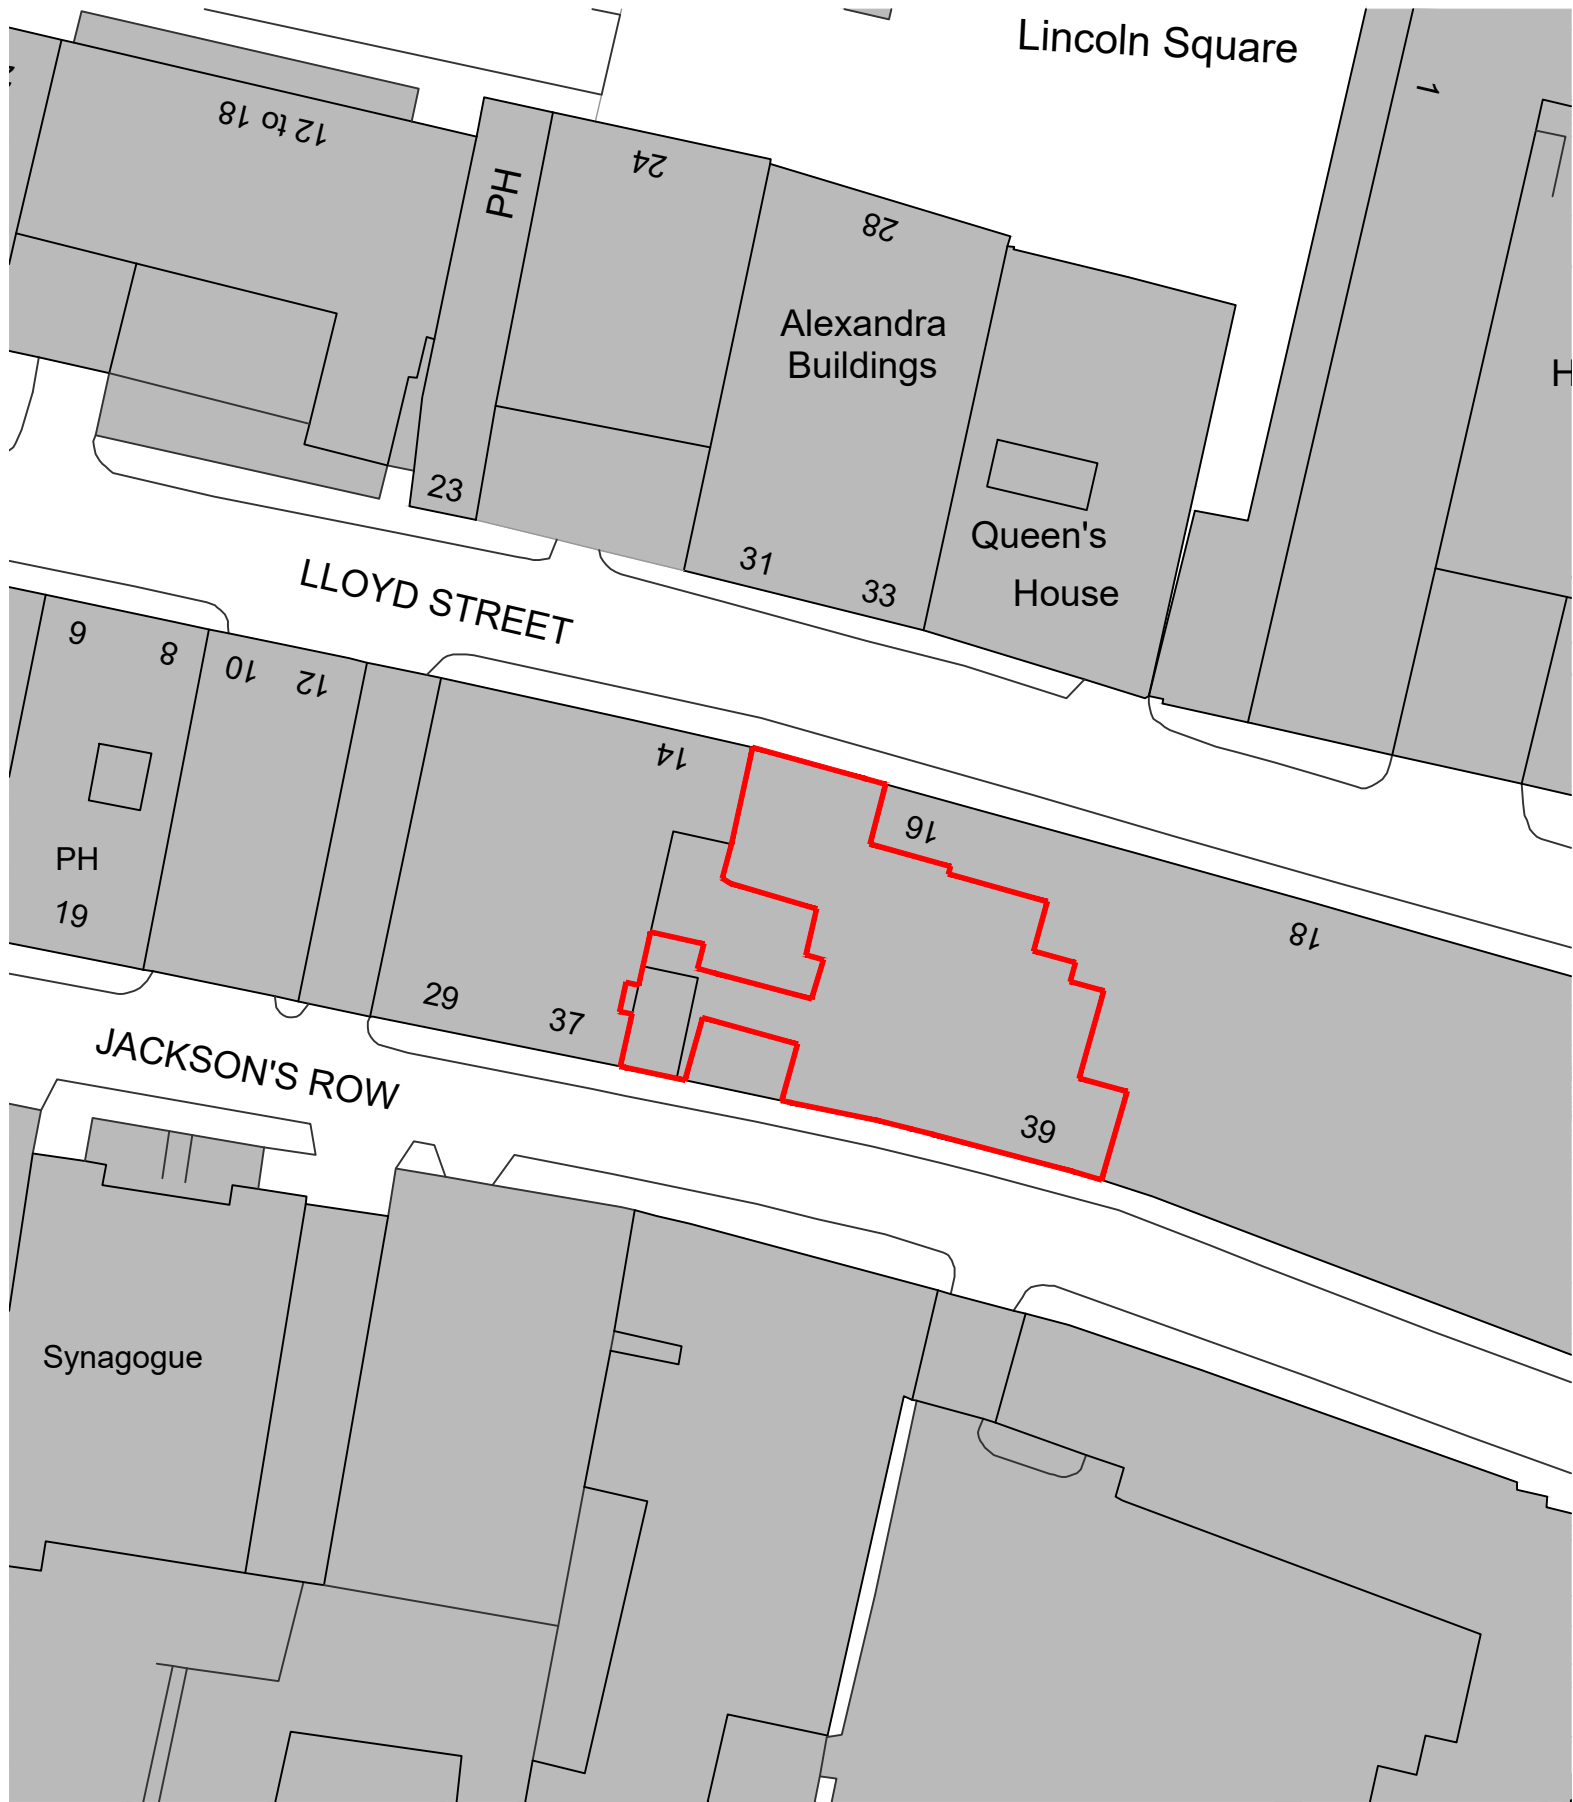 

04 Proposed Site Plan
PL-00 1:500

- Notes
- Drawing used for the status indicated only
 - All dimensions and setting out shall be checked and confirmed and any discrepancies to be reported to the Architect prior to commencement of any work
 - All work and materials to be in accordance with current statutory legislation, relevant codes of practice and British Standards
 - Drawing to be read in accordance with relevant consultants and sub-contractors drawings and specifications

Site Boundary:

- Site boundary assumed and indicated as shown based on interpretation of OS map
- Should exact clarification of boundary be required then a third party boundary professional must be appointed

No	Revision	Date	Project	Title
-	-	-	Lloyds House	Existing and Proposed Site and Location Plans
			Client	Drawing Status
			Private Client	Planning
			Scale	Project No.
			As noted	085
			Sheet	
			A2	
			Date	Rev
			Sept 2022	-
			Drawing No.	
			085-PL-00	
MORS + HARTE ARCHITECTS				