



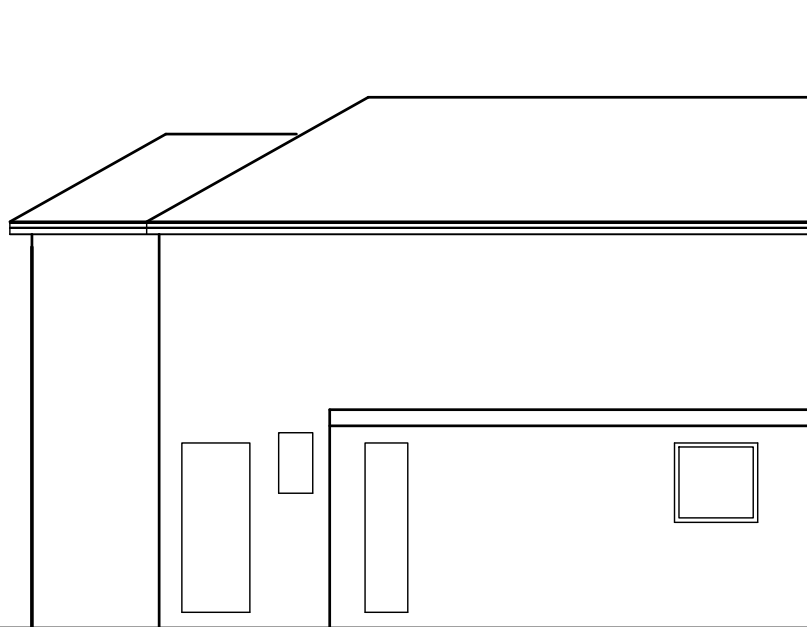


REAR ELEVATION

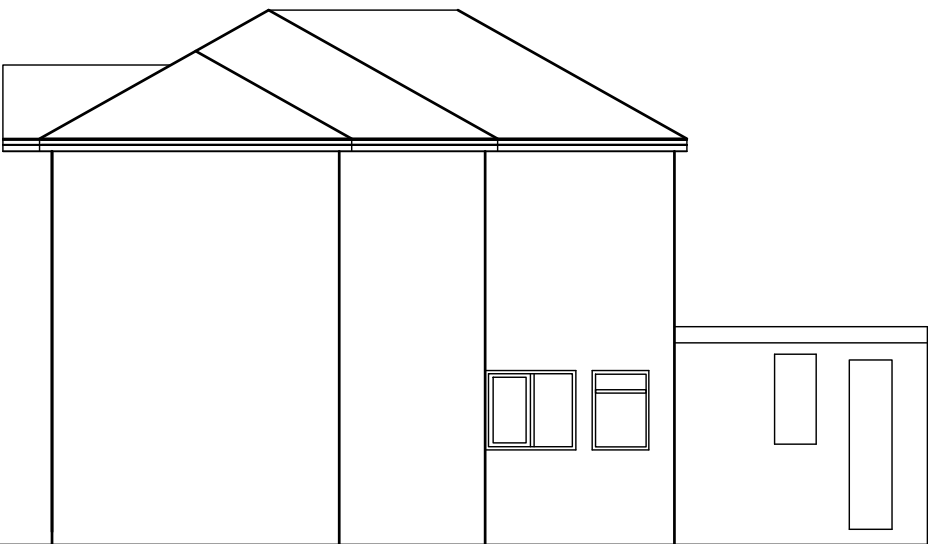


SIDE ELEVATION



FRONT ELEVATION

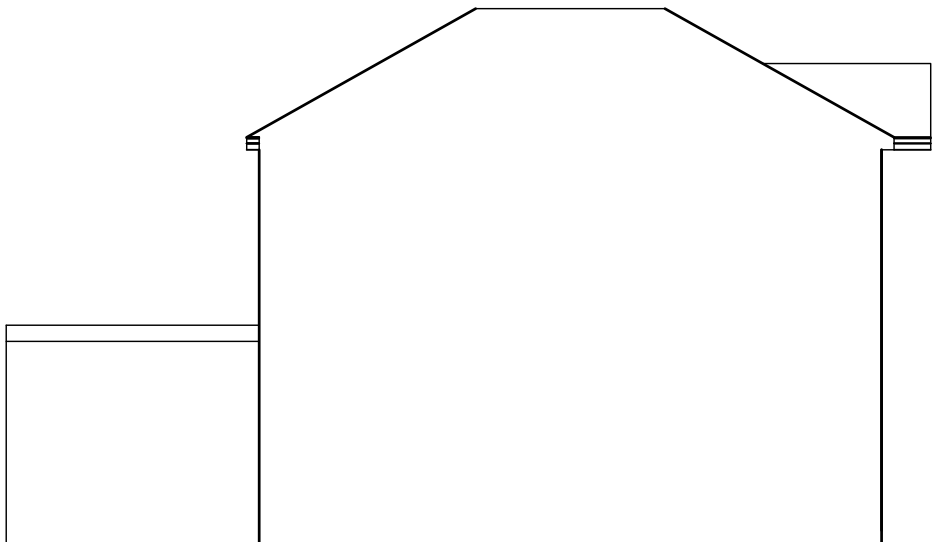

SIDE ELEVATION
(AS SEEN FROM 243 KINGSWAY)

 

Notes :-
Do not scale from this drawing .

All dimensions to be checked on site prior to the commencement of works.

All work & drainage to be to the entire satisfaction of the local authority , statutory undertakings & in accordance with the current building regulations.

Any drains passing under building to be exposed & encased in 150mm conc.

All structural timber is to be stress graded

Rev.				By	Date
phaARCHITECTS Chartered Architects & Interior Designers 1 Cranleigh Avenue Stockport SK4 3 PZ Tel : 07581 056 056					
Site 245 KINGSWAY MANCHESTER					
Title EXISTING ELEVATIONS					
Project Manager/ Checked	Drawn By	Scale 1:100 @ A3	Date 0223		
Arch./Des.	Drawing Number F01/KTH/02			Rev. A	