


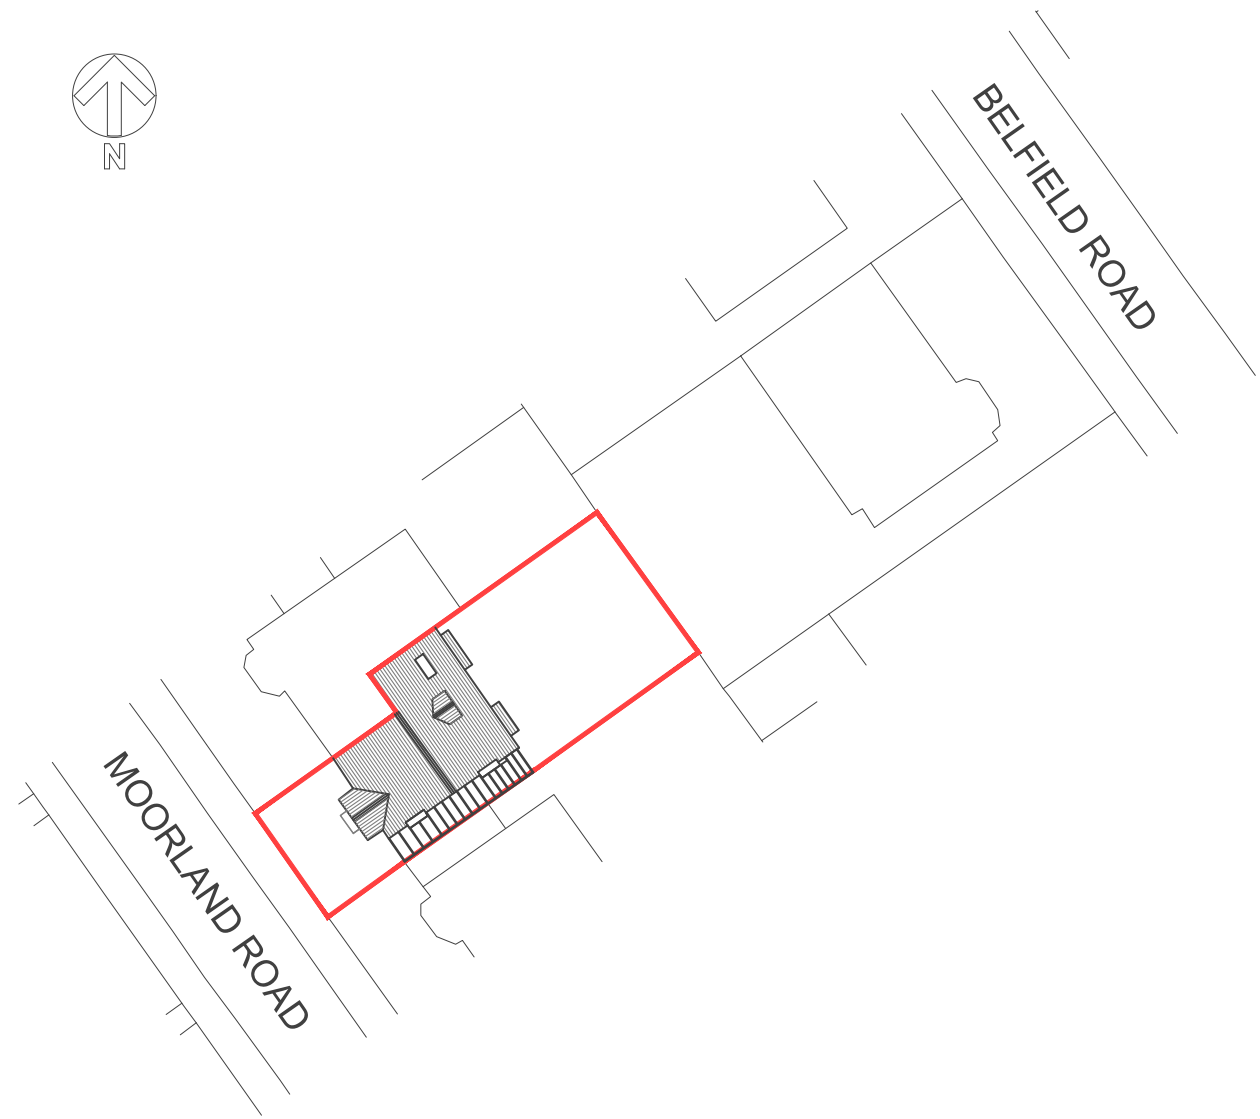

Existing Site Plan 1:500

-	Initial Issue	-	-
Rev	Description	Date	By

MAS

MAS Architects

Mobile: 07714851567
musgrave_architectural_service@outlook.com

Client: Dr Rachael Challiner & Mr Mark Frier				
Project: 15 Moorland Rd, Didsbury				
Project Status: PL - Planning				
Scale: 1:1250	@ Original Size A4	Date: February 2023	Drawn By: CM	Checked By: CM

Project Number	Drawing Number			
015	A	DR	001	
Description	Rev			
Existing Site Plan				



D:\OneDrive\Documents\Musgrave_Architectural_Service\015-Moorland Road-Didsbury\Drawings\Live\plots\015-A-DR-001-ExistingSitePlan.dwg