


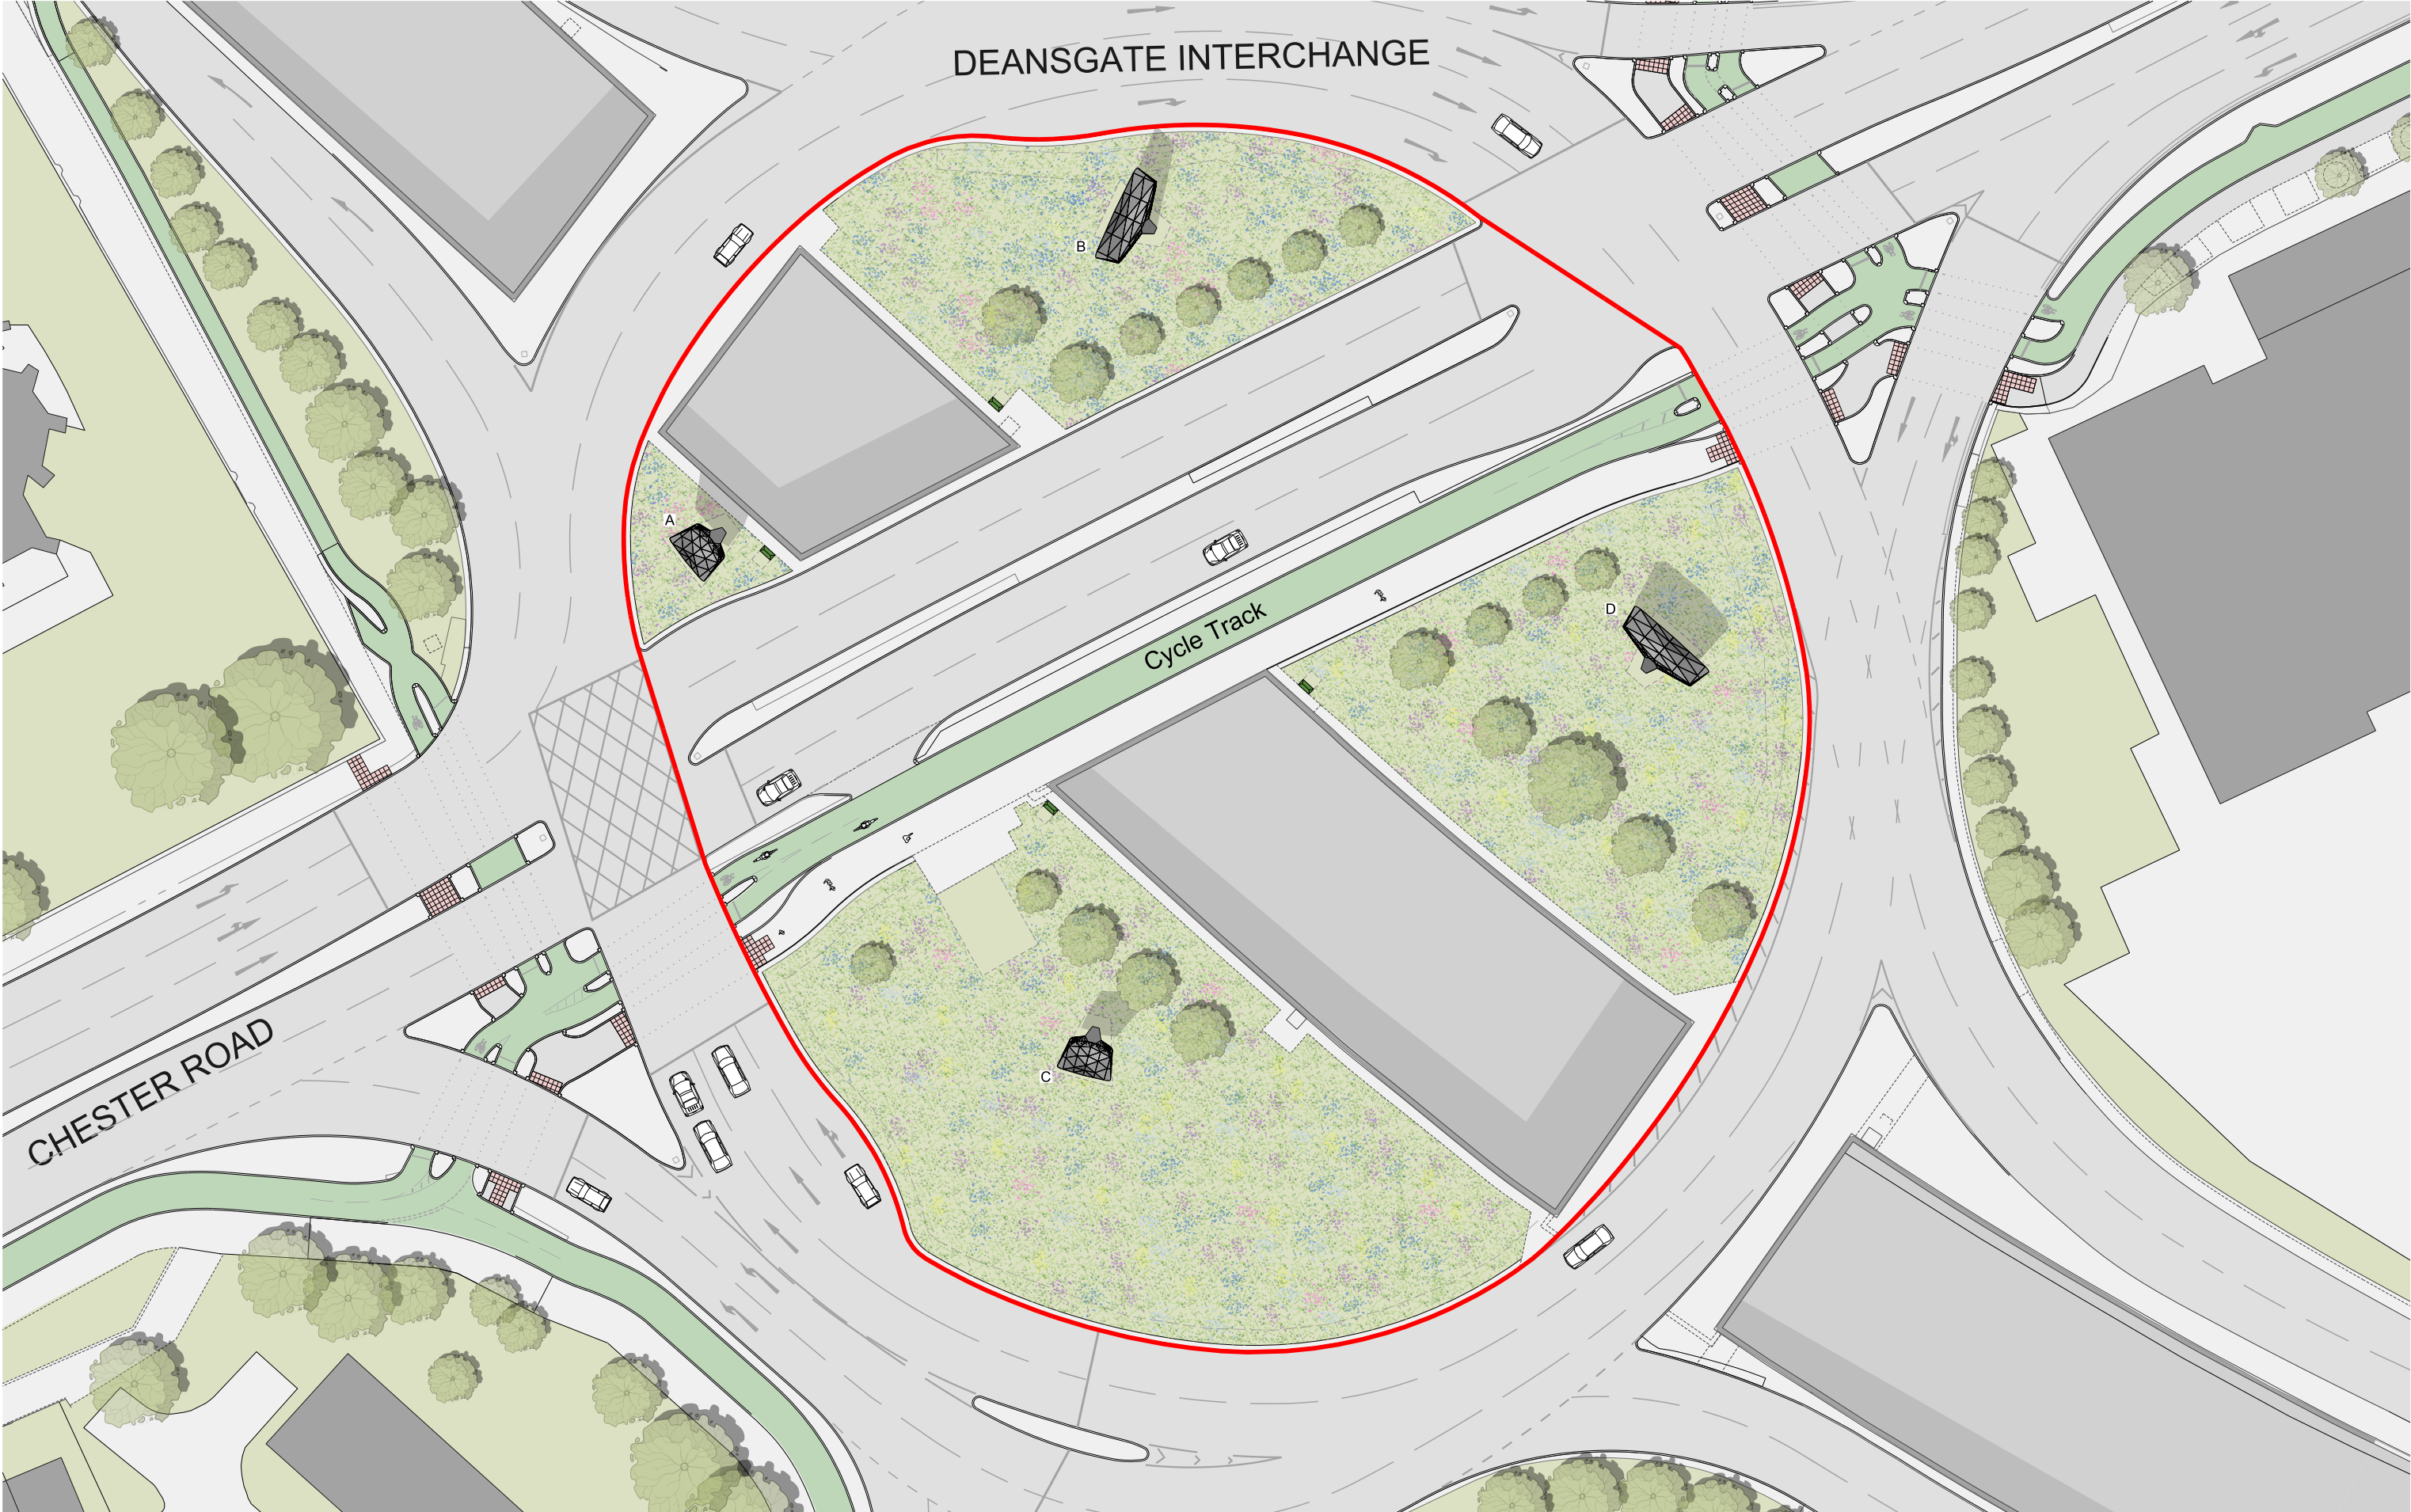

This drawing is copyright.
Do not scale off dimensions.
All dimensions to be checked on site by contractor.
Contractor to report any dimensional discrepancies,
errors or omissions prior to commencing on site.

NOTE:



NORTH



Rev	Date	Description
P01	27-01-2023	Planning Issue

Project Title
Chester Road Roundabout

Status
Planning

Drawing Title
Proposed Site Plan

Job No 10293	Scale 1:250@A1 / 1:500@A3	Date January 2023
Drawing No 10293-SHP-A-B5D7-G100-PL-XX-001	Revision P01	

simpsonhaugh

MANCHESTER
Riverside, 4 Commercial St
Manchester M15 4RD
+44 (0)161 835 2345
www.simpsonhaugh.com

LONDON
5-8 Roberts Place
London EC1R 0BB
+44 (0)20 7549 4000
mail@simpsonhaugh.com