


The copyright of this drawing is vested with Corstorphine + Wright Ltd and must not be copied or reproduced without the consent of the company.

Figured dimensions only to be taken from this drawing. DO NOT SCALE.  
All contractors must visit the site and be responsible for checking all setting out dimensions and notifying the architect of any discrepancies prior to any manufacture or construction work.


NOTES:

KEY


- 01 Corten Steel look PPC Aluminium Cladding Panels
- 02 PPC Aluminium Curtain Walling with clear glazed panels Mullion Colour: Dark Grey
- 03 PPC Aluminium Curtain Walling with ceramic backed glass-look spandrel panel. Mullion Colour: Dark Grey
- 04 PPC Louvered Vent Panel Colour: Dark Grey
- 05 Perforated Corten Steel-look PPC aluminium panel with inward opening window behind
- 06 Perforated PPC aluminium panel with inward opening window behind Colour: Dark Grey
- 07 Perforated Corten Steel-look PPC aluminium panel with Louvered Panel behind
- 08 Perforated PPC Aluminium Panel with louvered vent behind Colour: Dark Grey
- 09 Acoustic Louvre Cladding to Plant Compound
- 10 New Retaining Wall with Facing Brickwork to match existing.

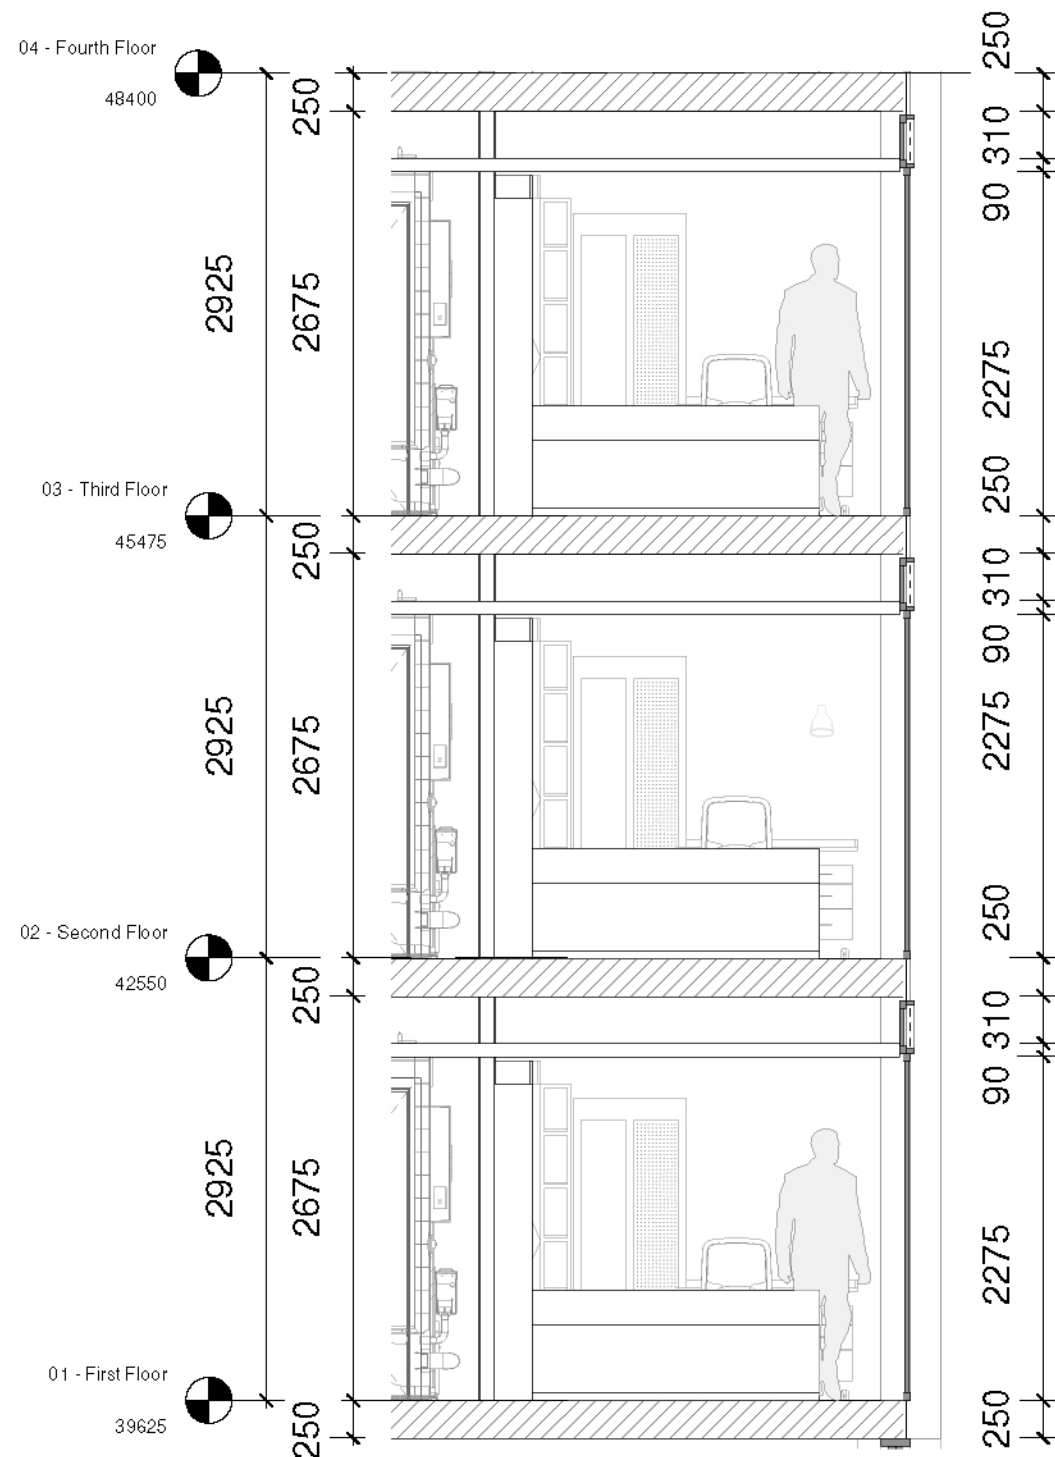


01 Typical Section  
1 : 50

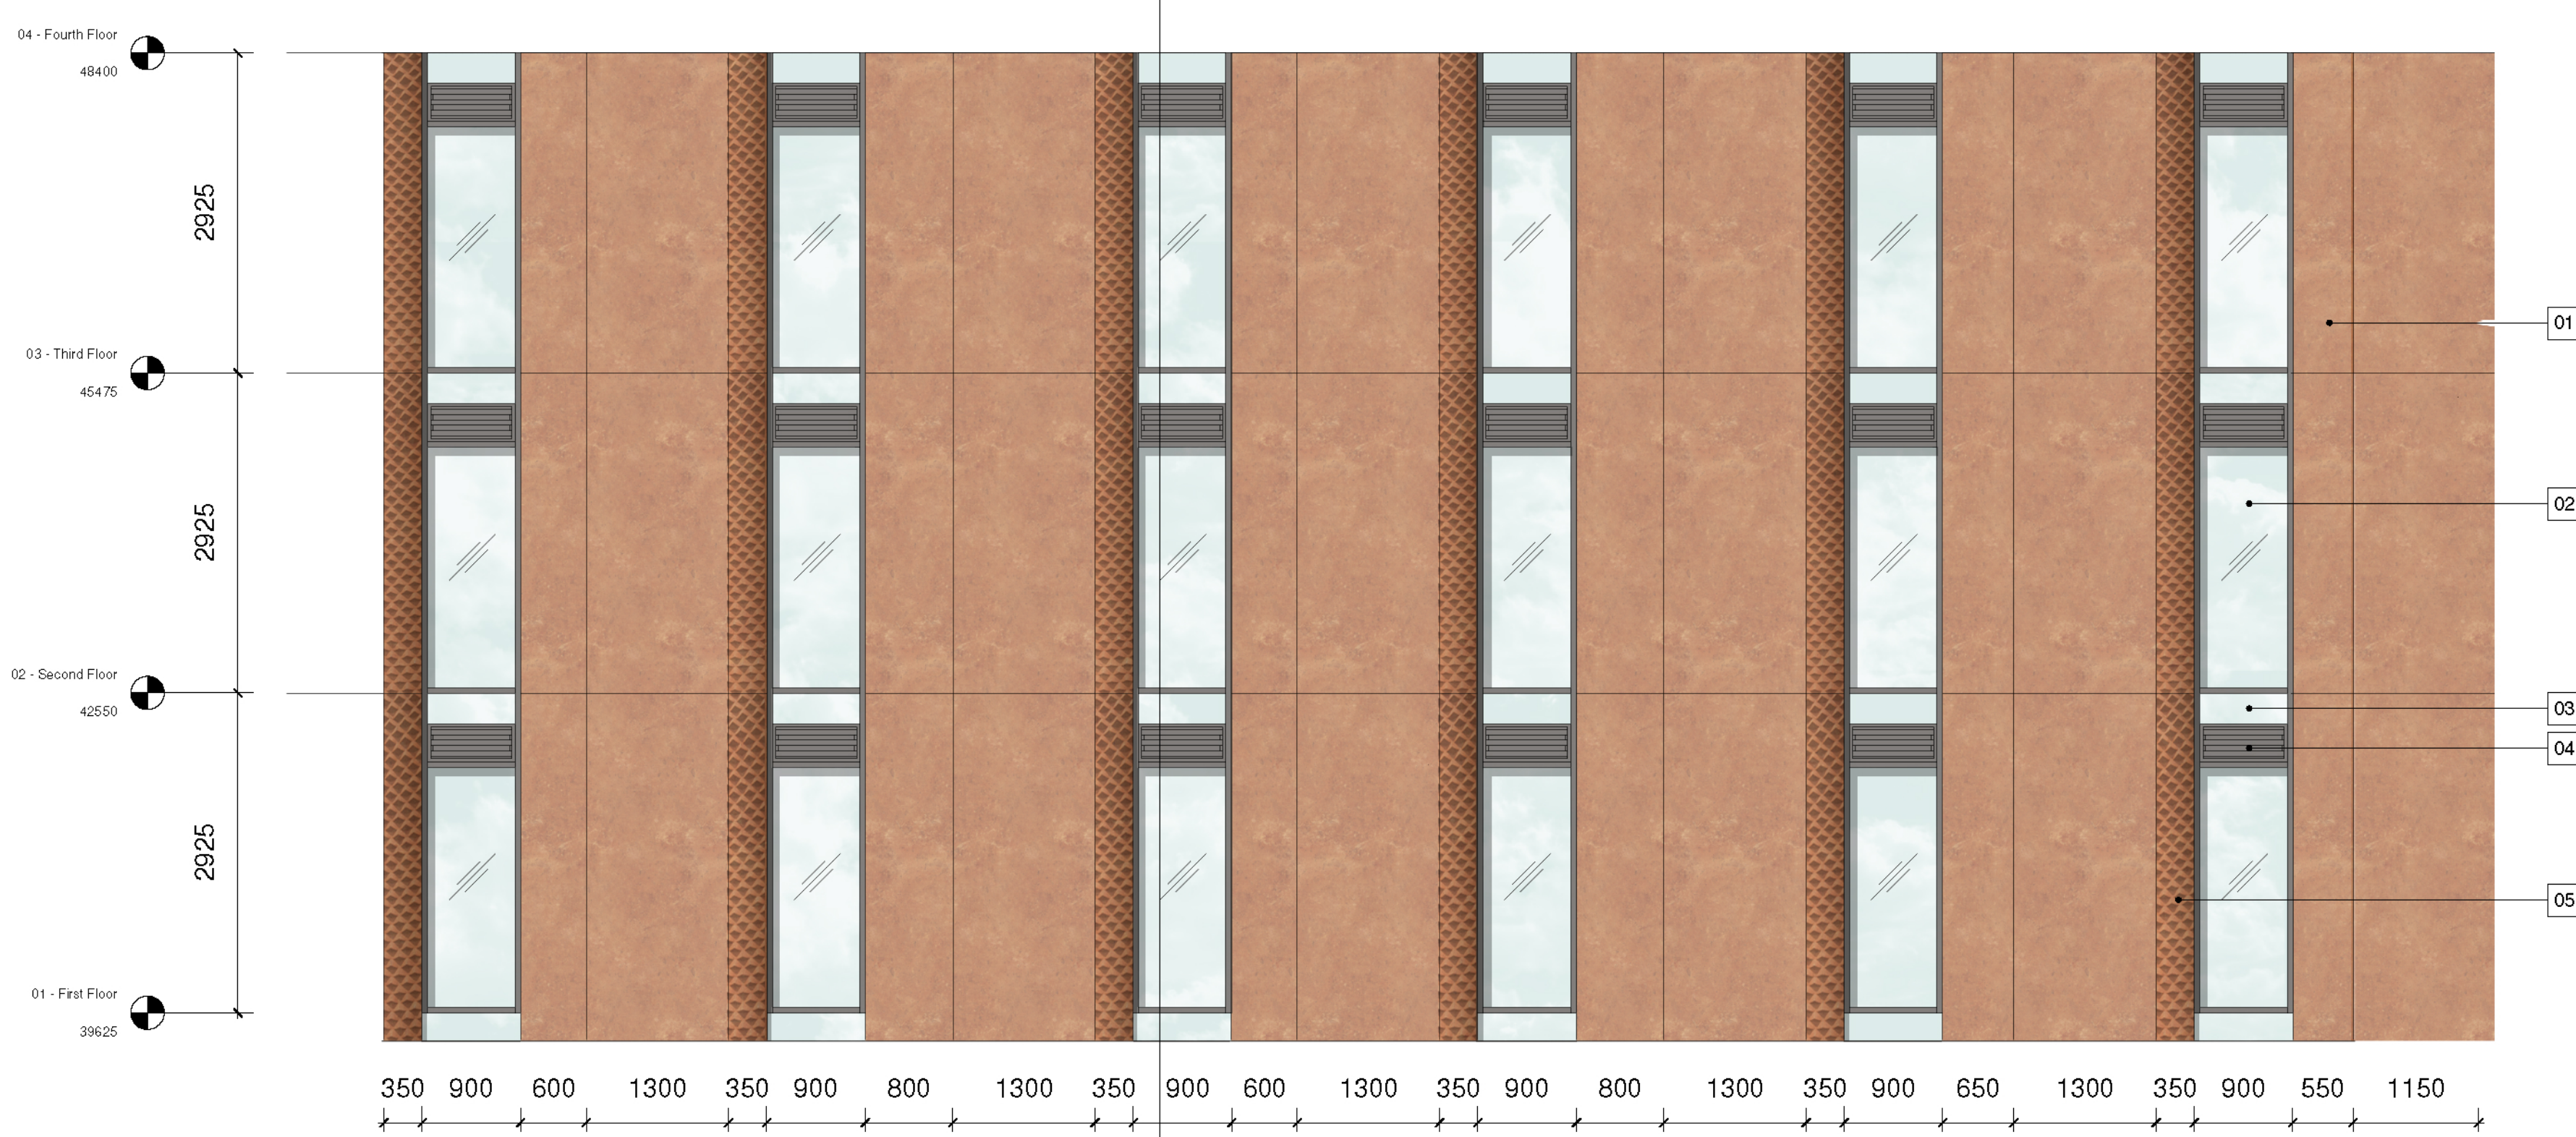

02 South Elevation - Typical Level  
1 : 50

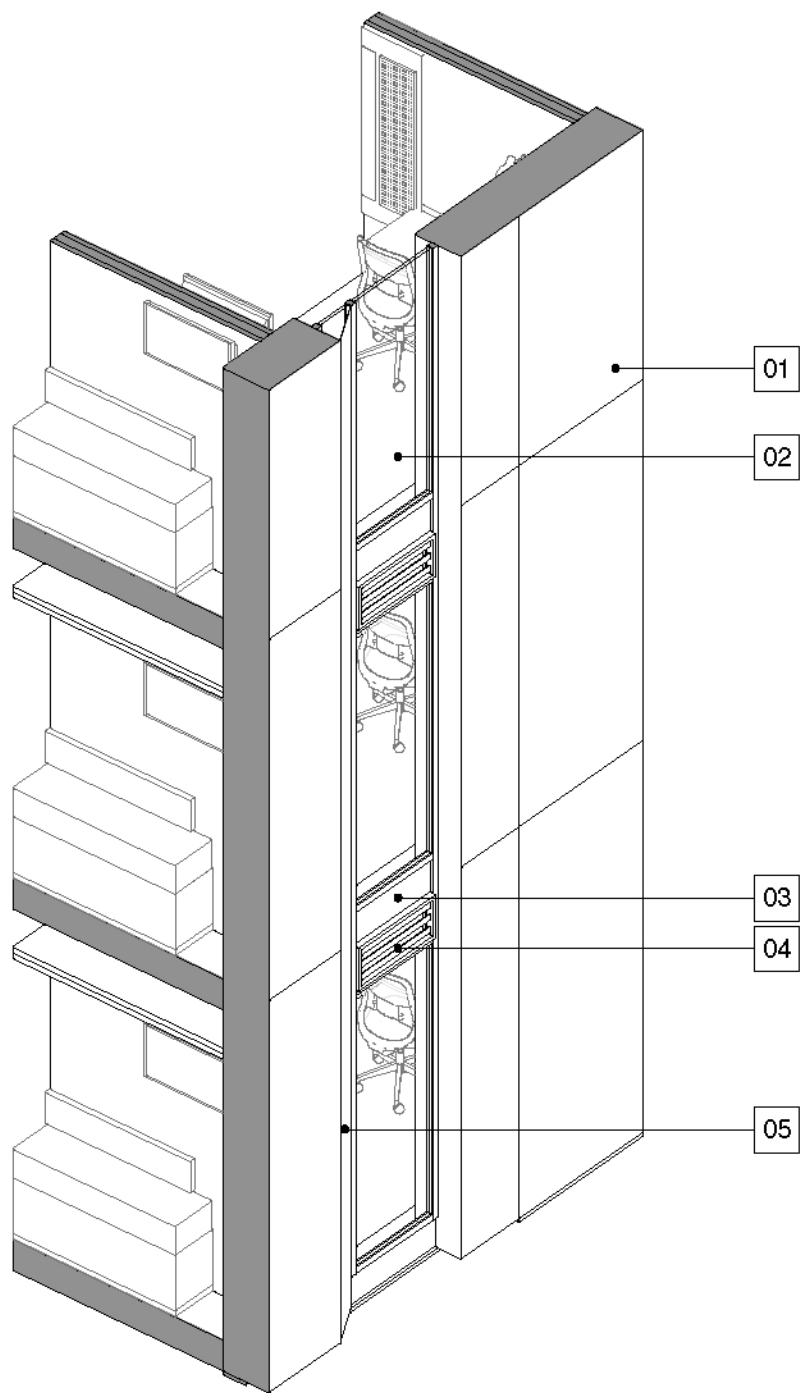

03 Indicative 3D Isometric View  
1 : 50

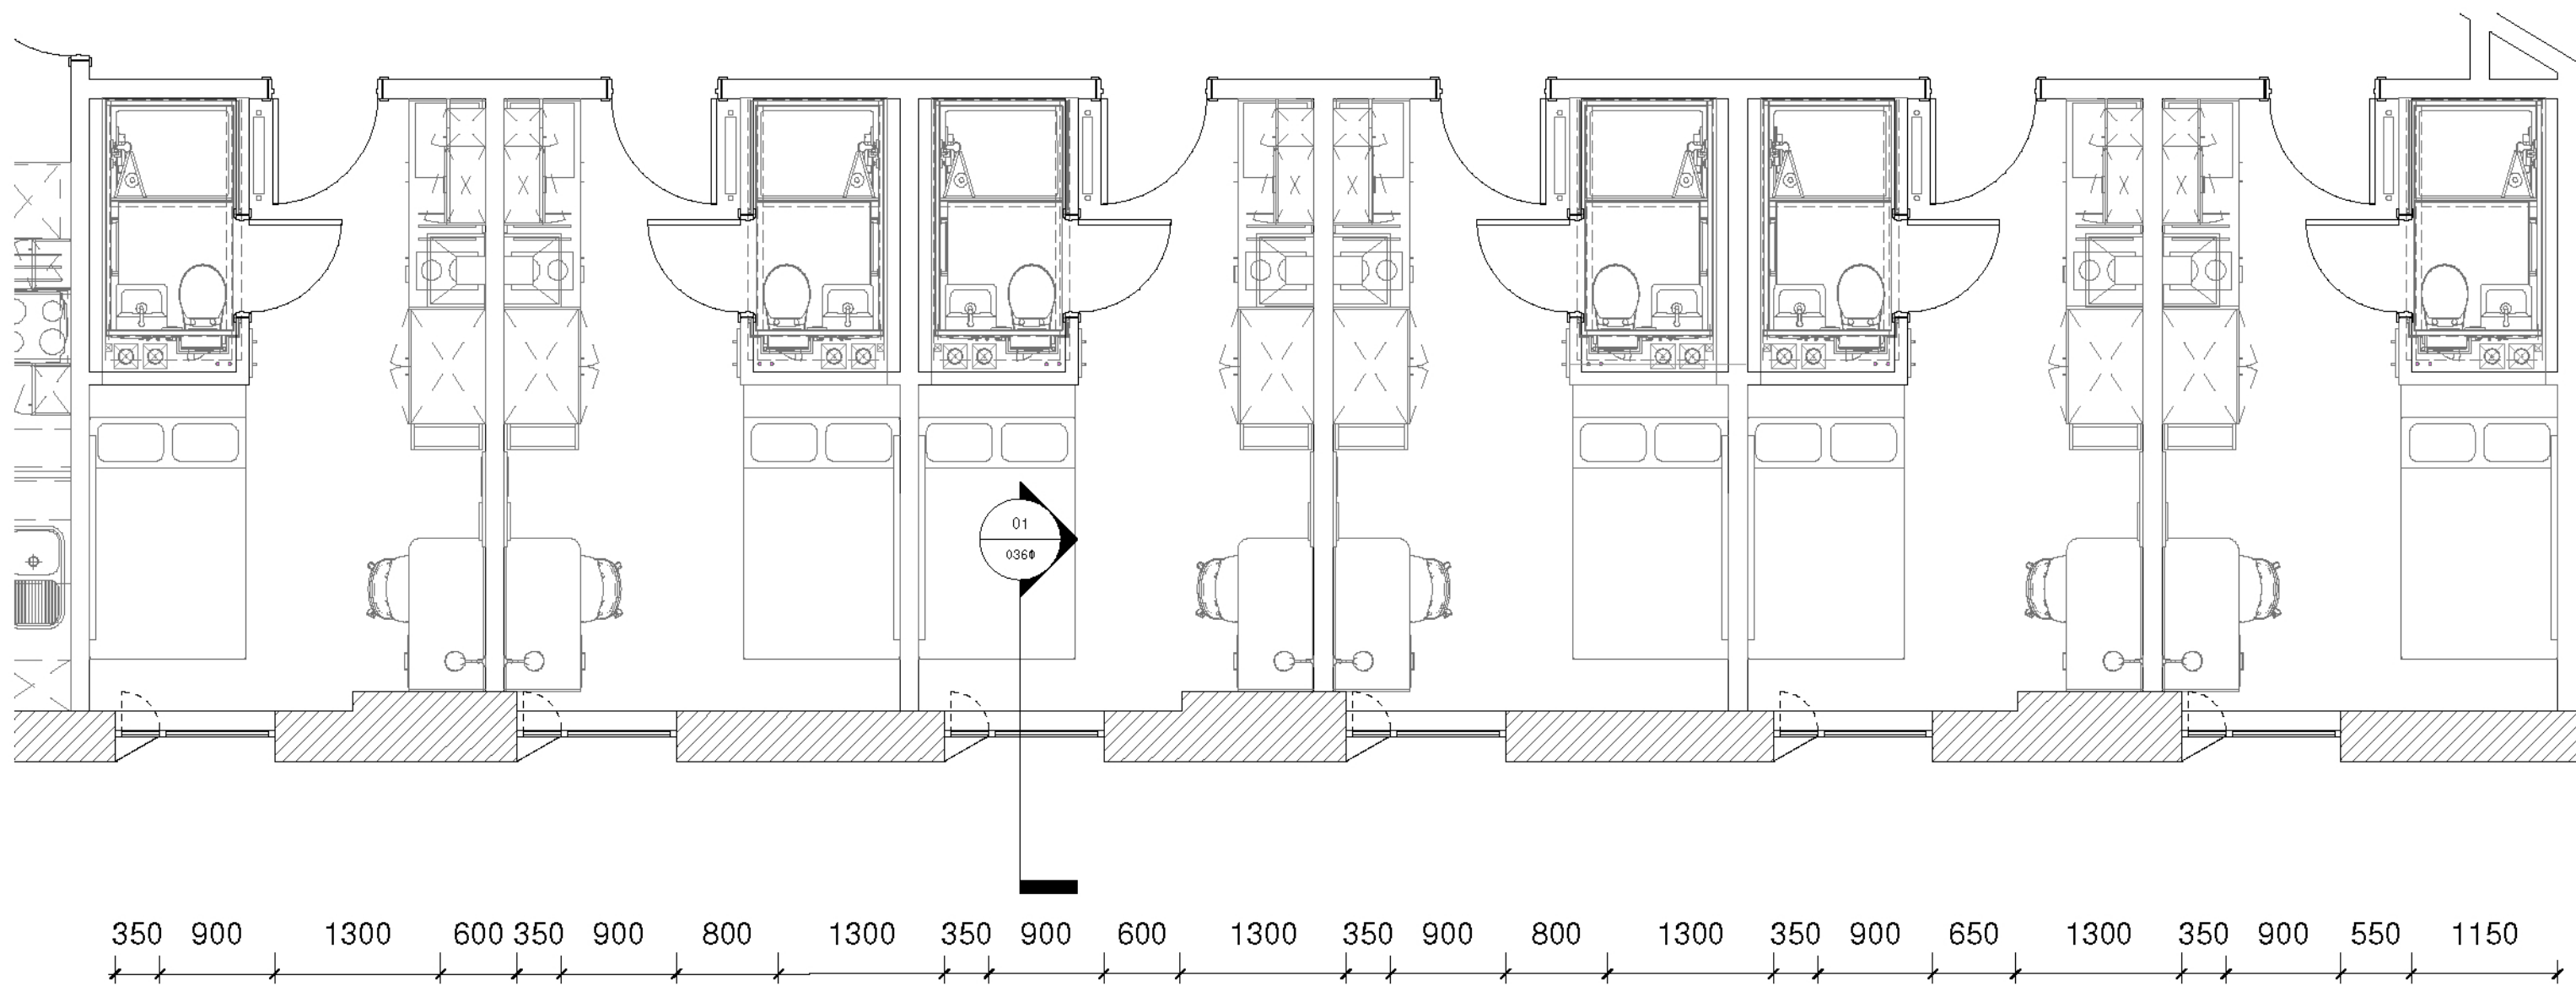

04 Typical Floor Plan  
1 : 50

|      |                |            |       |        |
|------|----------------|------------|-------|--------|
| P-00 | Planning Issue | 04/12/2020 | BH    | CMc    |
| Rev  | Description    | Date       | Dr by | App by |

Project Stage

## PLANNING

Client:

Fusion Students

Project:

Deansgate South  
Manchester

Drawing Title:

Proposed - Elevation and Sections Study - Typical Level

|       |         |            |            |          |
|-------|---------|------------|------------|----------|
| Drawn | Checked | Paper Size | Scale      | Date     |
| BH    | CMc     | A1         | 1 : 50 @A1 | 03/12/20 |

|             |          |
|-------------|----------|
| Drawing No. | Revision |
| 20269-0361  | P-00     |

Drawing BIM Name:  
12345-CW-XX-ZZ-M3-A-XXXX-S1.RVT

|           |                   |               |
|-----------|-------------------|---------------|
| CDE Area: | Suitability Code: | BIM Revision: |
|           |                   | P01.02        |

**CORSTORPHINE + WRIGHT**  
ARCHITECTS

Warwick  
London  
Birmingham  
Manchester  
Leeds  
Canterbury  
Glasgow  
Dublin  
Brook Hall • Brook Street • Warwick • CV34 4BL  
Tel. 01926 658 444 www.corstorphine-wright.com