

DO NOT SCALE FROM THIS DRAWING.
ALL DIMENSIONS TO BE CHECKED ON SITE.
(DRAWINGS MAYBE SCALED FOR LOCAL AUTHORITY & PLANNING PURPOSE ONLY)
COPYRIGHT PROTECTED.

0 0.5 1.0 2.0 3.0 4.0 5.0m


Scale 1:100

FOR TENDER
DO NOT USE FOR CONSTRUCTION

GENERAL TENDER NOTES:

ALL DIMENSIONS TO BE CHECKED ON SITE PRIOR TO ANY MANUFACTURE OR CONSTRUCTION OF EQUIPMENT, FINISH, SIGNAGE ETC.

- DRAWINGS TO BE READ IN CONJUNCTION WITH THE FOLLOWING STAGE 4 INFORMATION:
- STRUCTURAL ENGINEER'S DESIGN & RECOMMENDATIONS (DWLP)
 - HERITAGE REPORT (PAUL BUTLER ASSOCIATES)
 - M&E AND FIRE STRATEGY (HILSON MORAN)

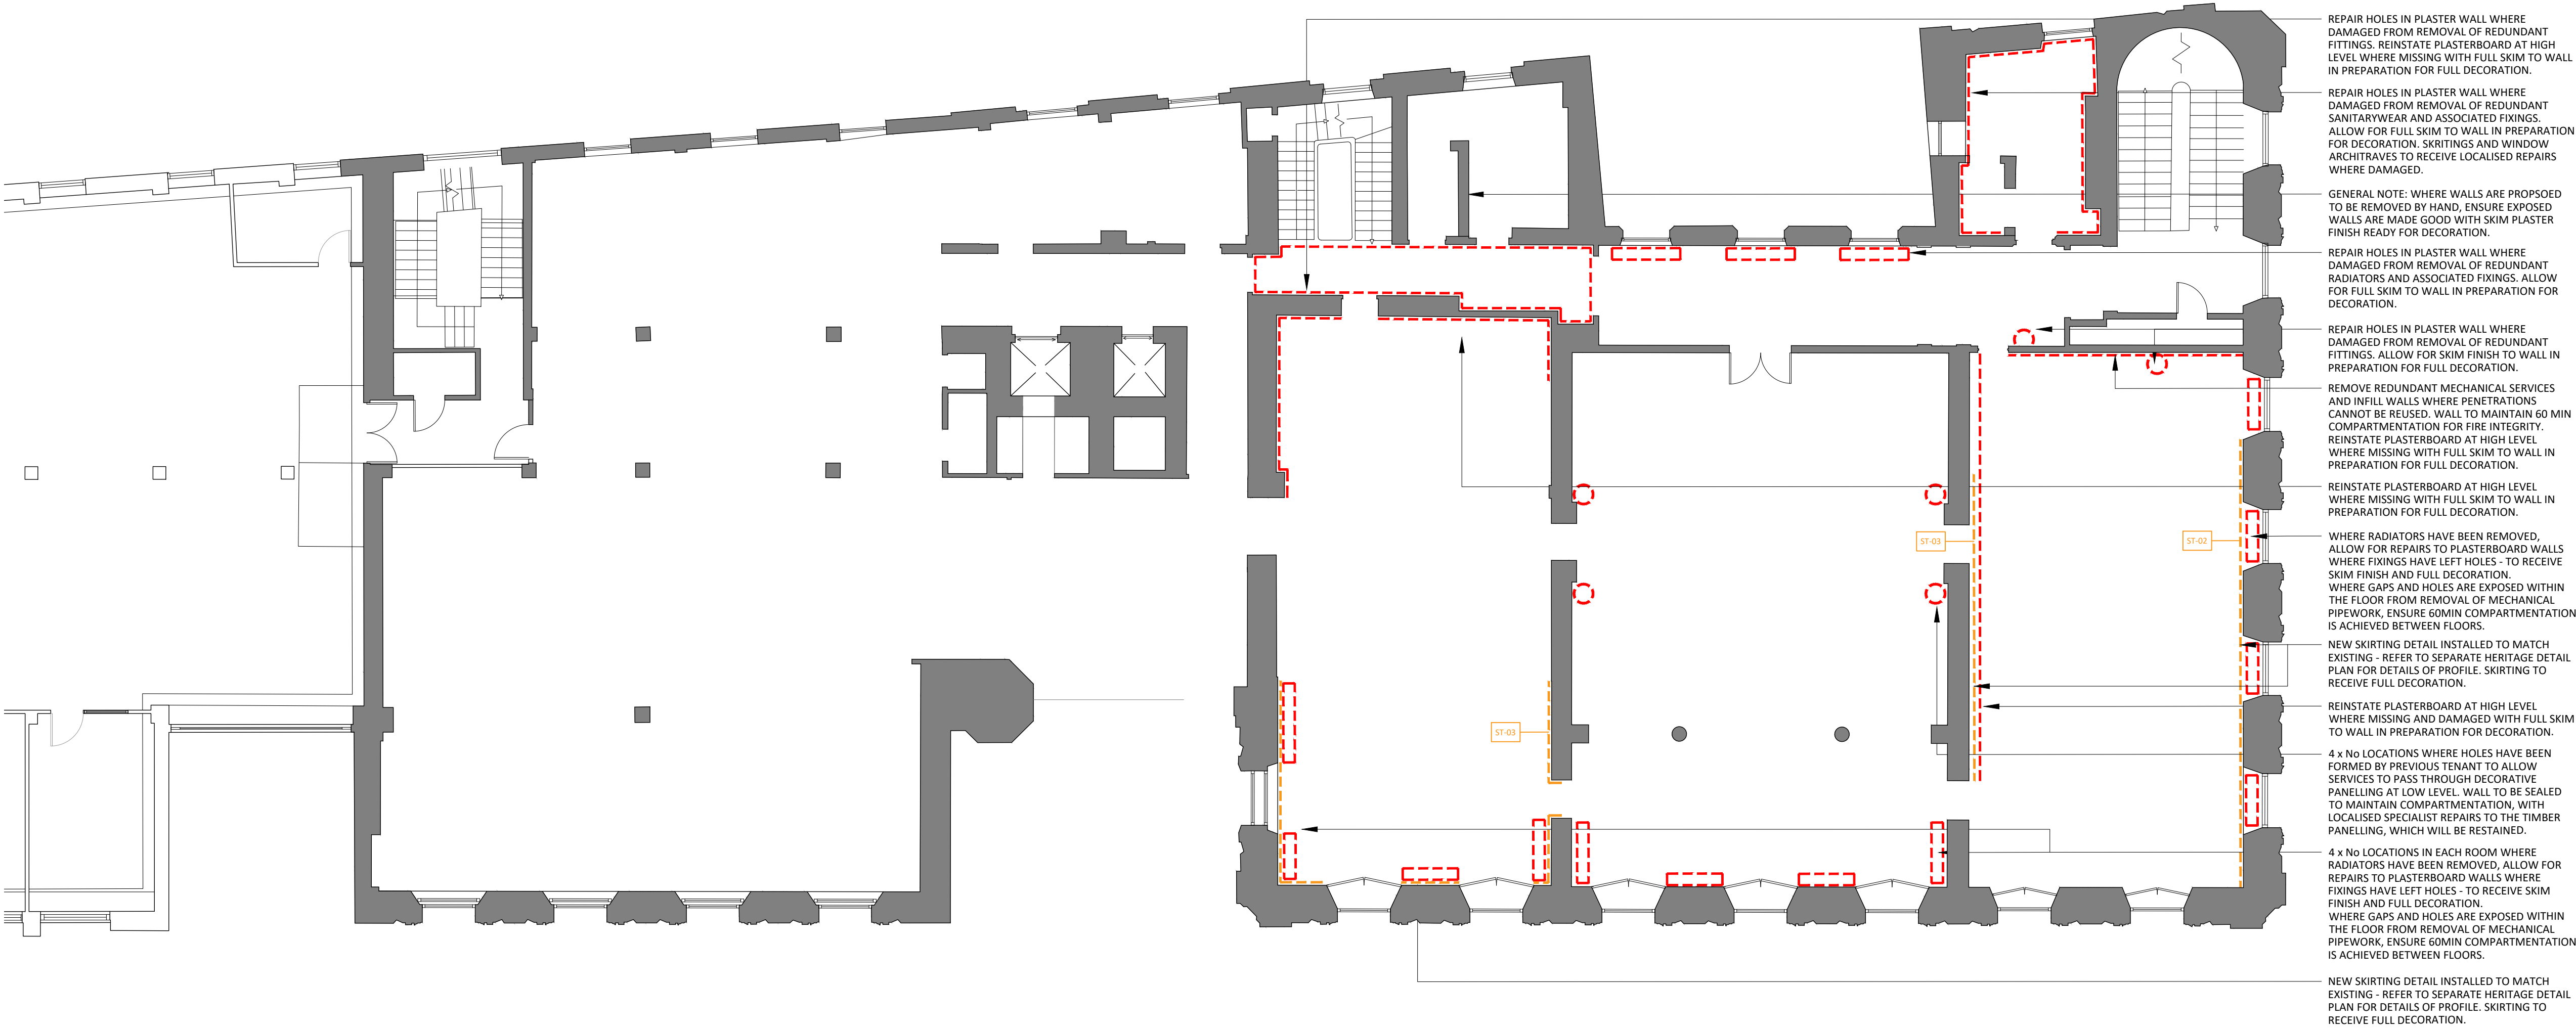

01 SECOND FLOOR HERITAGE RESTORATION PLAN AS PROPOSED
042 SCALE - 1:100 @ A1 PLAN

DECORATIVE REPAIR GENERAL ARRANGEMENT KEY			
LEGEND	DESCRIPTION	REPAIR / RESTORATION ACTIONS	COMMENTS
	DASHED RED LINE DENOTE AREAS REQUIRING LOCALISED DETAILED REPAIR	REFER TO REPAIR SCHEDULE & PHOTO KEY FOR EXTENT OF DAMAGE AND PROPOSED RESTORATIVE WORKS	
	DASHED ORANGE LINE DENOTE AREAS REQUIRING SKIRTING REPLACEMENT	REFER TO REPAIR SCHEDULE & PHOTO KEY FOR EXTENT OF DAMAGE AND SEPARATE HERITAGE DETAIL DRAWING FOR PROPOSED RESTORATIVE WORKS	
	SKIRTING TYPE 1	REFER TO SEPARATE HERITAGE DETAIL DRAWING FOR PROPOSED RESTORATIVE WORKS	
	SKIRTING TYPE 2	REFER TO SEPARATE HERITAGE DETAIL DRAWING FOR PROPOSED RESTORATIVE WORKS	
	SKIRTING TYPE 3	REFER TO SEPARATE HERITAGE DETAIL DRAWING FOR PROPOSED RESTORATIVE WORKS	
	SKIRTING TYPE 4	REFER TO SEPARATE HERITAGE DETAIL DRAWING FOR PROPOSED RESTORATIVE WORKS	

4.01	07/10/22	REVISED FOR TENDER FOLLOWING CLIENT COMMENT	SO	ARB
4.00	06/04/22	ISSUED FOR TENDER	SO	ARB
REV	DATE	DESCRIPTION	DRAWN	CHECKED

A × I

ADDRESS : 4th FLOOR CALICO 53-55 MOSLEY STREET, MANCHESTER, M2 3HQ

TELEPHONE : +44 (0)161 879 7337

EMAIL : www.abi.studio

COMPANY No : 11847325

CLIENT

bruntwood

PROJECT

BRUNTWOOD
38 MOSLEY STREET
MANCHESTER M2 3AZ

DRAWING REFERENCE

SECOND FLOOR PLAN
HERITAGE RESTORATION DETAILS
AS PROPOSED

JOB REFERENCE	DRAWING SCALE	DATE	DRAWN	CHECKED
20 - 059	1:100@A1	06.10.22	ARB	FWF
DRAWING No			STAGE	REV
AX1 - 042			4	01