
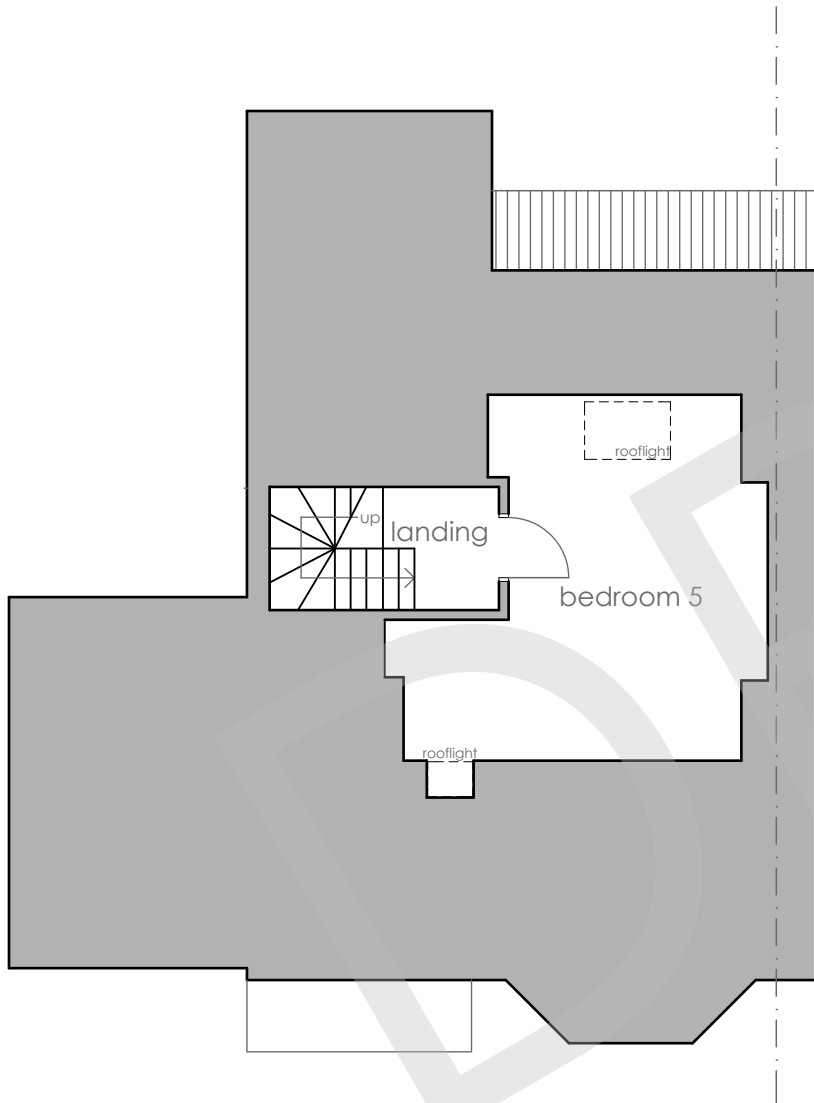



NOTES

DIMENSIONS

- To be checked and verified on site prior to commencement of site operations. Any discrepancies to be reported to the Architect immediately.
- Written dimensions and levels are in all cases to be preferred to those scaled.

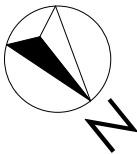

Second Floor - Loft

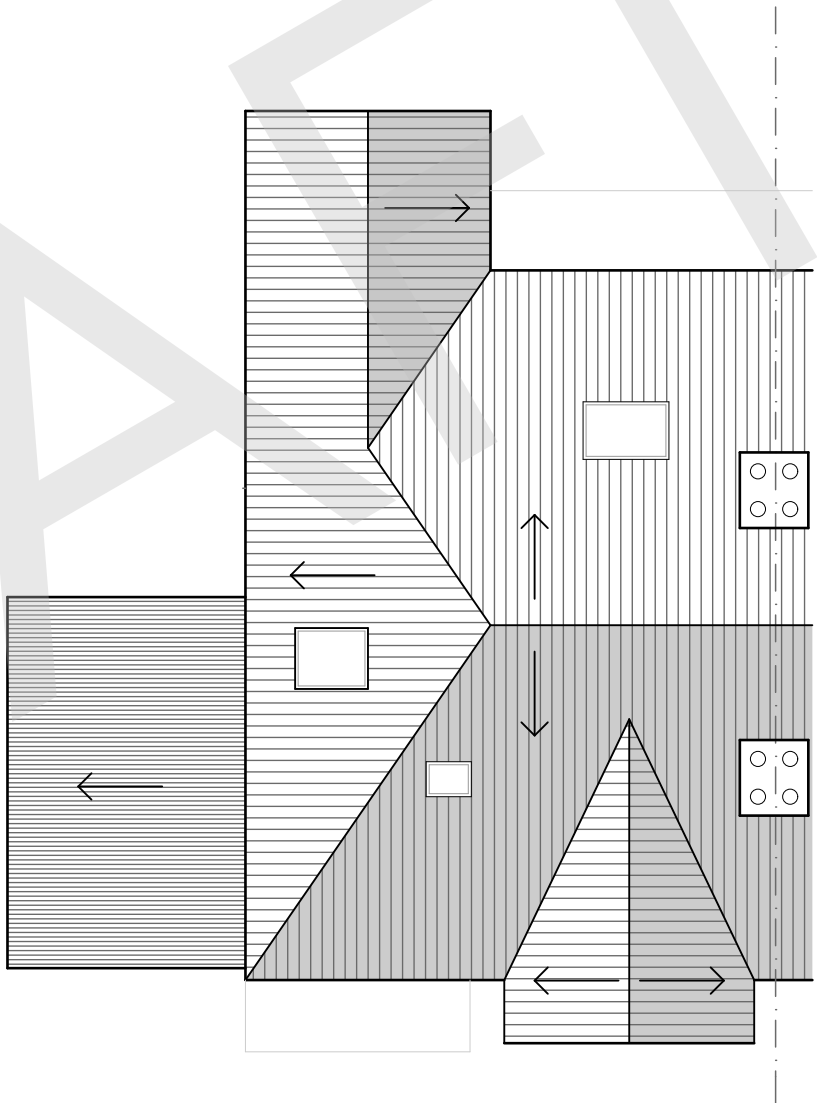

Roof

Tim Turner Architecture

T. 0781 8478111 e. timturner2019@gmail.com

Client: Messrs S & H
Mather-Strawson

Site: 40 Sandleigh Avenue
Didsbury M20 3LW

Project: Alterations and
Extension
Drawing: Second Floor and
Roof Plan
as Existing

Scale: 1:100 @ A3
Drawn: TCT
Date: 02.23

Project No. 202105
Drawing No. 03 Rev.