



Notes :
1. This drawing should not be scaled, figured dimensions only to be taken
2. should any discrepancies be found with this drawing, please inform this office.
3. Copyright of this drawing is owned by JM Architects.


Structural information indicative only. To be confirmed by Structural Engineer.

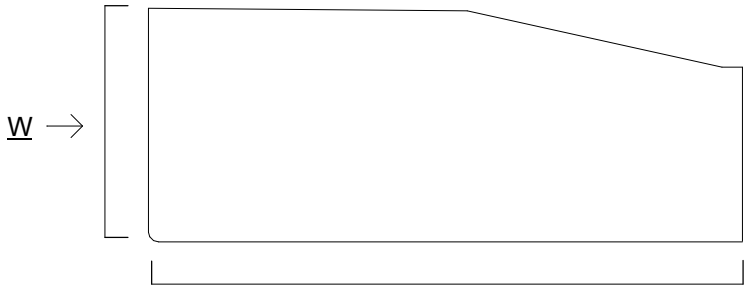

Key Plan

 

1 South Elevation
1 : 200

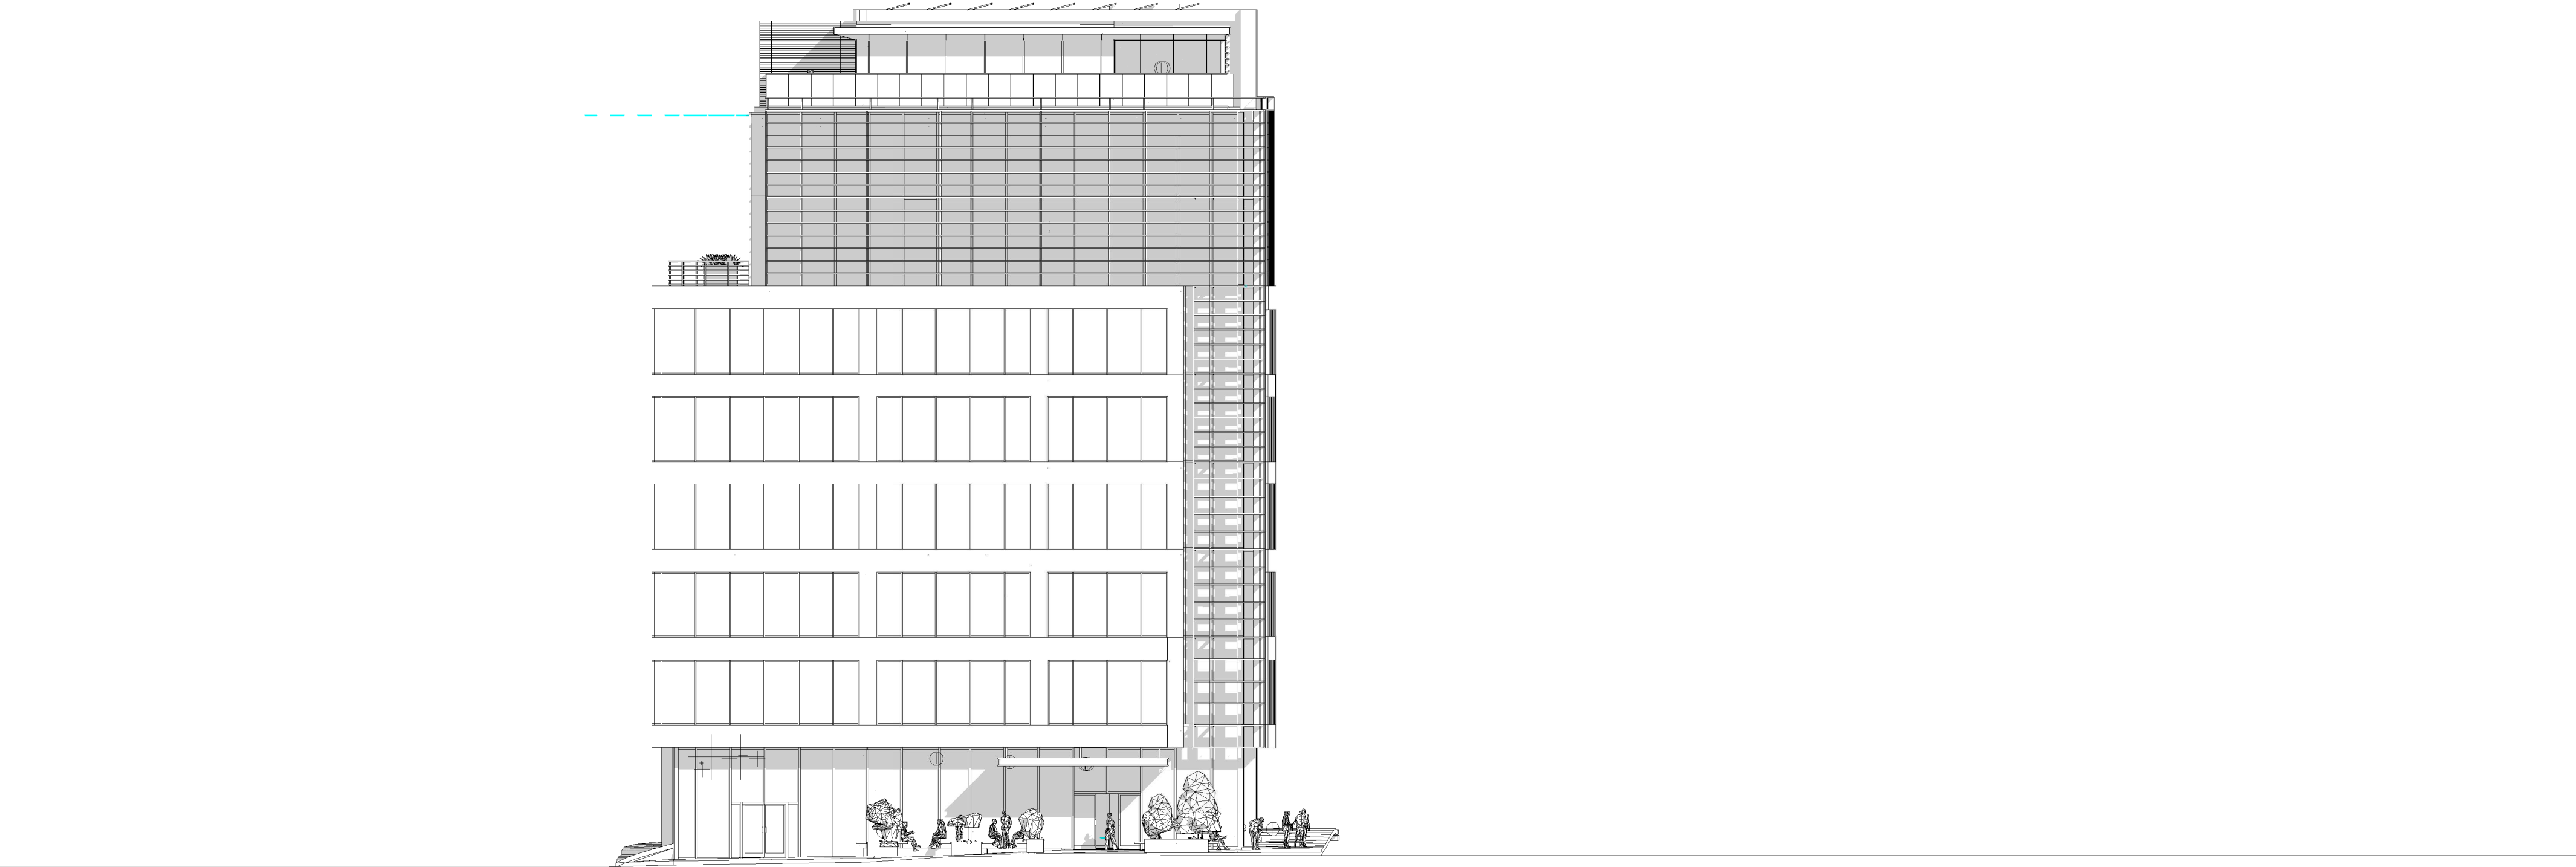

2 West Elevation
1 : 200

P03	Release For Planning	13.03.2023	GC	CT
P02	Release for planning - amendments to roof terrace design	17.01.2023	GC	AR
P01	Issue for Planning	20.12.2022	CT	AR
Rev	Description	Date	Drn By	CHK By

jmarchitects

Project
58 Mosley Street
Edinburgh
EH2 4NA
Title
Proposed Elevations 01
Client
M&G Real Estate
Purpose :
For Information
Scale :
As indicated @ A1

64 Queen Street
Edinburgh
EH2 4NA
T : 0131 464 6100
edi@jmarchitects.net
www.jmarchitects.net

Drawing Number	Status	Revision	JMA Project Number
Project - Originator - Volume - Level - Type - Role - Class&Number 7002-JMA ZZ-ZZ-DR-A-00 2003	S2	P03	7002