
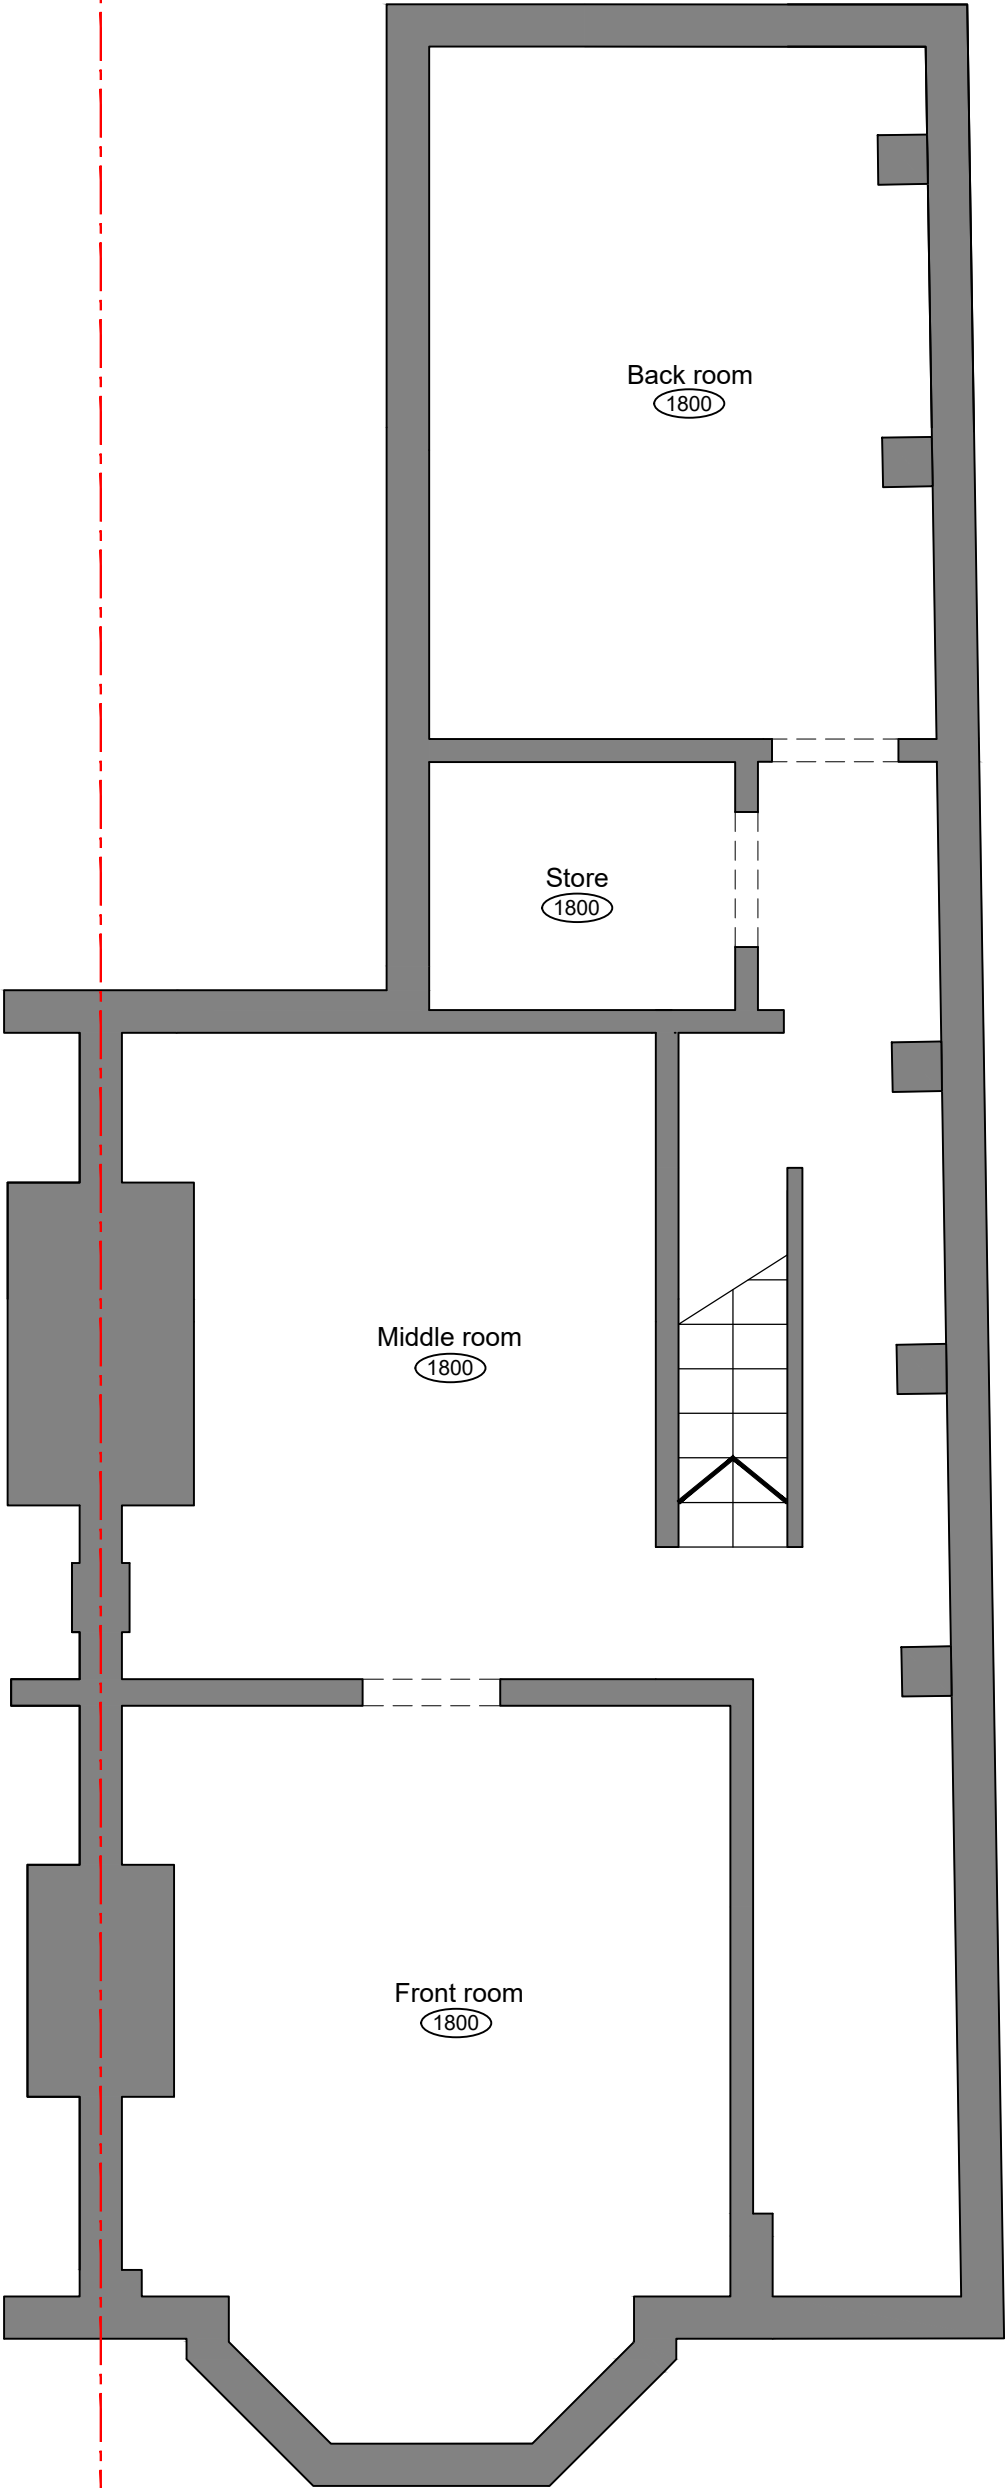


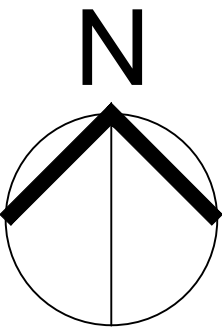

Basement

REV	DESCRIPTION	BY	DATE
PLANNING			
PROJECT:			
50 Richmond Grove			
CLIENT:			
Paul Reeves			
DRAWING NO:		REV:	
KR657-50-PL-103		-	
DRAWING TITLE:			
Existing			
Basement floor plan			
Scale:		Date:	
1:50@A3		04.11.2022	
Drawn By:		Checked:	
D.J.J		J.Albutt	