




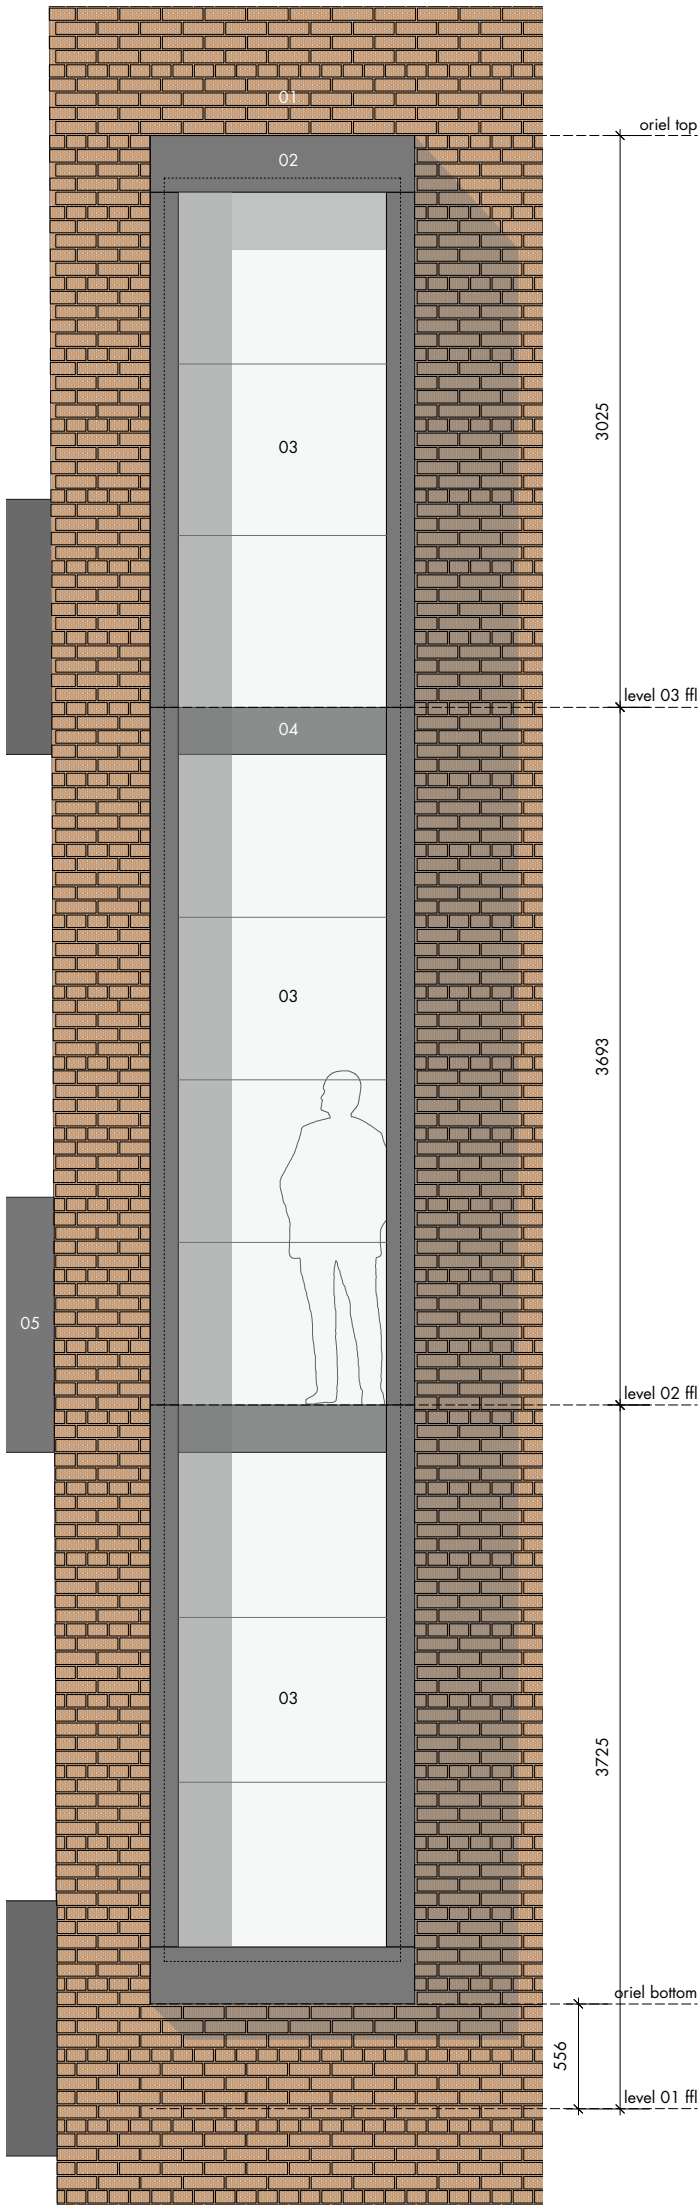

typical bay 01 front elevation • oriel to ellesmere street

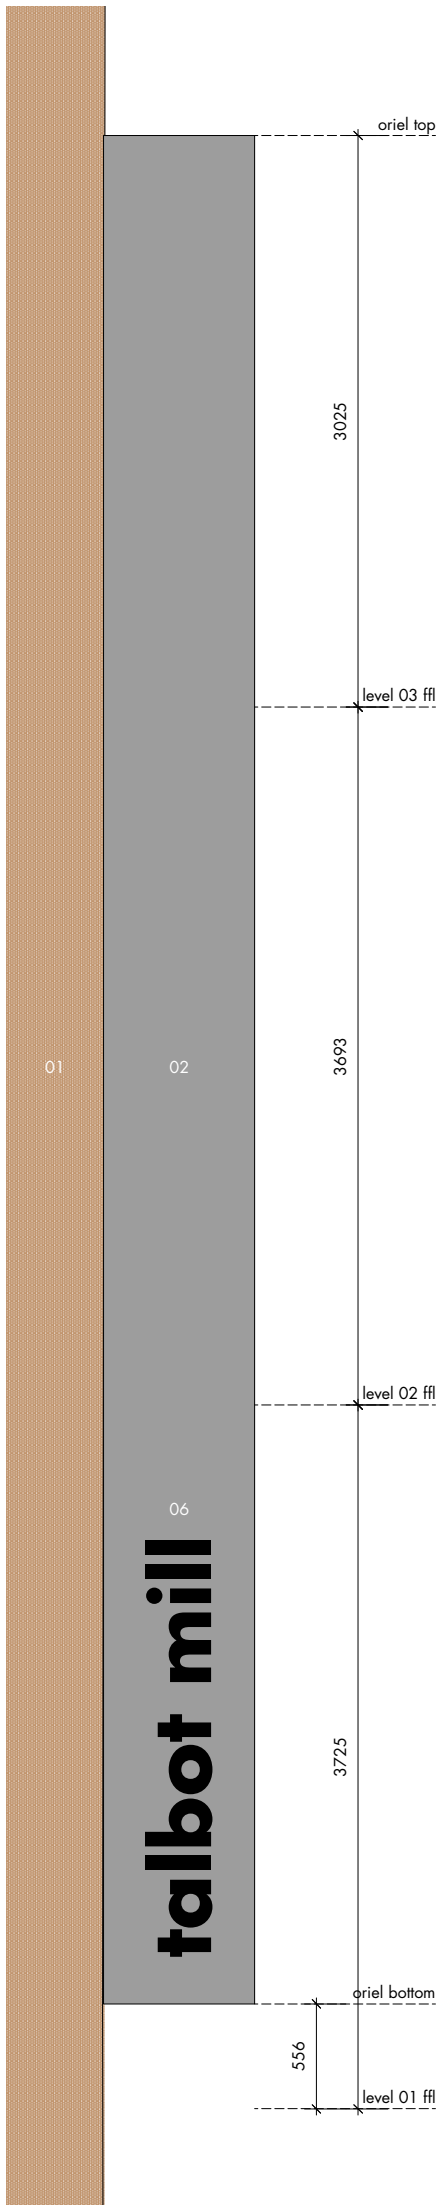

typical bay 01 side elevation • oriel to ellesmere street

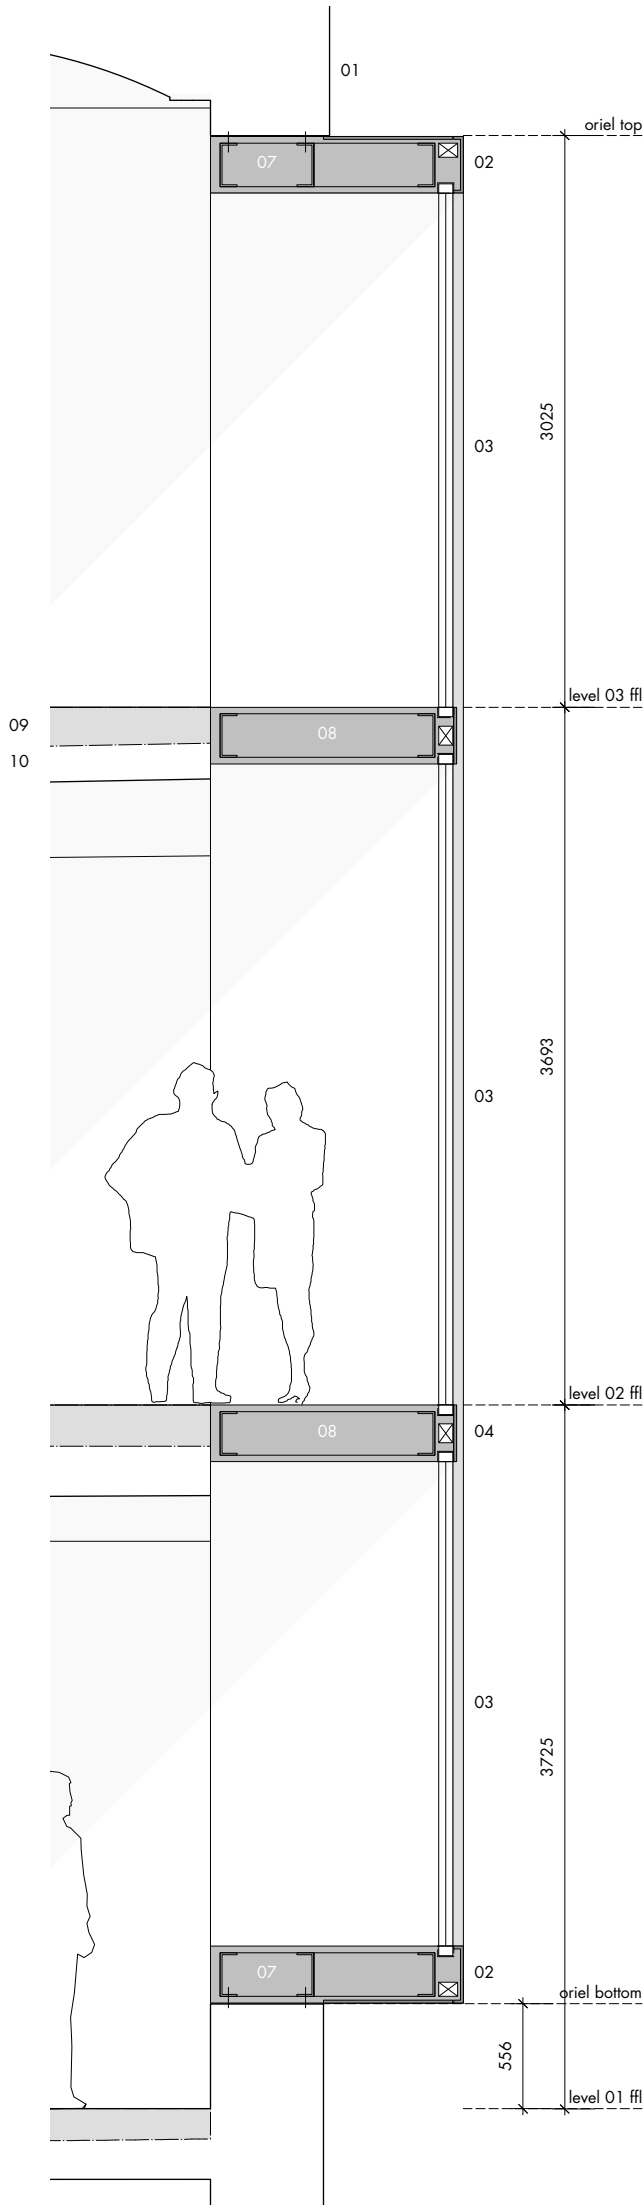

typical bay 01 section • oriel to ellesmere street

- | | | | |
|----|--|----|--|
| 01 | existing brickwork cleaned method of cleaning and applied sealer to existing brickwork / masonry (cills /lintels where required - both inside/outside faces of existing perimeter walls and other retained internal masonry walls) | 12 | new anodized aluminium window, dark grey framing |
| 02 | anodized aluminium cladding to oriel surround - dark grey | 13 | existing brick/stone parapet |
| 03 | oriel glazing, frame recessed/concealed within surround | 14 | new rwp |
| 04 | steel plate to conceal floor build-up, dark grey to match oriel surround | 15 | anodized aluminium cladding panel - light grey |
| 05 | new steel plate bridgelinks in b.ground, dark grey | 16 | full height glazing, frame to match cladding panel |
| 06 | signage (b/c) | 17 | anodized aluminium cladding panel to penthouse parapet, light grey |
| 07 | p/c framing fixed back existing brickwork | 18 | new lightweight roof structure to penthouses |
| 08 | p/c framing | 19 | raised terrace level |
| 09 | new raised floor system | 20 | existing jack arch roof structure - exposed |
| 10 | existing floor construction | | |
| 11 | existing brick arch detail to head of window | | |

P01 • planning update
- • planning issue
rev • description

30 03 23 • ar • ms
11 09 17 • ilm • ch
issued • drawn • checked

shedkm

+44 (0)151 709 8211
+44 (0)207 253 8881

project	talbot mills
client	capital & centric
drawing number	TM SKM (20) 210 P01
scale	1:20 @ a1
status	information

mills • typical bay 01

do not scale from this drawing • all dimensions are to be set out and checked on site prior to starting construction • any discrepancy found between information given on this drawing and that given elsewhere or recorded on site shall be brought to the attention of the project architect immediately