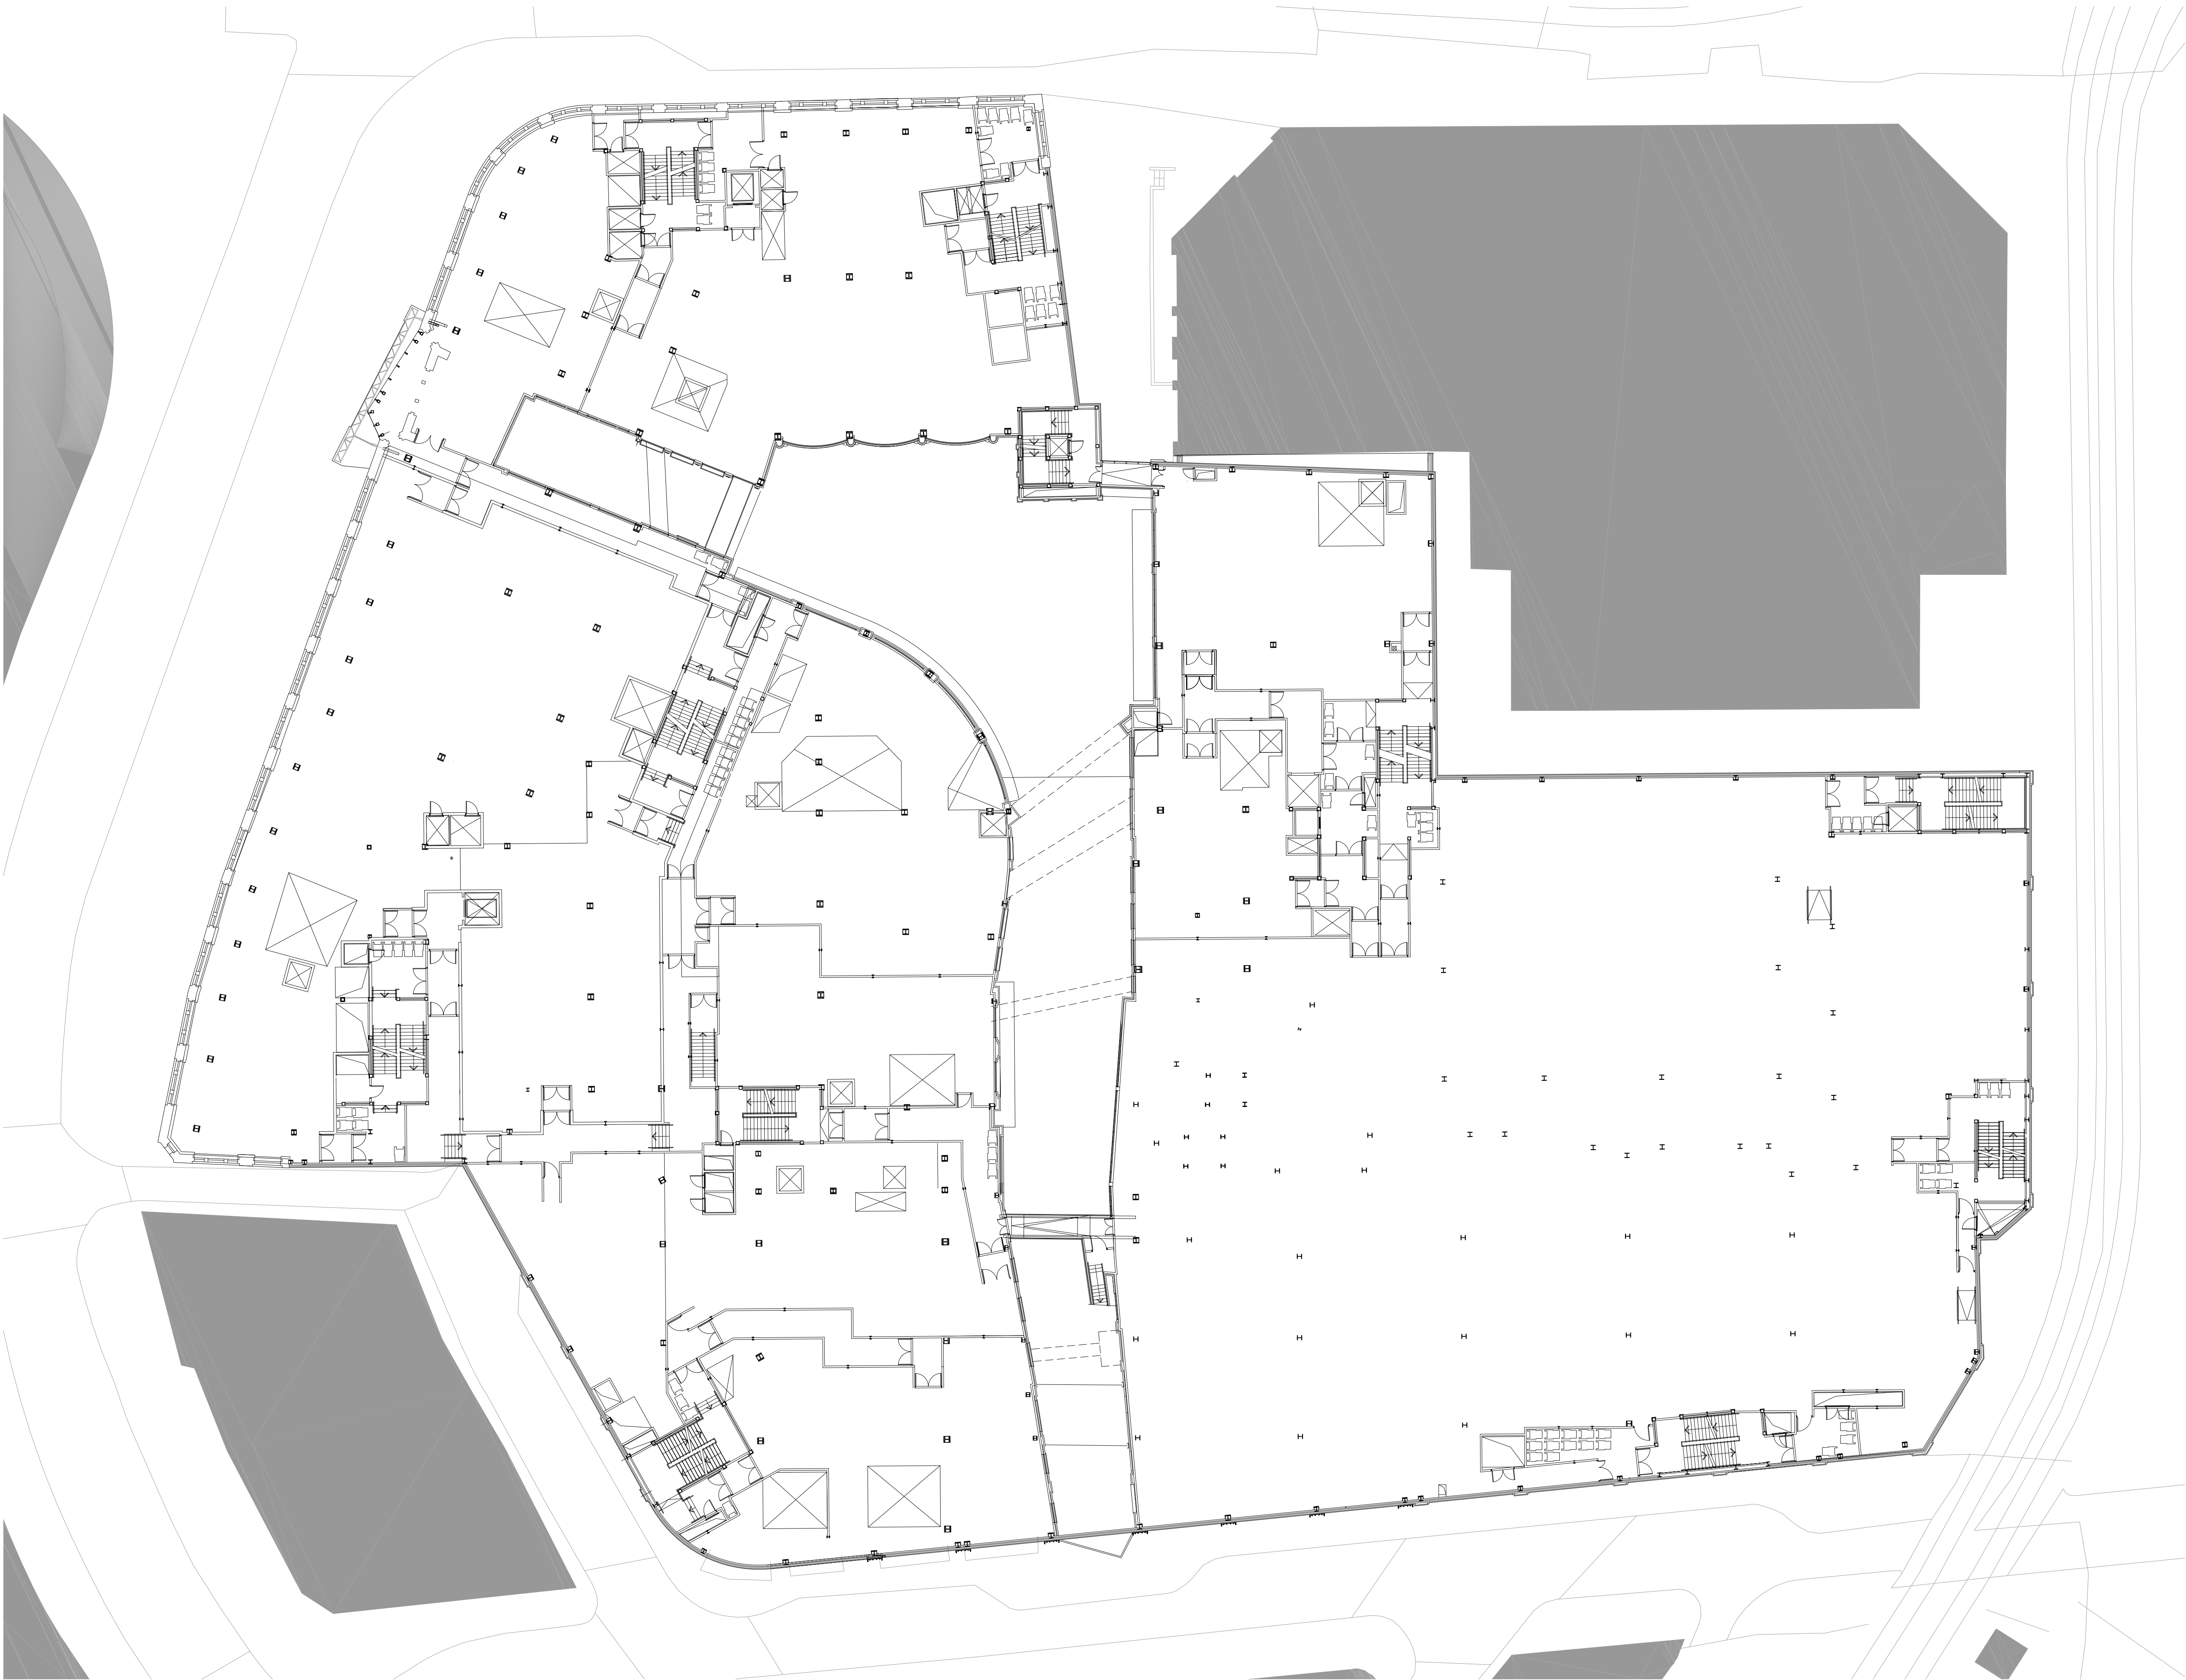


Notes

1. Do not scale off this drawing
2. Drawing to be read in conjunction with the specification and all relevant drawing information
3. Contractor to check all dimensions on site
Comprehensive Design Architects to be advised of any discrepancies between this drawing and site conditions immediately
4. Dimensions are in millimetres unless otherwise stated

Registered Office : Comprehensive Design Architects Limited
16 Moray Place EDINBURGH EH3 6DT
Registered in Scotland : SC311114

© Comprehensive Design Architects Ltd. All rights reserved

CONSTRUCTION (DESIGN AND MANAGEMENT) REGULATIONS 2015

This drawing is to be read in conjunction with CDA's Standard Hazard and Risk Assessment of architectural matters (CDM) series drawings.

Works to be carried out in accordance with the Construction Phase plan prepared by the Principal Contractor.

Rev	Date	Description	drwn	chkd
internal job no G1707				
desig no PRW-CDA-ZZ-01-DR-A-PL-0003				revision P1




Comprehensive Design Architects

299 West George Street Glasgow G2 4LF
T: 0141 226 2226 www.cda-group.co.uk

client
DTZ INVESTORS

key plan

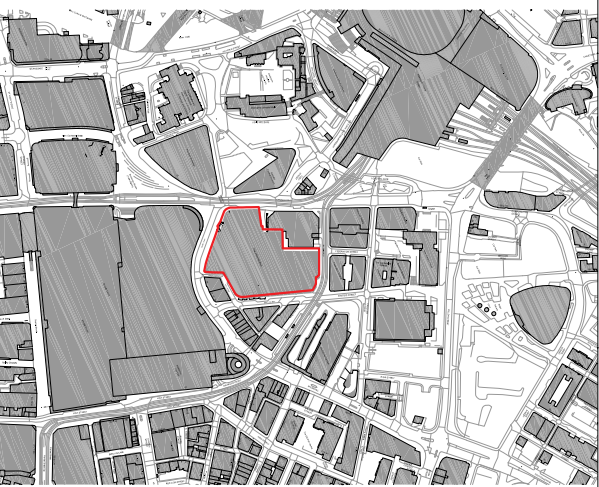

project
PRINTWORKS MANCHESTER

title
EXISTING FIRST FLOOR PLAN

date	scale	drawn by	checked by
10.06.19	1:250@A1	LP	AC

status
PLANNING

internal job no G1707		revision P1
desig no PRW-CDA-ZZ-01-DR-A-PL-0003		