


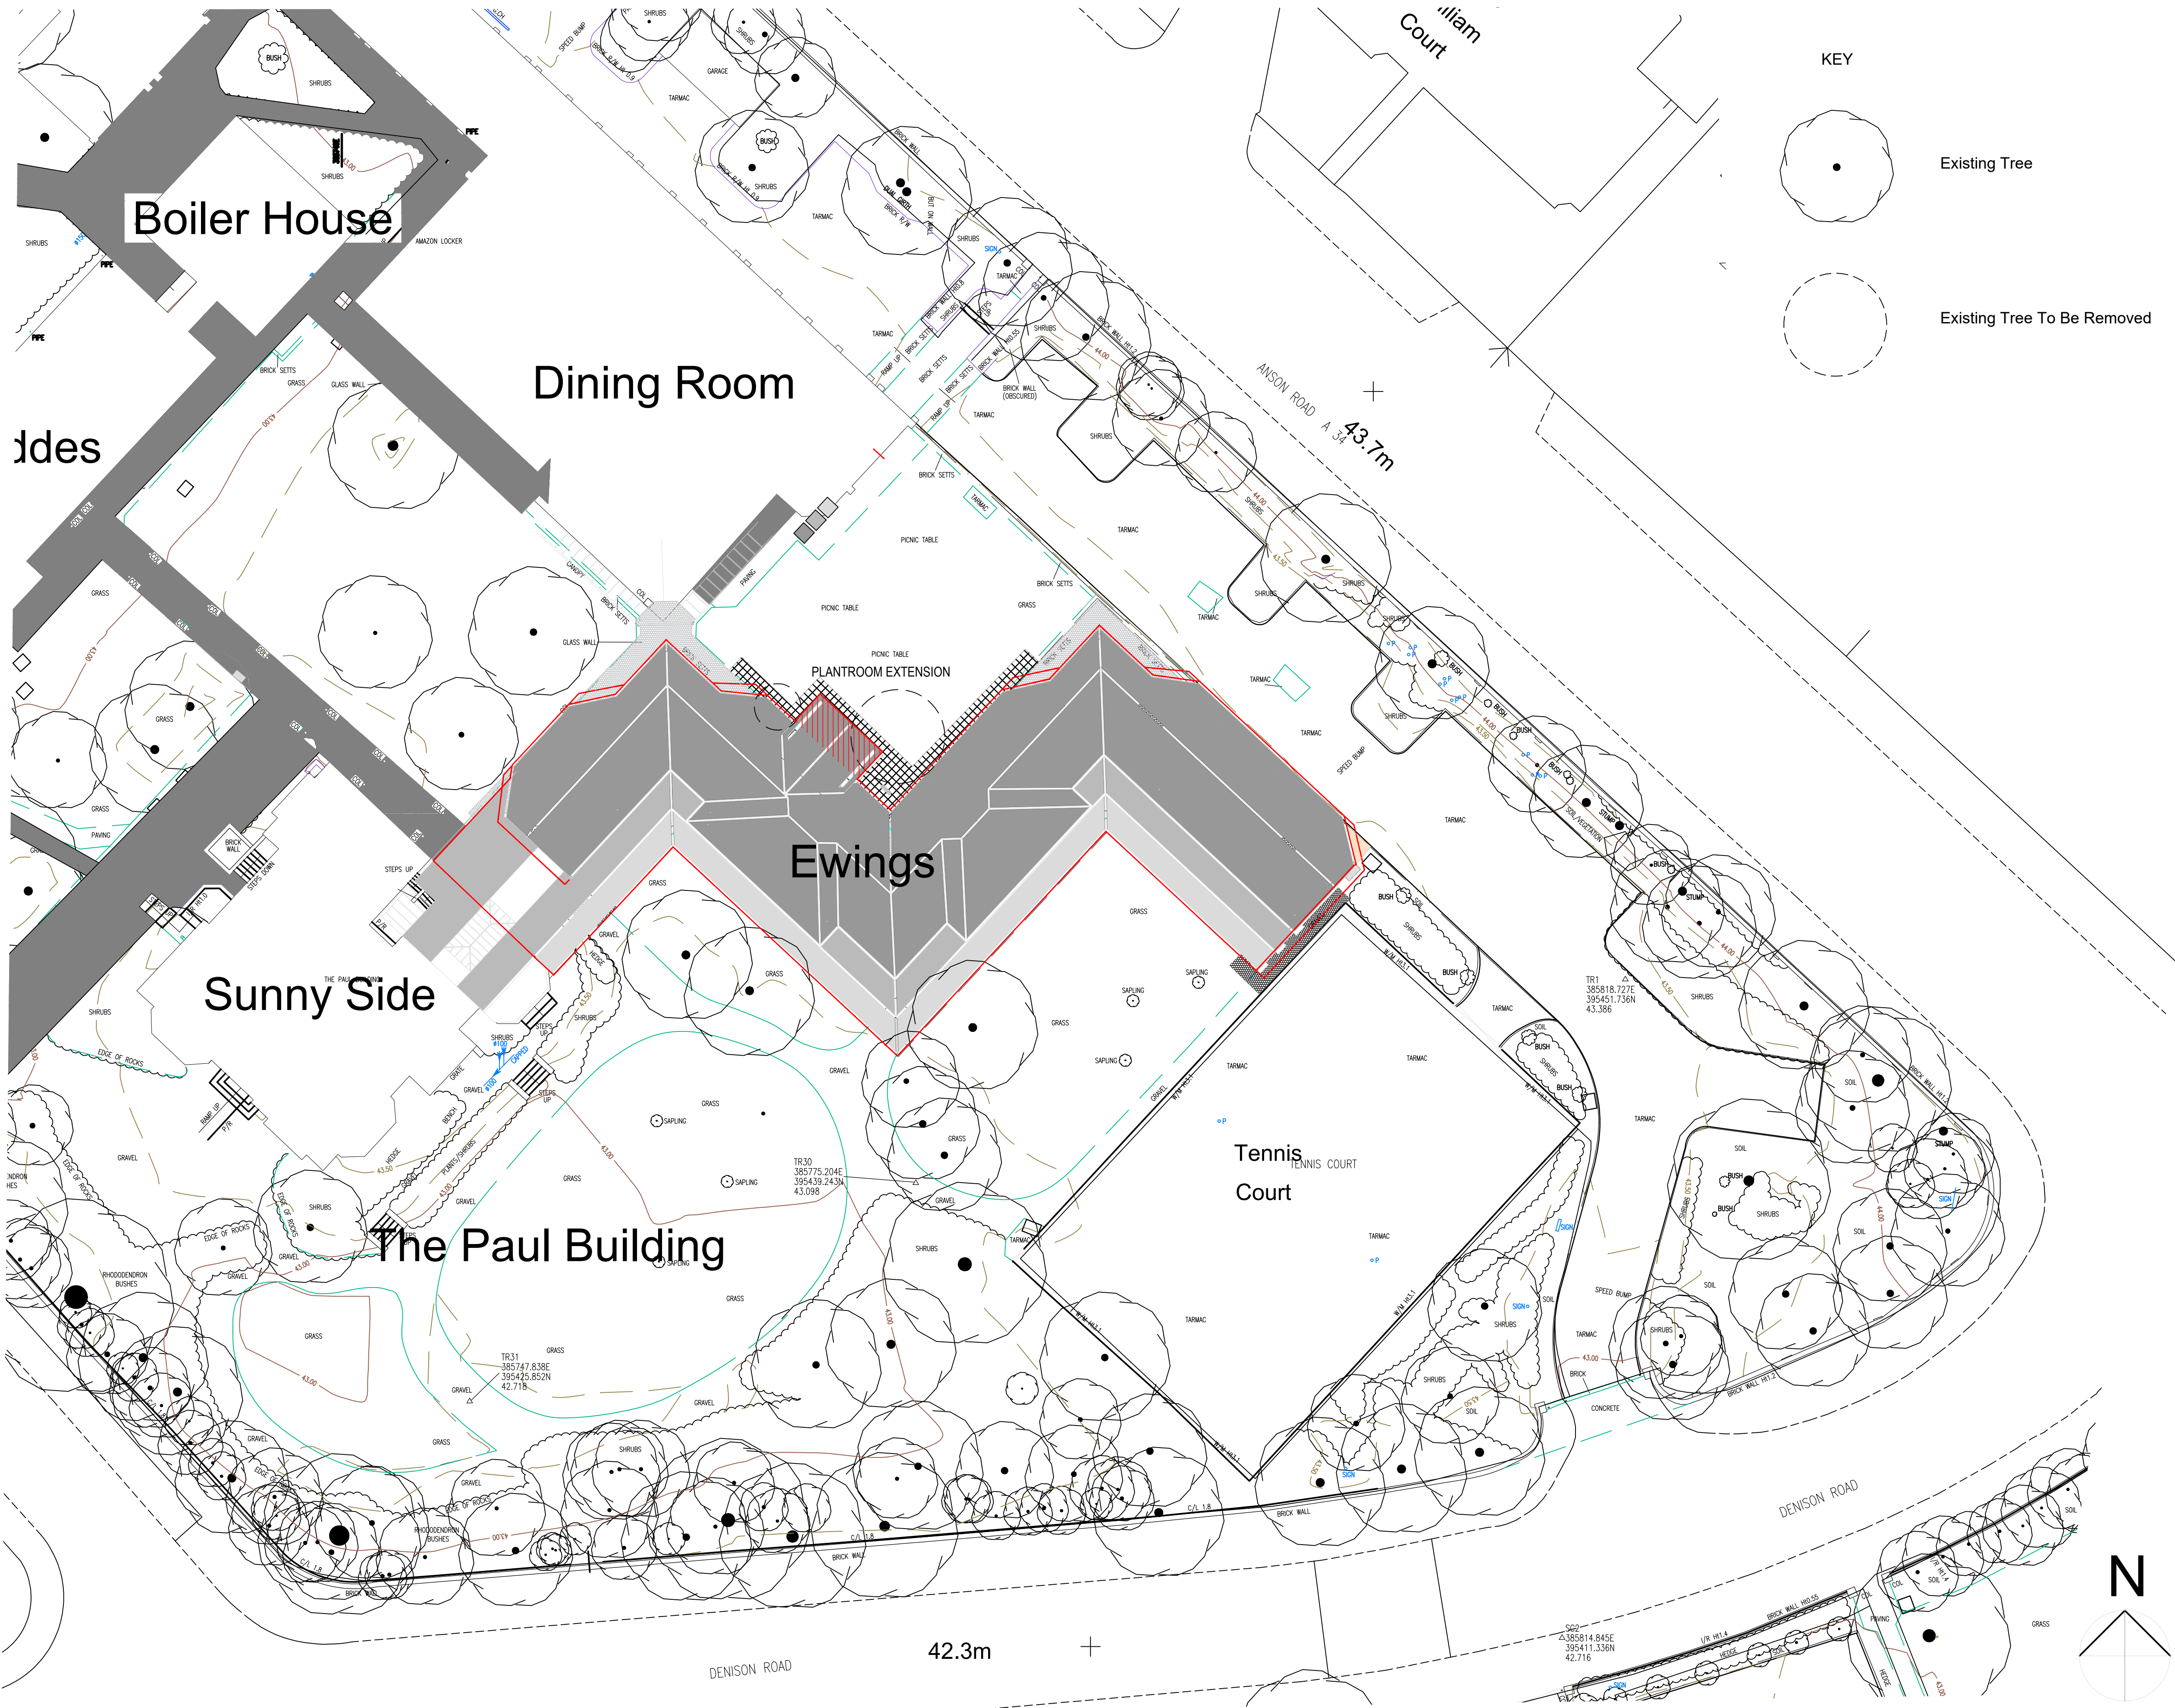

- NOTES
- DO NOT SCALE FROM THIS DRAWING.
 - ALL MEASUREMENTS ARE IN MILLIMETRES UNLESS STATED OTHERWISE.
 - THIS DRAWING IS TO BE READ IN CONJUNCTION WITH THE SPECIFICATION AND ALL RELEVANT ARCHITECTURAL, ELECTRICAL, MECHANICAL AND STRUCTURAL DRAWINGS.

IN ADDITION TO THE HAZARDS/RISKS NORMALLY ASSOCIATED WITH THE TYPES OF WORK DETAILED ON THIS DRAWING, NOTE THE FOLLOWING SIGNIFICANT RESIDUAL RISKS:

Item	Hazard	Risk
3	Option reference on drawing file title removed for clarity.	GC 25/01/23 PF
2	Trees Updated	AWa 16/12/22 PF
1	Notes re trees to be planted added	AW 24/10/22 PF

Rev	Description	By	Date	Chk'd	Auth

WILSON MASON

Wilson Mason
Upland House,
Spring Lane,
Sarnesbury
Preston
PR5 0UX

Drawing Status			
Project Graham, Ewings Refurbishment			
Building Name Ewings			
Sub Site Name Dalton Ellis Hall			
Site Name Victoria Park			
Drawing Title EWINGS Proposed Site Plan			
PM --	Drawn AWa	Checked PF	Authorised --
Scale 1:200 @A1	Date 16/12/22	Date 16/12/22	Date --/--
Drawing No. 6704 L(00) 030			Revision 3