





Proposed Front Elevation



Proposed Rear Elevation

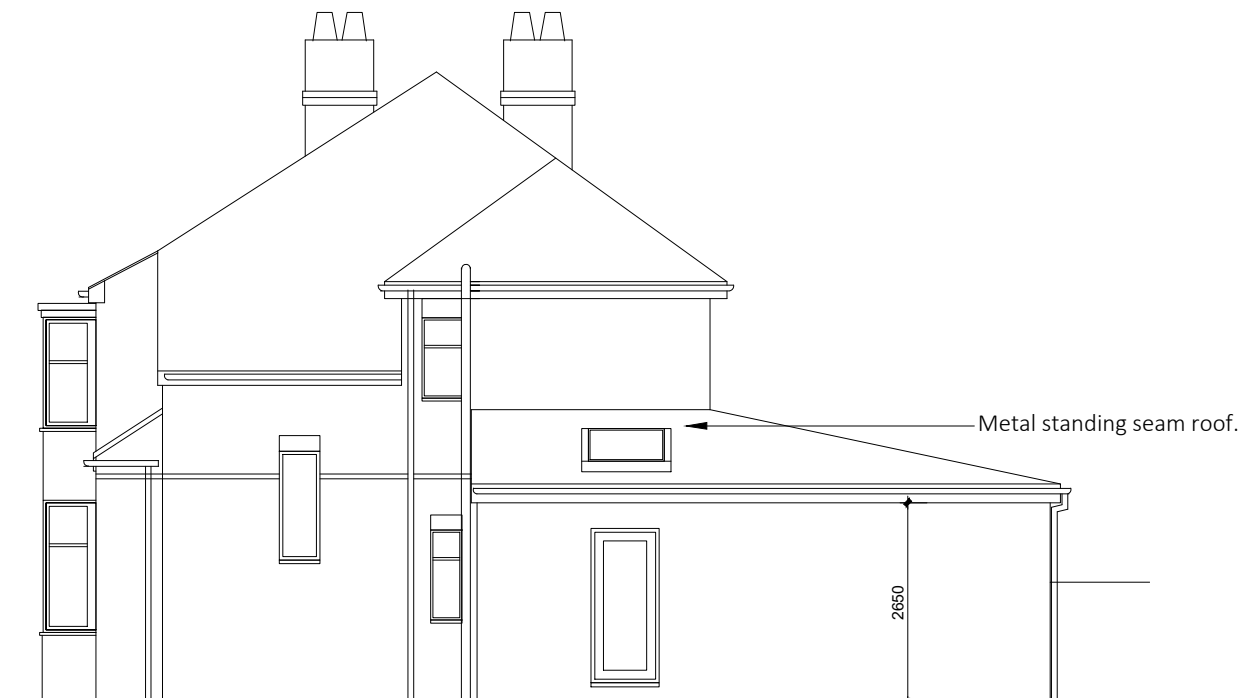

Proposed Side Elevation

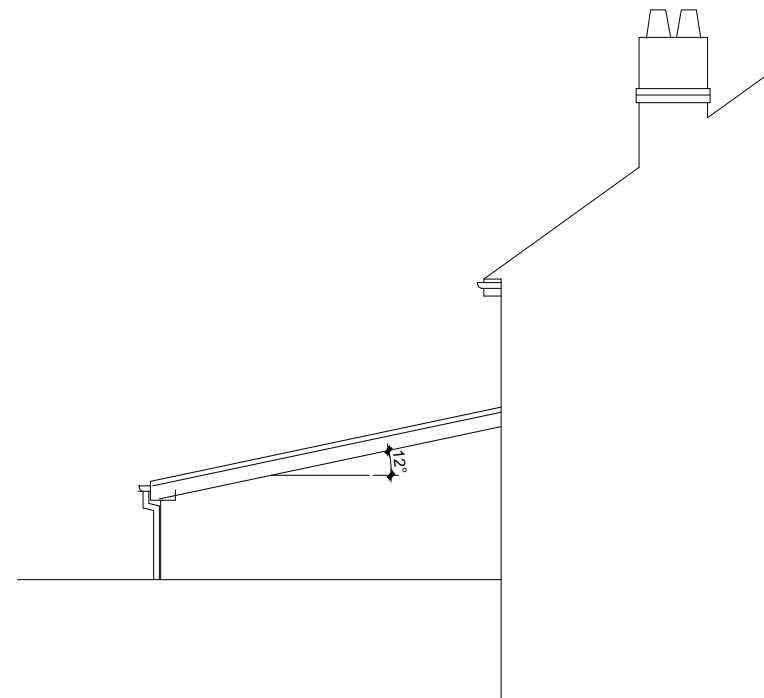

Proposed Side Elevation

Existing drainage to be checked before construction commences and Architect informed of discrepancies from plans.

Contractors must check all dimensions on site and discrepancies to be reported immediately to the Architect before proceeding.

Assumed direction of joists marked on plan. Contractor must inspect the building prior to site start and inform Architect of any discrepancies prior to site start.

All new timber sizes to be checked and approved by building control prior to site start.

A - 13/03/23 - Roof material amended.



Project: 7 Wingate Drive Didsbury	
Drawing: Proposed Elevation	
Project Ref: 22/053	Drawing No: 05
Scale: 1:100	Revision: A
Drawn: IG	
Date: October 2022	