


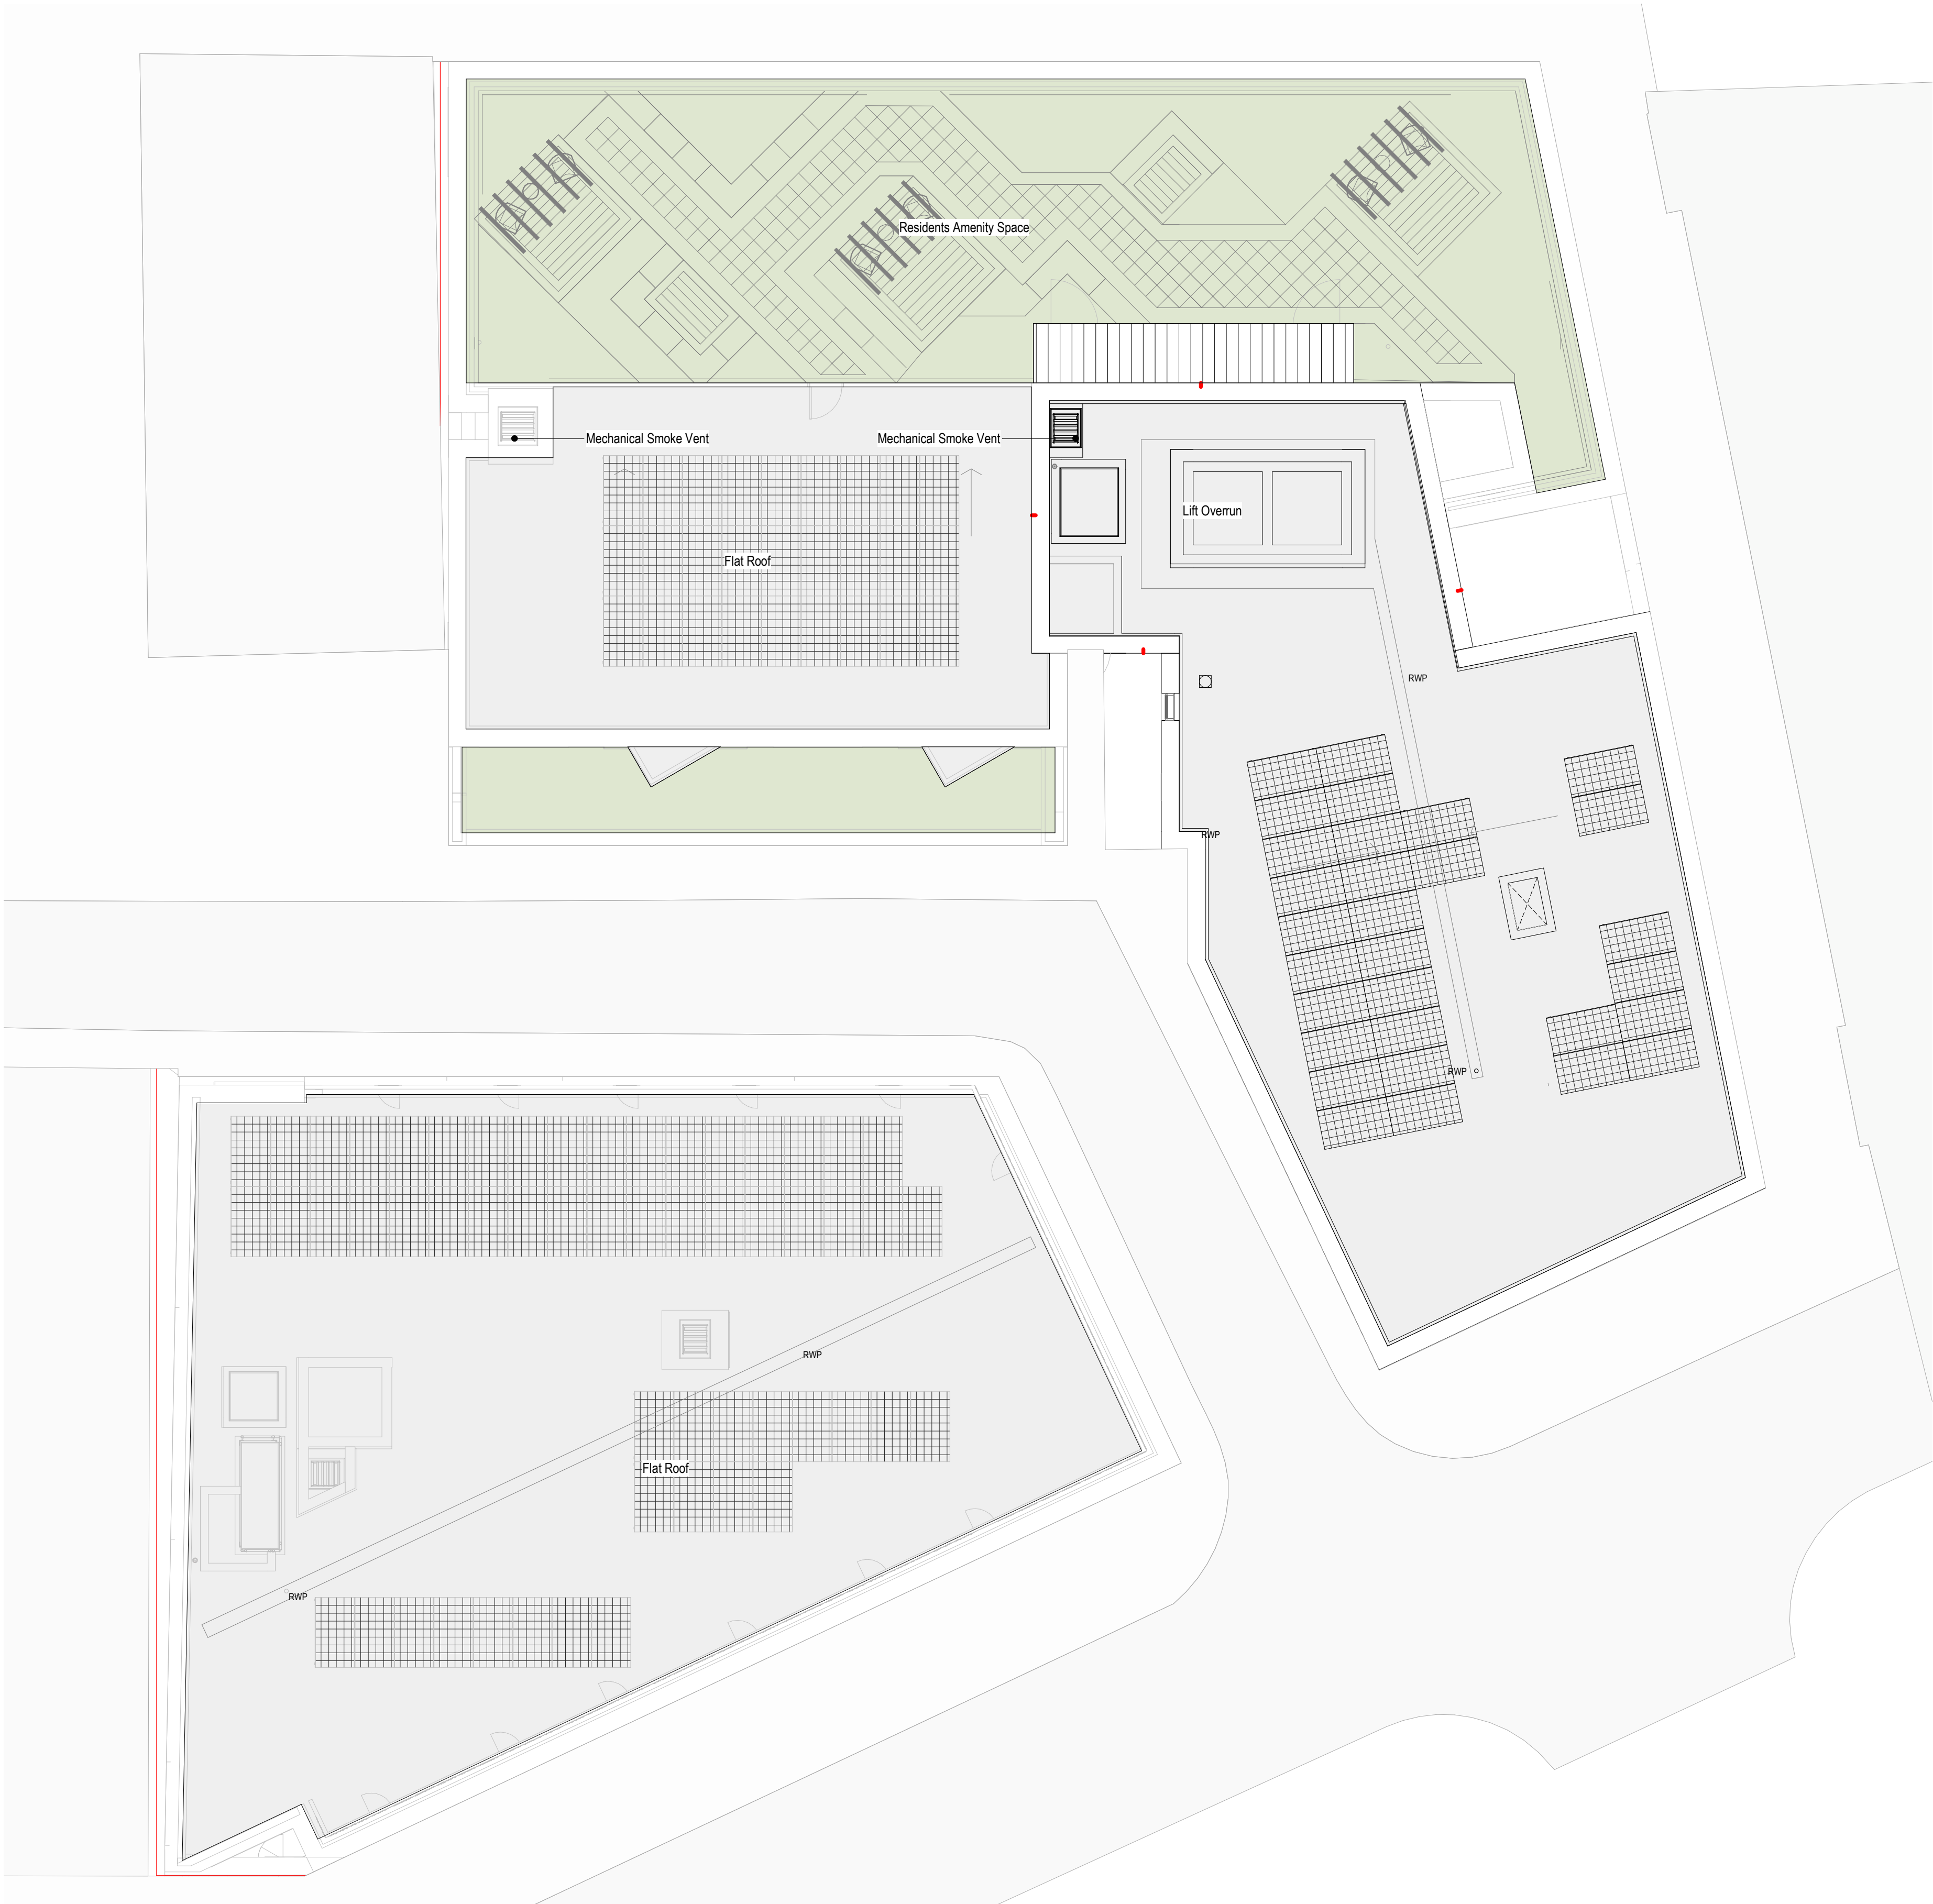

2\$GA Plan - Level 14 Roof Level
1 : 100

GENERAL NOTES:

- DAY Architectural Ltd accepts no responsibility for any costs, losses or claims whatsoever arising from these drawings, specifications and related documents unless there is full compliance with the Client or any unauthorised user of the following:
- 1 All boundaries, dimensions and levels are to be checked on site before construction and any discrepancies reported to the Architect / Designer.
 - 2 Partial Service: Any discrepancies with site or other information is to be advised to the Architect / Designer and direction and / or approval is to be sought before the implementation of the detail.
 - 3 Block and site plans are reproduced under license from the Ordnance Survey.
 - 4 Do not scale this drawing.
 - 5 For the purpose of coordination, all relevant parties must check this information prior to implementation and report any discrepancies to the Architect / Designer.

CLIENT
One Heritage Group

PROJECT
One Victoria, Great Ducie Street - VE Model

DRAWING
Roof Plan Layout

SCALE
1 : 100 @ A1

FIRST ISSUED
11/28/22

PROJECT
1345-22

DRAWN BY
Author

CHECKED BY
Checker

ORIGIN
DAY

VOLUME
LEVEL

TYPE
ROLE

NUMBER
04-0014

REVISION

DRAWING STATUS

OVW		
Level	Name	Count

01 - Level 01	1 Bed: 1 Person	1
01 - Level 01	2 Bed: 3 Person	4
01 - Level 01: 5		

02 - Level 02	1 Bed: 1 Person	1
02 - Level 02	2 Bed: 3 Person	4
02 - Level 02: 5		

03 - Level 03	1 Bed: 1 Person	1
03 - Level 03	2 Bed: 3 Person	4
03 - Level 03: 5		

04 - Level 04	1 Bed: 1 Person	1
04 - Level 04	2 Bed: 3 Person	4
04 - Level 04: 5		

05 - Level 05	1 Bed: 1 Person	1
05 - Level 05	2 Bed: 3 Person	4
05 - Level 05: 5		

06 - Level 06	1 Bed: 1 Person	1
06 - Level 06	2 Bed: 3 Person	4
06 - Level 06: 5		

07 - Level 07	1 Bed: 1 Person	1
07 - Level 07	2 Bed: 3 Person	4
07 - Level 07: 5		

08 - Level 08	1 Bed: 1 Person	1
08 - Level 08	2 Bed: 3 Person	4
08 - Level 08: 5		

09 - Level 09	1 Bed: 1 Person	1
09 - Level 09	2 Bed: 3 Person	4
09 - Level 09: 5		

Grand total:	45	
--------------	----	--

TOTAL	
Name	Count

1 Bed: 1 Person	9
1 Bed: 2 Person	31
2 Bed: 3 Person	72
2 Bed: 4 Person	8
3 Bed: 4 Person	5
3 Bed: 5 Person	4

Grand total: 129

OVE		
Level	Name	Count

01 - Level 01	1 Bed: 2 Person	3
01 - Level 01	2 Bed: 3 Person	2
01 - Level 01	3 Bed: 4 Person	2
01 - Level 01	3 Bed: 5 Person	1
01 - Level 01: 8		

02 - Level 02	1 Bed: 2 Person	3
02 - Level 02	2 Bed: 3 Person	2
02 - Level 02	2 Bed: 4 Person	2
02 - Level 02	3 Bed: 5 Person	1
02 - Level 02: 8		

03 - Level 03	1 Bed: 2 Person	3
03 - Level 03	2 Bed: 3 Person	2
03 - Level 03	2 Bed: 4 Person	2
03 - Level 03	3 Bed: 5 Person	1
03 - Level 03: 8		

04 - Level 04	1 Bed: 2 Person	3
04 - Level 04	2 Bed: 3 Person	2
04 - Level 04	2 Bed: 4 Person	2
04 - Level 04	3 Bed: 5 Person	1
04 - Level 04: 8		

05 - Level 05	1 Bed: 2 Person	3
05 - Level 05	2 Bed: 3 Person	4
05 - Level 05	3 Bed: 4 Person	1
05 - Level 05: 8		

06 - Level 06	1 Bed: 2 Person	3
06 - Level 06	2 Bed: 3 Person	4
06 - Level 06	3 Bed: 4 Person	1
06 - Level 06: 8		

07 - Level 07	1 Bed: 2 Person	3
07 - Level 07	2 Bed: 3 Person	4
07 - Level 07	3 Bed: 4 Person	1
07 - Level 07: 8		

08 - Level 08	1 Bed: 2 Person	3
08 - Level 08	2 Bed: 3 Person	4
08 - Level 08	3 Bed: 4 Person	1
08 - Level 08: 8		

09 - Level 09	1 Bed: 2 Person	3
09 - Level 09	2 Bed: 3 Person	4
09 - Level 09	3 Bed: 4 Person	1
09 - Level 09: 8		

10 - Level 10	1 Bed: 2 Person	1
10 - Level 10	2 Bed: 3 Person	2
10 - Level 10: 3		

11 - Level 11	1 Bed: 2 Person	1
11 - Level 11	2 Bed: 3 Person	2
11 - Level 11: 3		

12 - Level 12	1 Bed: 2 Person	1
12 - Level 12	2 Bed: 3 Person	2
12 - Level 12: 3		

13 - Level 13	1 Bed: 2 Person	1
13 - Level 13	2 Bed: 3 Person	2
13 - Level 13: 3		

Grand total:	84	
--------------	----	--

REV DESCRIPTION DATE REV BY CHKD BY

Information contained on this drawing is the sole copyright of DAY Architectural Ltd. and is not to be reproduced without their permission.

DAY

DAY Architectural Ltd.
Studio 1, Lancaster Buildings
77 Deansgate, Manchester, M3
2BW
T: 0161 834 9703
W: www.day-architectural.com