

Do not scale this drawing. All Dimensions must be checked on site. This drawing and all details contained hereon are copyright and must not be reproduced without written permission from Extend Your Home.

Planning

REV	DESCRIPTION	AUTH	DATE
/	/	/	/

EXTEND

YOUR HOME




Email: extendyourhome@outlook.com

Address
33 Clinton Avenue
Fallowfield
Manchester
M14 7LN


DESCRIPTION
Single-Storey Rear Extension

DRAWING TITLE
Location Plan / Proposed Site Plan

DATE 22/01/2023	DRAWN TC
SCALE 1:1250/500	CLIENT AK
DRAWING NUMBER 01	REVISION /

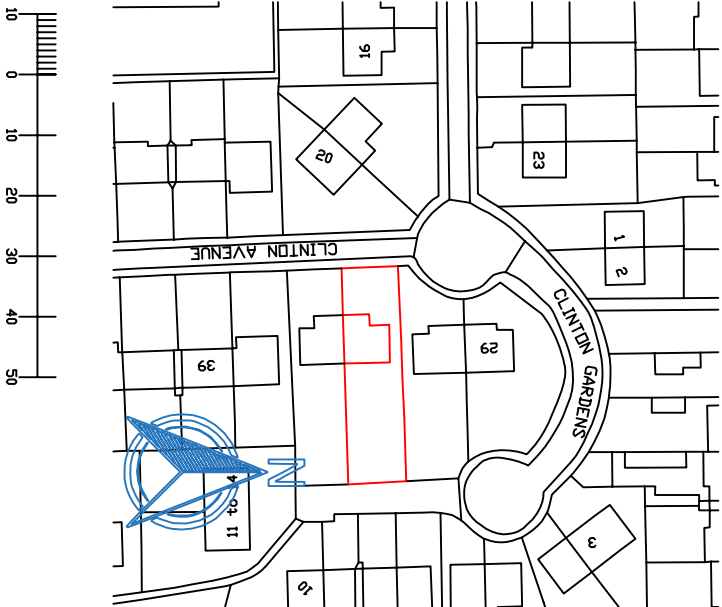

Scale 1:1250

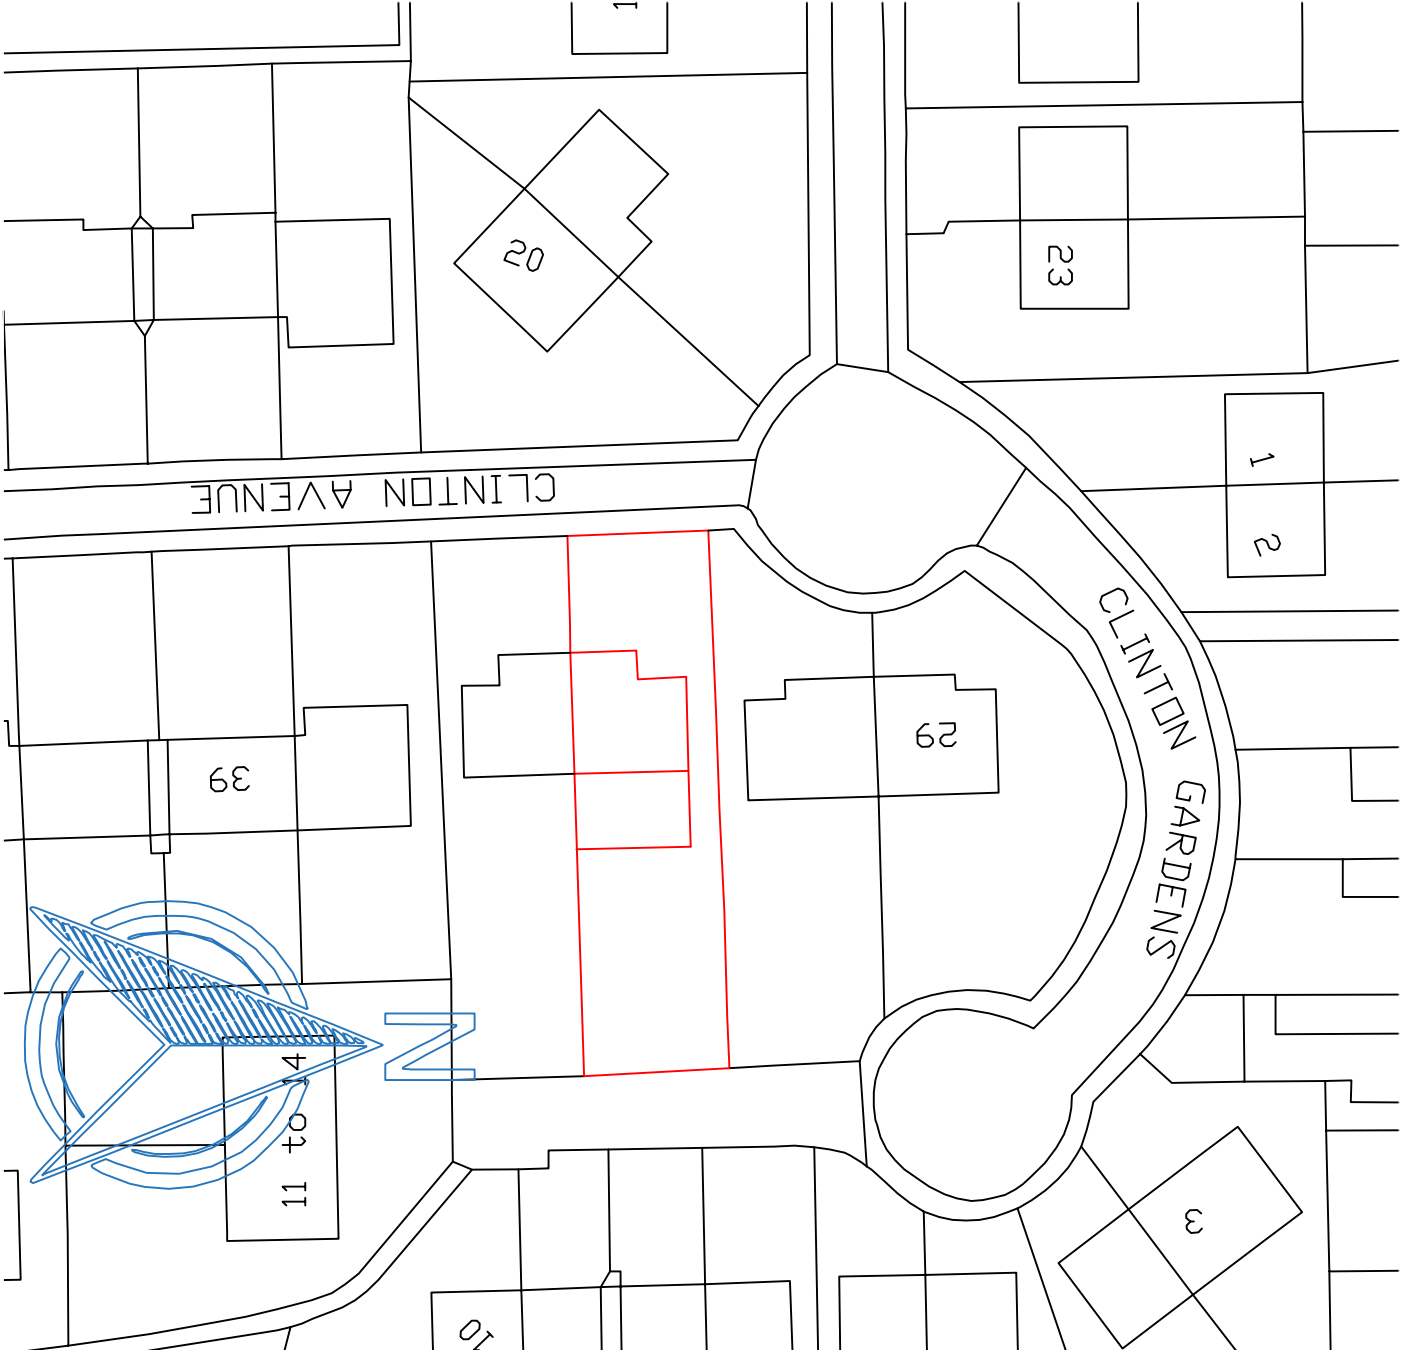

Scale 1:500