



SHEET ID: 161DICREVB

DATE: 15/03/2023

SITE ADDRESS


161 Dickenson Road
Rusholme
Manchester
M14 5HZ

DESIGNER

Nasar Ishfaq
JAAN Architects Ltd
www.JAANarchitects.co.uk
07817 086 944

CLIENT


Mr Knafah

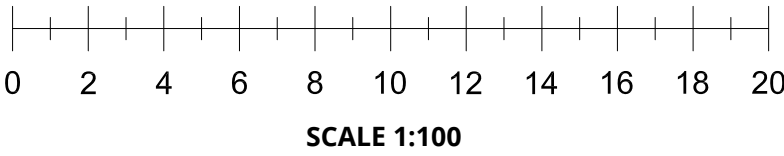


DRAWINGS LIST

Proposed:
South East Elevation
North East Elevation
South West Elevation
Site Plan
Roof Plan
Ground Floor Plan


Note: Waste management will use the existing locations and provision of the main store.

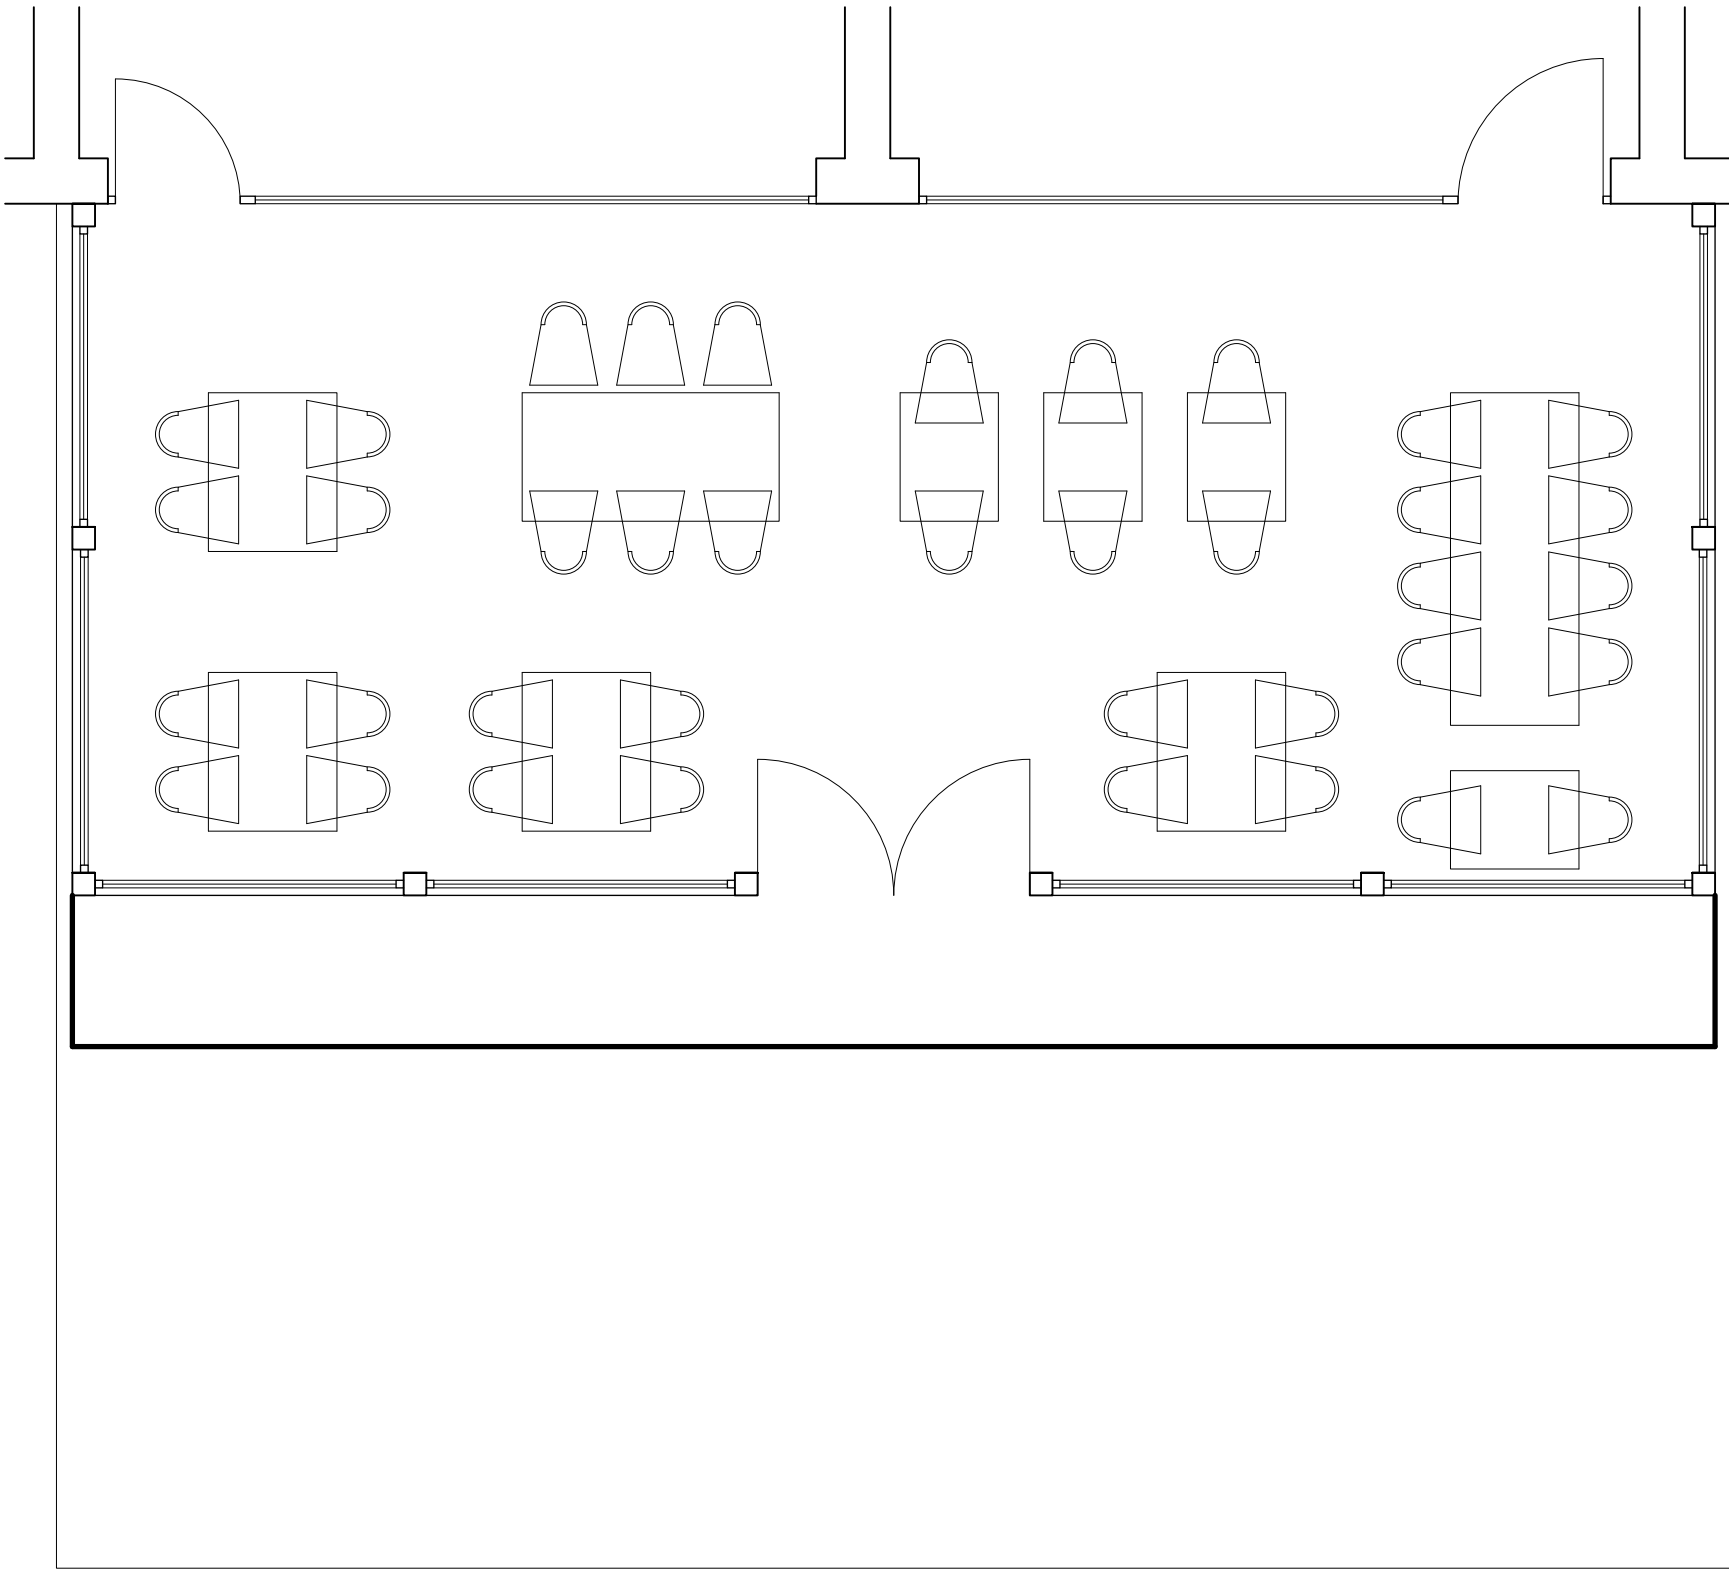


GROUND FLOOR
SCALE 1:50
PROPOSED - P003

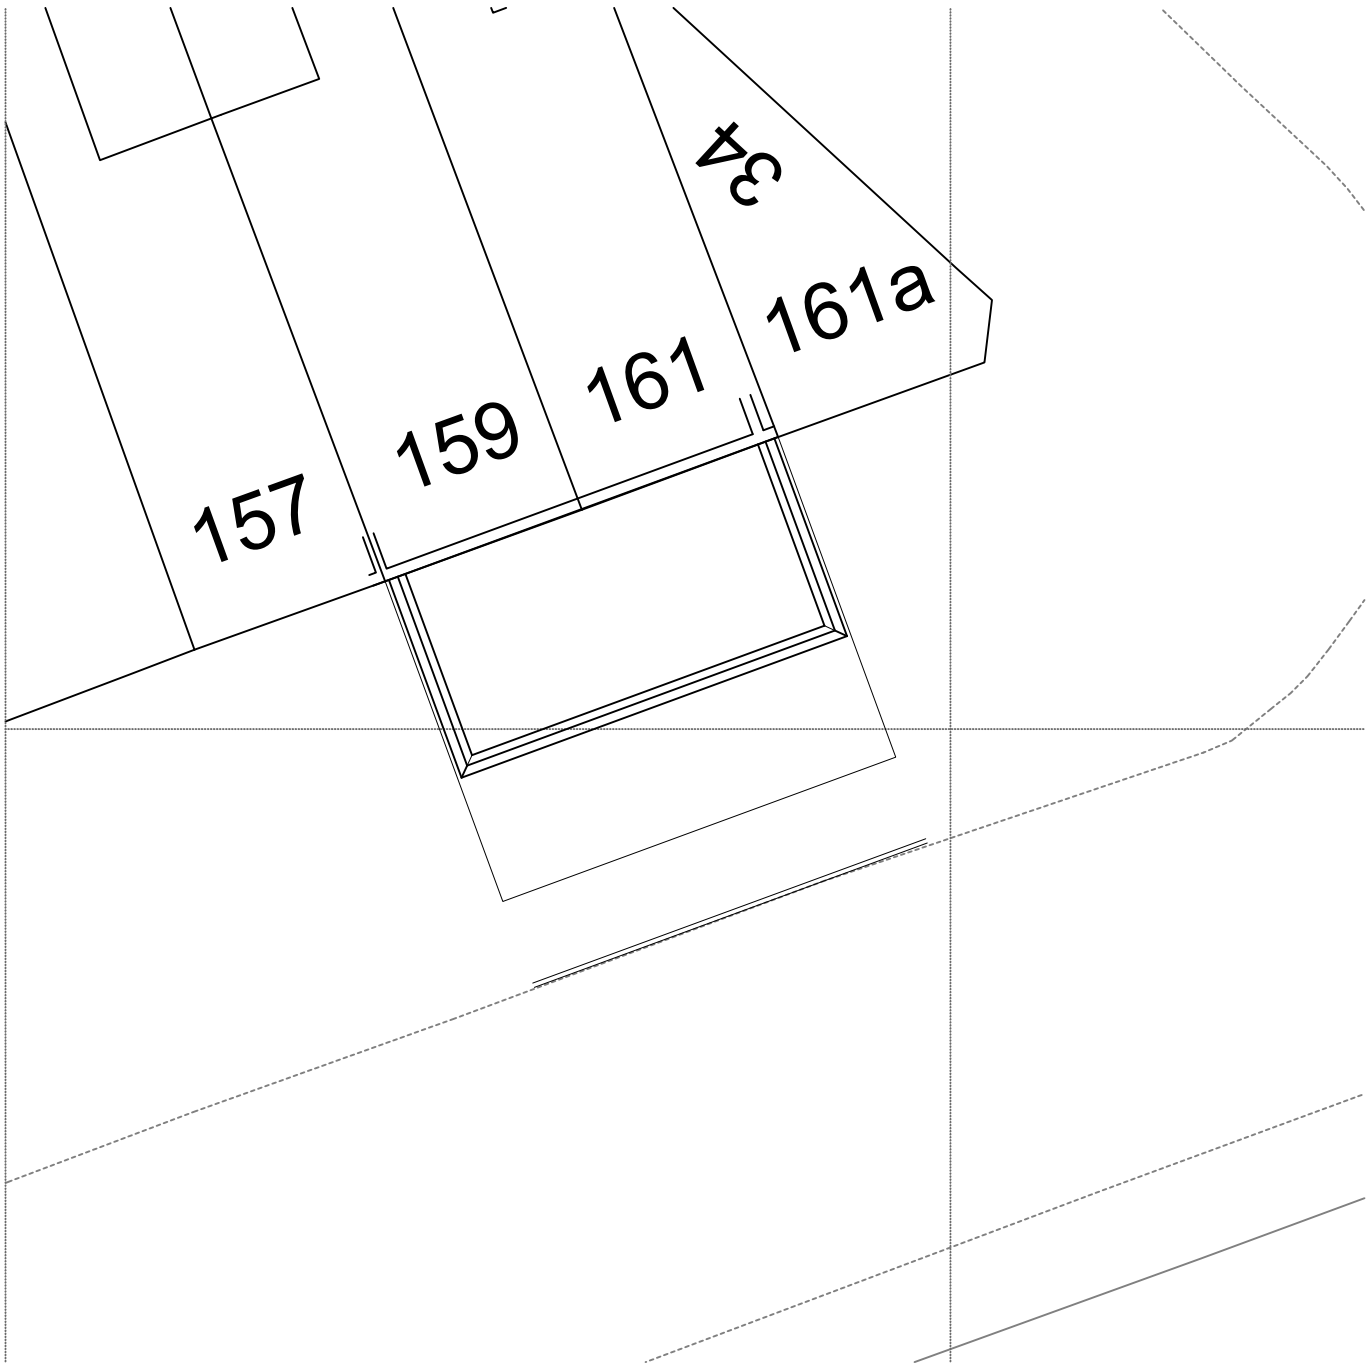


ROOF PLAN
SCALE 1:200
UID - P001

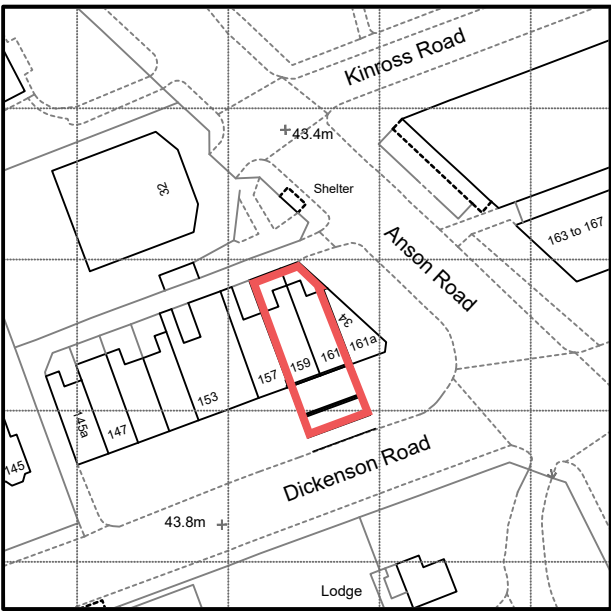


SITE PLAN
SCALE 1:1250
UID - P002

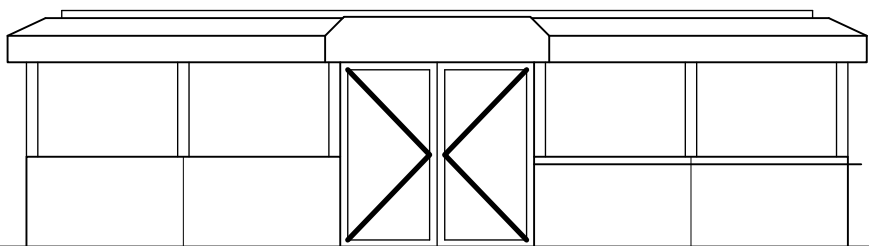

SOUTH EAST ELEVATION
SCALE 1:100
PROPOSED - P004

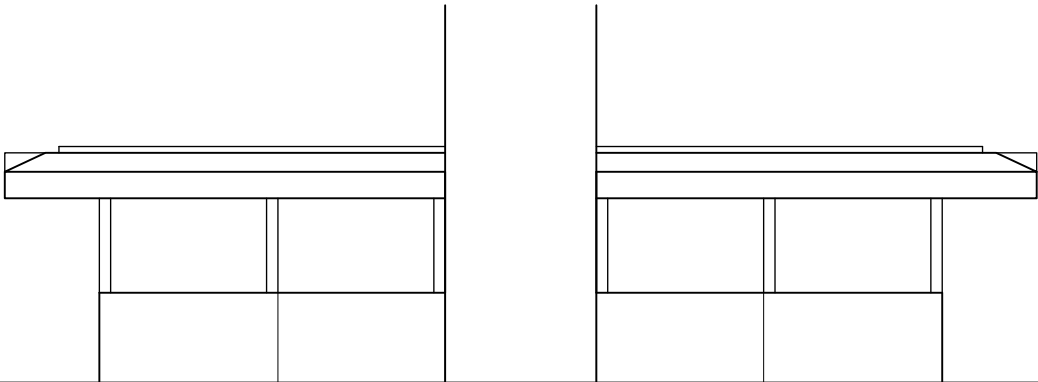

NORTH EAST ELEVATION
SCALE 1:100
PROPOSED - P005

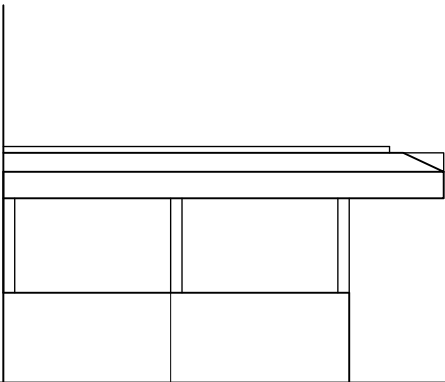

SOUTH WEST ELEVATION
SCALE 1:100
PROPOSED - P006