


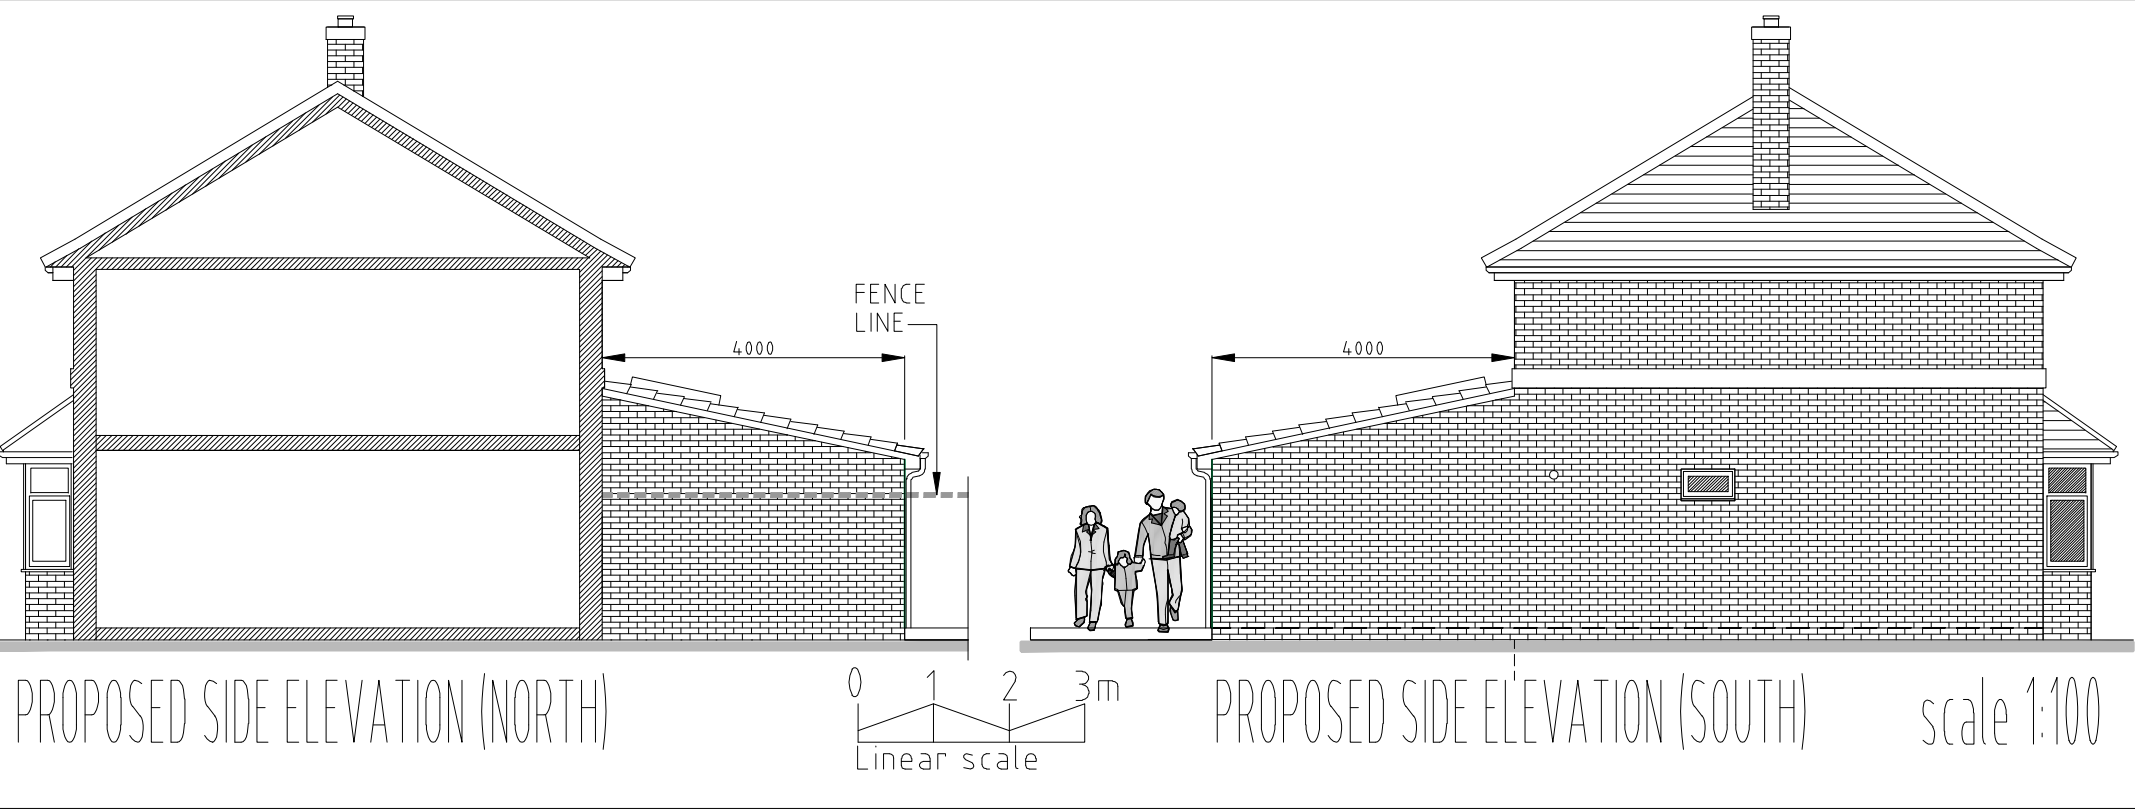

Materials:
Roof - grey concrete tiles to match existing slate roof.
Brickwork and windows & doors to match existing.
Fascias, soffits to be white.
Velux window in black.
Rain goods to be in black Upvc.

PROPOSED SINGLE STOREY EXTENSION TO THE REAR ELEVATION @
7 PARBOLD AVE.,
WITHINGTON,
M20 1FU

PRELIMINARY
DRAWINGS

Drawing Title
PROPOSED ELEVATIONS

Scale 1:50 & 1:100 @ A3	Date 24/04/2023	Drawn by PAG
Job No. AA1	Drawing No. PL2	Revision

SQUARE
DEAL

Architectural Services
Tel: 07941263287
email: sda.services@yahoo.com