




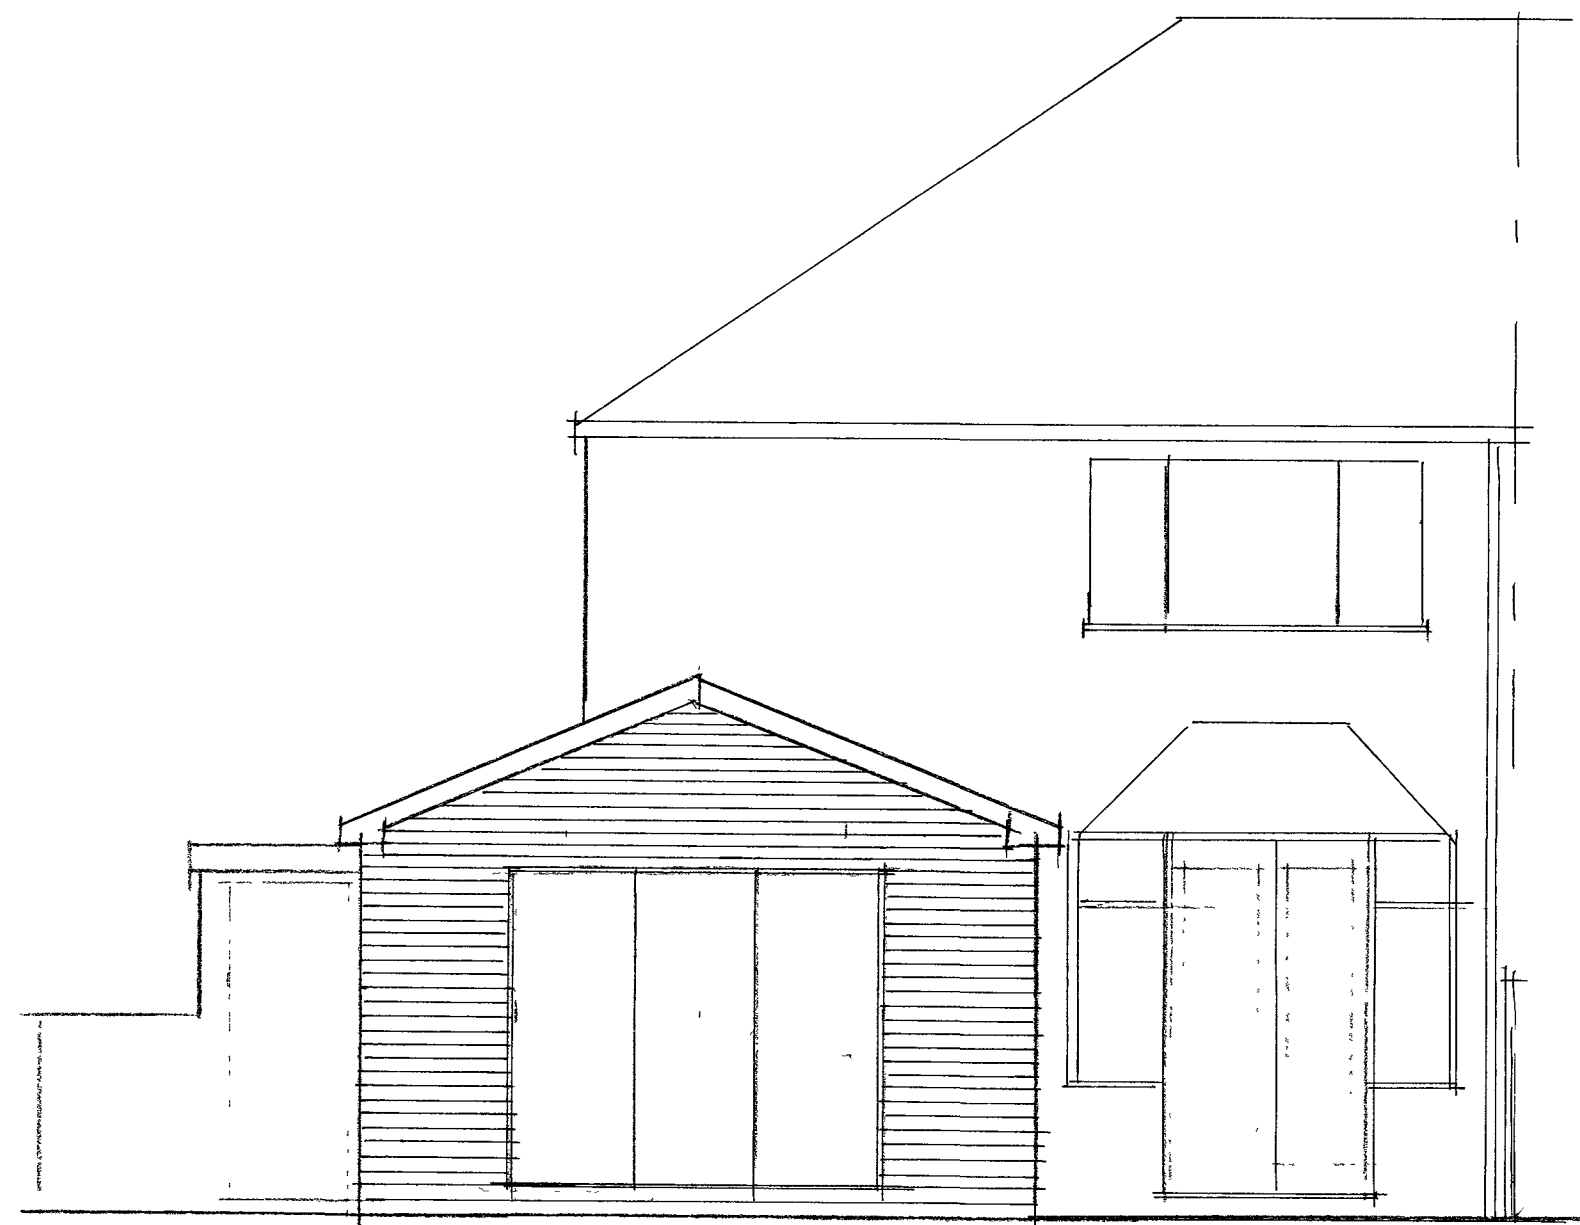


REAR ELEVATION

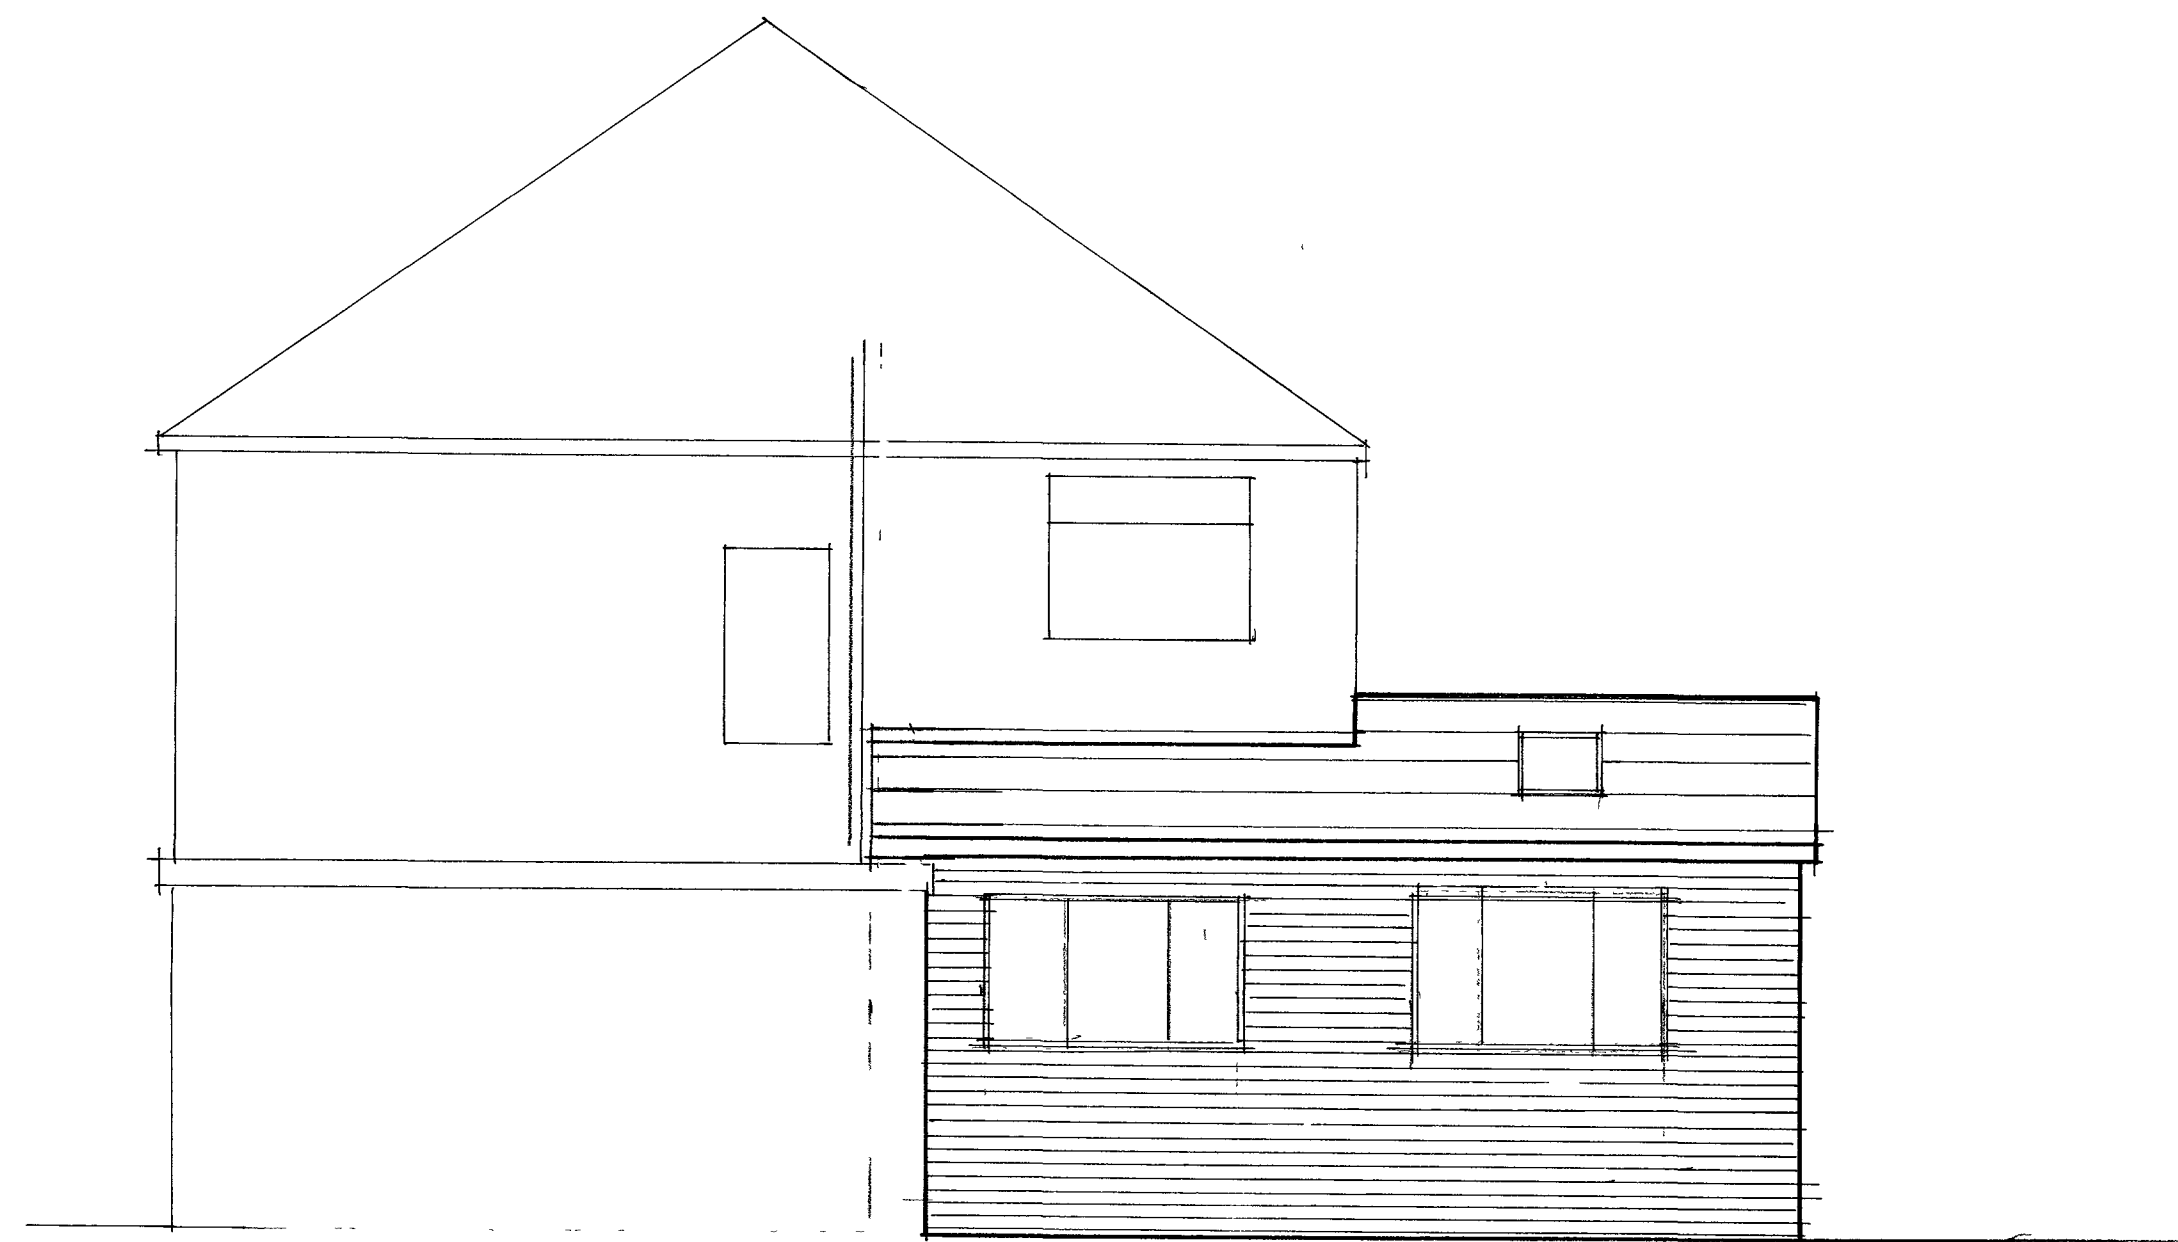

SIDE ELEVATION

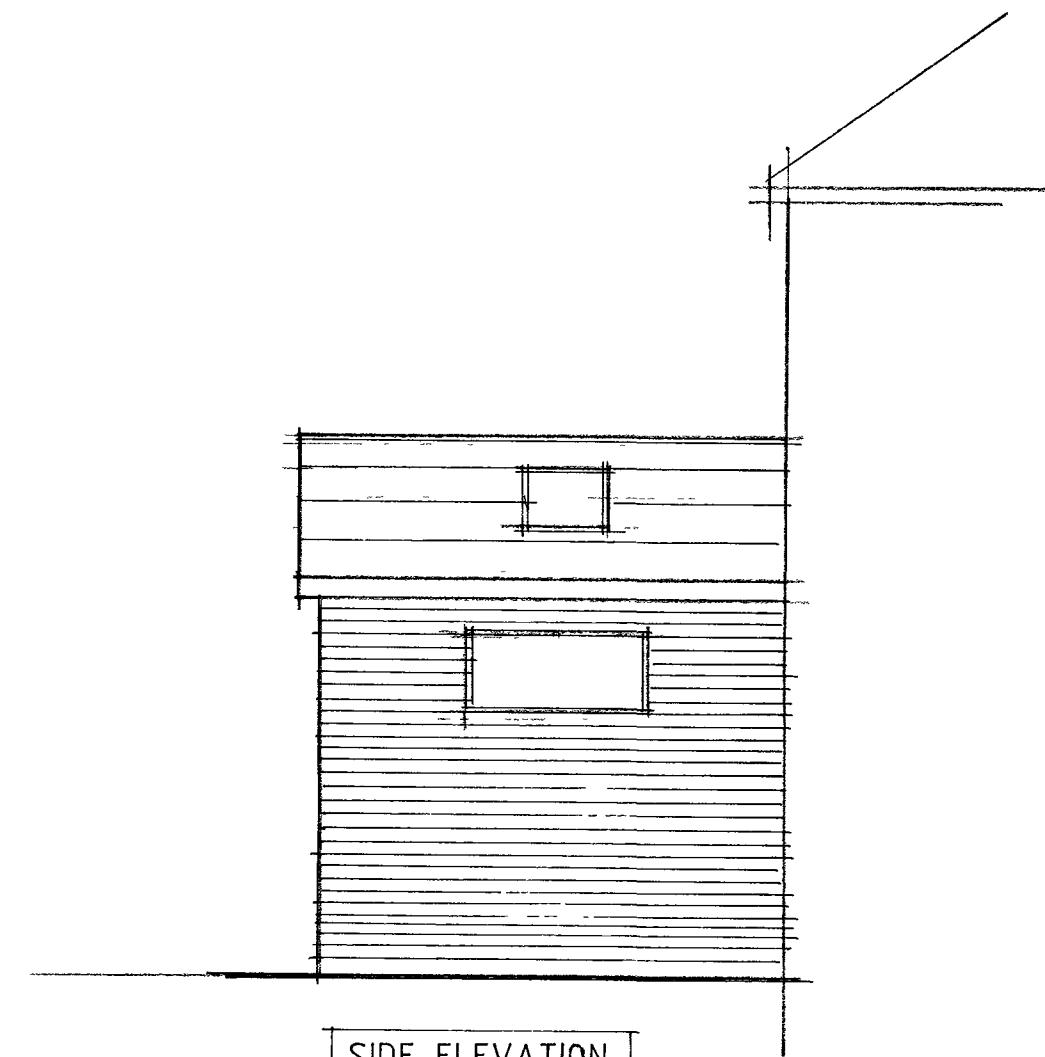

SIDE ELEVATION

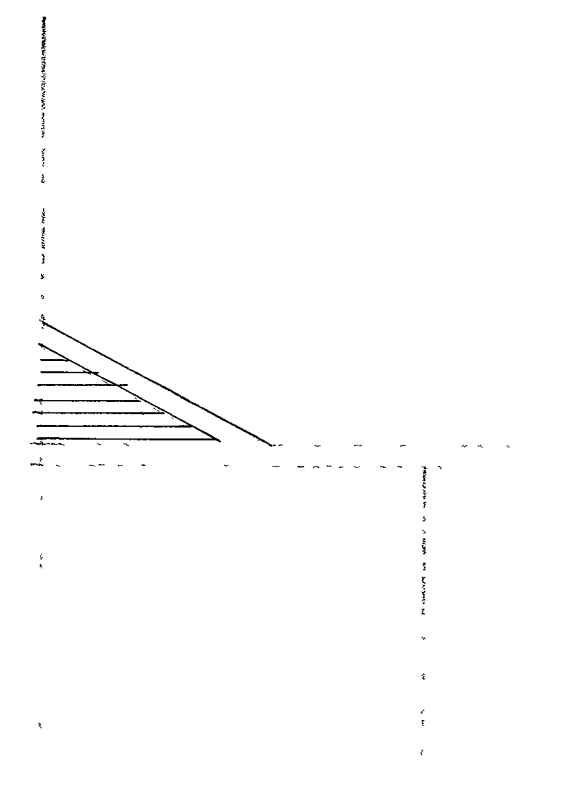

FRONT

Project overview Hill Lane

The property is a semi-detached house estimated to be 80 years old It has an existing single storey garage to the side and single storey rear extension to form a sun lounge This proposed extension is to be constructed to the rear in the place of the existing structure and to the side at the rear of the garage
The construction will be traditional including cavity walls.
The elevations are to have brick finish and tiles to match existing.
Window style will be in upvc frame with opening casements

88 Hill Lane Blackley M9 6PL	
Proposed single storey rear and side extension	
Proposed plans and elevations	Dwg No 002
Scale 1/50@A1 reproduction	March 2023