


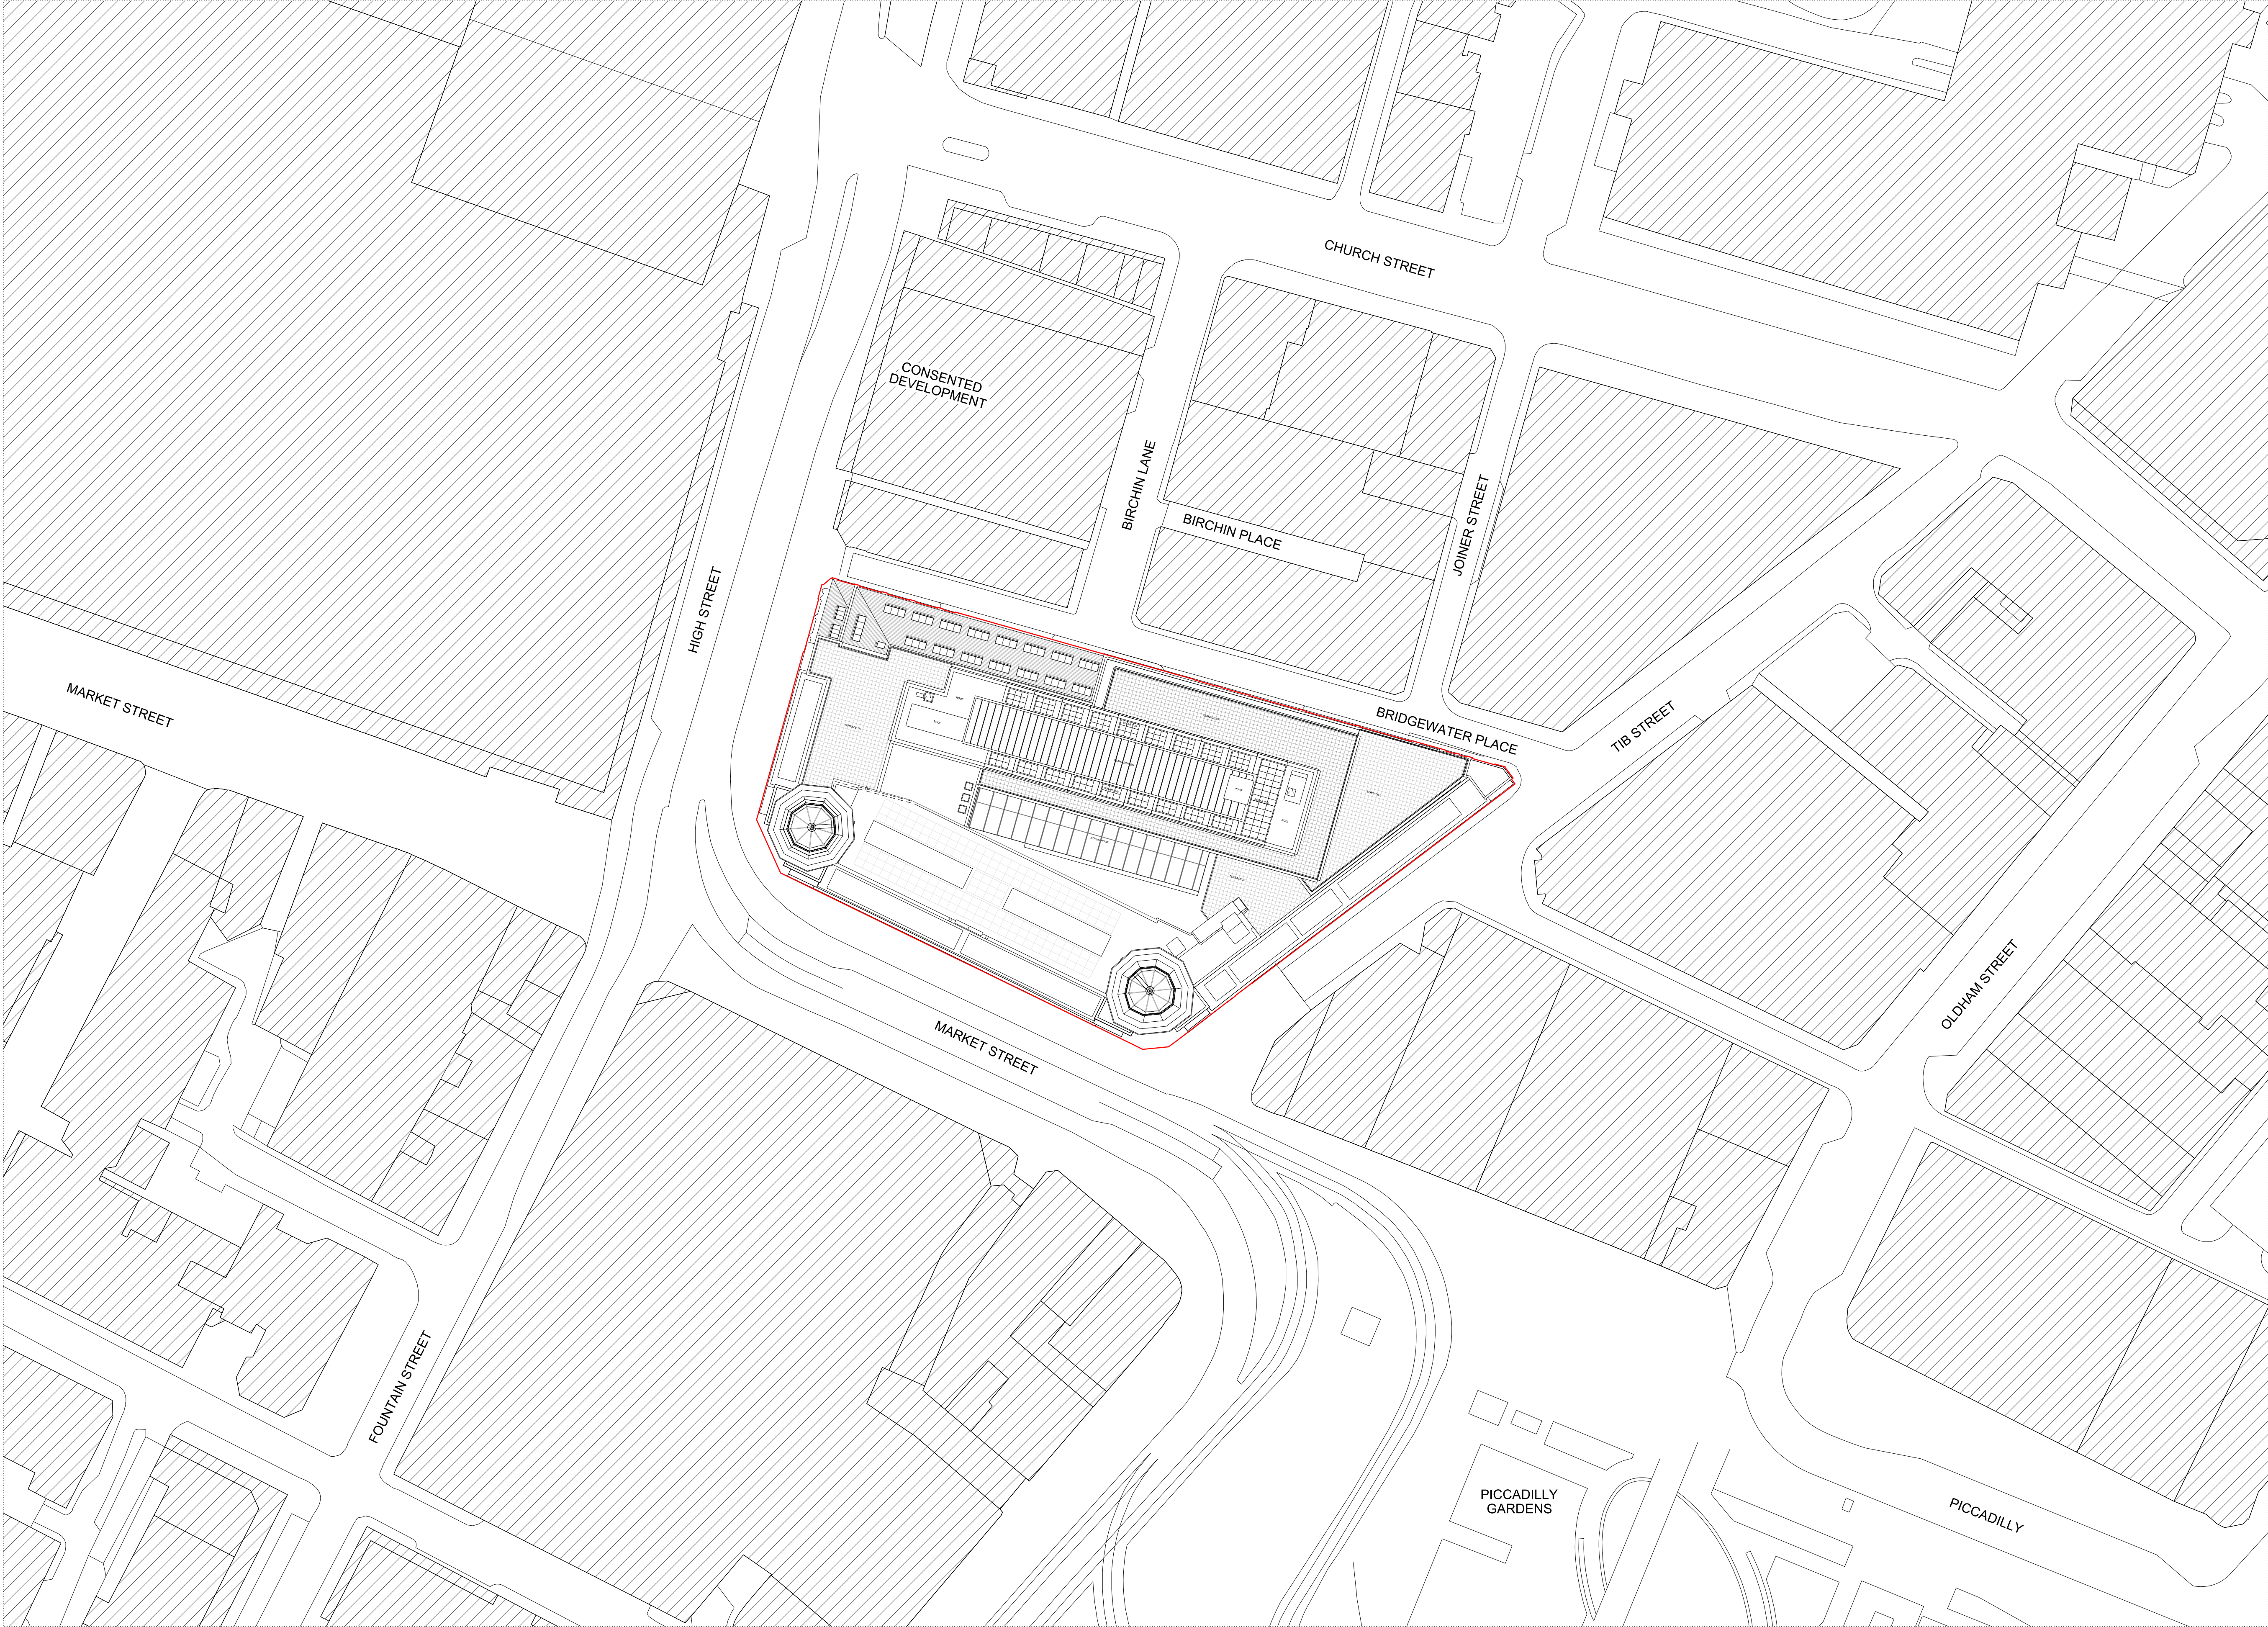

NOTES / REVISION

KEY

REDLINE BOUNDARY

0510152025

PROJECT

RYLANDS BUILDING,
MANCHESTER

CLIENT

CD9 PROPERTIES (MANCHESTER) LTD

TITLE

PROPOSED SITE PLAN ROOF PLAN
- NON MATERIAL AMENDMENT

SCALE

1:500@A1
1:1000@A3

DATE

APR 2023

JOB No

1526

DWG No

AL[05]1206

REV

*

ISSUE FOR

PLANNING DOCUMENT