




Location Plan  
1 : 1250

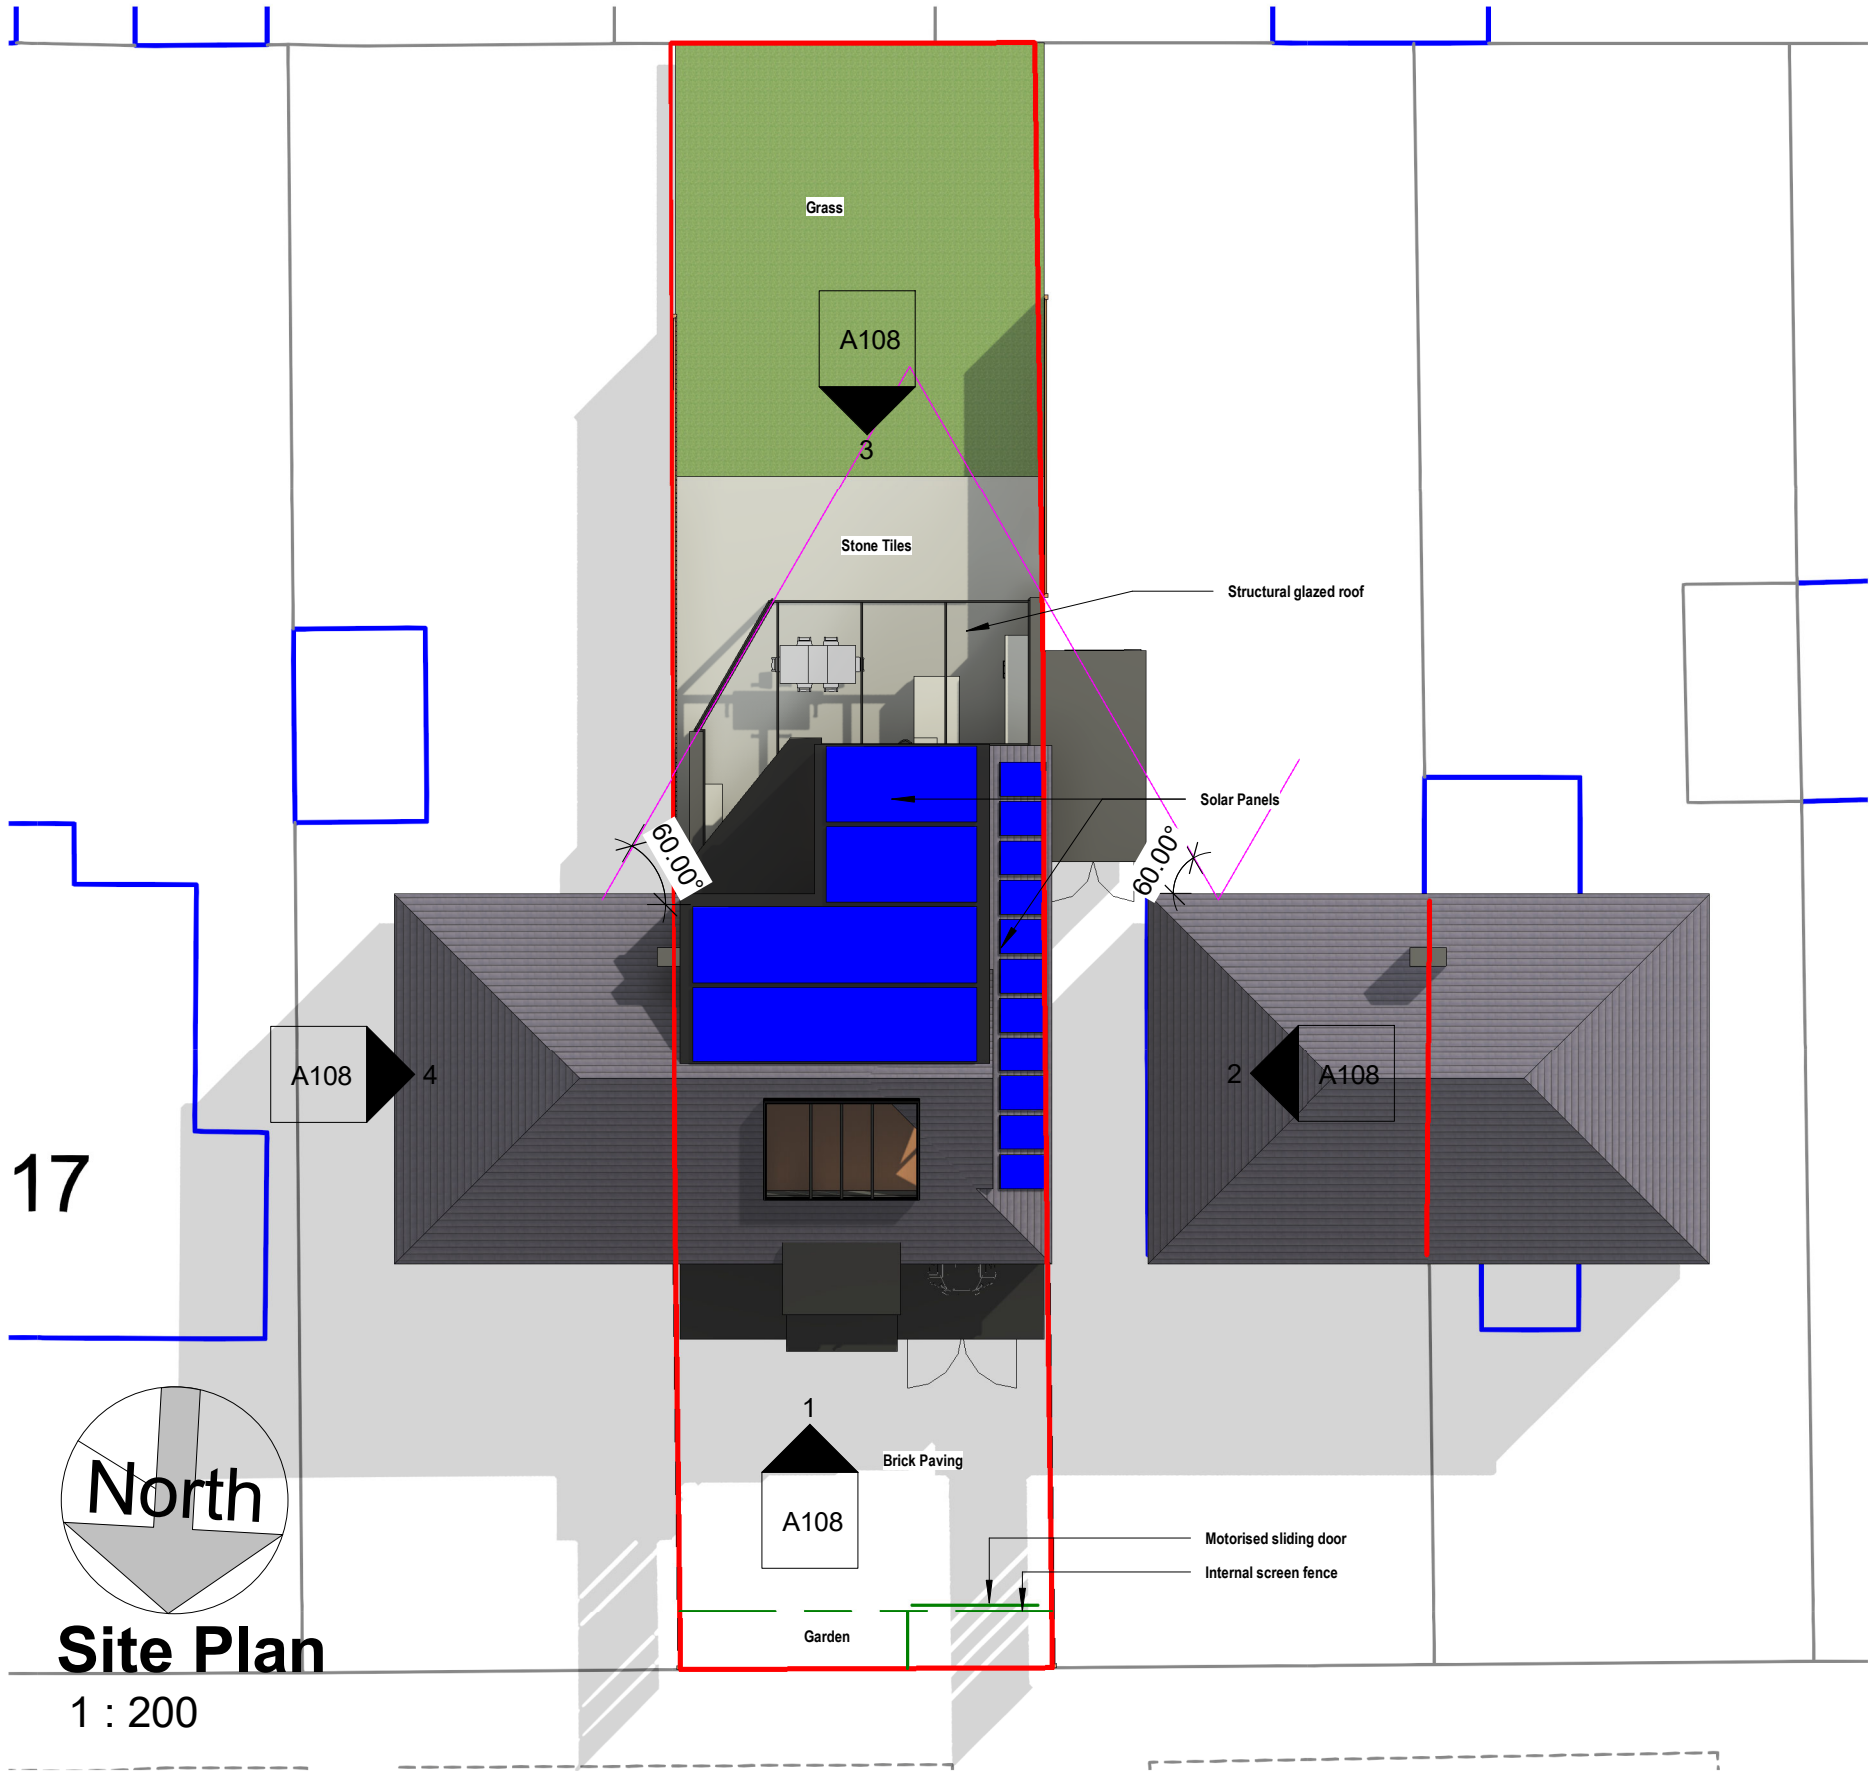

Site Plan  
1 : 200

COPYRIGHT © ALL RIGHTS RESERVED BY VIKAS ALYAS LTD. DO NOT SCALE FROM DRAWING. DRAWING INDICATES DESIGN INTENT ONLY. REPORT ANY DISCREPANCIES TO CLIENT / VA LTD. NOT TO BE USED FOR CONSTRUCTION UNLESS STATED SO. TO BE READ IN CONJUNCTION WITH OTHER DRAWINGS OR SPECIFICATION WHERE PROVIDED.

ARCHITEK

BUILDING DESIGN CONSULTANCY

0161 511 8479

vikas@architek.uk

916 Stockport Road, Levenshulme, Manchester, M19 3AB

| No. | Description       | Date       |
|-----|-------------------|------------|
| P1  | Issue to Planning | 11.04.2023 |
|     |                   |            |
|     |                   |            |
|   |                              |                                                         |                        |                            |                              |
|---|------------------------------|---------------------------------------------------------|------------------------|----------------------------|------------------------------|
| PROJECT<br>Part two/single storey rear front extension. Loft conversion and Roof dormer extension to side and rear |                              | ADDRESS<br>1204_421 Wilbraham Rd,<br>Manchester M21 0UT | CLIENT<br>Kashef Ahmad |                            |                              |
|   |                              |                                                         | Date<br>23.01.2023     | Project number<br>1204     | Scale (@ A3)<br>As indicated |
| Manchester City Council                                                                                            | PURPOSE OF ISSUE<br>PLANNING | SHEET<br>Location and Site Plan                         | Drawn by<br>VA         | DRAWING NUMBER<br><br>A101 | REV<br><br>P1                |
|   |                              |                                                         | Checked by<br>VA       |                            |                              |