




SITE PLAN OS MAP
1:500

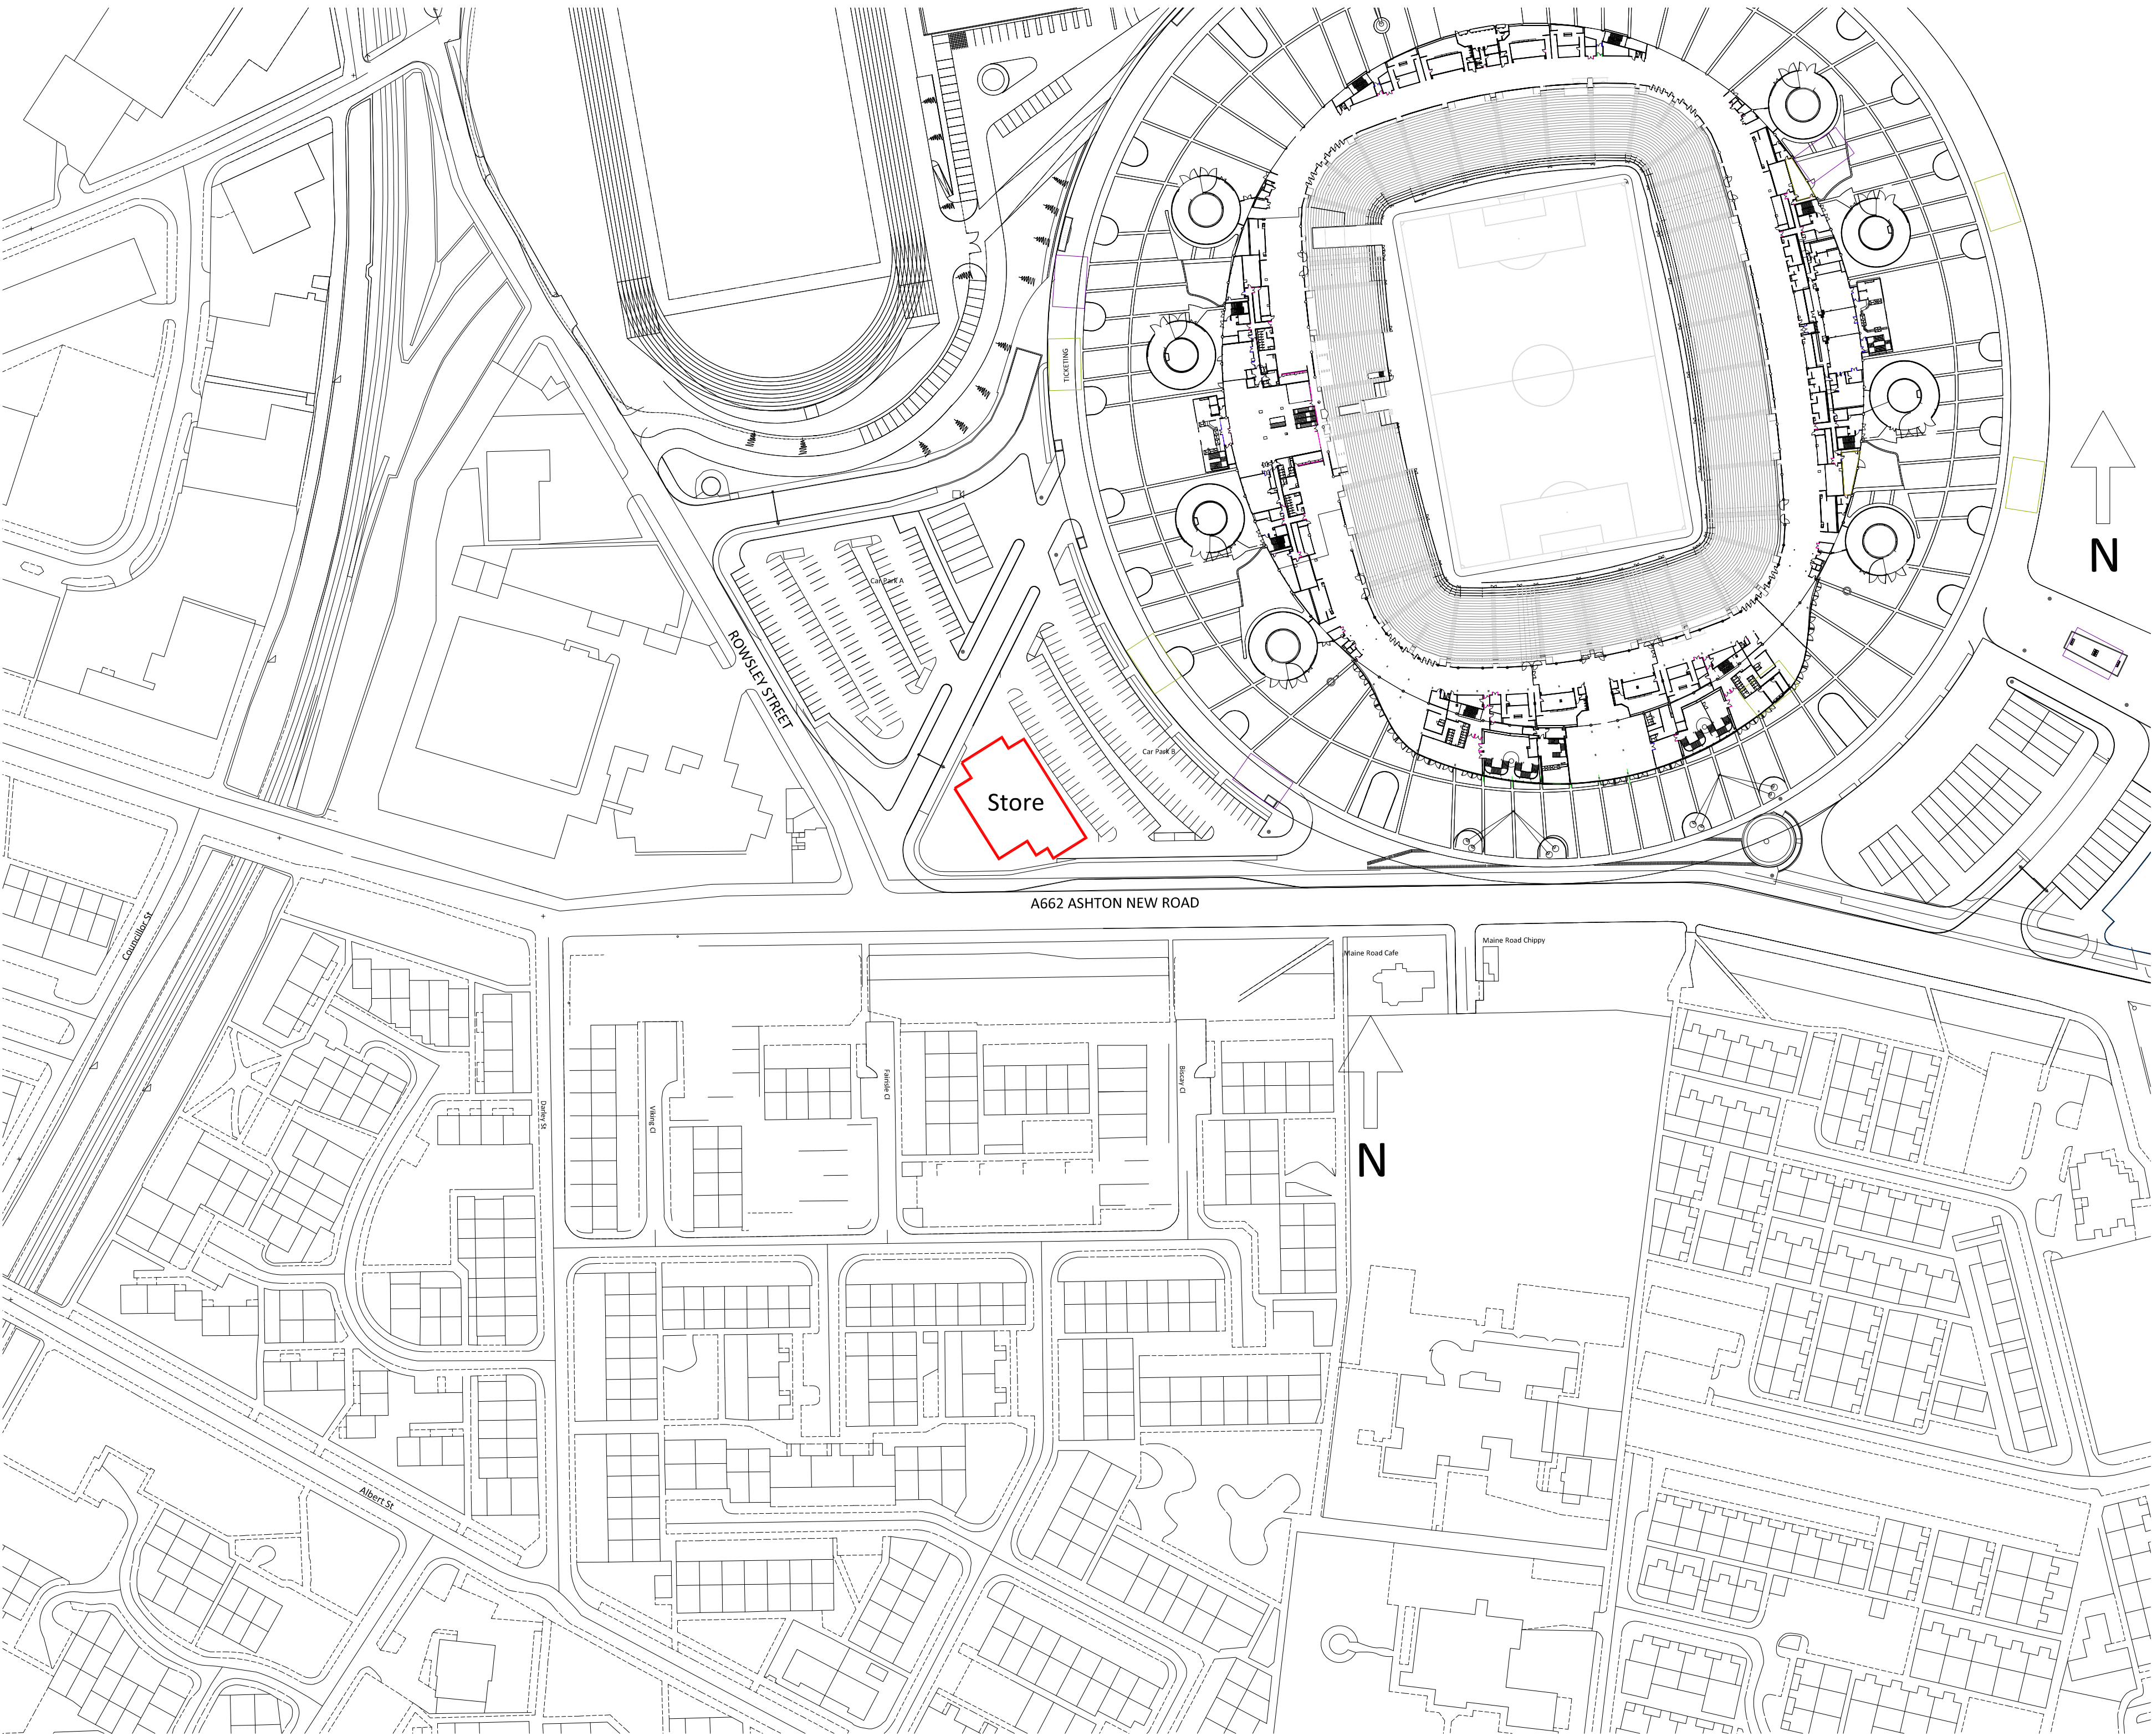

LOCATION PLAN OS MAP
1:1250

For Information

Client Logo:



Rev:	Details:	By:	Date:

Client:			
MCFC			
Project:			
CITY AT HOME STORE			
Drawing Title:			
EXISTING SITE LOCATION PLAN			
Project Number:	Drawing Number:	Revision:	
23005	23005(05)005-1-01	-	
Scale:	Drawn By:	Issue:	
-	V	-	

SPACE INVADER

Email: info@spaceinvaderdesign.co.uk
Web: www.spaceinvaderdesign.co.uk