

7 EXCHANGE STREET, MANCHESTER, M2 7EE

GENERAL NOTE.

THE DISPLAYED INFORMATION IS SUBJECT TO A FULL ELECTRICAL SURVEY PRIOR TO ANY COMMENCEMENT OF WORKS. ALL PROPOSED POWER OUTLETS DISPLAYED ARE SHOWN IN IDEAL POSITIONS & WITH IDEAL QUANTITIES. EXISTING POWER OUTLETS ARE NOT DISPLAYED. IF AN EXISTING OUTLET IS POSITIONED NEAR TO A PROPOSED OUTLET THEN THE EXISTING OUTLET SHOULD BE RETAINED. THE DISPLAYED INFORMATION SHOWS THE REQUIREMENTS FOR ANY NEW POWERED ITEMS WITHIN THE STORE ONLY.

GENERAL NOTE.

SUGGEST SOCKET COVERS FOR LOW LEVEL SHOP FLOOR SOCKETS TO ENSURE CHILD SAFETY.


CASH DESK TILL REQUIREMENTS.

INSTALL x3 POWER SOCKETS AND x2 DATA POINTS PER TILL POINT

x2 DOUBLE SOCKET - TILL SYSTEM
x1 DOUBLE SOCKET - CUSTOMER USE

BACK WRAP UNIT
INSTALL x2 POWER SOCKETS ON BACK WRAP UNIT

MV TO CONFIRM WHETHER DATA POINTS ARE REQUIRED.

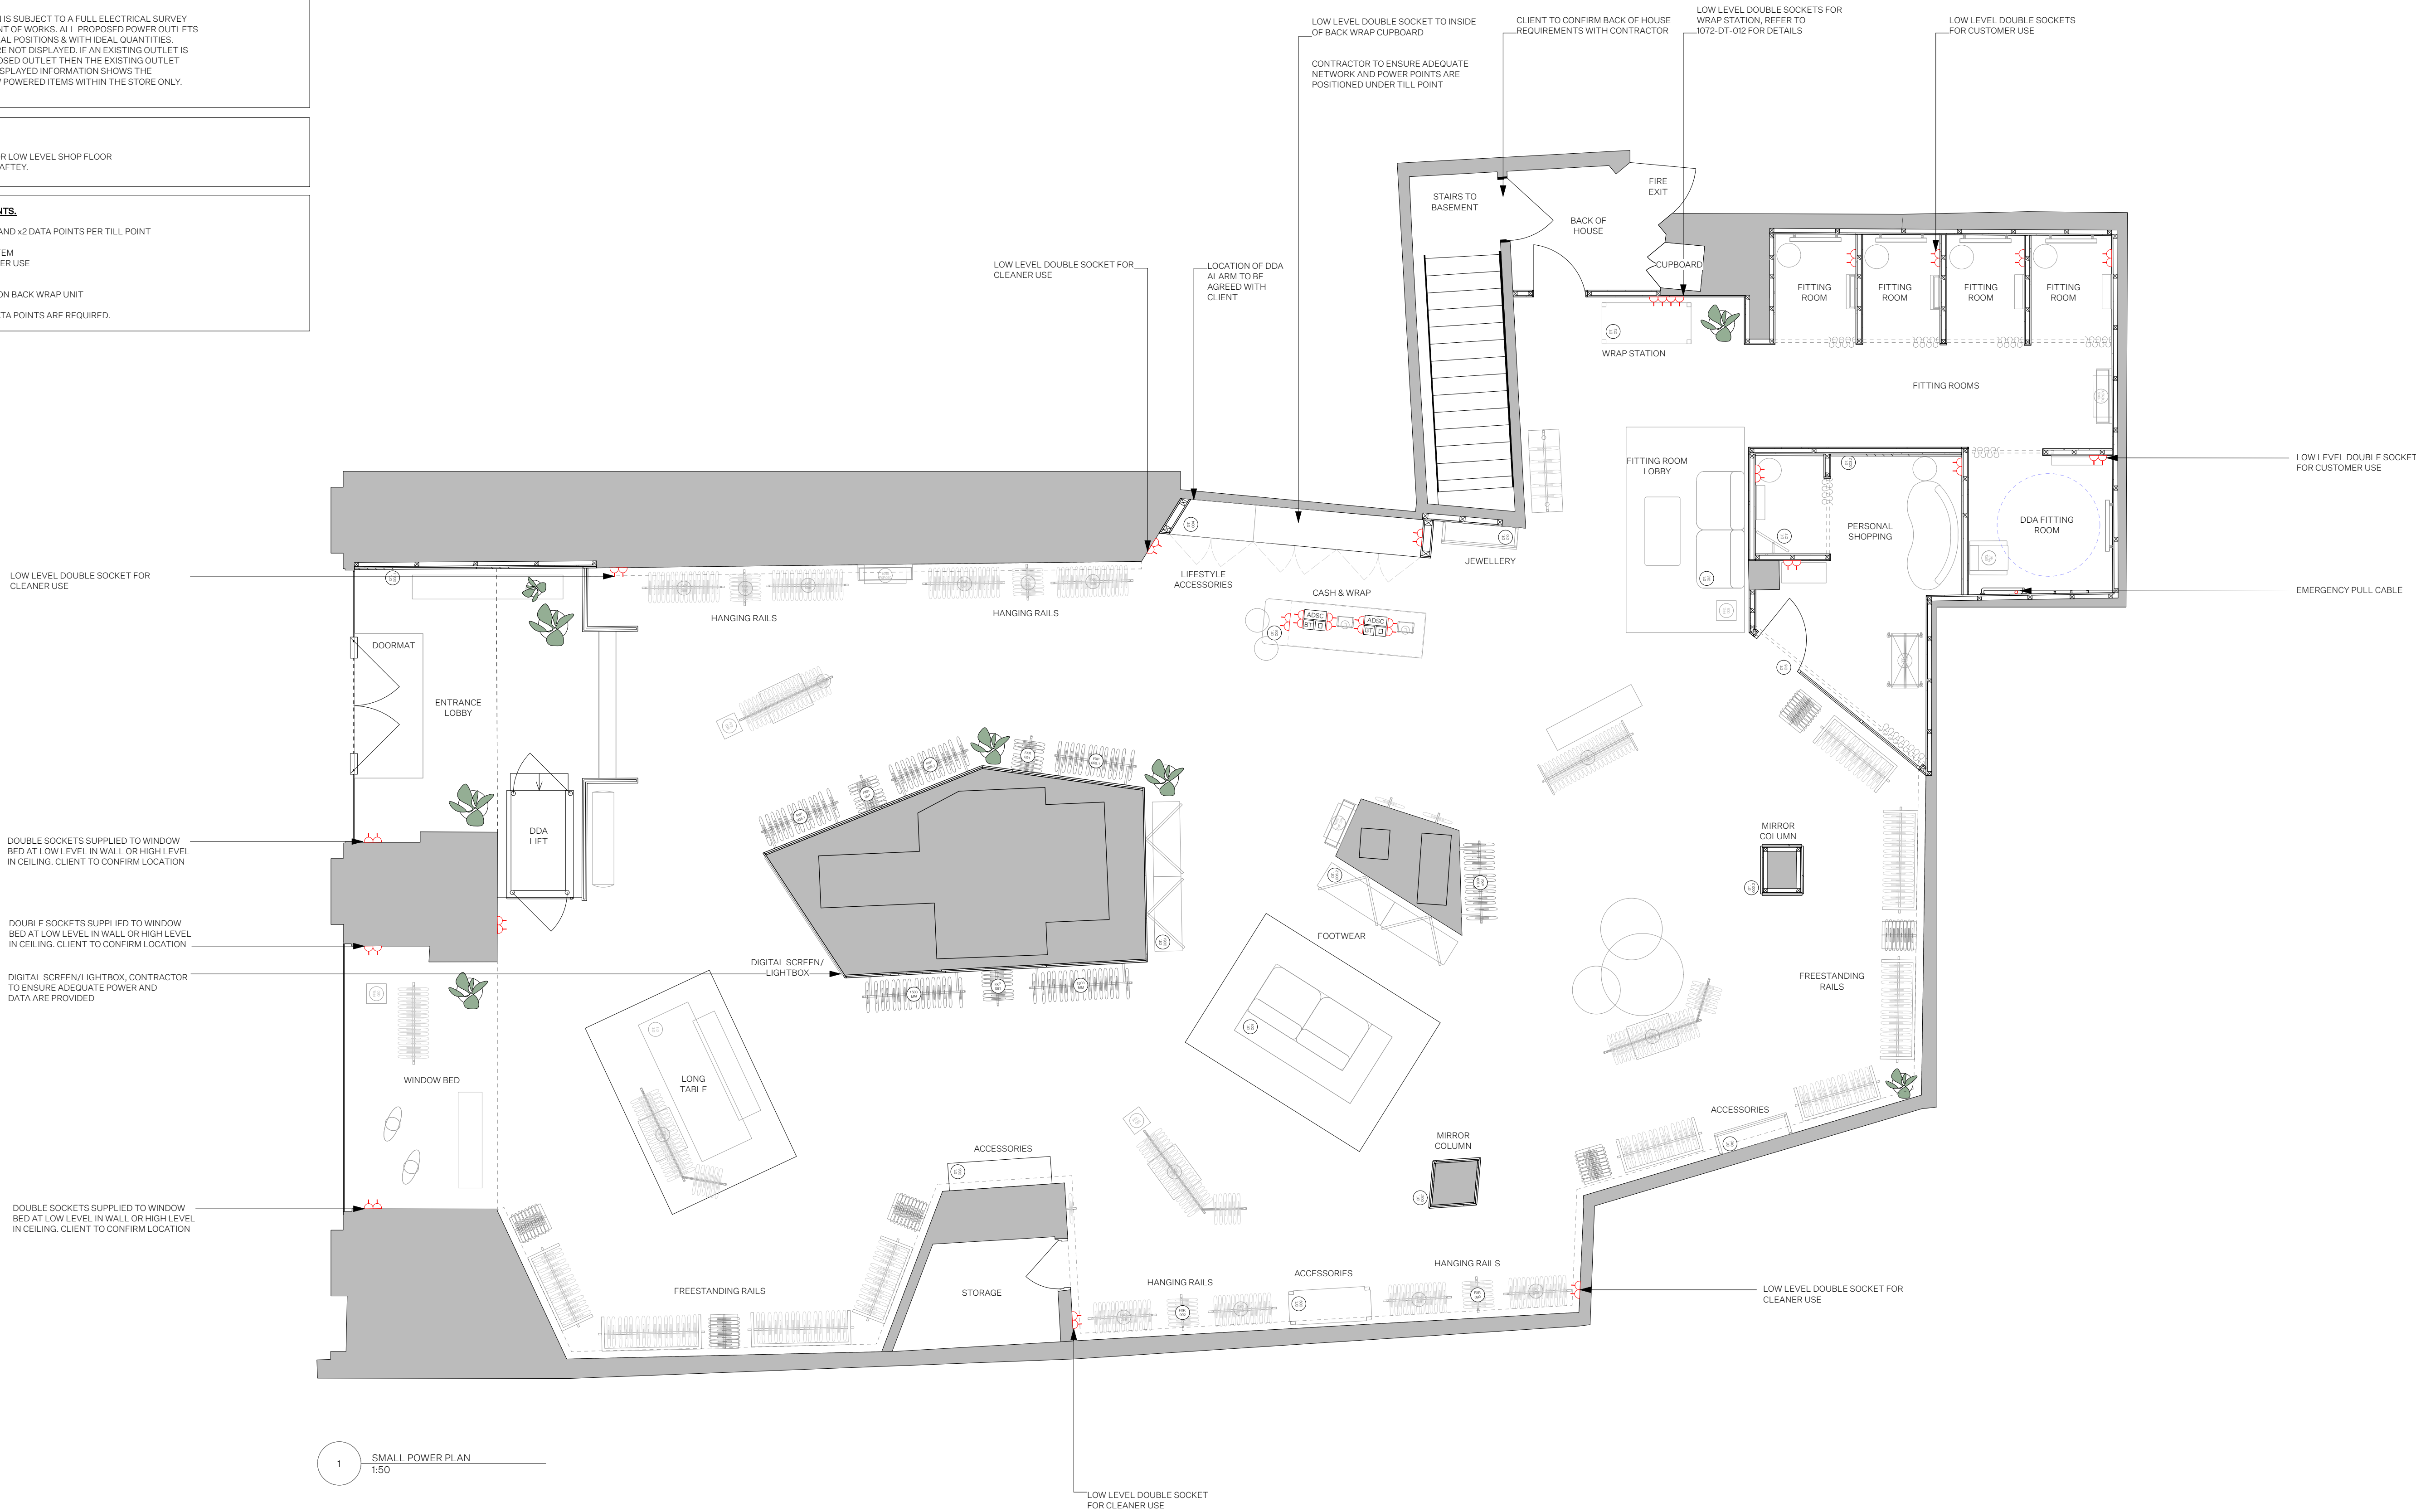

StudioJill

5 China Works
Black Prince Road
London
SE1 7SJ

+44 020 3995 4395

Please note these drawings are design intent only and are the property of StudioJill. Copyright is reserved. This drawing should not be shared with any unauthorised person either in whole or part form.

Drawing to be read in conjunction with any standard details and specifications. All construction details and materials to comply with relevant building and fire regulations. Where required all works to be to the approval of the local authority or landlord.

Contractors to provide their own detailed setting out drawings and samples of all materials and finishes to be checked and commented on by StudioJill/ client team. This should be done post strip out and prior to the commencement of works. StudioJill should be notified of any site discrepancies and any design change should be approved by StudioJill.

Rev :

By :

Amendments :

Date :

Rev :

By :

Amendments :

Date :

Client :

MINT VELVET

Project: Mint Velvet - Manchester

Drawing Title: Small Power Plan

Drawn by: AO

Date: 07/03/2023

Status: Design Intent

Drawing Number: 1072-GA-10-007

Sign Off: JH

Scale: 1:50 @ A1