



All dimensions are to be checked on site. This drawing shall not be scaled to ascertain dimensions.

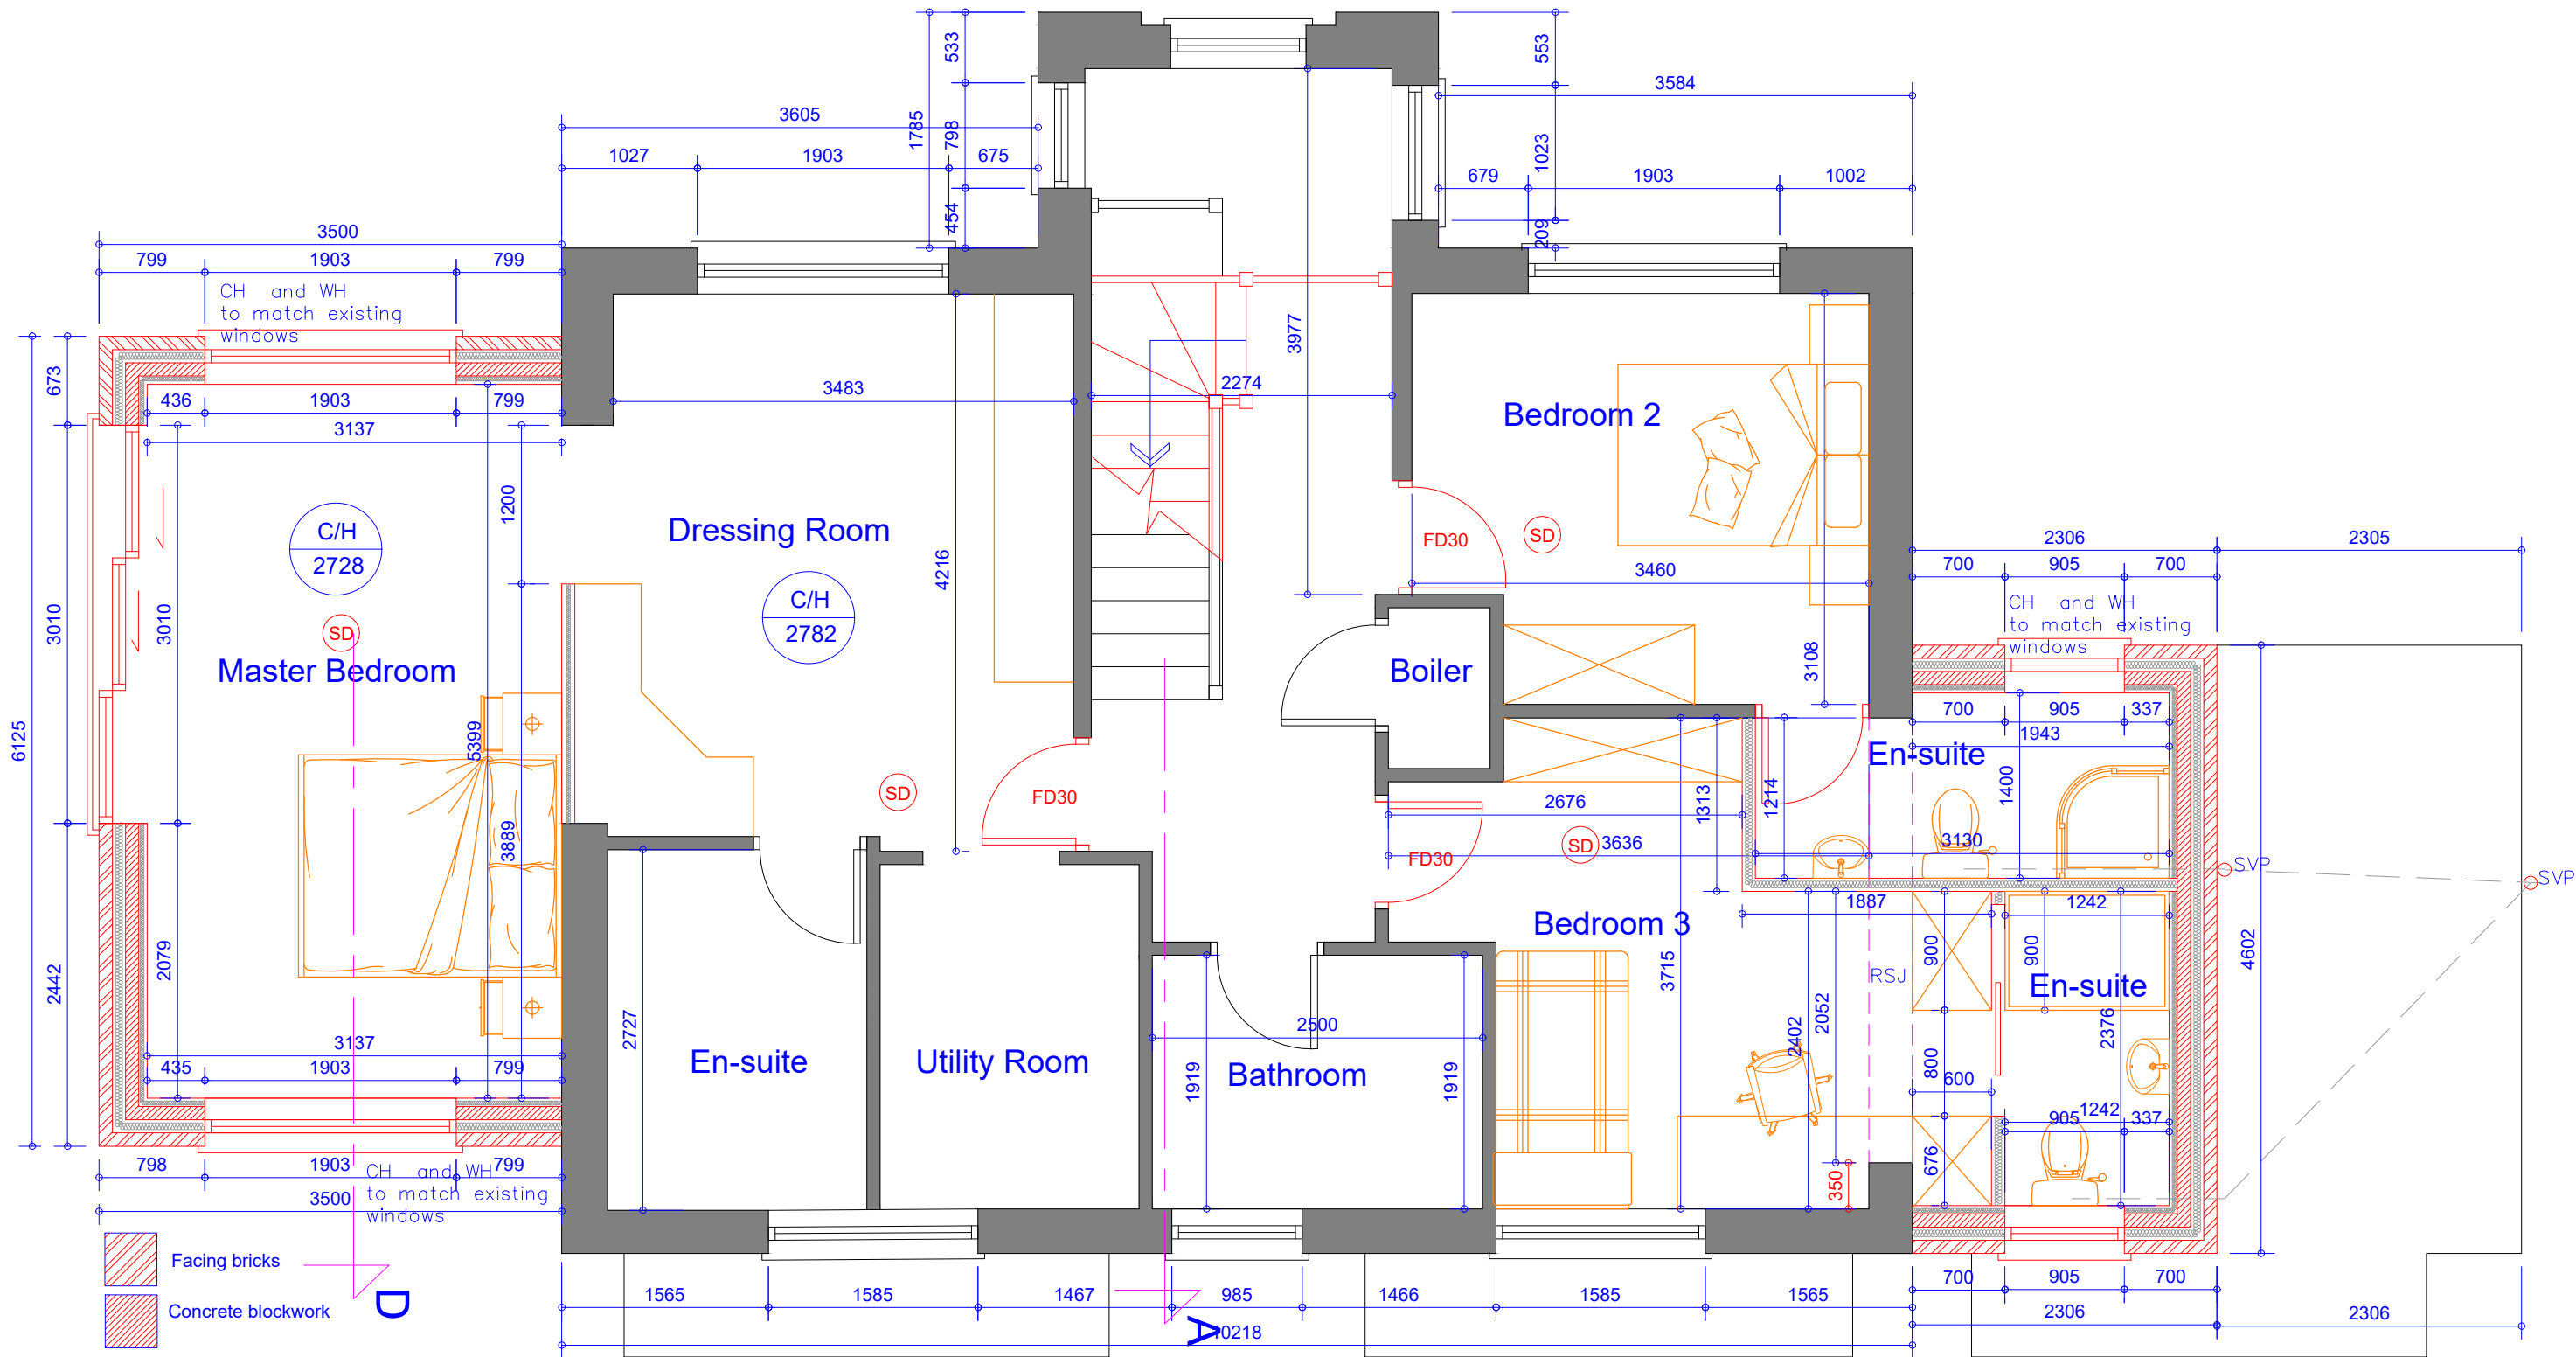

Proposed First Floor Plan
Scale 1:50

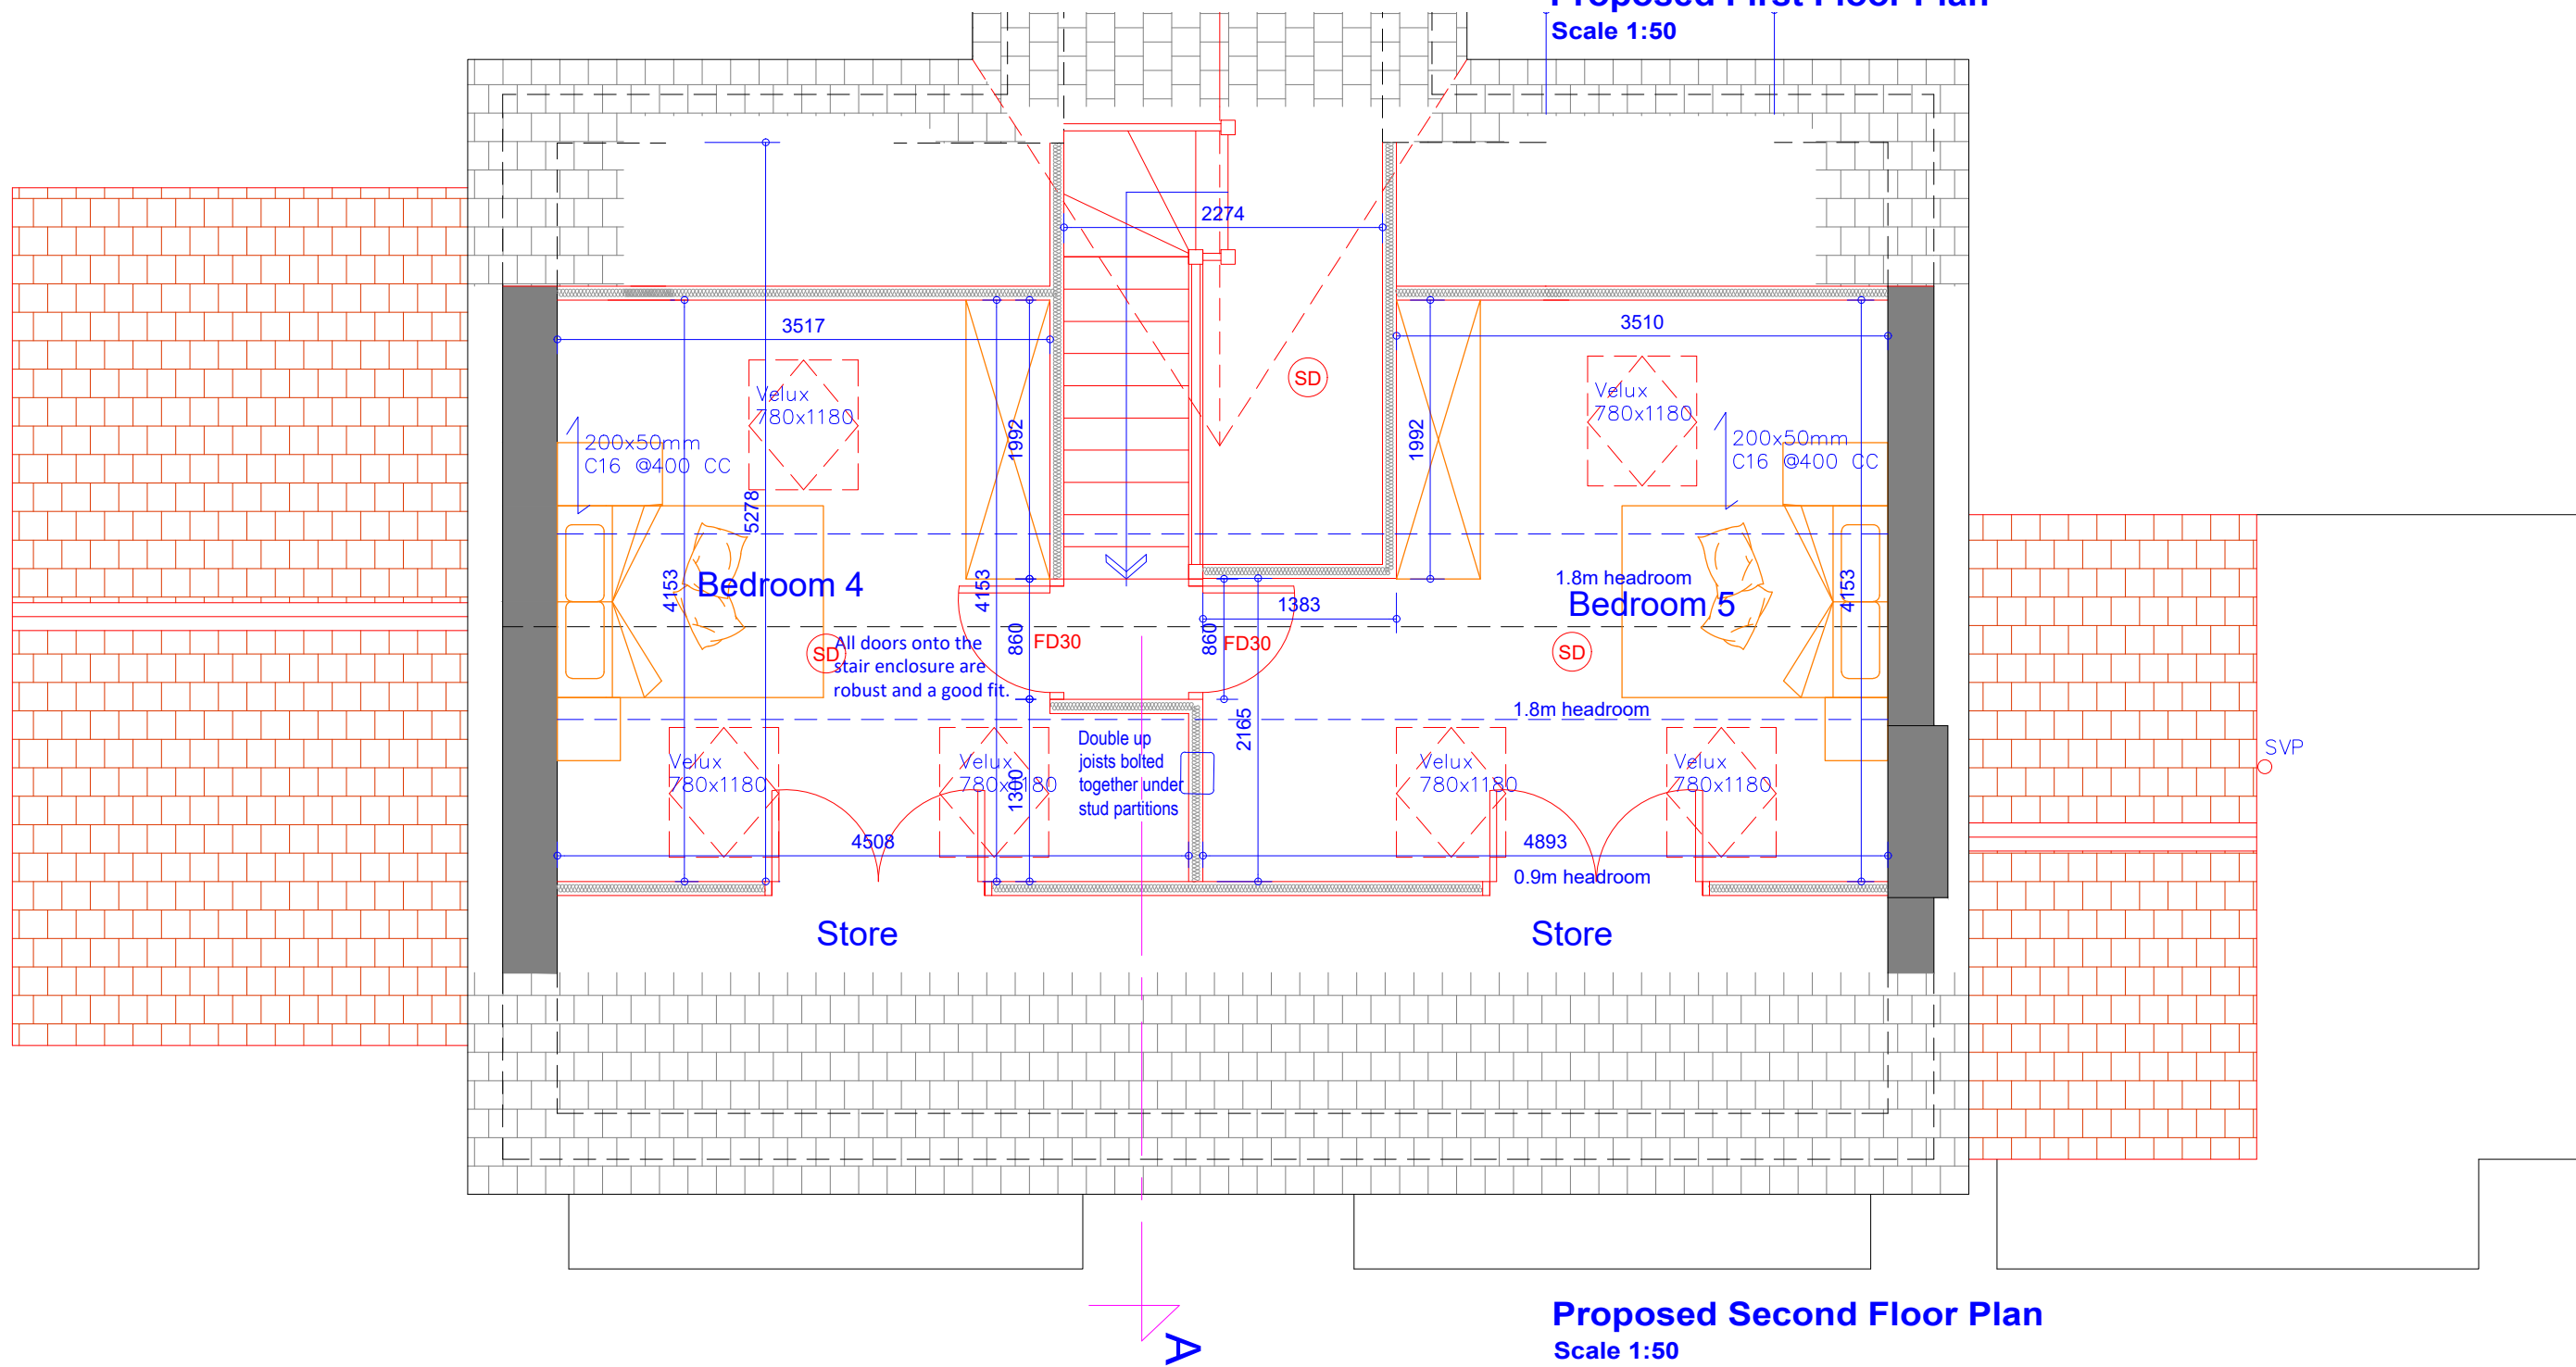

Proposed Second Floor Plan
Scale 1:50

Rev	Date	Description
B	Feb 2023	Front dormers removed from loft conversion

Issued For : **INFORMATION PURPOSES ONLY**

Client
Mr. Billy Singh

Project
72 Bloombury Avenue, Didsbury, M20 2BN
Proposed roof conversion including internal and external alterations, erection of first floor side extensions, single storey outbuilding and installation of vehicular access gates and piers along with Garden Annex

Scheme - Drawing Title
Proposed First and Second Floor Plans.

Drawing No.	Revision	Date	Scale
04	B	08.11.22	1:50 @A2



Plans To Build It Ltd
Tel: 0161 728 5730
Mob: 07741175755
www.planstobuildit.com