


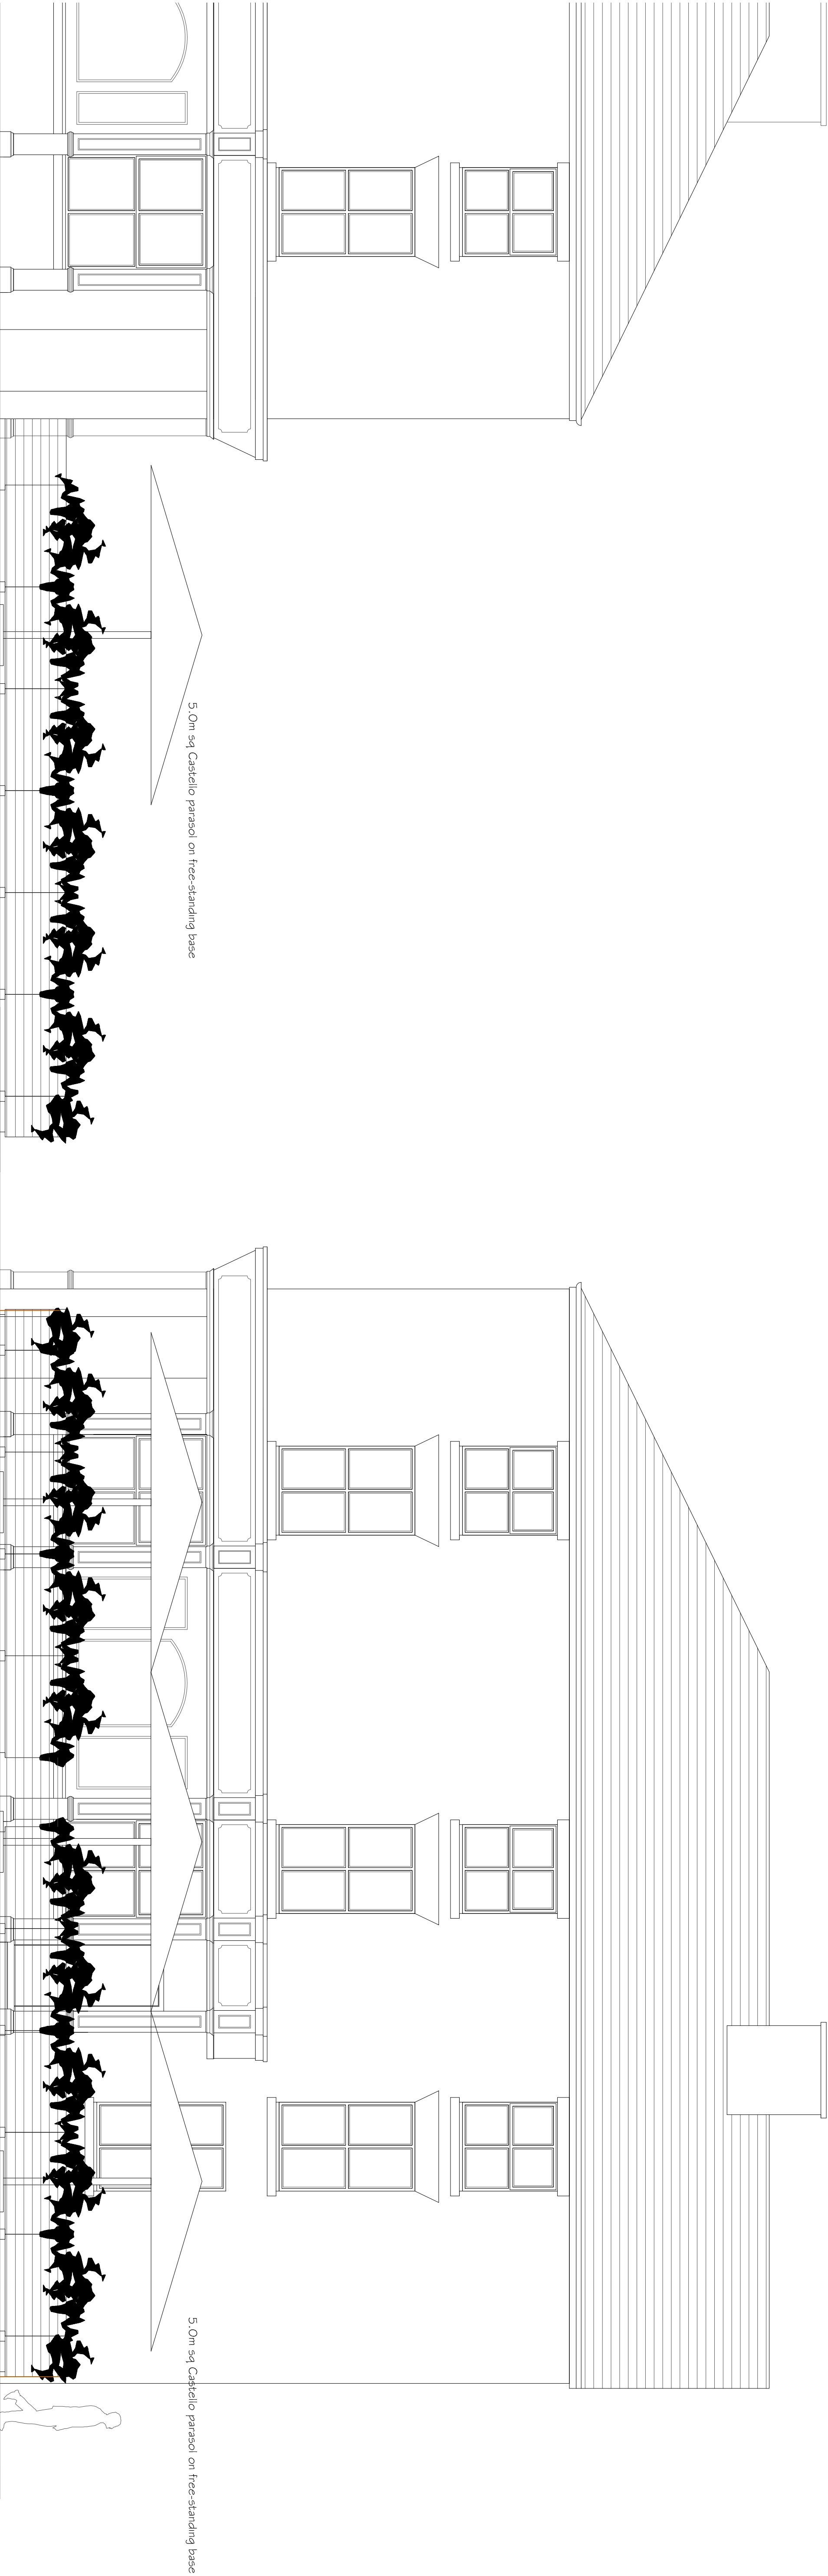


space between planters provided with timber gate  
for means of escape purposes only

Free-standing mobile timber planter units

space between planters provided with timber gate  
for means of escape purposes only

15700

proposed side elevation

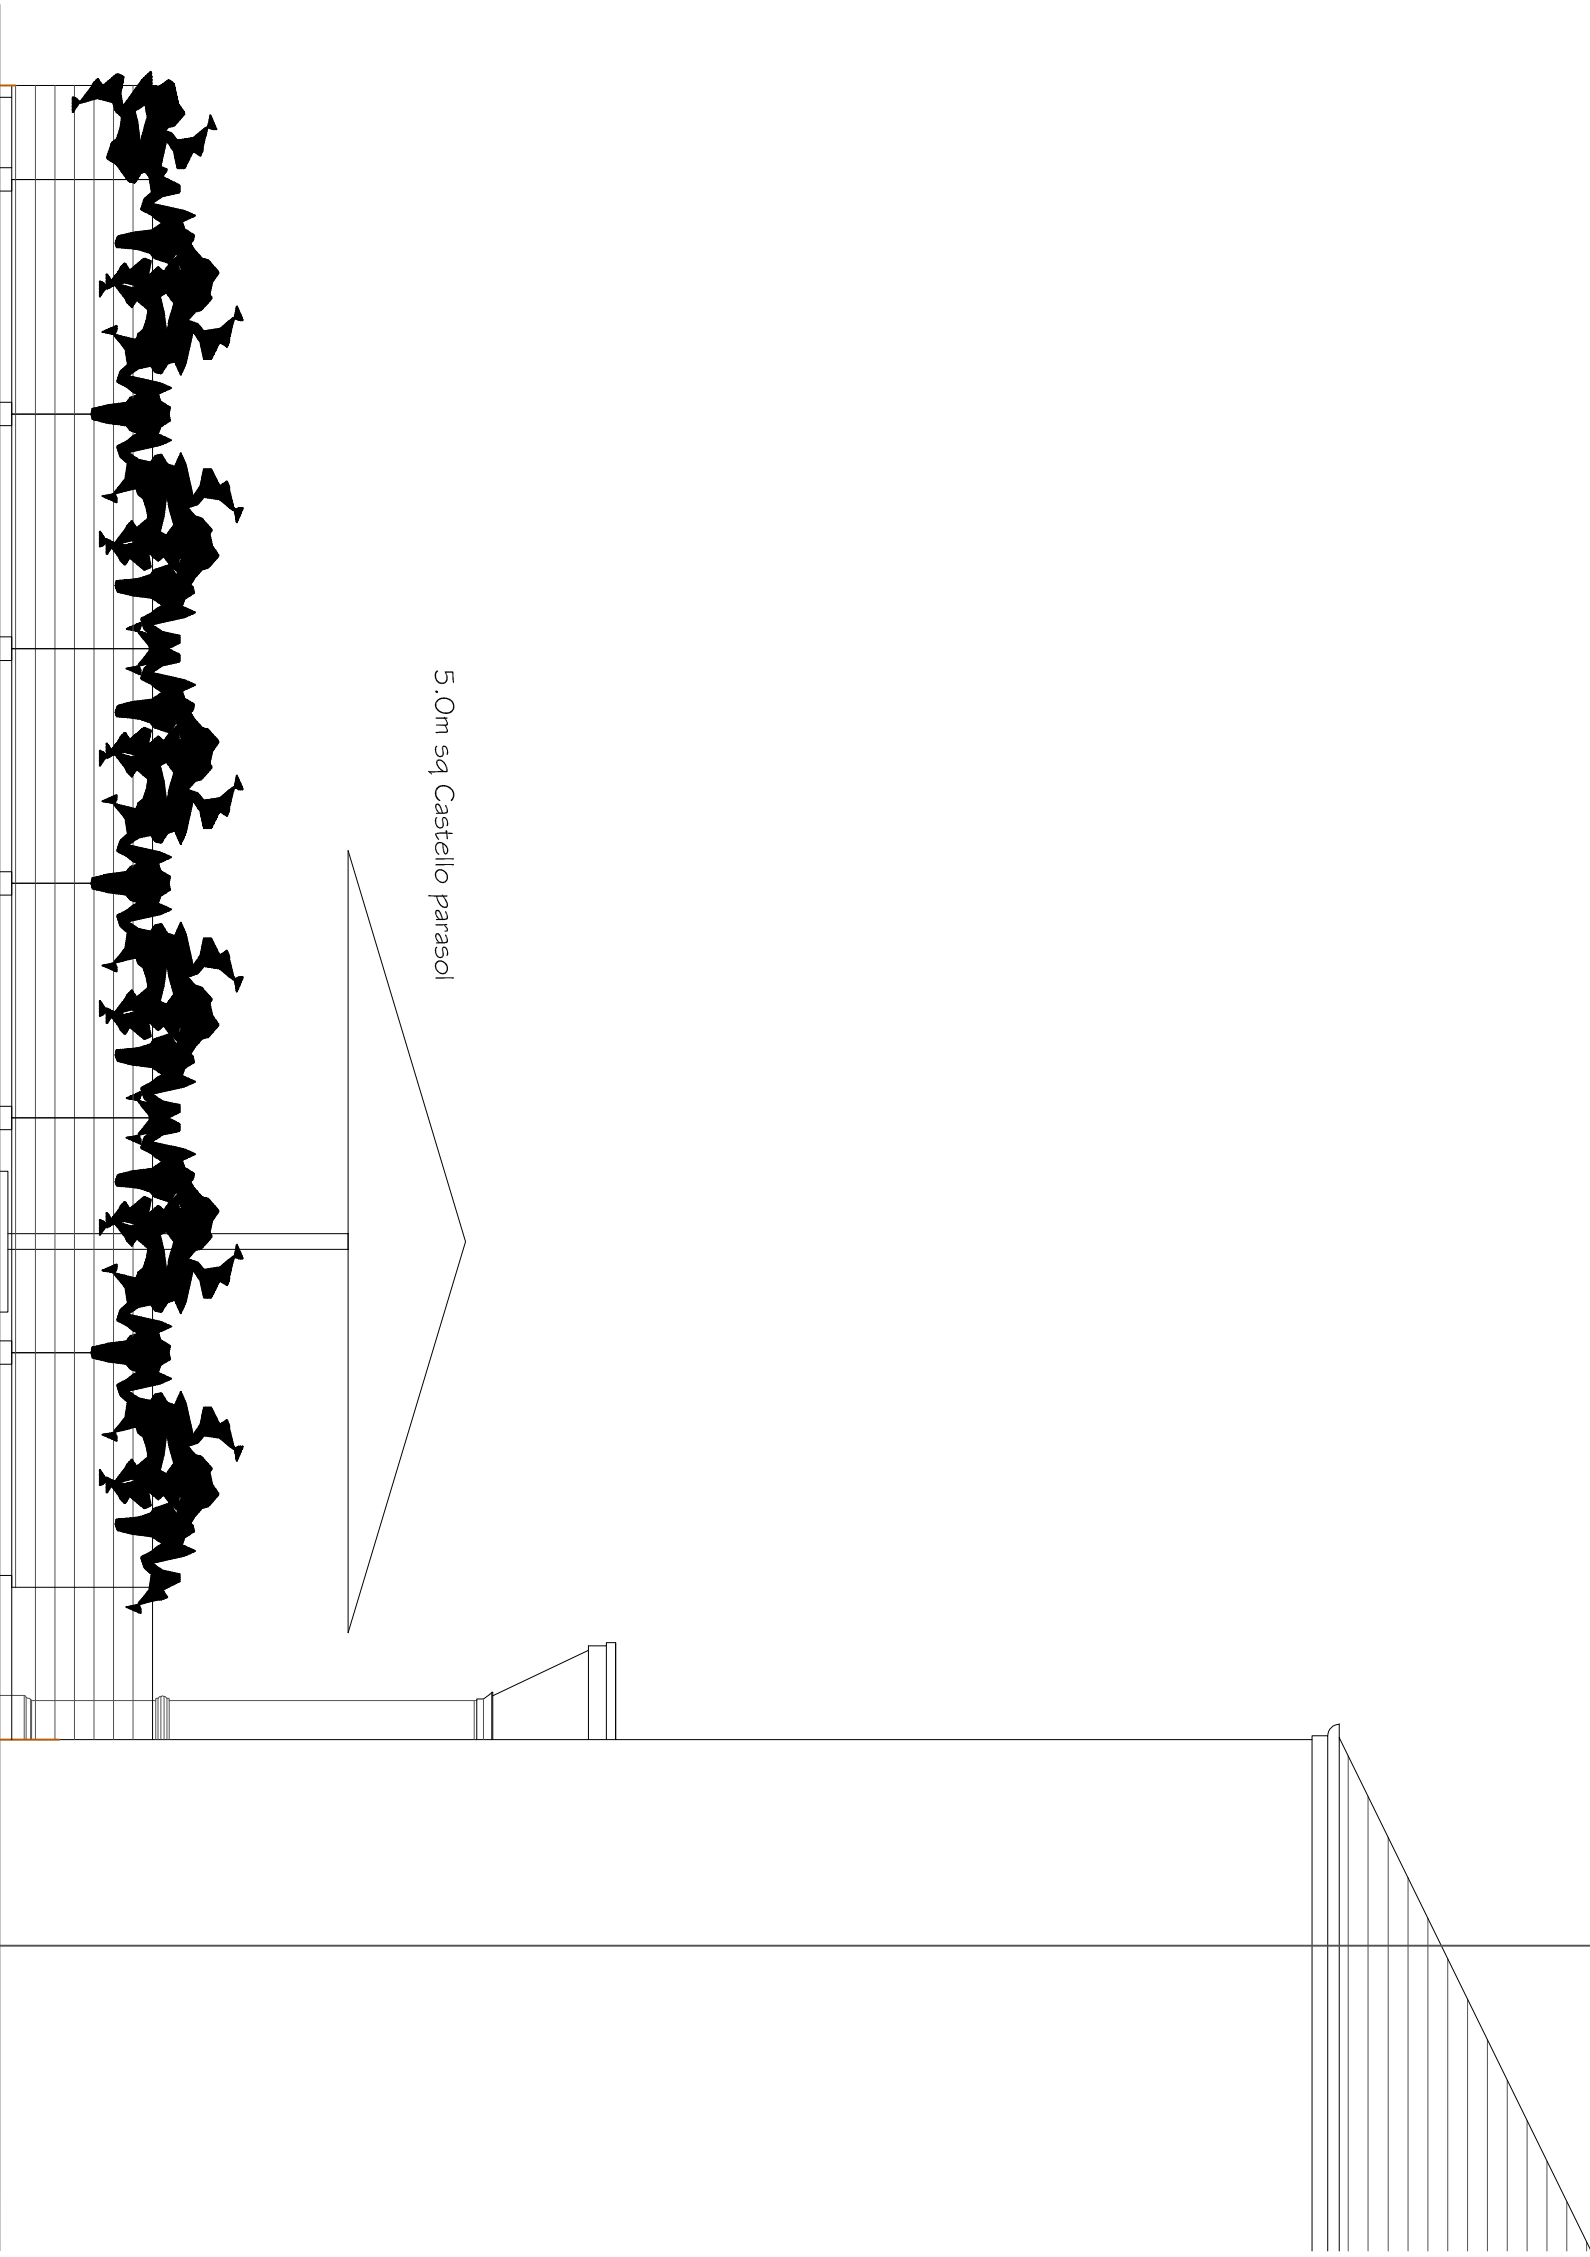


Free-standing mobile timber planter units

space between planters provided with timber gate  
for means of escape purposes only

10700

proposed rear elevation



proposed front elevation (Liverpool Road)

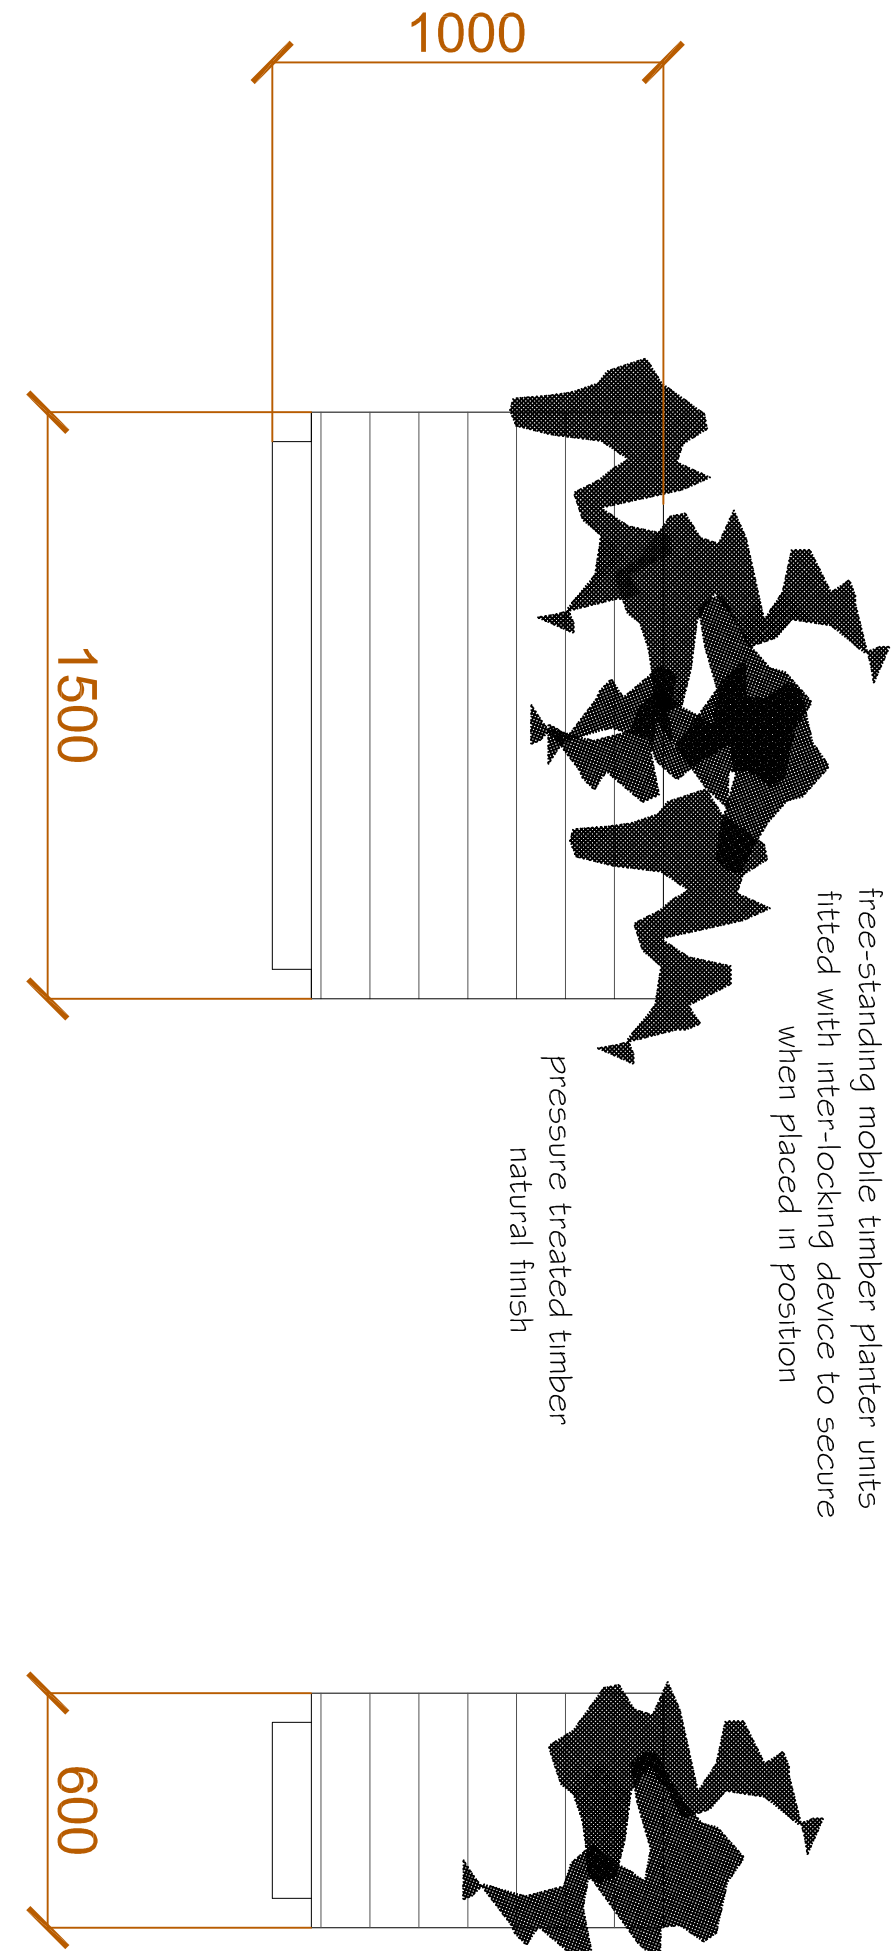

details of mobile planter - 1 : 20



stock image of timber planter

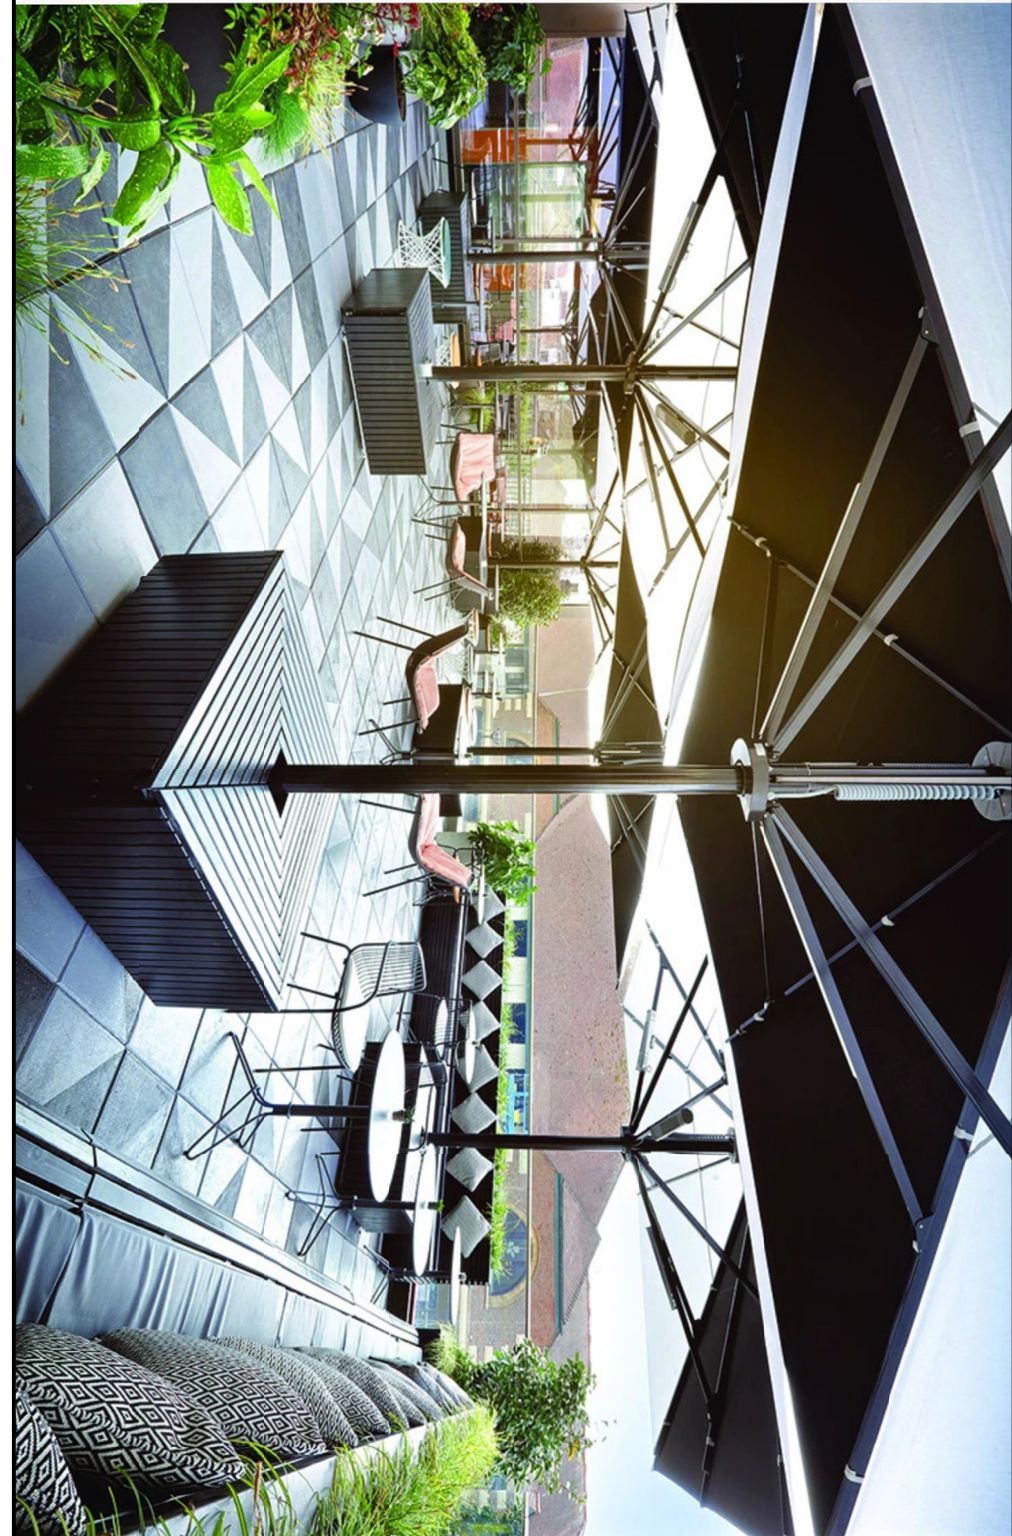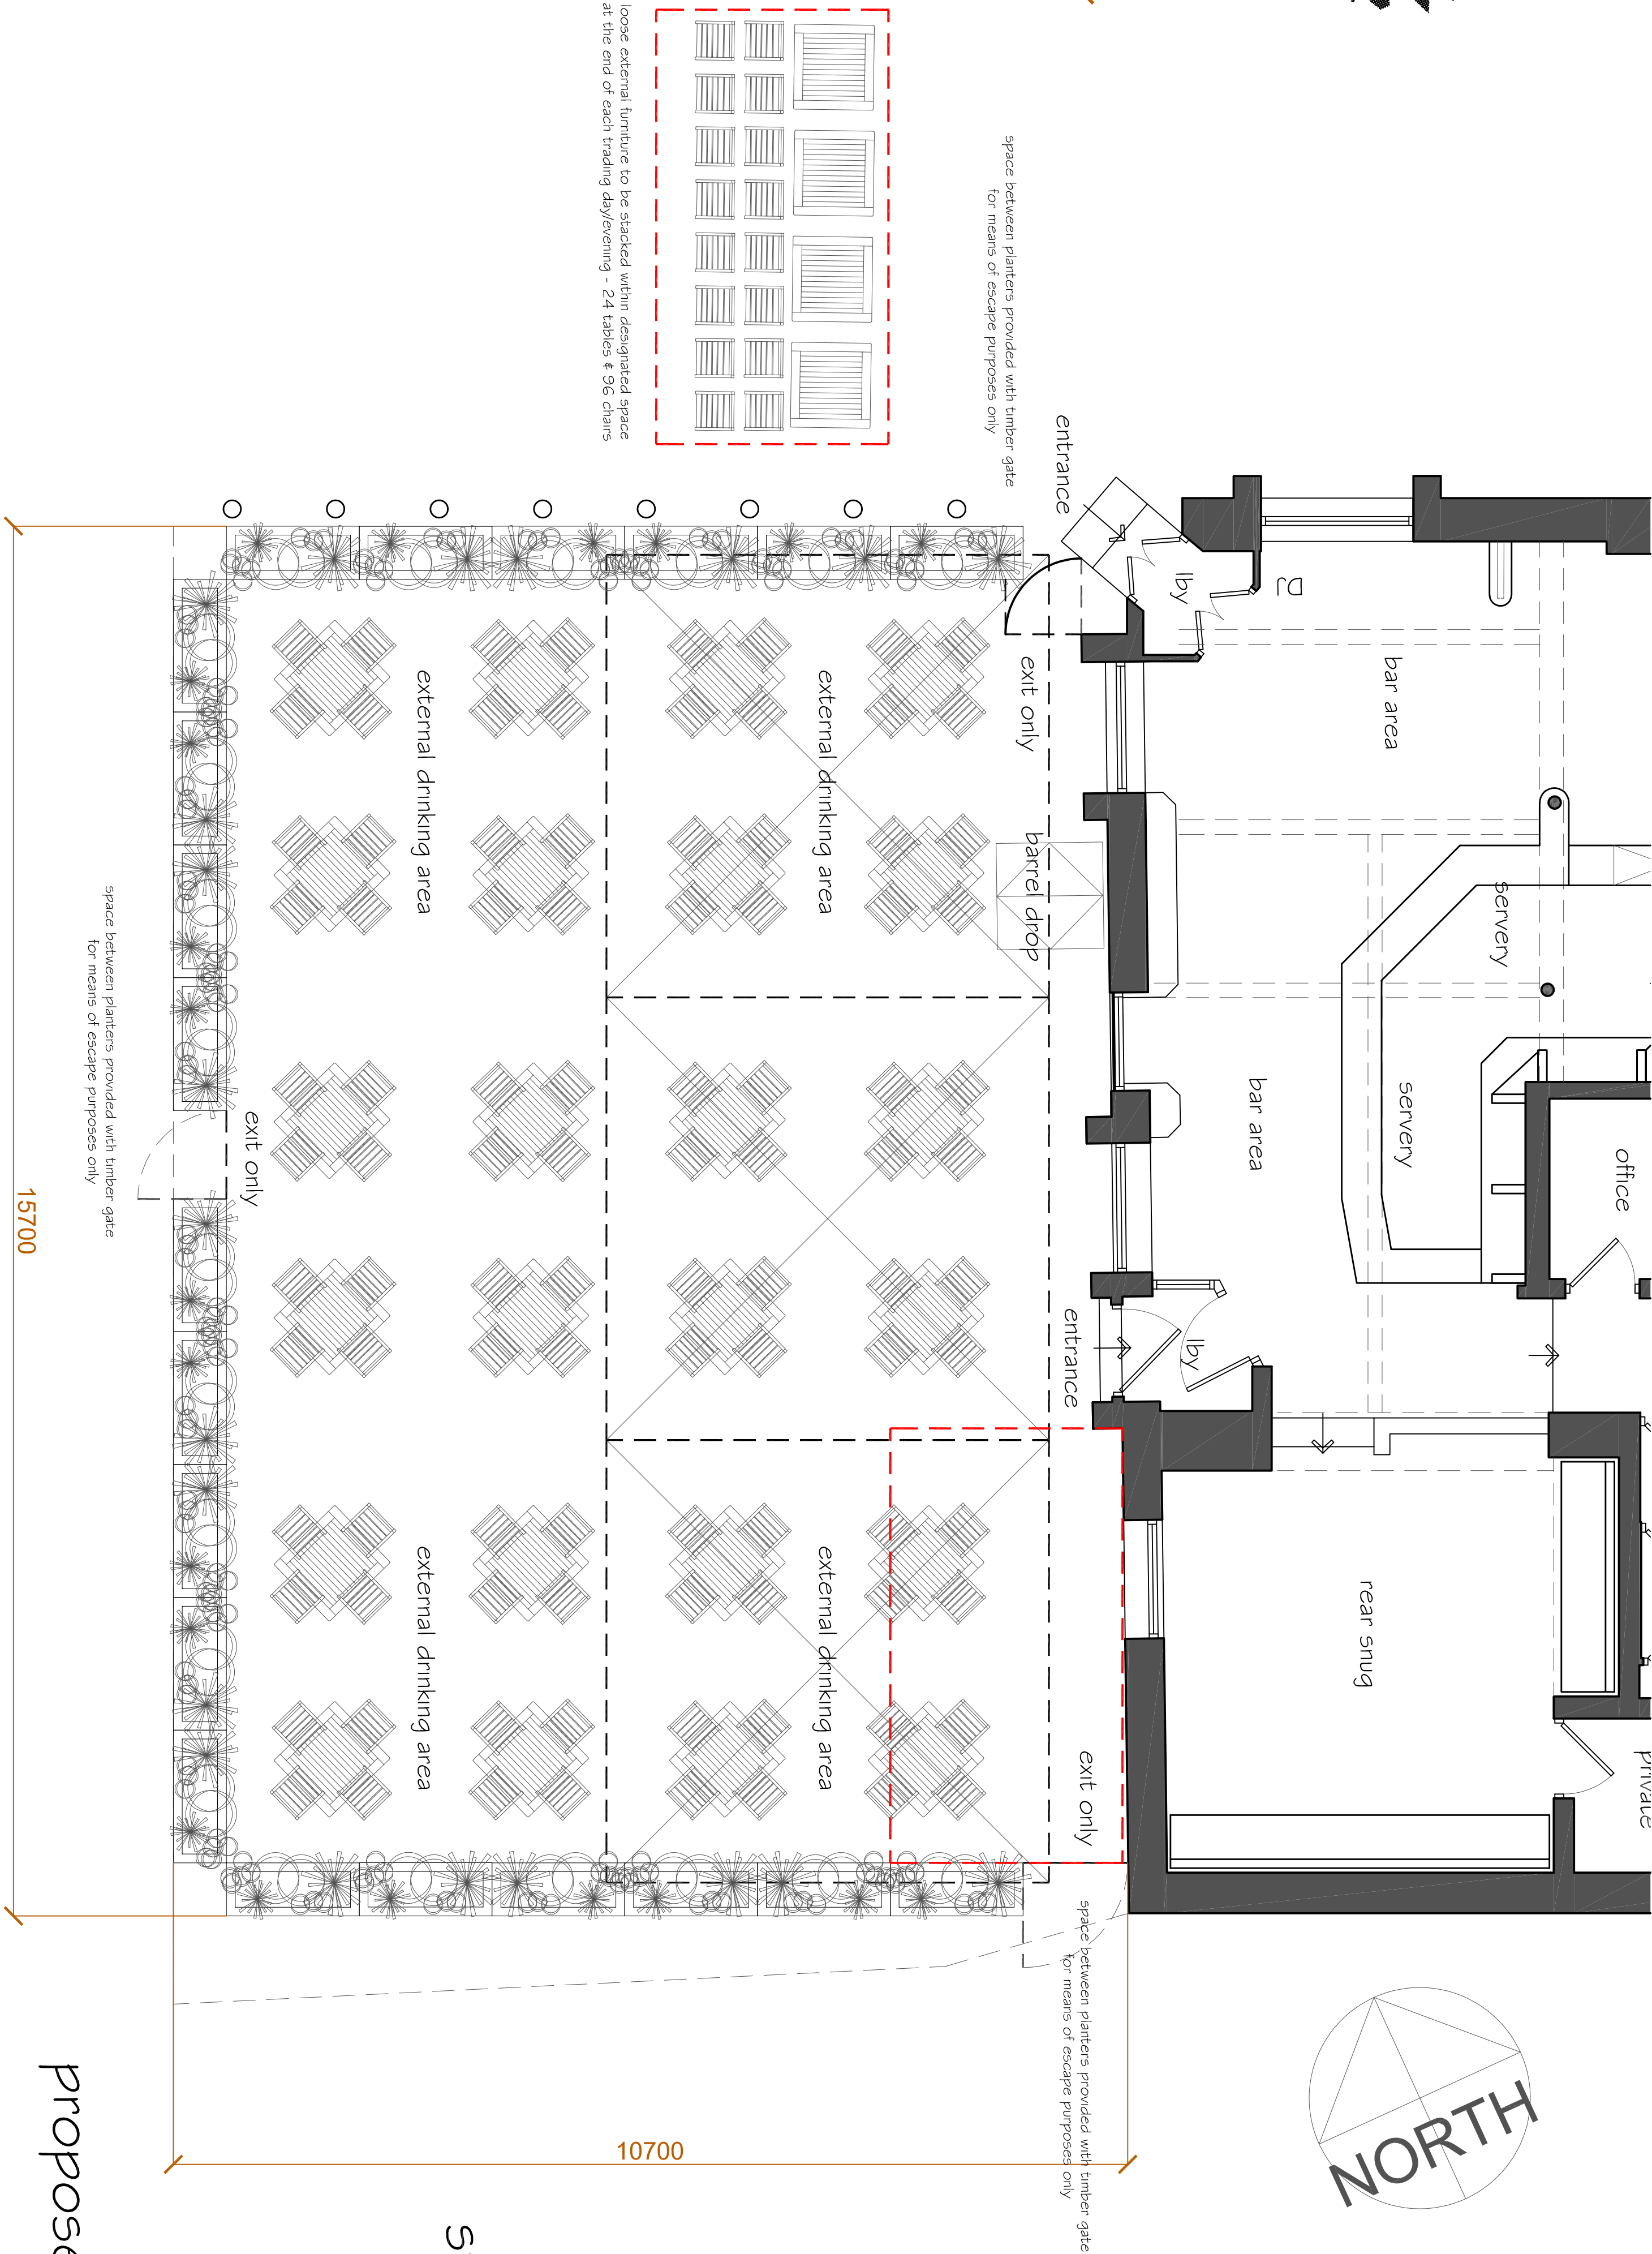

stock image of parasol with covered base

proposed site plan

|   |  |  |   |  |  |
|---|--|--|---|--|--|
| <b>DRD</b><br>ARCHITECTURE<br>INTERIOR DESIGN<br>corporate • hospitality • leisure                                                        |  |  | <b>revisions</b><br>A 17.02.2023 DH<br>stock photo images added to drawing<br>showing style of timber planter and large<br>parasol with raised / covered base.<br>also areas indicated on plan where loose<br>tables & chairs can be secured & stacked |  |  |
| DRD Architectural & Interior Design LTD<br>The Studio   34 Lime Tree Avenue   Redford<br>L1 44B (0) 1300 768 763<br>info@drd-design.co.uk |  |  | CLIENT<br><br>Craft Union Pub Co   |  |  |
| PROJECT<br><br>The White Lion<br>43, Liverpool Road<br>Manchester<br>M3 4 NQ                                                              |  |  | STATUS<br><br>PLANNING   |  |  |
| DRAWN BY<br><br>Dave Robinson   |  |  | DATE<br><br>26/01/2023   |  |  |
| SCALE<br><br>1/50 @ A0   |  |  | DRAWING No.<br><br>1960.02   |  |  |
|   |  |  | REV: A   |  |  |