



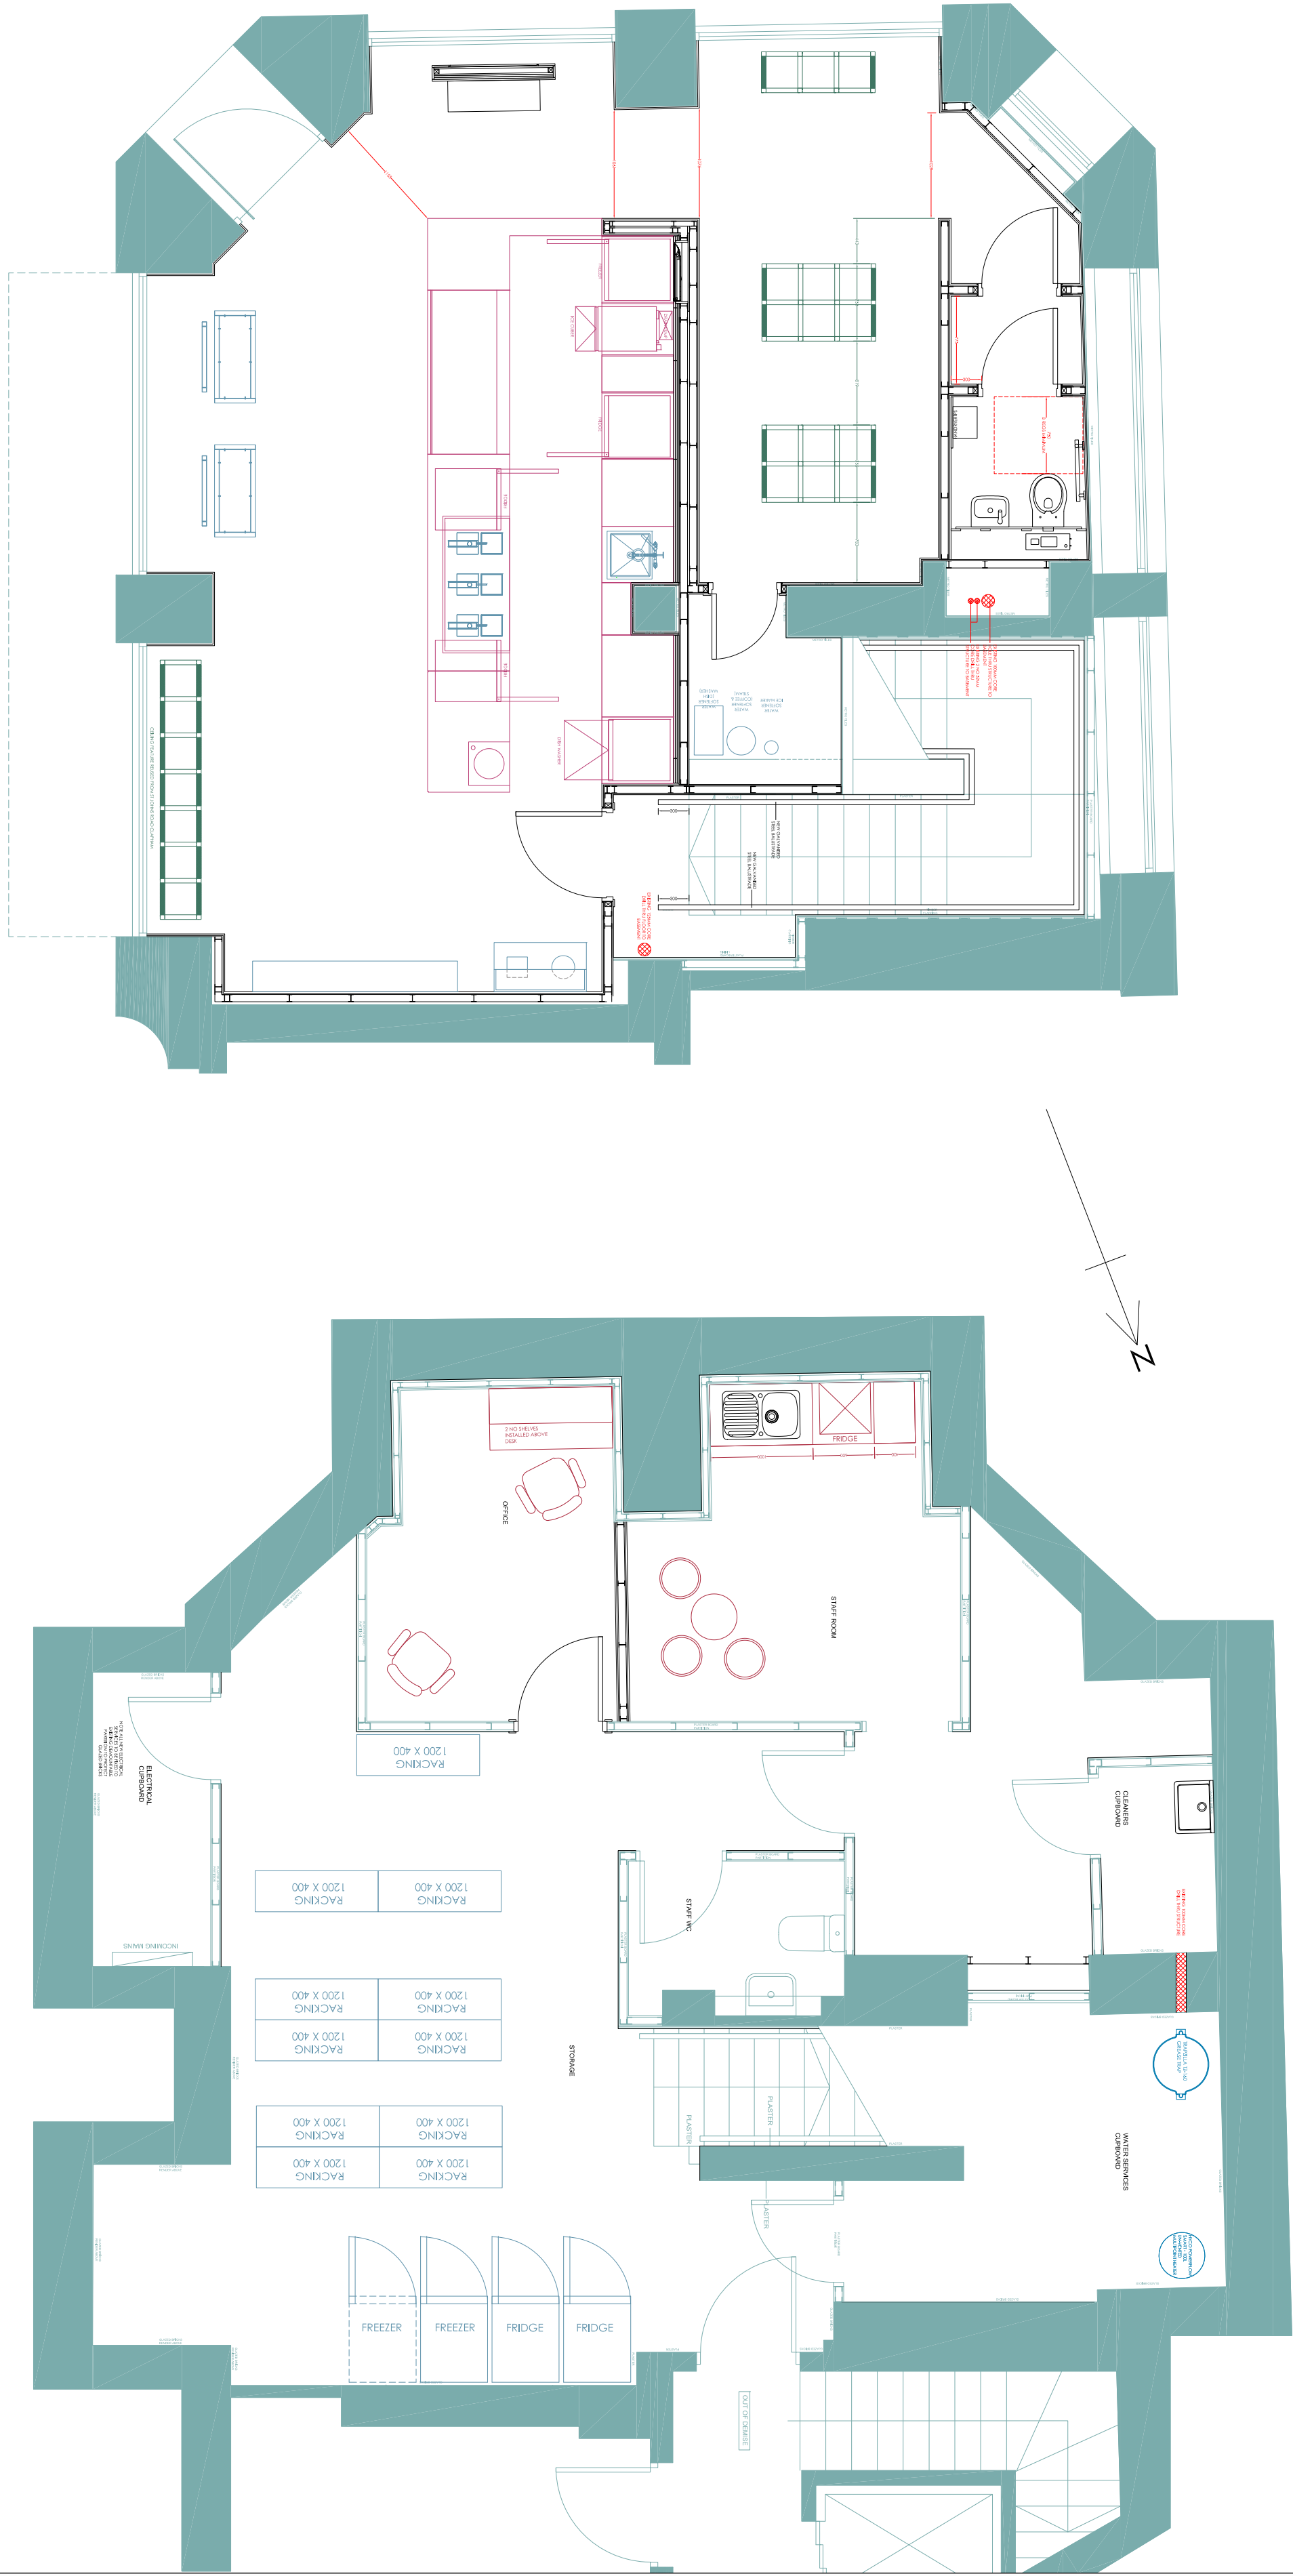

GROUND FLOOR PLAN

BASEMENT FLOOR PLAN

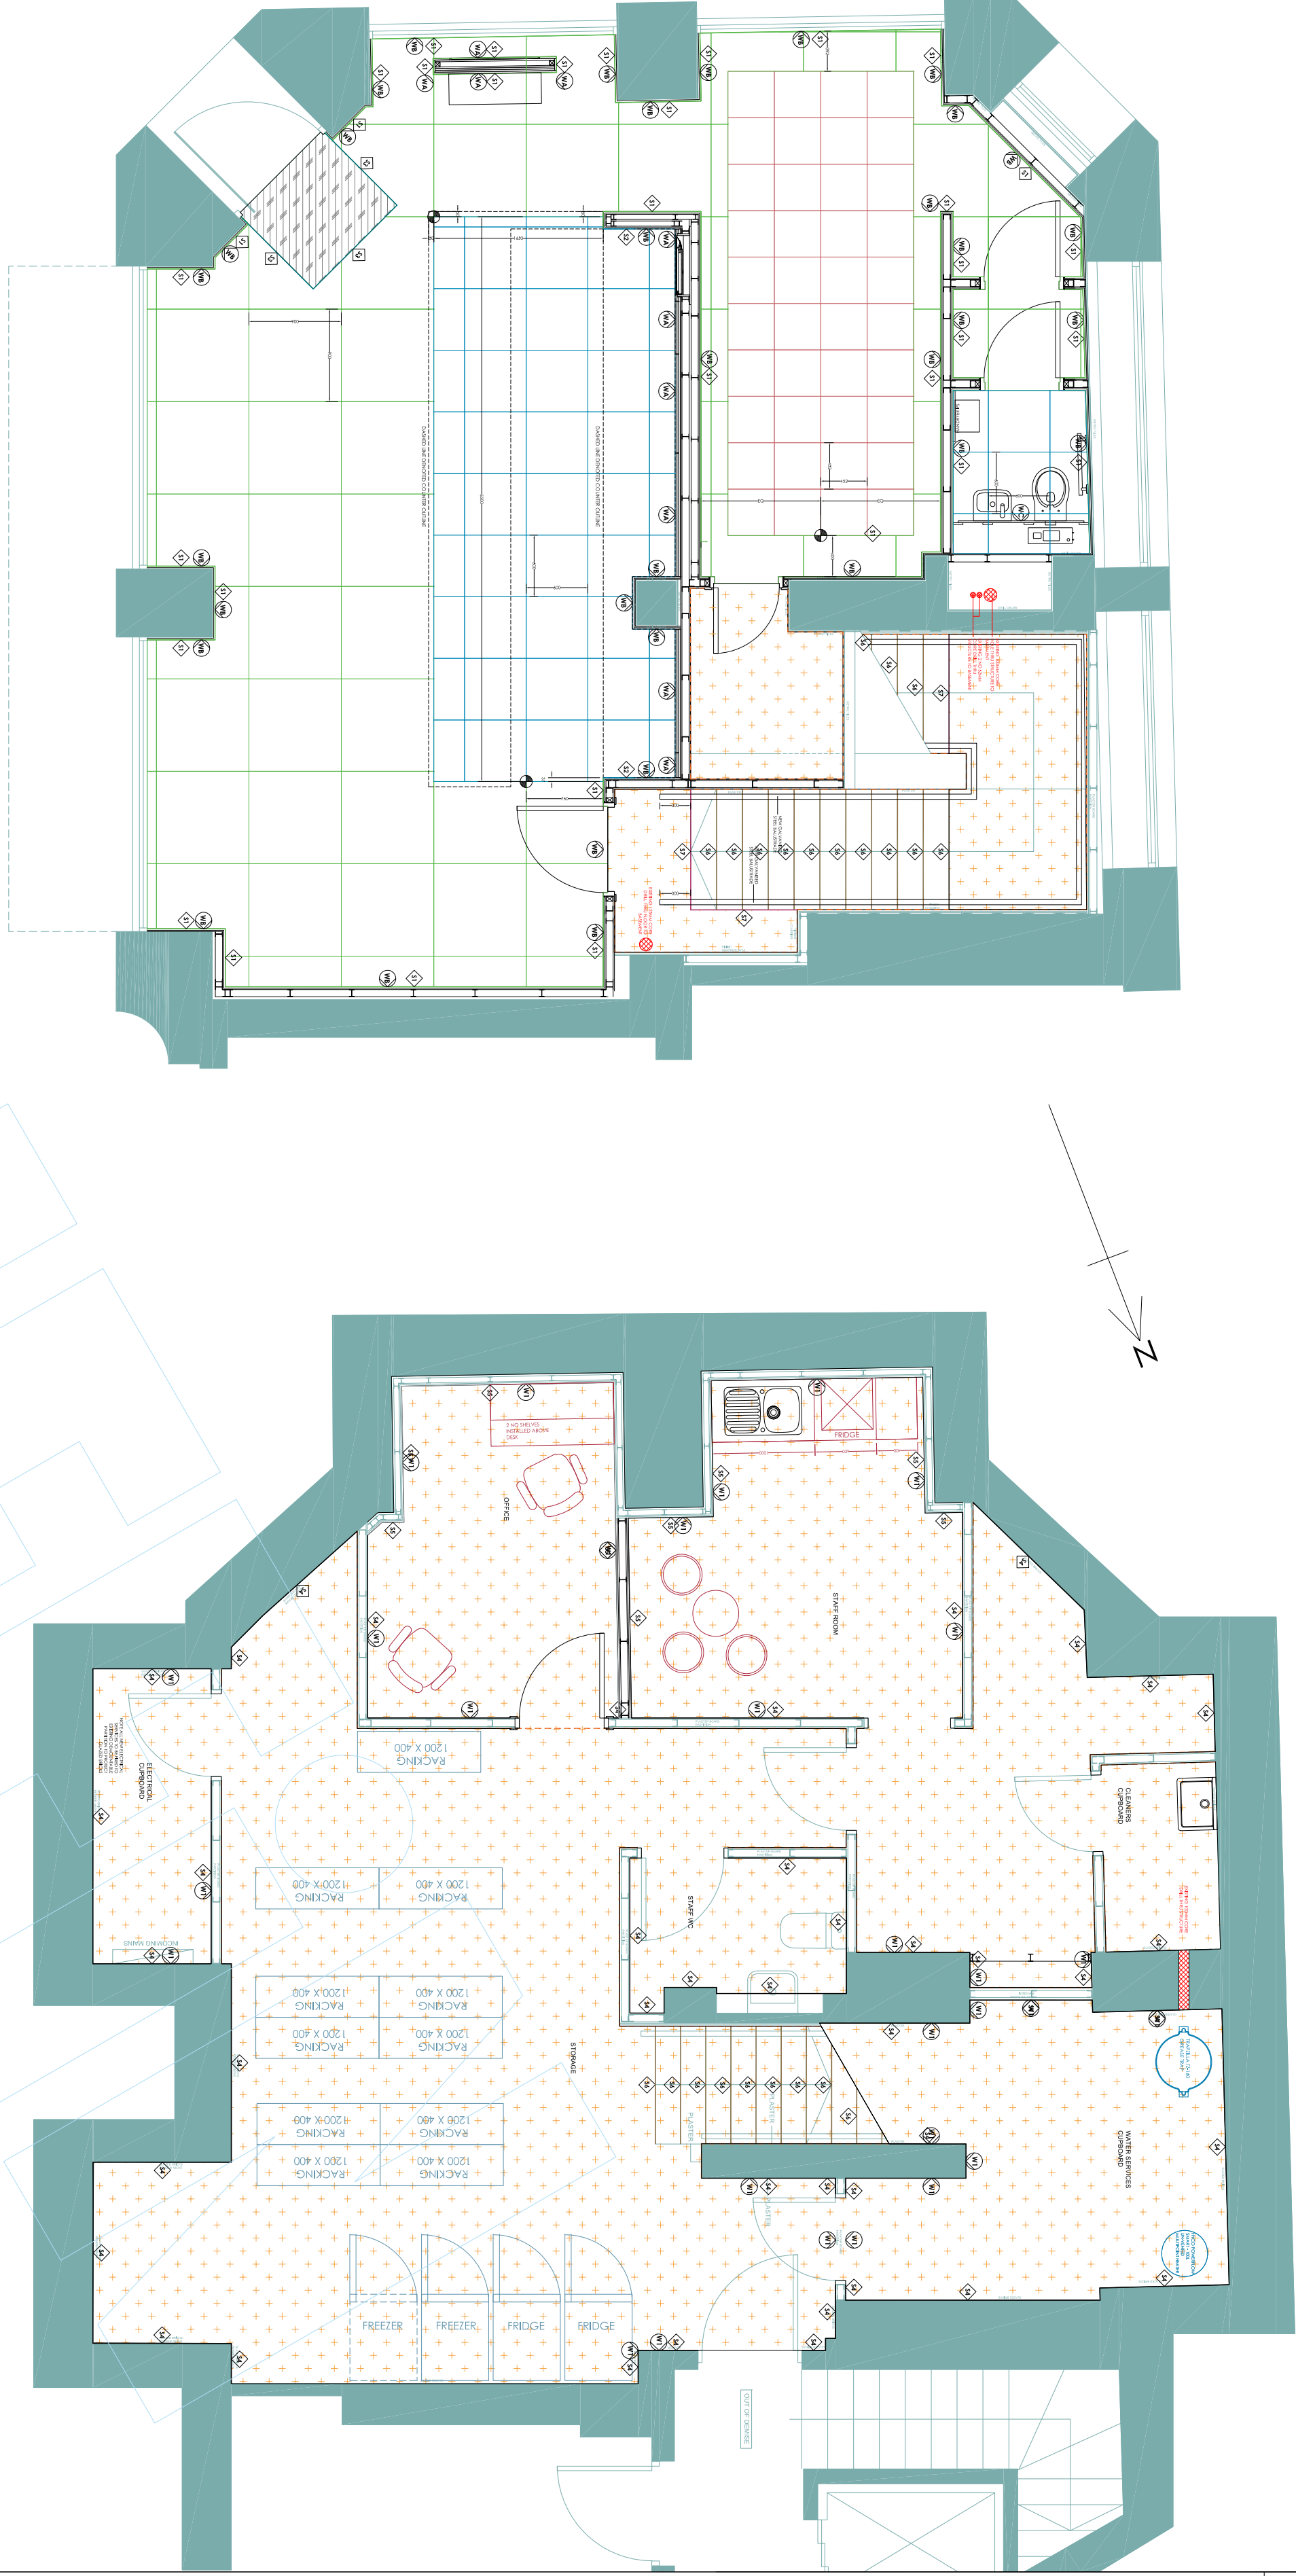


GROUND FLOOR PLAN

BASEMENT FLOOR PLAN

NOTE: ALL M&E TO BE RUN USING EXISTING ROUTES. NO NEW PENETRATIONS TO BE MADE.


PROPOSED PLAN

NOTE: M&E VENT EQUIPMENT SAT IN VOID BELOW WINDOW ON GF AND TO VENT OUT THROUGH SAME GRILL AS A/C

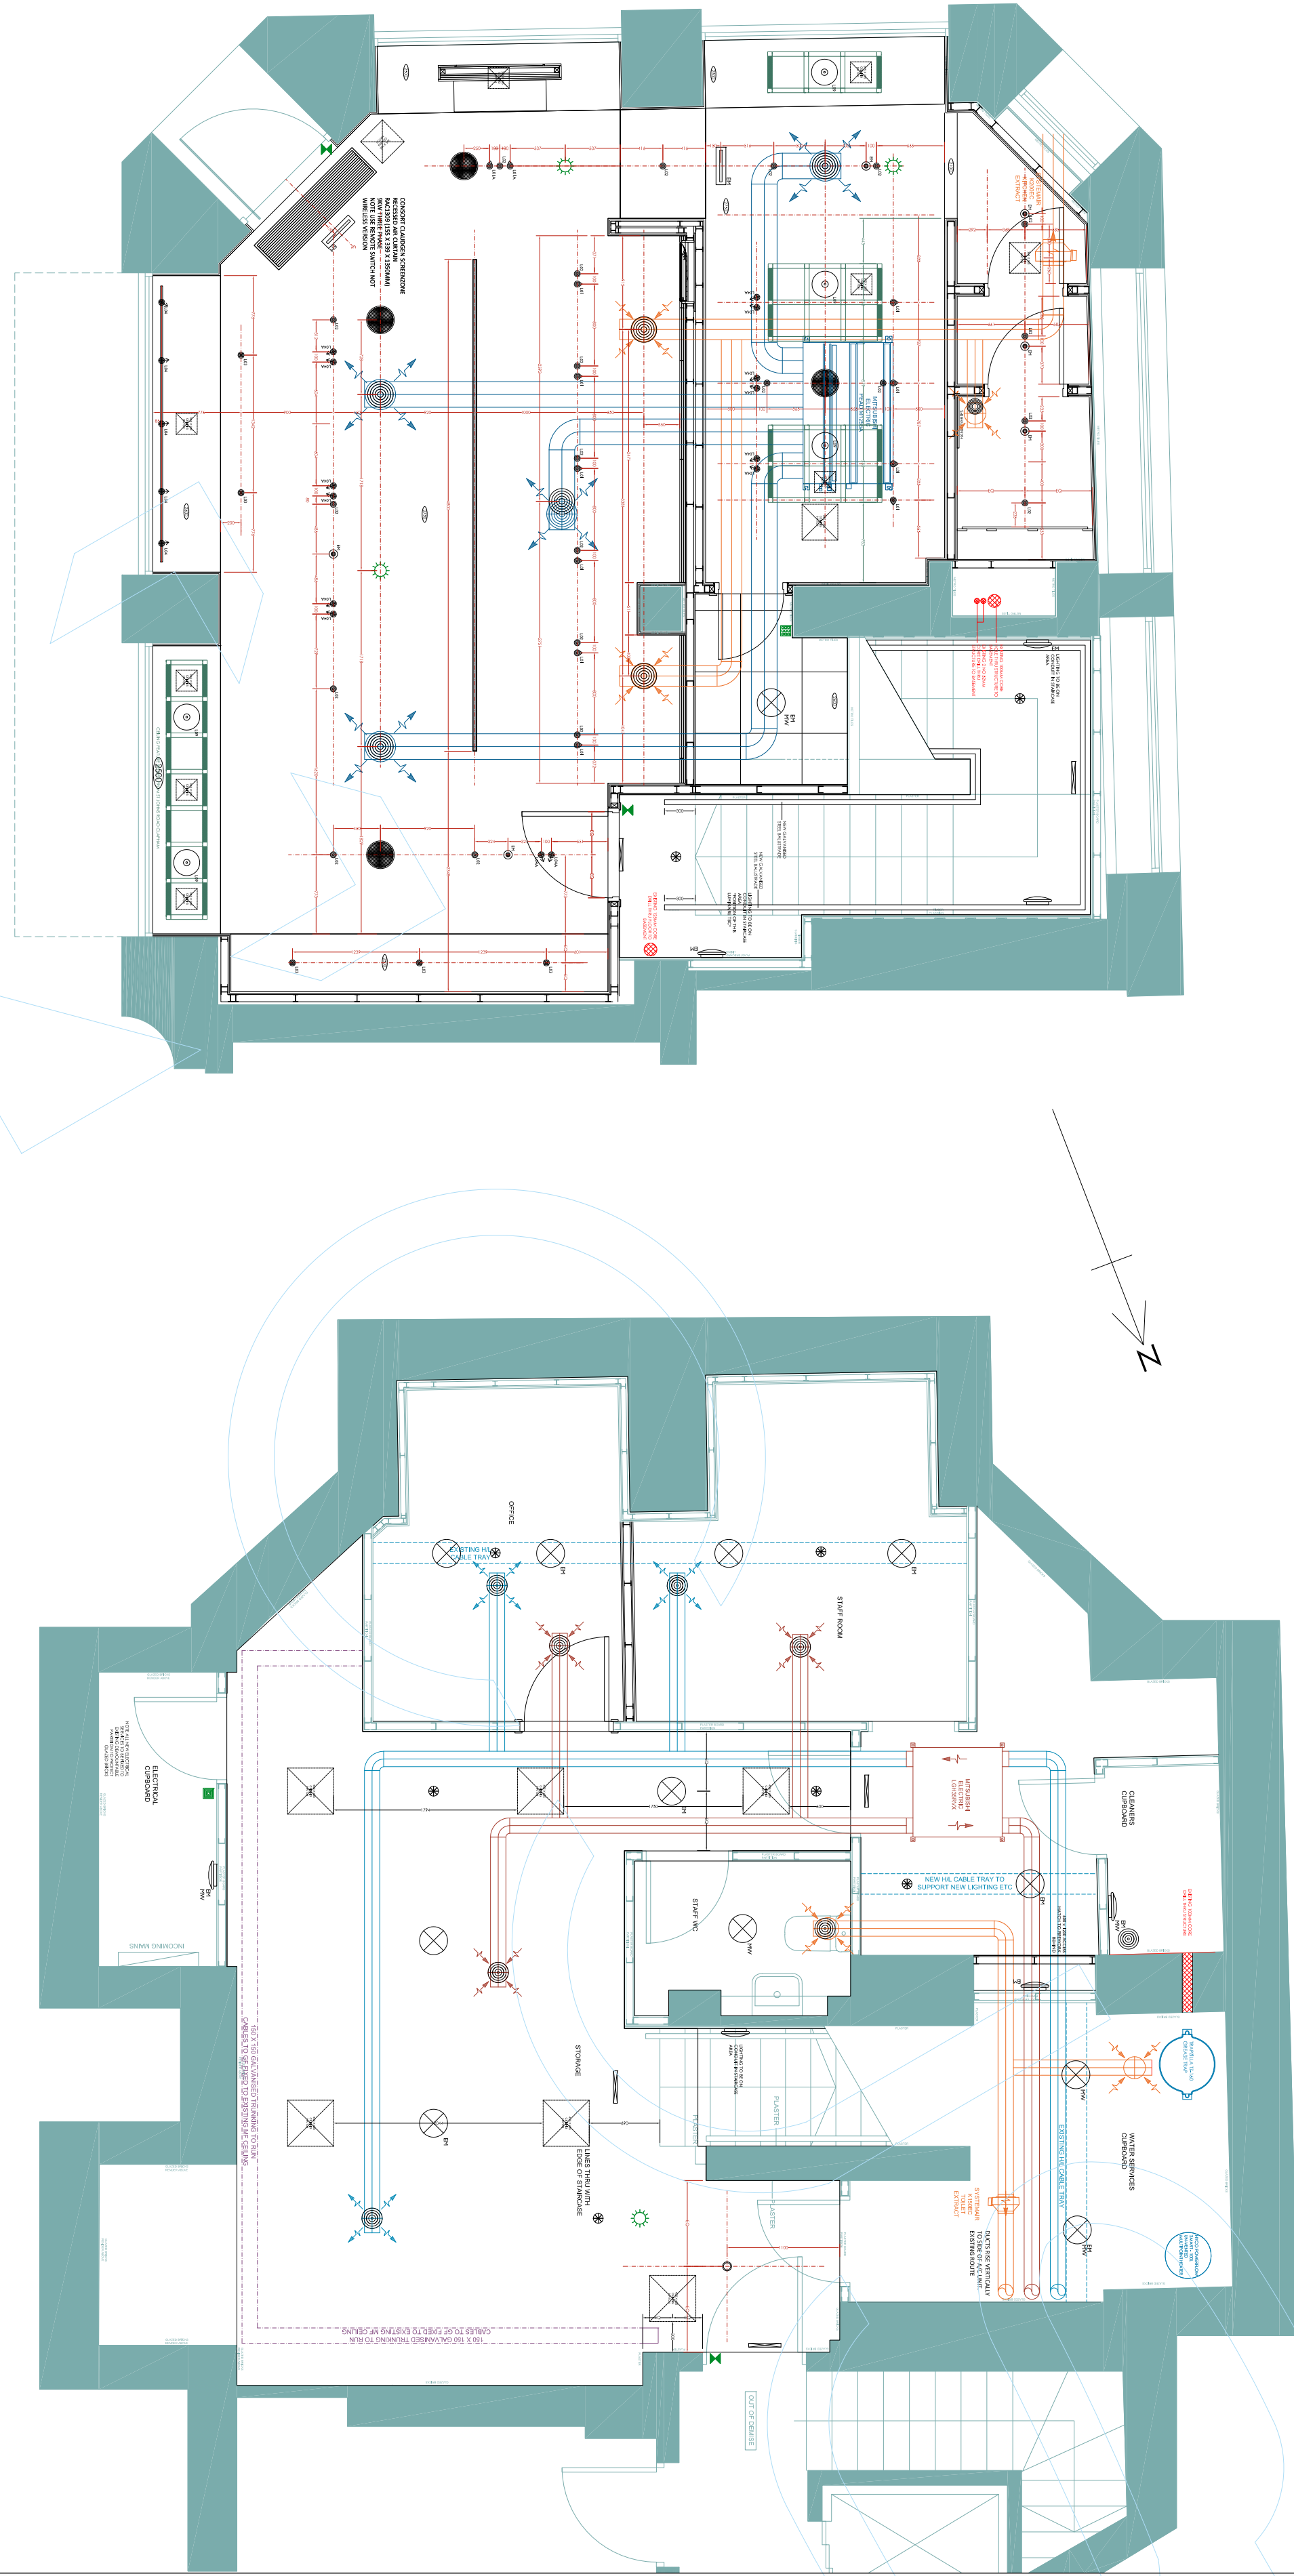

GROUND FLOOR PLAN

BASEMENT FLOOR PLAN

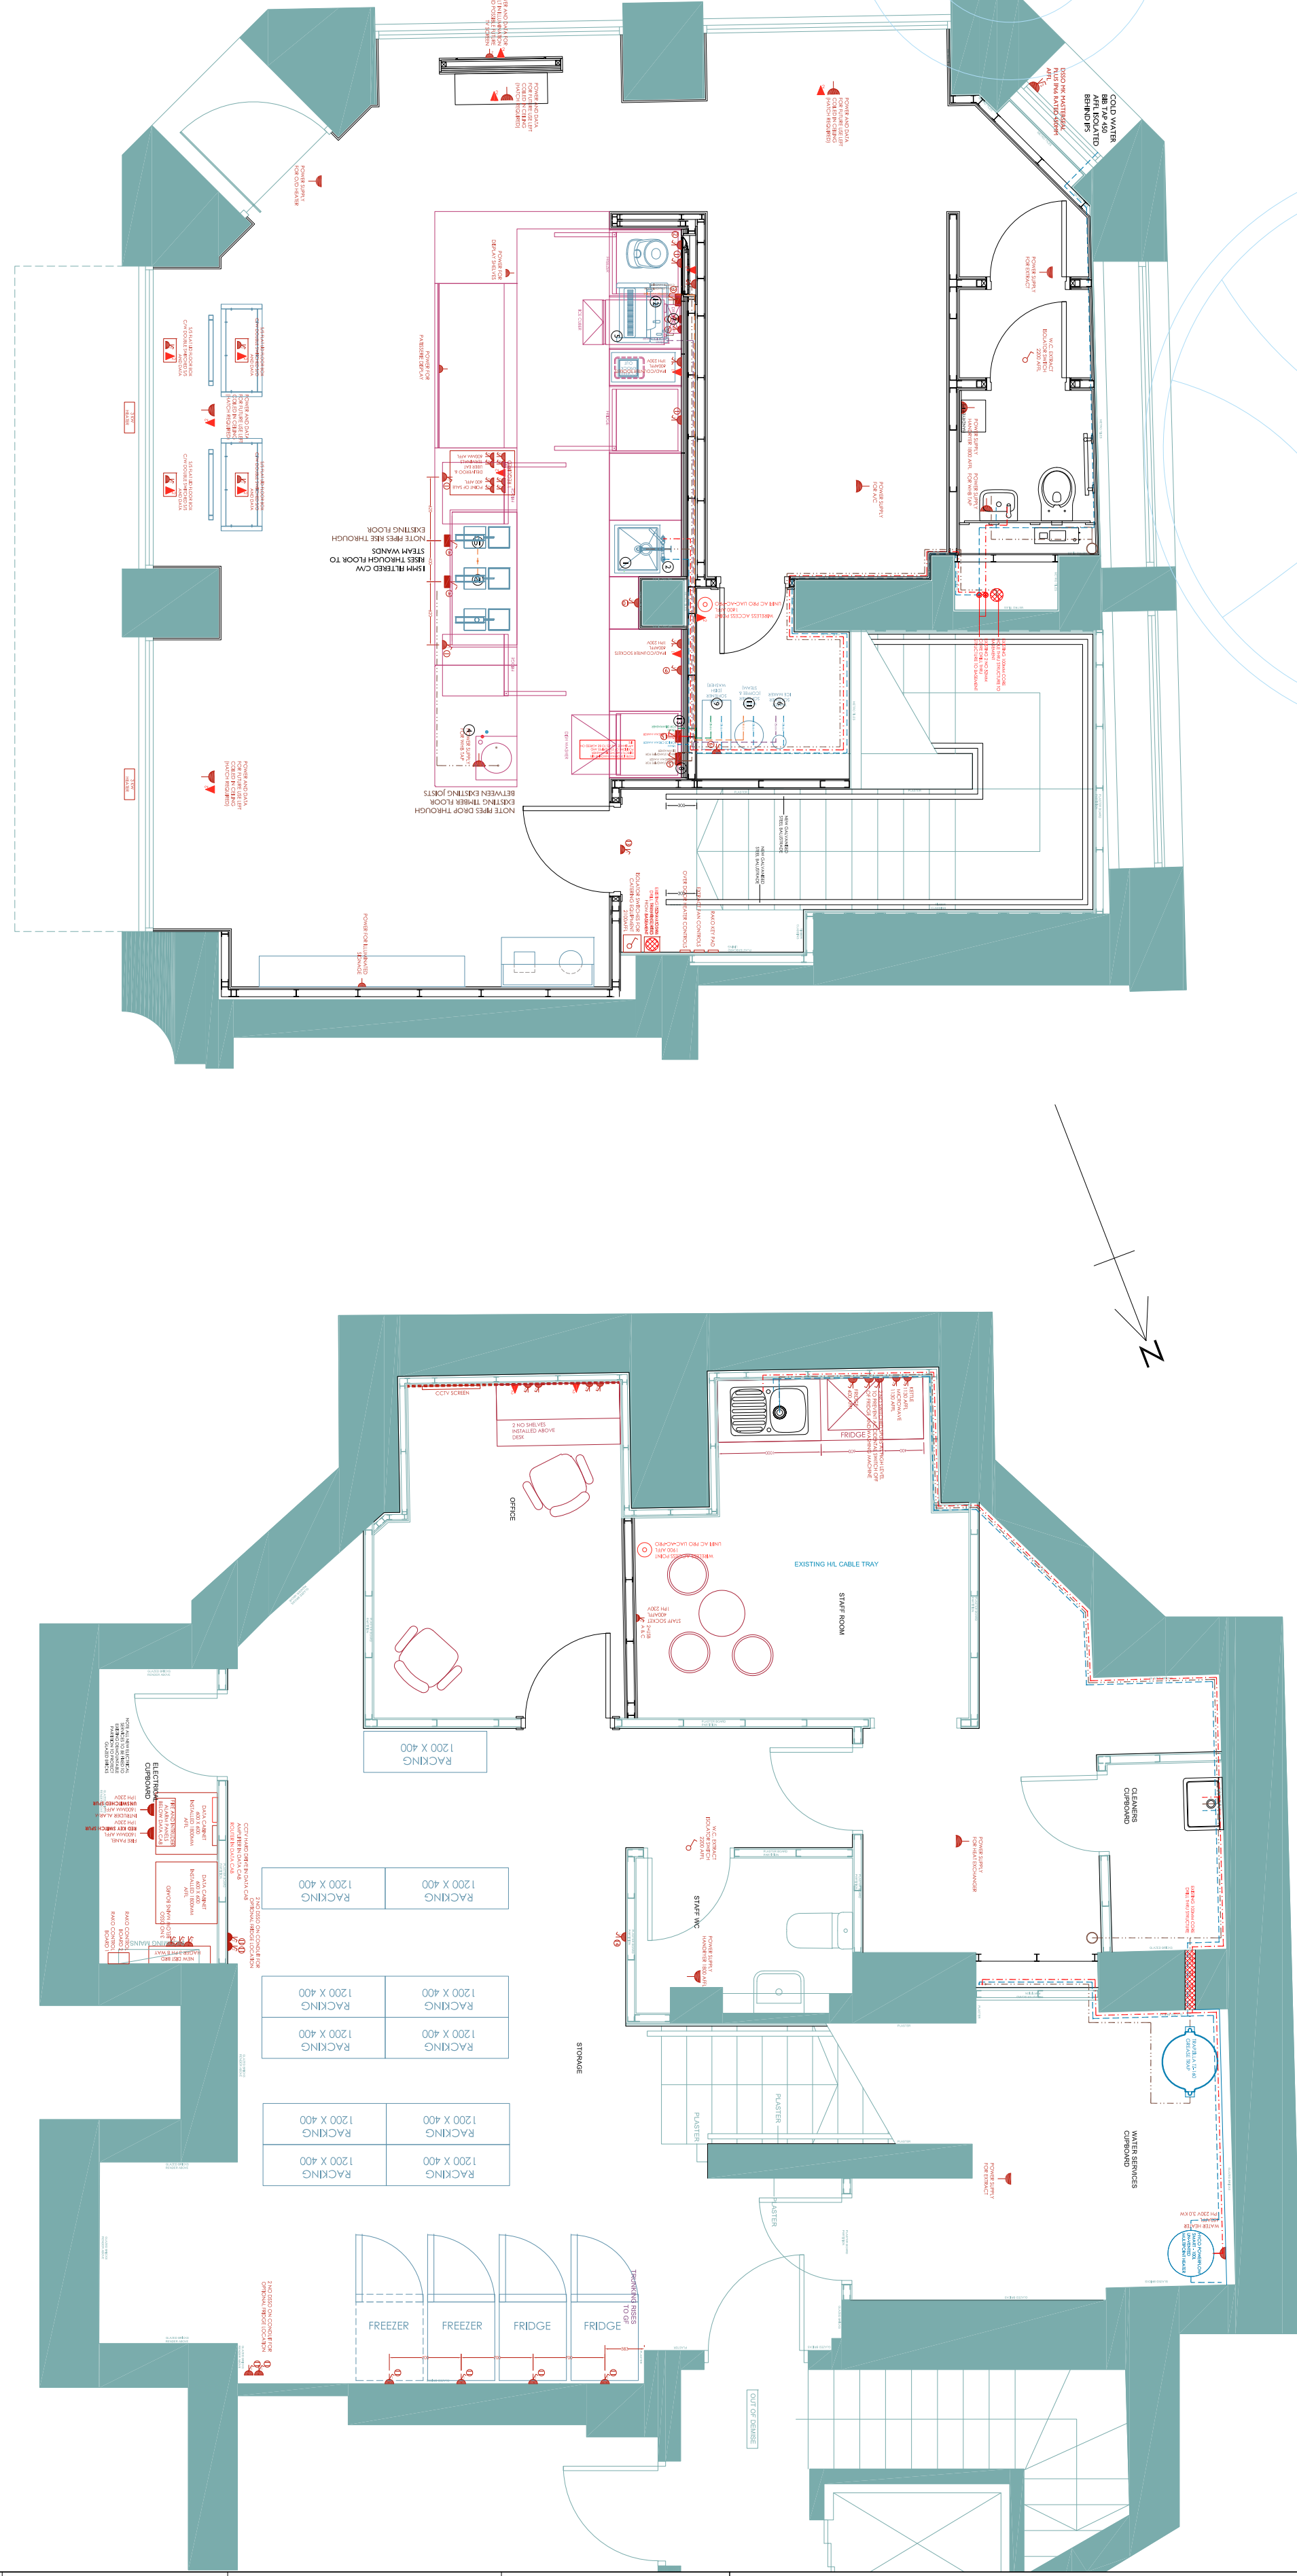

GROUND FLOOR PLAN

BASEMENT FLOOR PLAN

NOTE FACE OF PROPOSED SKIRTING TO SIT FLUSH WITH FACE OF EXISTING FLOORING

TYPICAL SKIRTING DETAIL 1:10

KNOOPS

Expertly crafted chocolate drinks

CJS
CONSTRUCTION, JOINERY, SHOPFITTING.
WEB: www.cjsnw.co.uk/ - EMAIL: info@cjsnw.co.uk



Site Address
68 CROSS STREET
MANCHESTER
M2 4JQ

Drawing Name
PROPOSED GROUND
AND BASEMENT
FLOOR PLANS

Quote Date 15/11/2022 Drawn By SUE JONES
Scale(s) 1:50 & 1:10 @ A0

Drawing Number 0041_MANC_L001A
© Copyright Puffin Design Limited/CJS (NW) Ltd.