

Vision Advertising

Houldsworth Mill
Business & Arts Centre,
Houldsworth Street,
Reddish, Stockport,
Cheshire, SK5 6DA

SITE LOCATION

73 Rochdale Road
Near Gould Street
Manchester
M4 4HY

DRAWING NAME


MRR3 Specification Drawing
Current View

DRAWING SCALE

1:100 @ A4

DATE

23rd January 2023

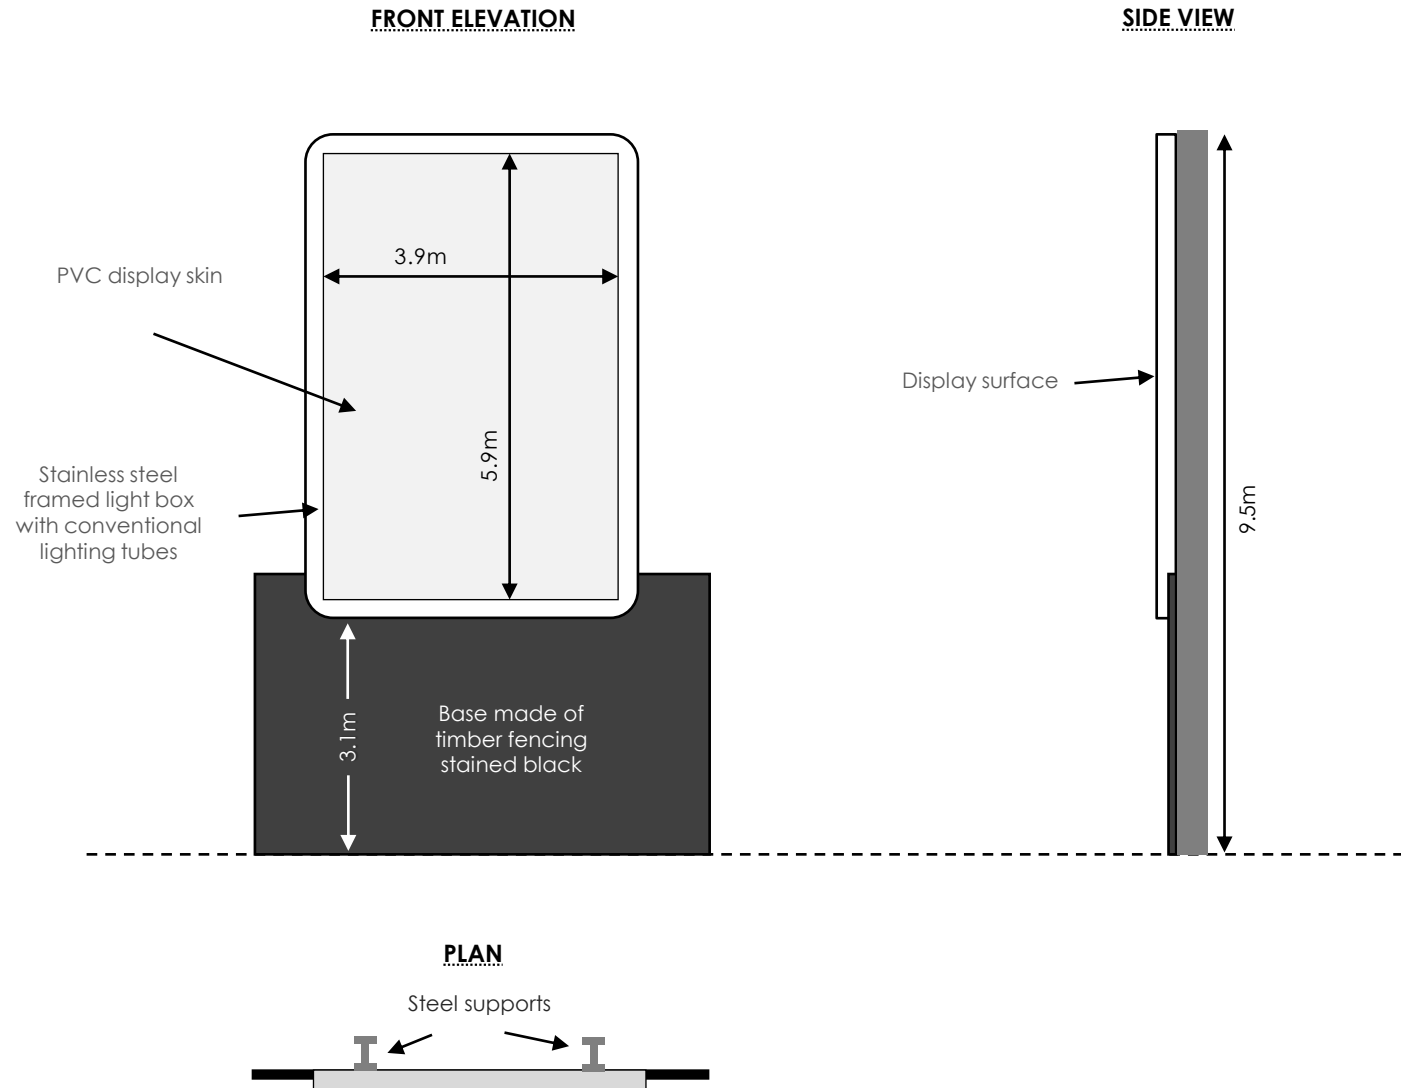

Houldsworth Mill
Business & Arts Centre,
Houldsworth Street,
Reddish, Stockport,
Cheshire, SK5 6DA

SITE LOCATION

73 Rochdale Road
Near Gould Street
Manchester
M4 4HY

DRAWING NAME

MRR3 Specification Drawing
Current View


DRAWING SCALE

1:100 @ A4


DATE

23rd January 2023

FRONT ELEVATION

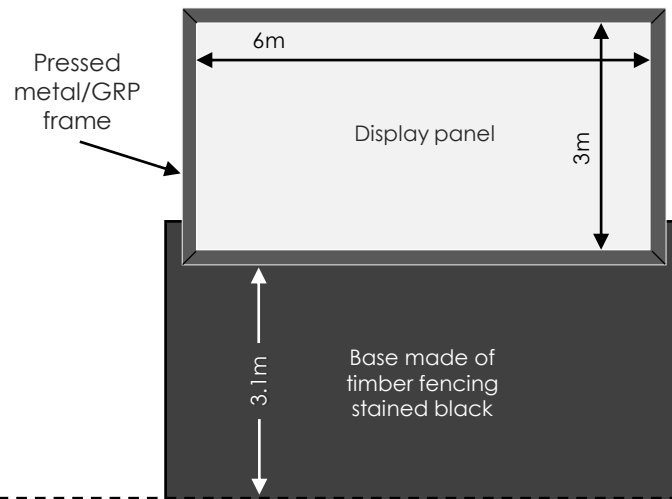

SIDE VIEW

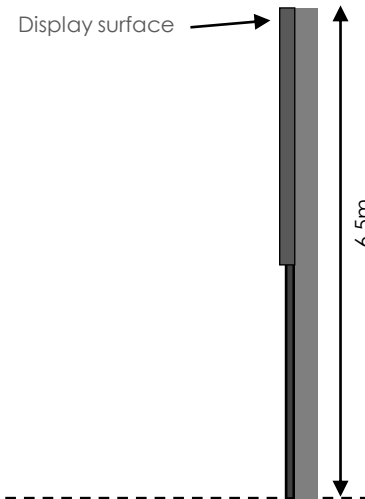

PLAN

