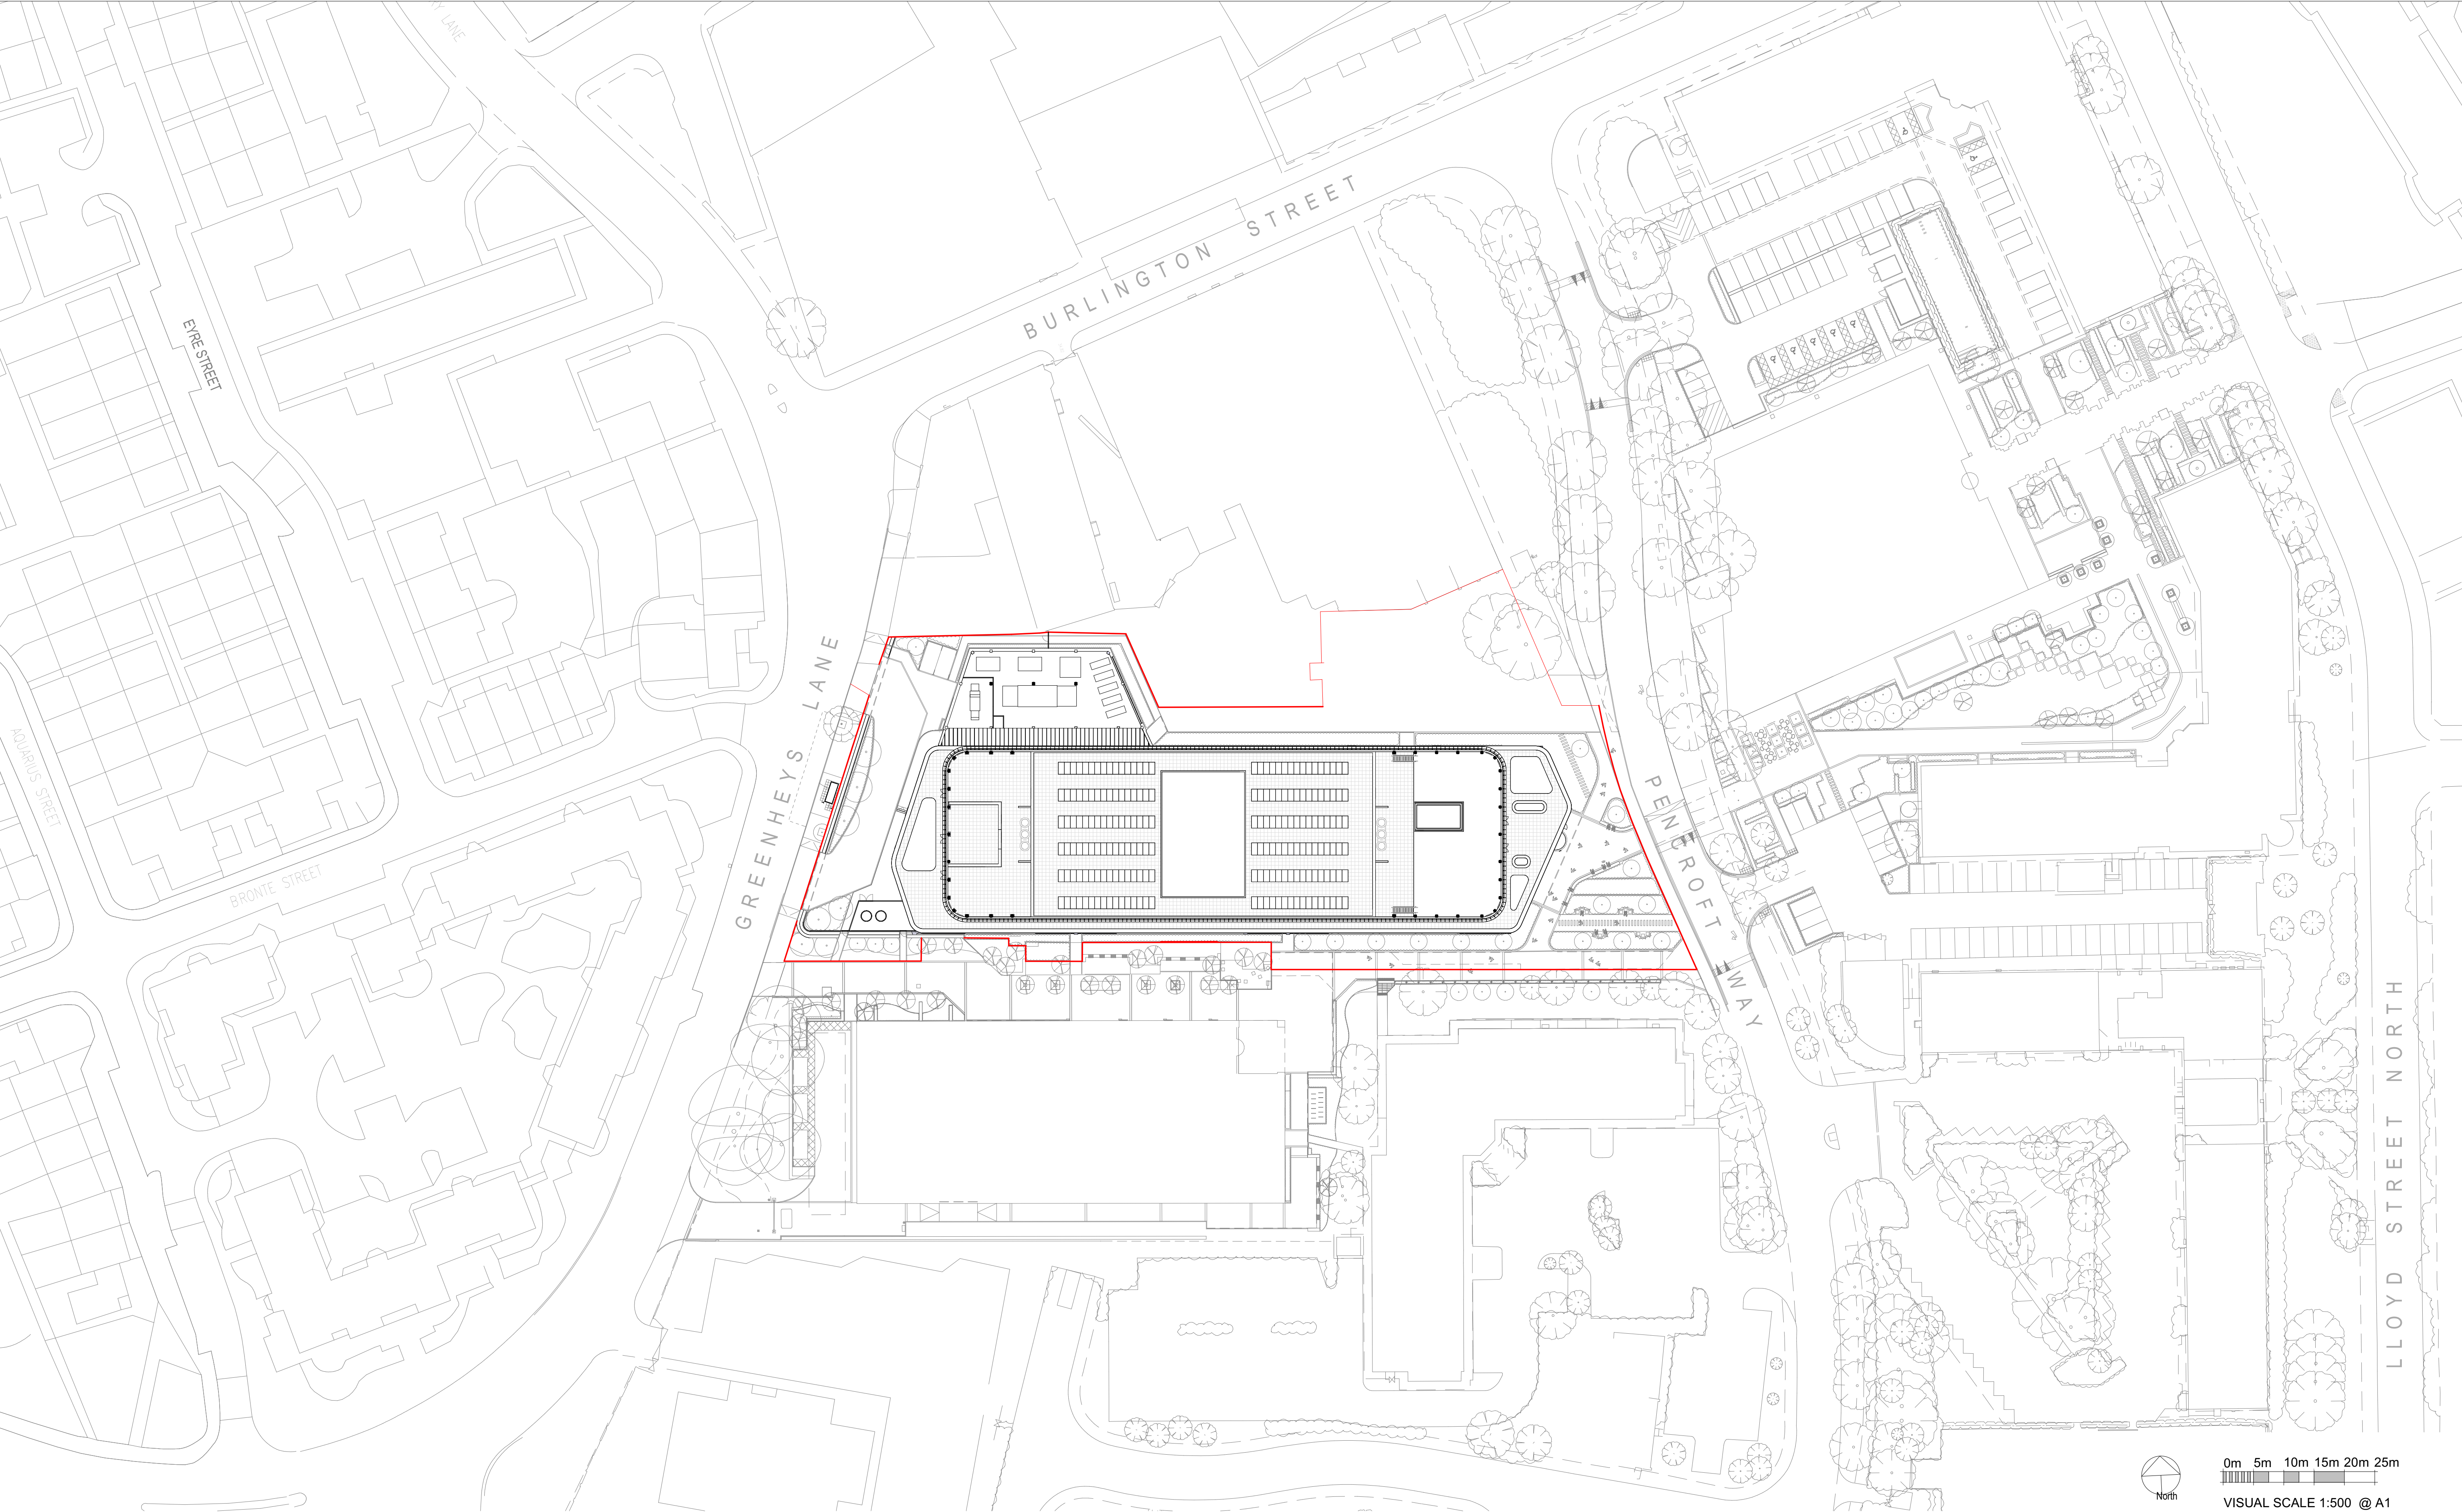


BUILDING DESIGN PARTNERSHIP SHALL HAVE NO RESPONSIBILITY FOR ANY USE MADE OF THIS DOCUMENT OTHER THAN FOR THAT WHICH IT WAS PREPARED AND ISSUED.

ALL DIMENSIONS SHOULD BE CHECKED ON SITE.

DO NOT SCALE FROM THIS DRAWING.

ANY DRAWING ERRORS OR DIVERGENCIES SHOULD BE BROUGHT TO THE ATTENTION OF BUILDING DESIGN PARTNERSHIP AT THE ADDRESS SHOWN BELOW.

DRAWINGS SHALL BE READ IN CONJUNCTION WITH THE FOLLOWING BEFORE WORK COMMENCES.

- THE CDM DESIGN ISSUES REGISTER
- THE BDP RISK SERIES OF DRAWINGS
- THE PROJECT CDM RISK REGISTER

**NOTES**

Subject to design development, survey, consultant input & statutory approval.

| REVISION | DESCRIPTION | DRAWN | CHECKED | DATE |
|----------|-------------|-------|---------|------|
|          |             |       |         |      |

| REVISION | DESCRIPTION    | DRAWN | CHECKED | DATE     |
|----------|----------------|-------|---------|----------|
| P04      | General Update | KK    | GW      | 17.04.23 |
| P03      | General Update | KK    | GW      | 06.04.23 |
| P02      | General Update | KK    | PE      | 24.02.23 |
| P01      | First Issue    | PE    | GW      | 19.12.22 |

| REVISION | DESCRIPTION | DRAWN | CHECKED | DATE |
|----------|-------------|-------|---------|------|
|          |             |       |         |      |



MANCHESTER  
SCIENCE  
PARTNERSHIPS



11 Ducie Street  
PO Box 85  
Piccadilly Basin  
Manchester  
M60 3JA  
United Kingdom  
  
T +44 [0]161 828 2200  
www.bdp.com

PROJECT TITLE  
MSP Greenheys (Private & Confidential)

REF / REV NUMBER  
P3001624

DRAWING TITLE  
Proposed Site Plan

DRAWING BY  
GRE-BDP-ZZ-XX-DR-A-00-006

SCALE  
@ A1  
1 : 500

DATE FIRST ISSUED  
Dec 22

REVISION  
P04