




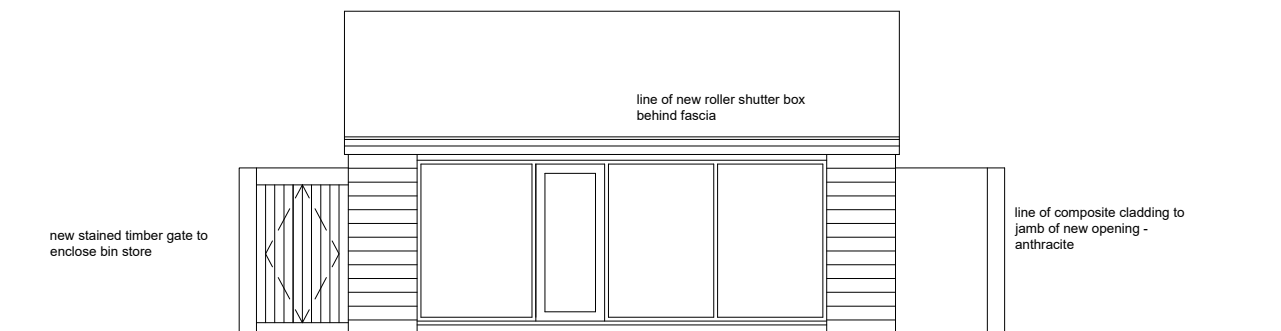


east elevation

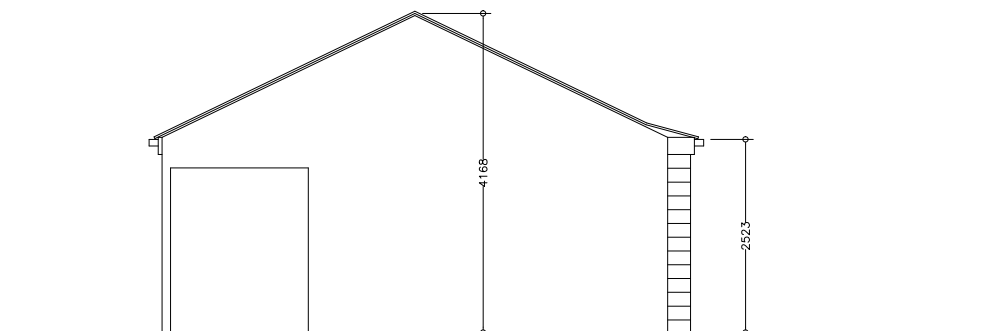

south elevation

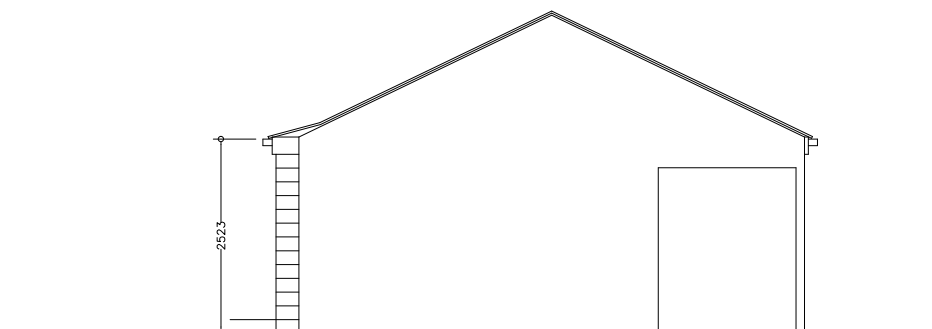

north elevation

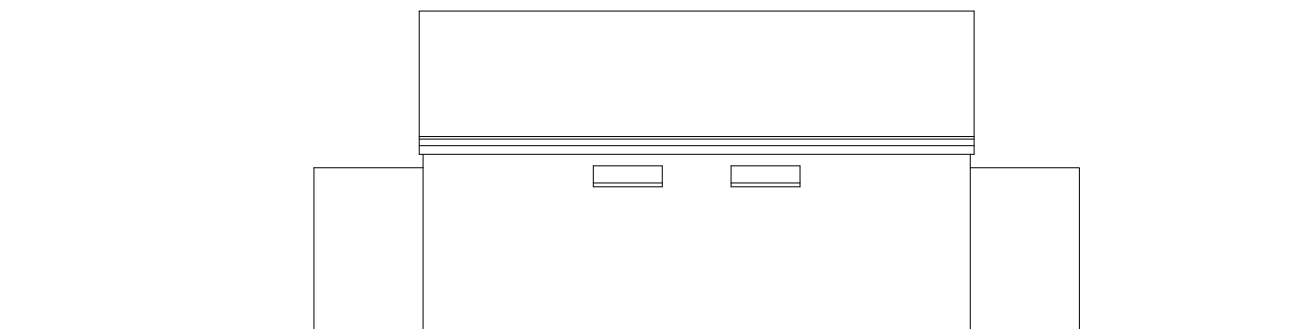

west elevation

elevations as proposed



REV:	DATE:	DRAWN BY:	DETAILS:
-	-	-	-

●●●○ M20 PROPERTY

PROJECT:
Proposed alterations
site at former Public Toilet, Princess Parkway
DRAWING:
elevations as proposed

DATE: Mar 23	DRAWN BY: SWF	CHECKED BY:
SCALE: 1:100@A3	DRAWING NO: 714-74-320P	REV: