


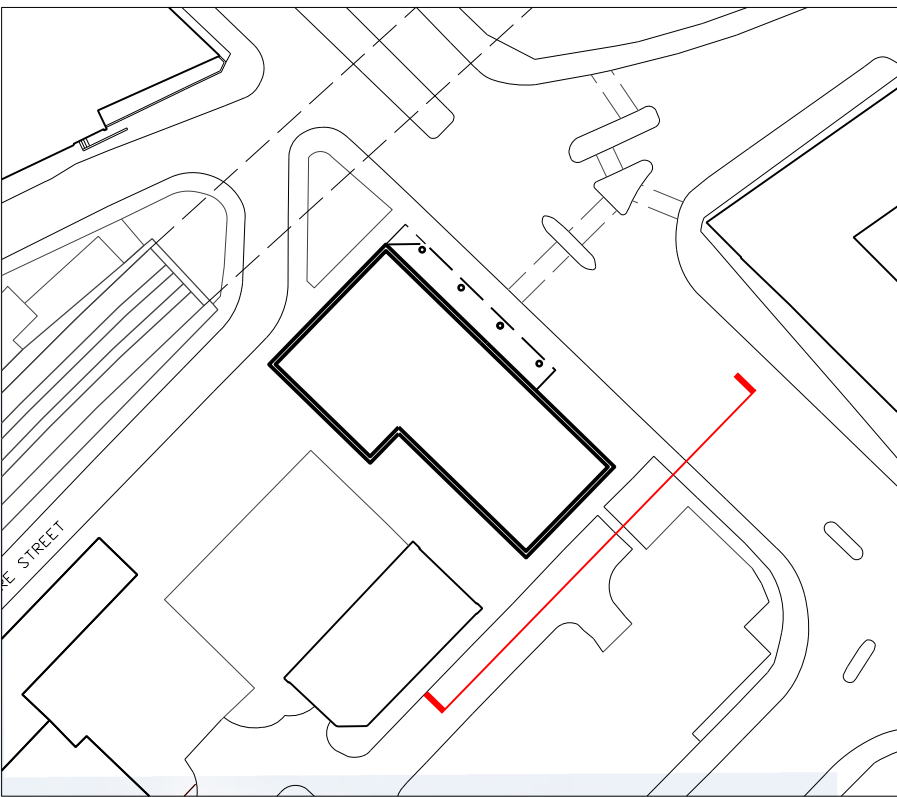

This drawing is copyright Do not scale off dimensions. All dimensions to be checked on site by contractor. Contractor to report any dimensional discrepancies, errors or omissions prior to commencing on site.	NOTE: 	NORTH 	Rev Date Description	Project Title VICTORIA HOUSE	Drawing Title South East Elevation	 MANCHESTER Riverside, 4 Commercial St Manchester M15 4RQ +44 (0)161 835 2345 www.simpsonhaugh.com LONDON 5-8 Roberts Place London EC1R 9BB +44 (0)20 7549 4000 mail@simpsonhaugh.com	
			00 18-02-2020 First Issue	Job No 10122	Scale 1:250 @ A1		Date FEB 2020
			01 14-05-2021 Section 73 Application Issue	Status FOR PLANNING	Drawing No 10122-A-B5D9-G200-E-SE-003		Revision 04
			02 26-08-2021 Section 73 Application Issue - minor facade and layout amendments				
			03 28-01-2022 Updates to S73 Application				
			04 16-12-2022 Non-material amendment application				