

PROJECT REF
22022

DRAWING REF
210

Bluechip Architecture

SCALE
1:50 @ A1

DATE
MAR '22


CLIENT
MR & MRS BROADHEAD
17 GADDUM ROAD
DIDSBURY
MANCHESTER
M20 6SY

PROJECT
FIRST FLOOR REAR EXTENSION
TWO STOREY SIDE EXTENSION
INTERNAL REMODELLING
DETACH GARDEN ANNEXE

PROPOSED ELEVATIONS


DRAWING TITLE
PLANNING

- 1 WHITE ROUGH RENDER
- 2 FACING BRICK
- 3 ROSEMARY ROOF TILE
- 4 BLACK ALUMINIUM DOORS
- 5 BLACK ALUMINIUM WINDOWS
- 6 NATURAL TIMBER CLADDING
- 7 GREY TIMBER CLADDING

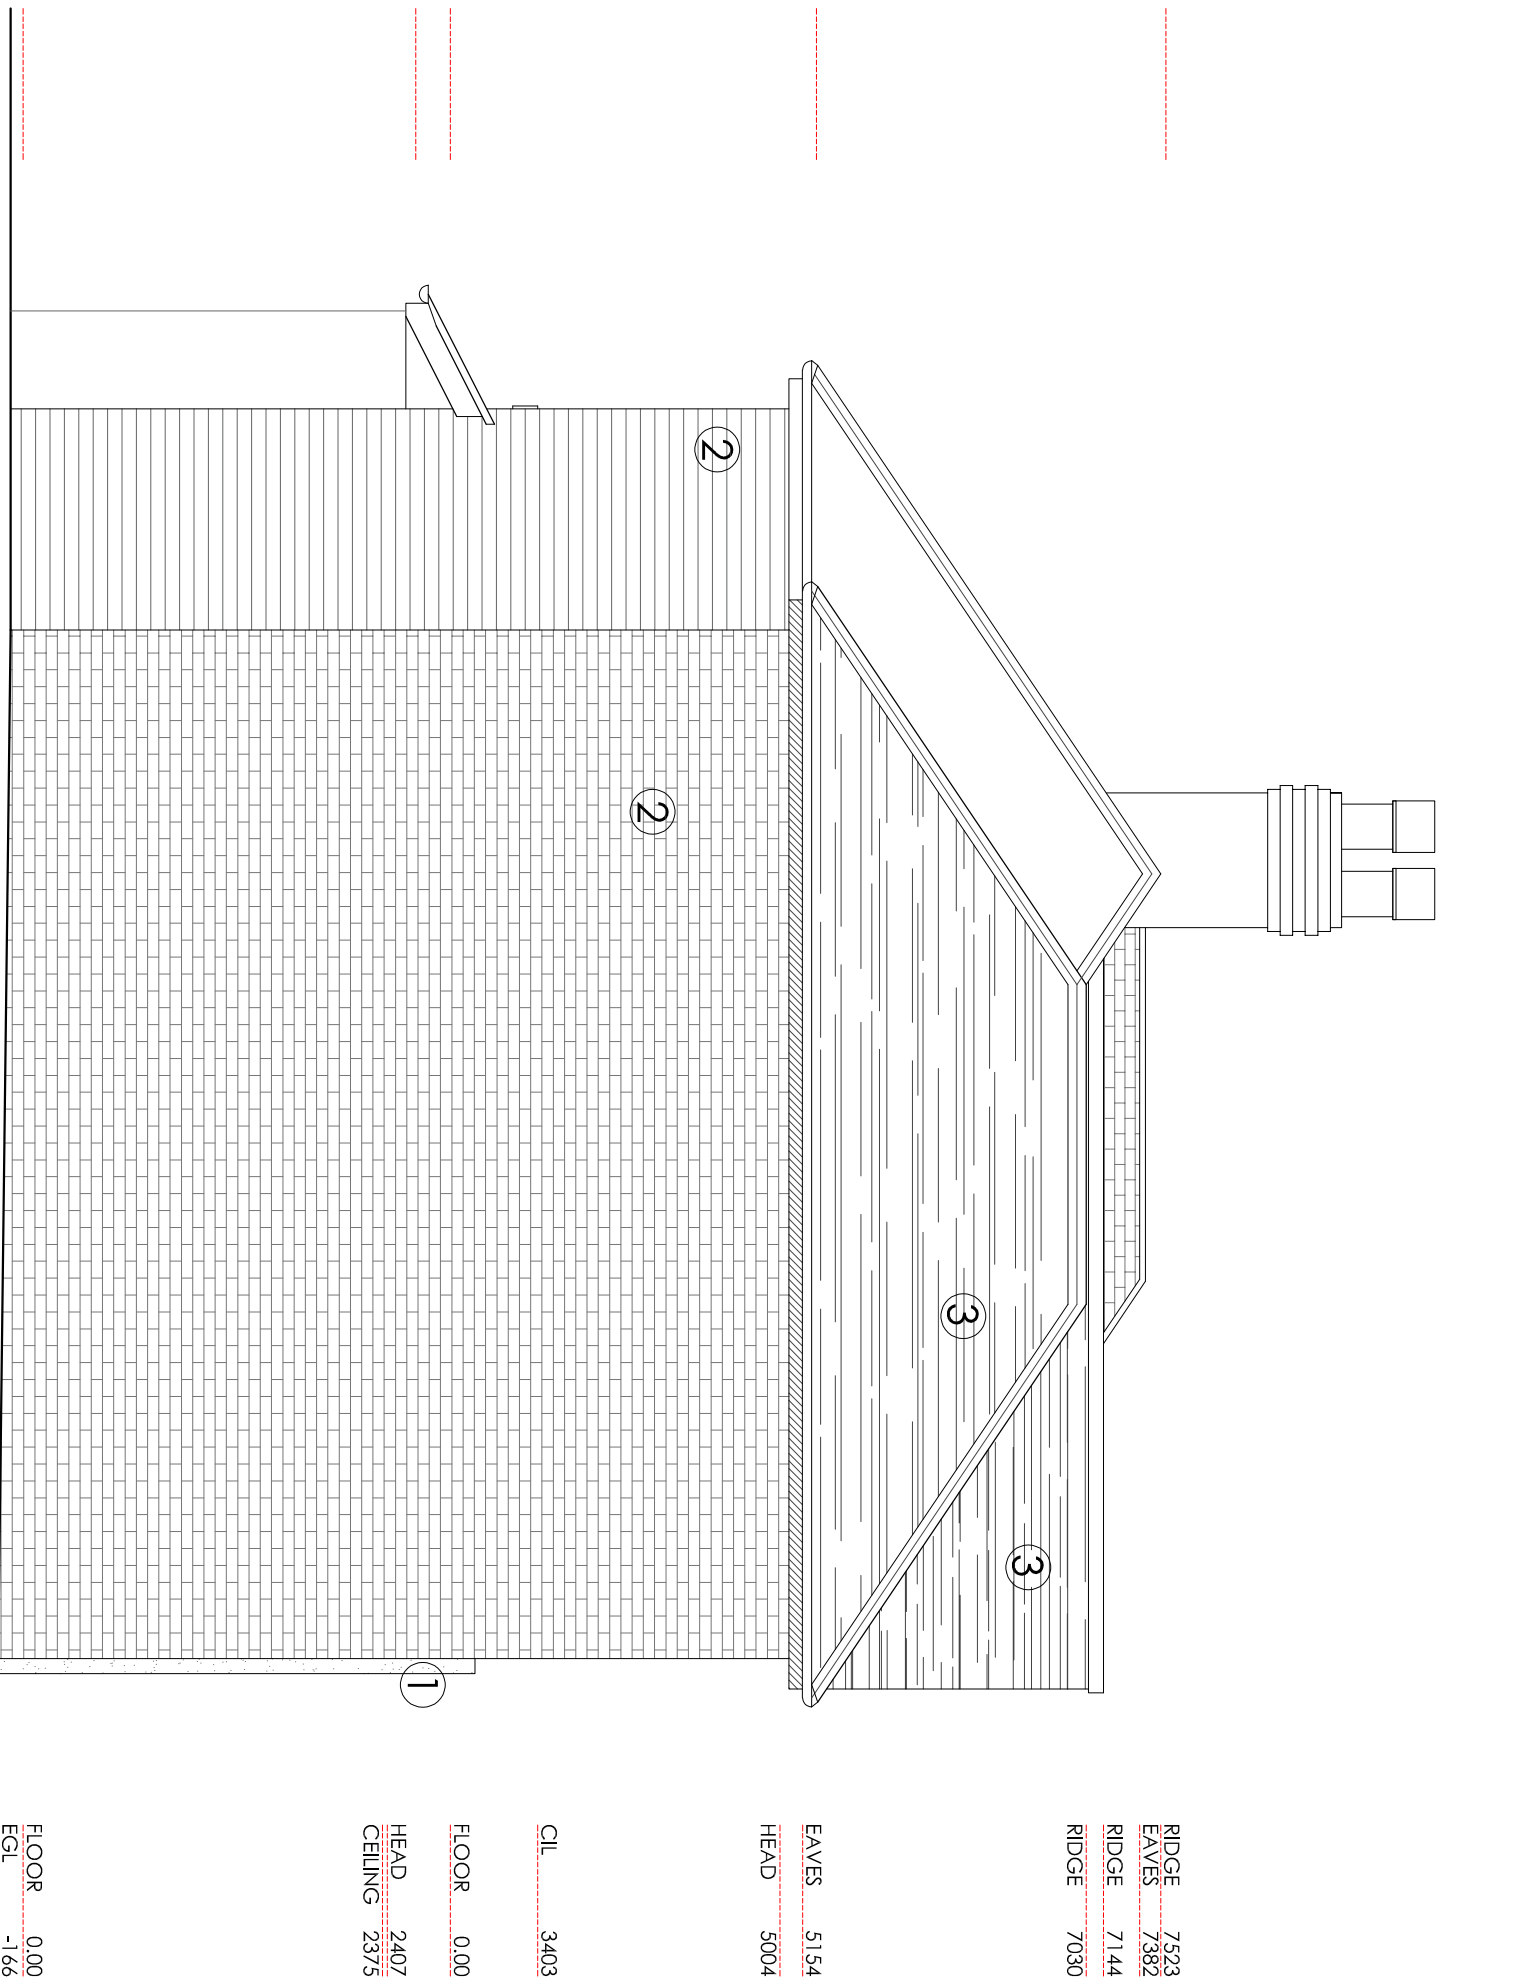


RIDGE 7523
EAVES 7382
RIDGE 7144
RIDGE 7080
EAVES 5154
HEAD 5004
CL 3403
FLOOR 0.00
HEAD 2407
CEILING 2375
FLOOR 0.00
EQL -146

SIDE ELEVATION (SE)

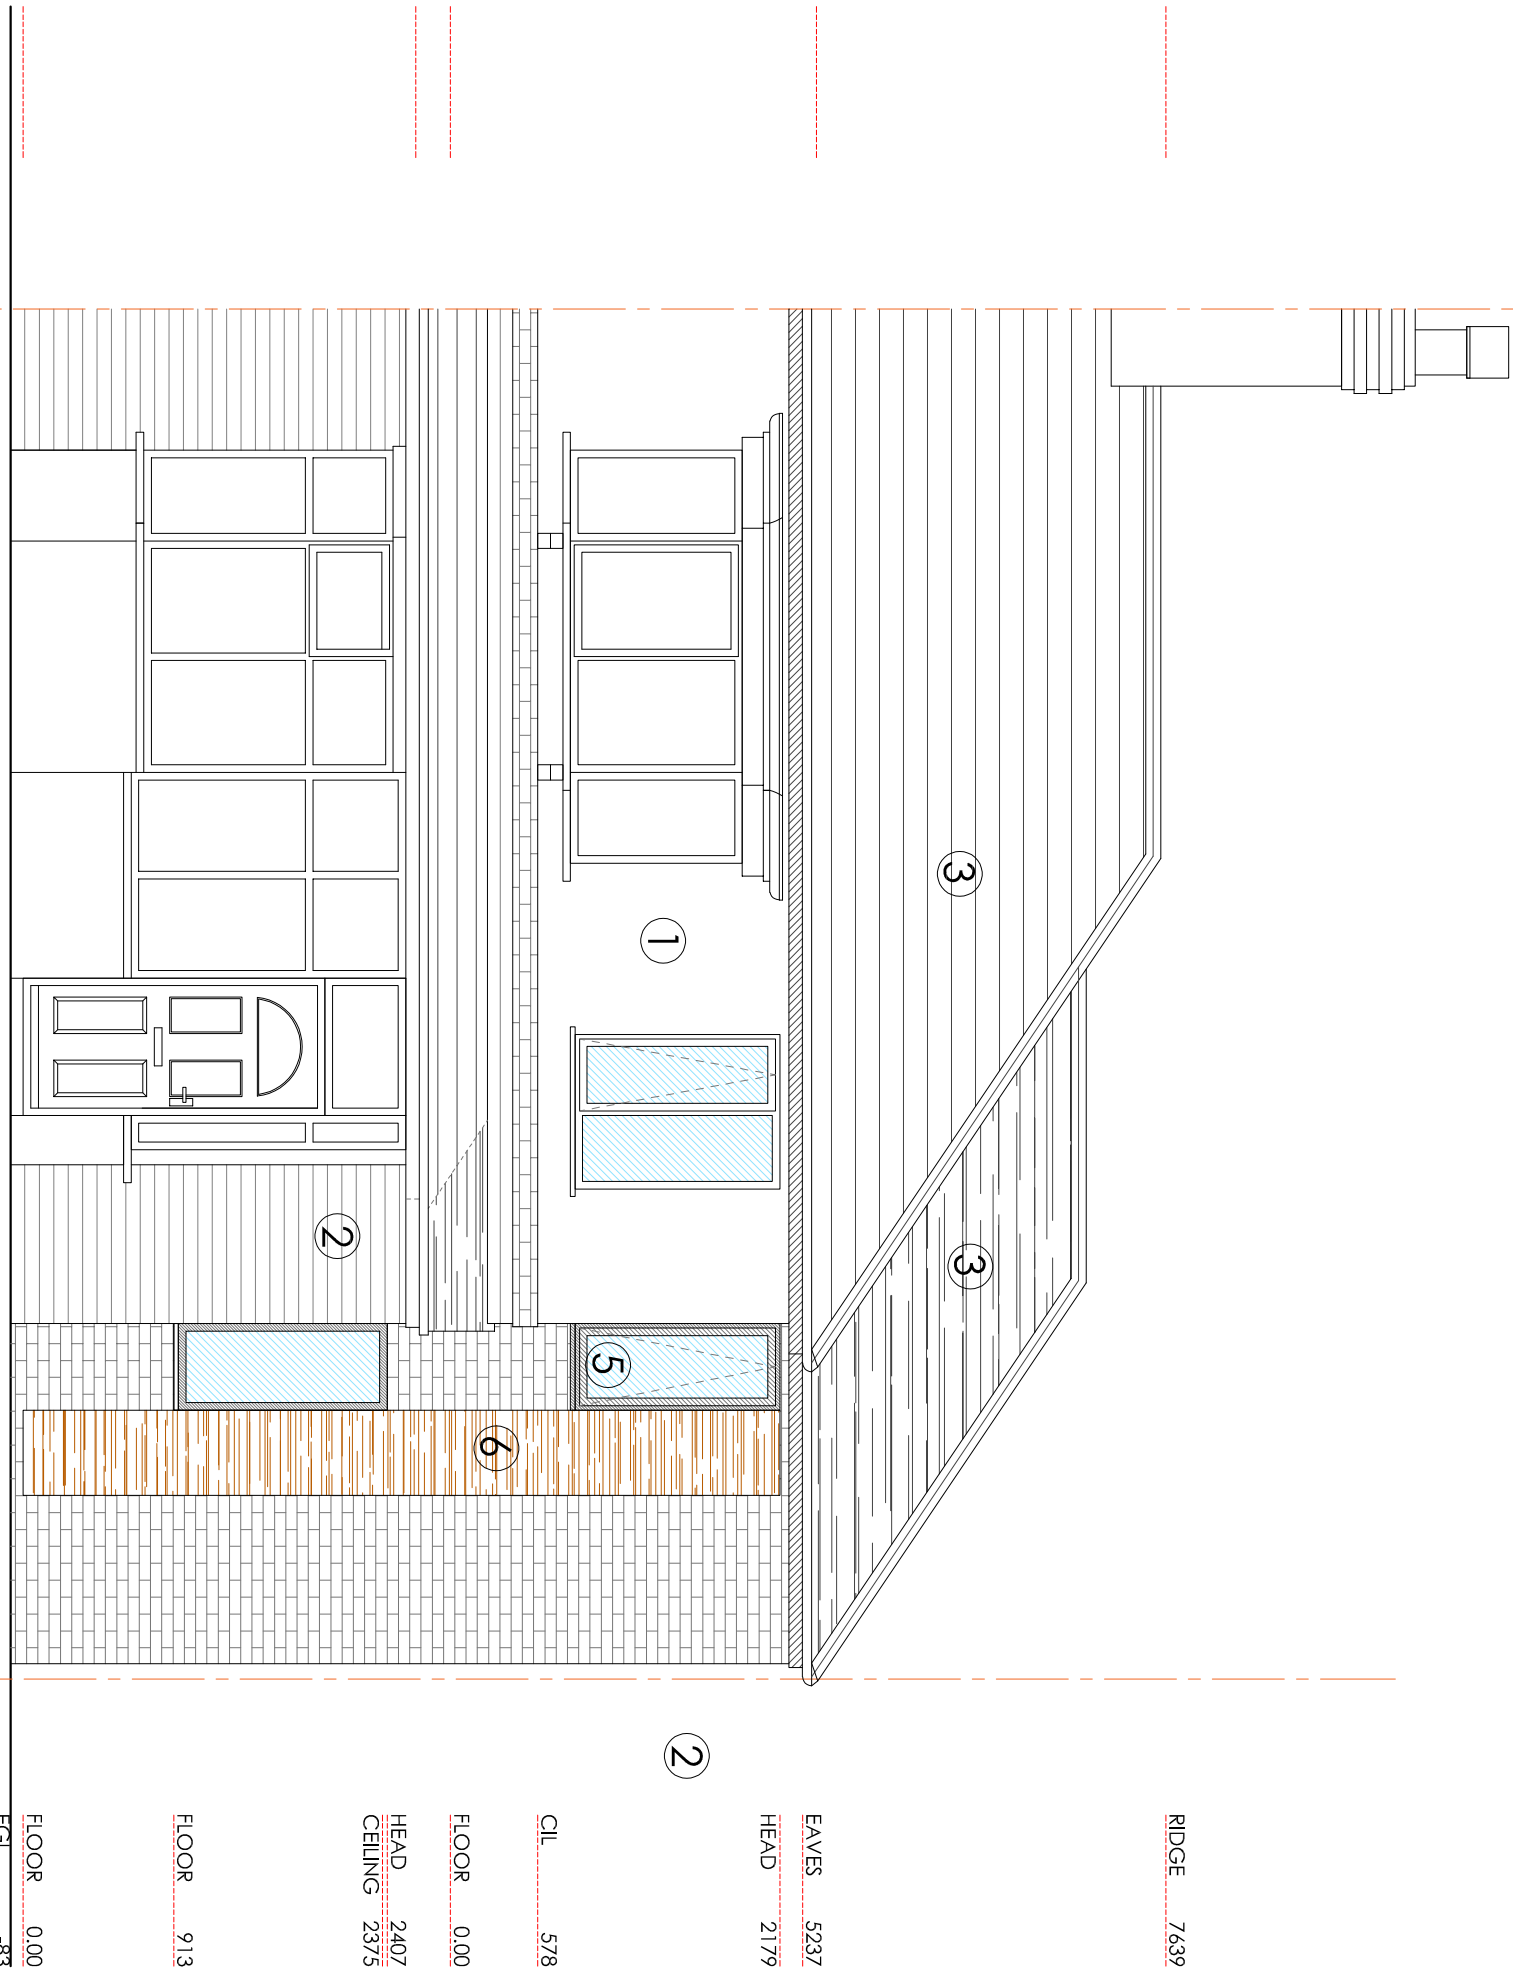


RIDGE 7689
EAVES 5237
HEAD 2179
CL 578
FLOOR 0.00
HEAD 2407
CEILING 2375
FLOOR 913
FLOOR 0.00
EQL -28

FRONT ELEVATION (SW)

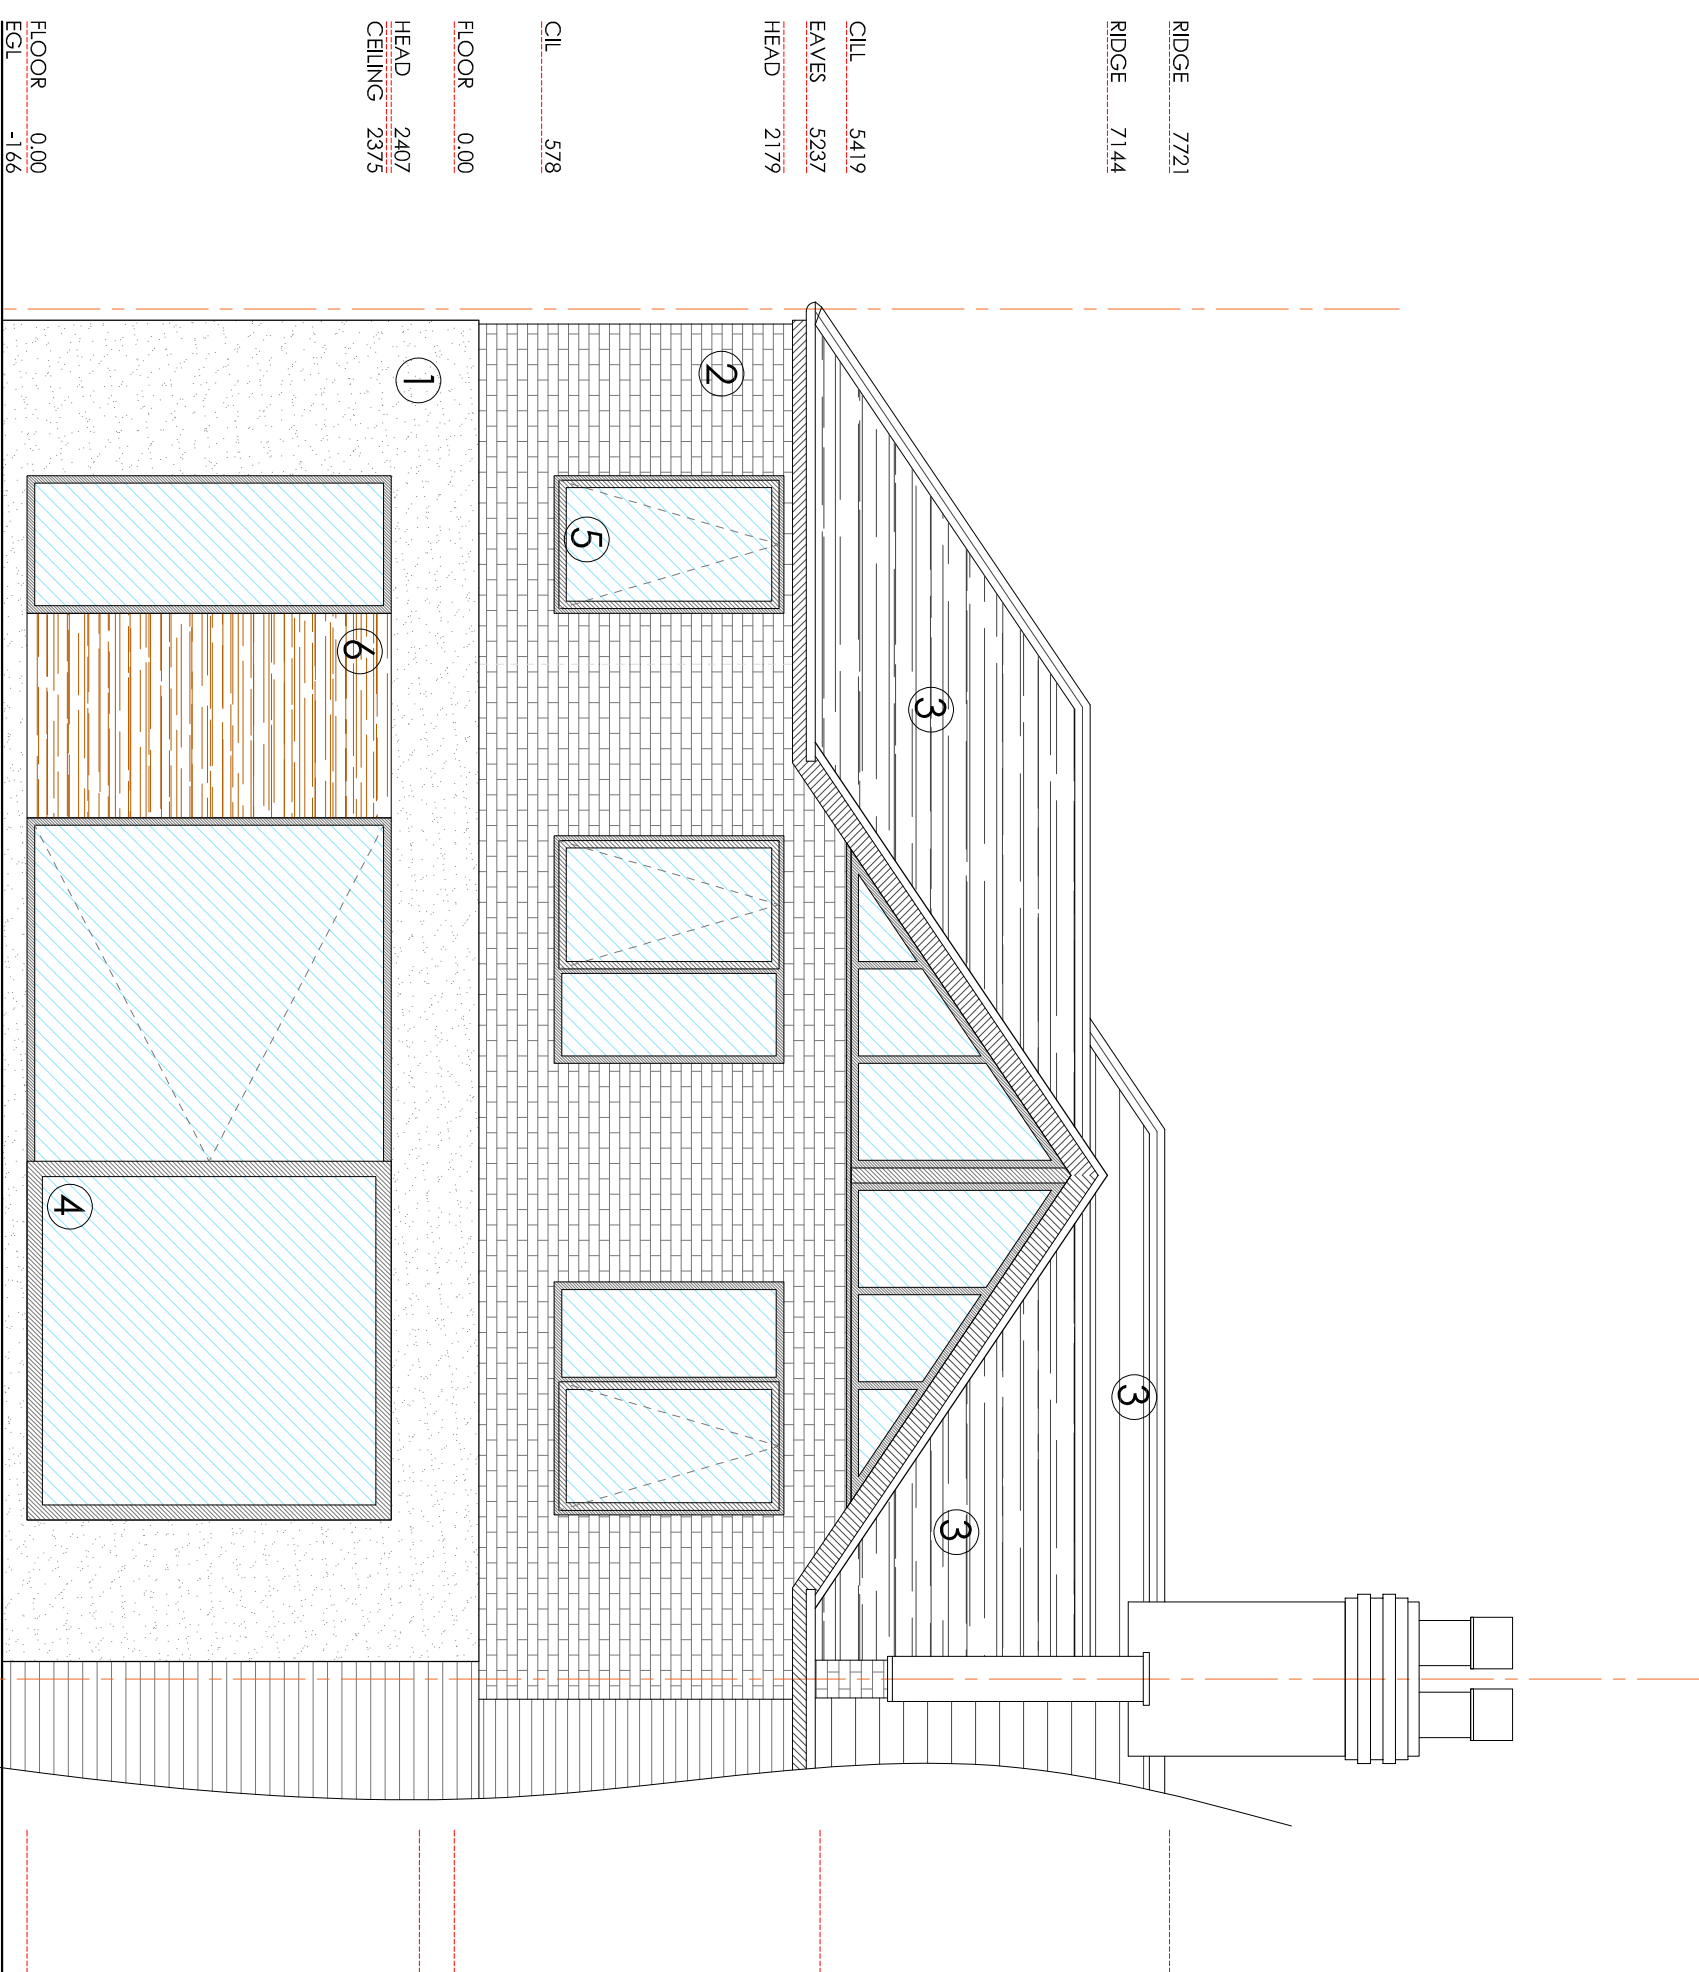


RIDGE 7721
RIDGE 7144
CL 578
FLOOR 0.00
HEAD 2407
CEILING 2375
CL 578
FLOOR 0.00
HEAD 2407
CEILING 2375
FLOOR 0.00
EQL -166

REAR ELEVATION (NE)

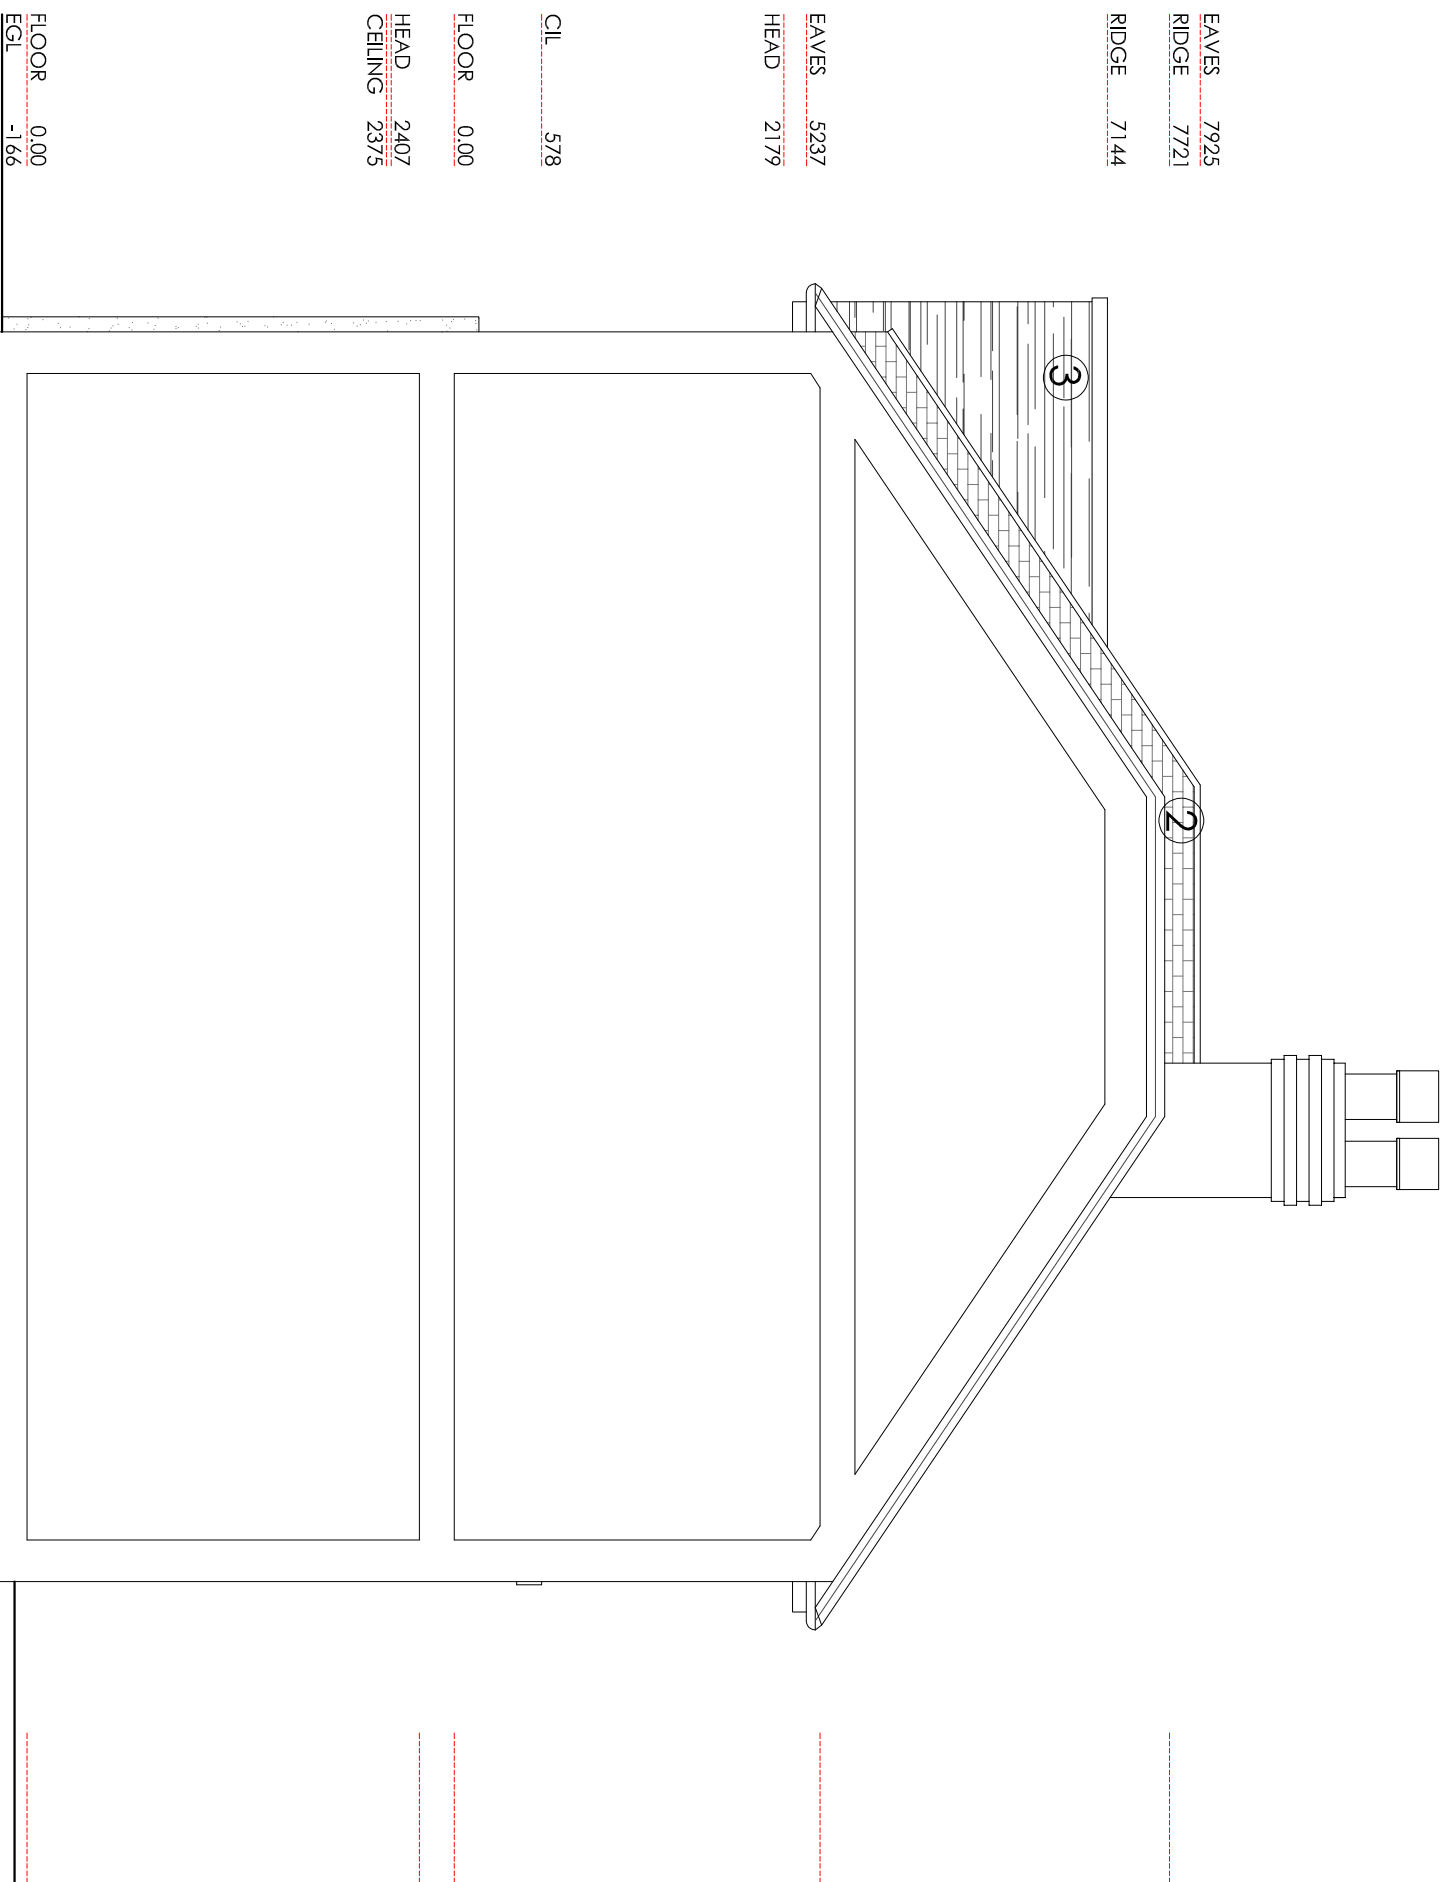

EAVES 7925
RIDGE 7721
RIDGE 7144
EAVES 5237
HEAD 2179
CL 578
FLOOR 0.00
HEAD 2407
CEILING 2375
FLOOR 0.00
EQL -166

SIDE ELEVATION (SE)

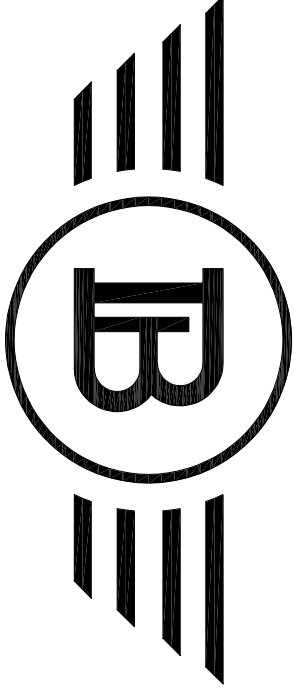

Bluechip Architecture

07999 294 675

DESIGN@BLUECHIP-ARCHITECTURE.CO.UK
WWW.BLUECHIP-ARCHITECTURE.CO.UK

LOWRY MILL | LEB ST. | SWINTON | MANCHESTER | M27 6DB
DO NOT SCALE FROM THE DRAWING. COPYRIGHT PROTECTED & ISSUED
UNDER LICENCE TO THE CLIENT NAMED BELOW. ALL INFORMATION
CONTAINED WITHIN IS NON-TRANSFERABLE WITHOUT APPROVAL FROM
BLUECHIP ARCHITECTURE

ISSUED FOR PLANNING APPROVAL

01.12.22