



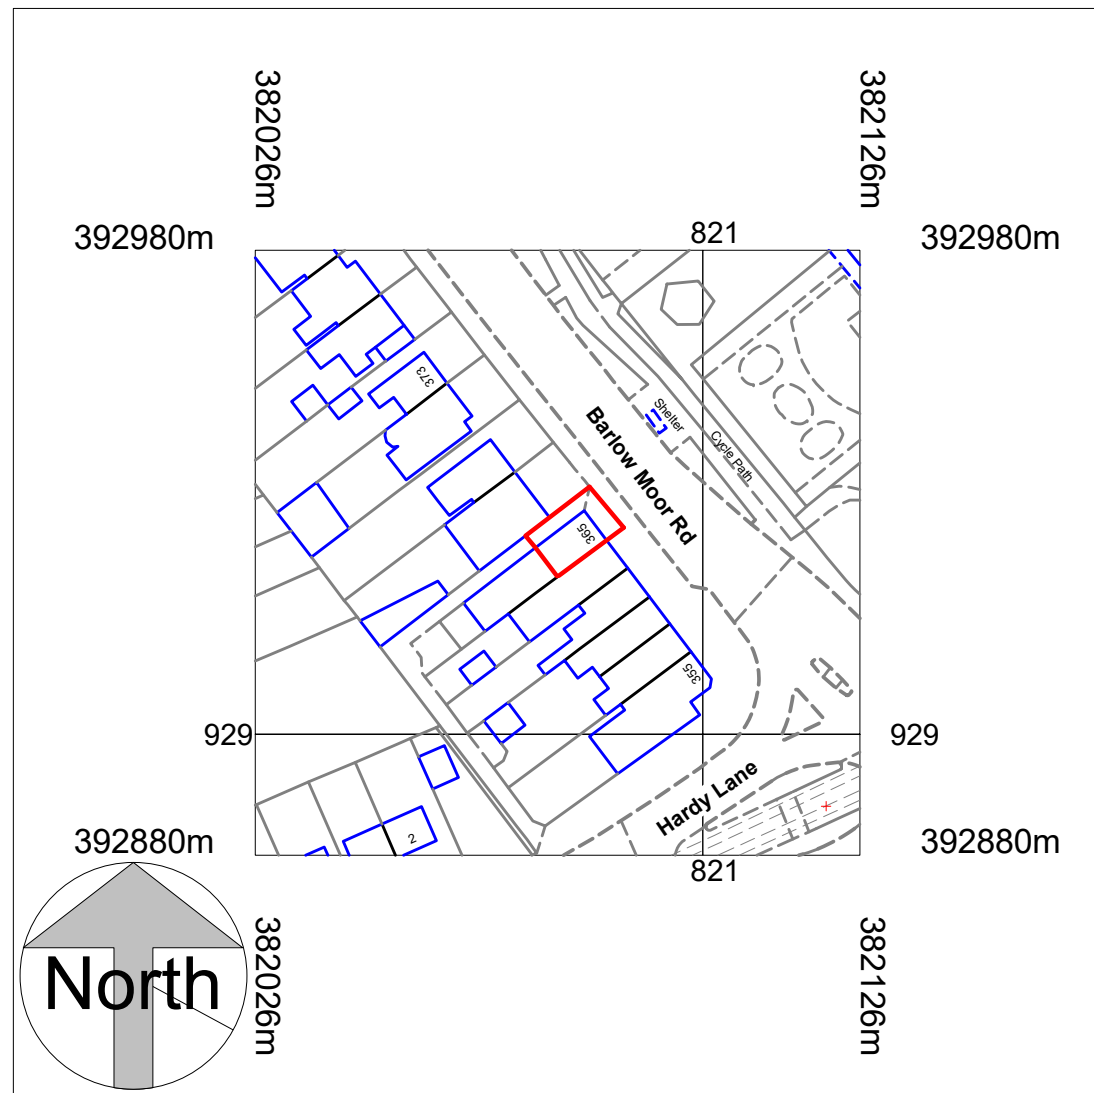

## Location Plan

1 : 1250

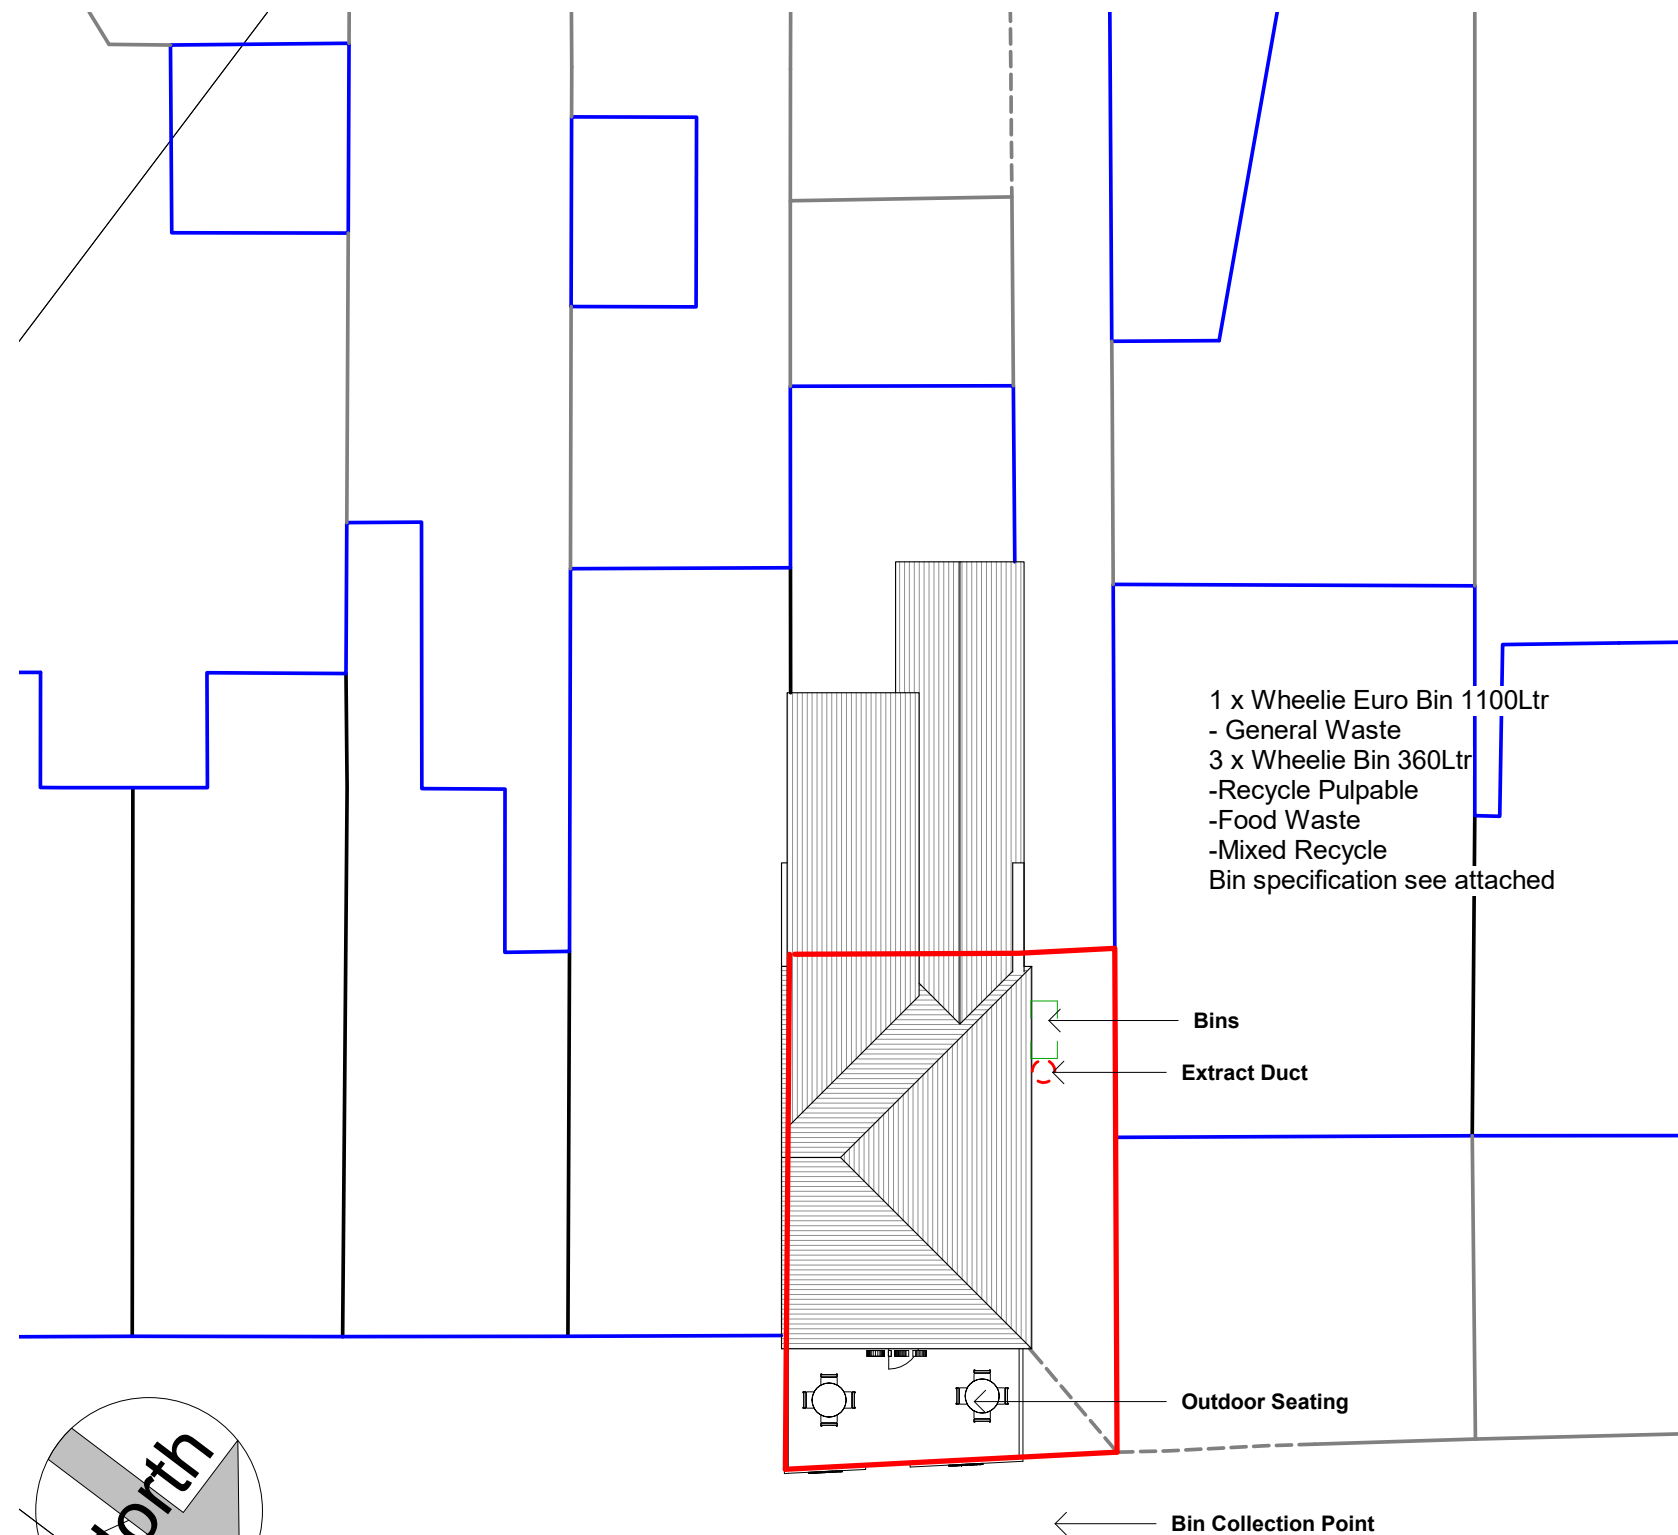

## Site Plan

1 : 200

## Barlow Moor Rd

Private contractors to collect waste at set times to avoid build up of waste and clash with other collections and deliveries.

COPYRIGHT © ALL RIGHTS RESERVED BY VIKAS ALYAS LTD. DO NOT SCALE FROM DRAWING. DRAWING INDICATES DESIGN INTENT ONLY. REPORT ANY DISCREPANCIES TO CLIENT / VA LTD. NOT TO BE USED FOR CONSTRUCTION UNLESS STATED SO. TO BE READ IN CONJUNCTION WITH OTHER DRAWINGS OR SPECIFICATION WHERE PROVIDED.



0161 511 8479

vikas@architek.uk  
916 Stockport Road, Levenshulme, Manchester, M19 3AB

| No. | Description       | Date       |
|-----|-------------------|------------|
| P1  | Issue to Planning | 12.01.2023 |
|     |                   |            |
|     |                   |            |
|   |                              |                                                               |                  |                                |                       |                              |
|---|------------------------------|---------------------------------------------------------------|------------------|--------------------------------|-----------------------|------------------------------|
| PROJECT<br>Change of Use - Retail Class E to Hotfood Takeway<br>Sui Generis and Canopy extraction flue duct to side elevation |                              | ADDRESS<br>365 Barlow Moor Rd, Chorlton Manchester<br>M21 7FZ |                  | CLIENT<br>Mr M Ilyas Chaudhury |                       |                              |
|   |                              |                                                               |                  | Date<br>10.01.2023             | Project number<br>M21 | Scale (@ A3)<br>As indicated |
| Manchester City Council   | PURPOSE OF ISSUE<br>Planning | SHEET<br>Location and Site Plan                               | Drawn by<br>VA   | DRAWING NUMBER                 |                       | REV                          |
|   |                              |                                                               | Checked by<br>VA | A101                           | P1                    |                              |