


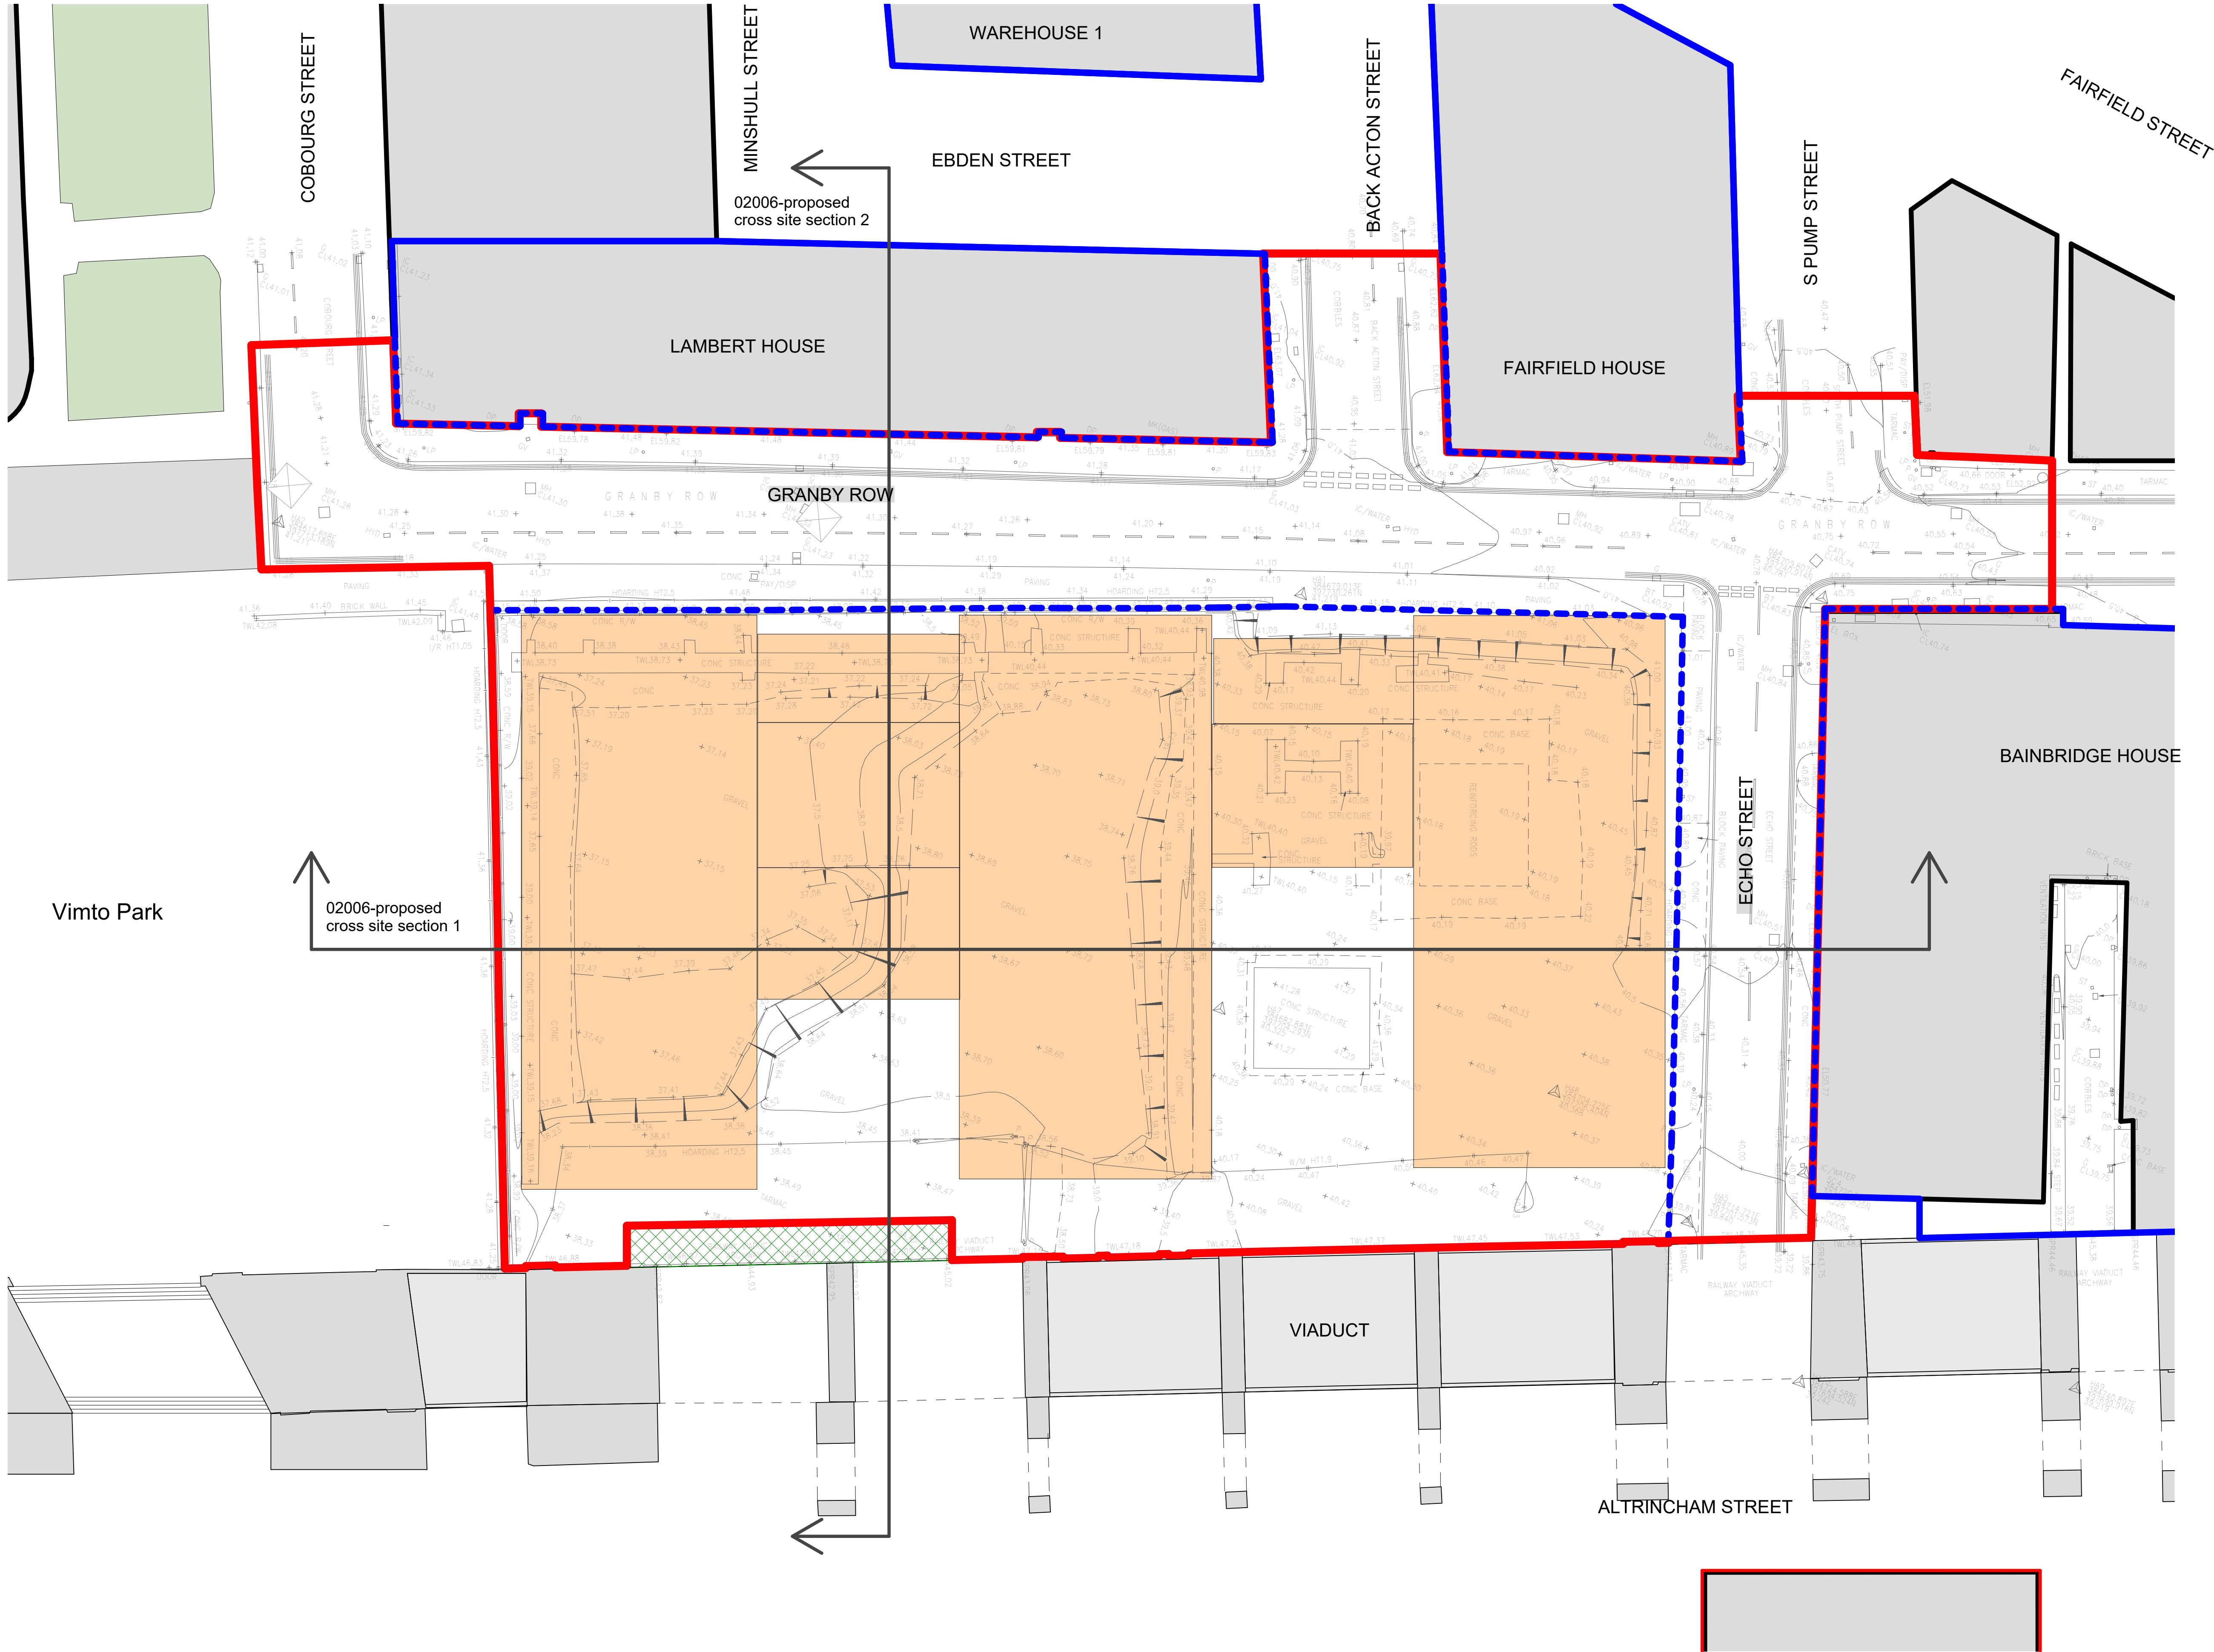

© COPYRIGHT
The copyright in this drawing is vested in Sheppard Robson and no license or assignment of any kind has been, or is, granted to any third party whether by provision of copies or originals or otherwise unless agreed in writing.

DO NOT SCALE FROM THIS DRAWING
The contractor shall check and verify all dimensions on site and report any discrepancies in writing to Sheppard Robson before proceeding work.

FOR ELECTRONIC DATA ISSUE
Electronic Data / drawings are issued as "read only" and should not be interrogated for measurement. All dimensions and levels should read, only from those values stated in text on the drawing.

- PLAN KEY
- Site Boundaries
 - Planning Application Boundary
 - Applicant Ownership
 - Network Rail Ownership
 - Footprint of Proposed Building (at Ground Floor Level)

REV.	DATE	AMENDMENT
P01	23/03/23	Draft Issue for Planning
P02	14/04/23	Planning Issue

KEYPLAN

CLIENT

iQ Student Accommodation

SHEPPARD ROBSON

77 Parkway Camden Town London NW1 7PU
T: +44 (0)20 7504 1700 E: enquiries@sheppardrobson.com

PROJECT
Echo Street PBSA

SCALE@A1	DATE	ORIGINATOR	CHECKED	AUTHORISED
As indicated	14/04/23	LA	VC	RG

Existing Site Plan with Proposed Building Footprint

Stage 2

STATUS PURPOSE FOR ISSUE

S2 Planning

DRAWING NO.

ECHO-SRA-ZS-XX-DR-A-02003

SR NO.

7054

REV.

P02