


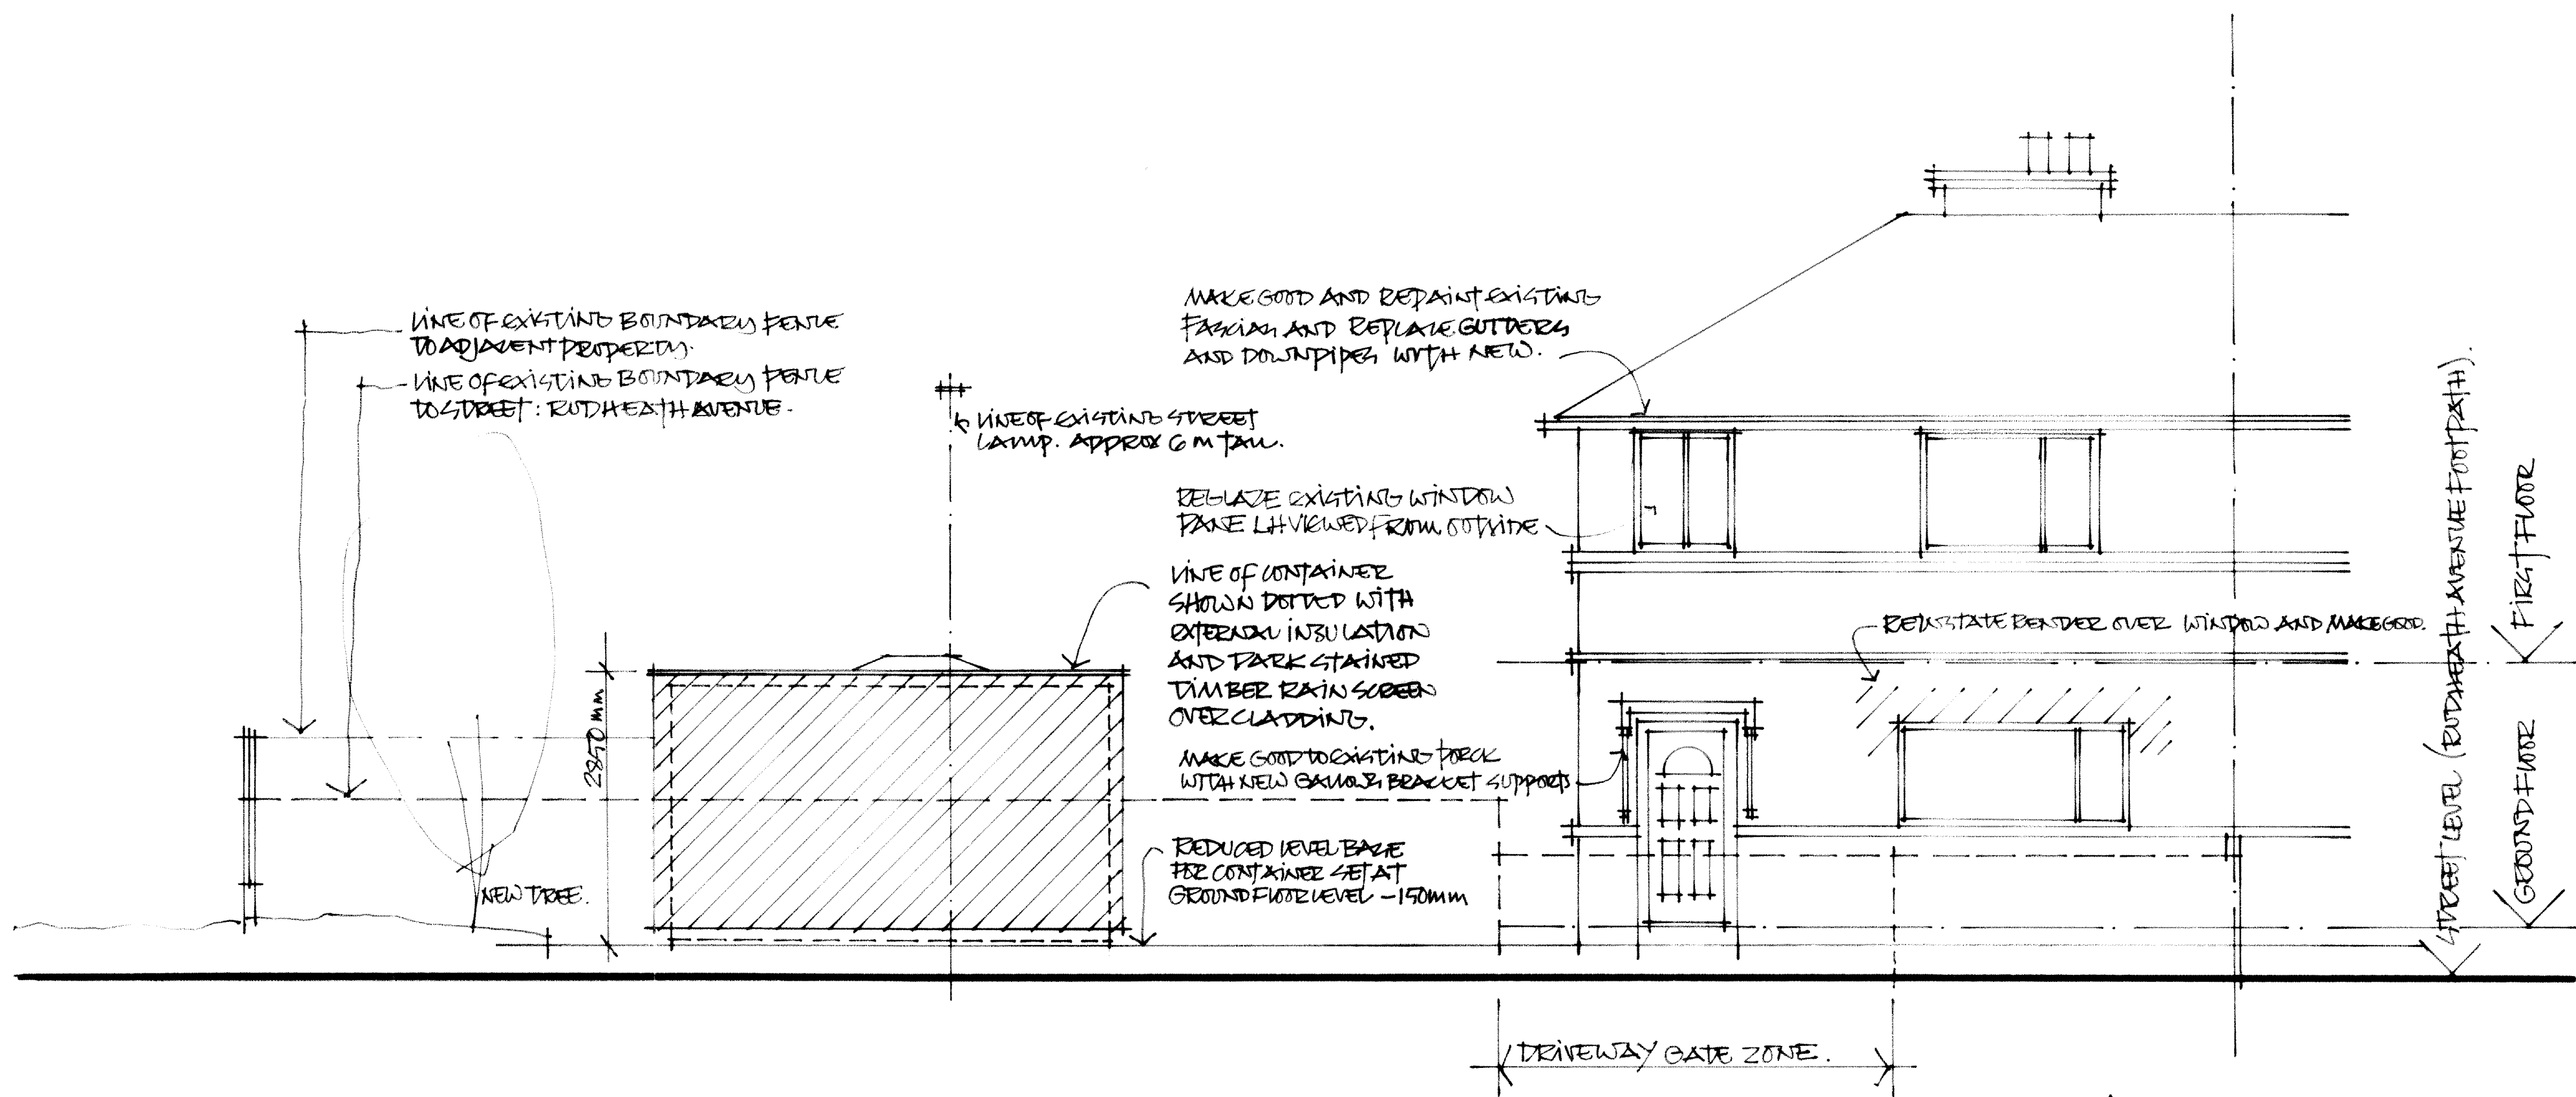

FRONT ELEVATION: RUDHEATH AVENUE STREET FRONTAGE. (SOUTH).

54 RUDHEATH AVENUE, WITHINGTON.
 PROPOSED NEW GARDEN STUDIO AND
 HOME OFFICE WITH ASSOCIATED EXTERNAL WORKS.
 STREET ELEVATION AS PROPOSED.

SCALE 1:50 @ A2.

DRAWING 03.

JANUARY 2023.