





Bin Store Precedent

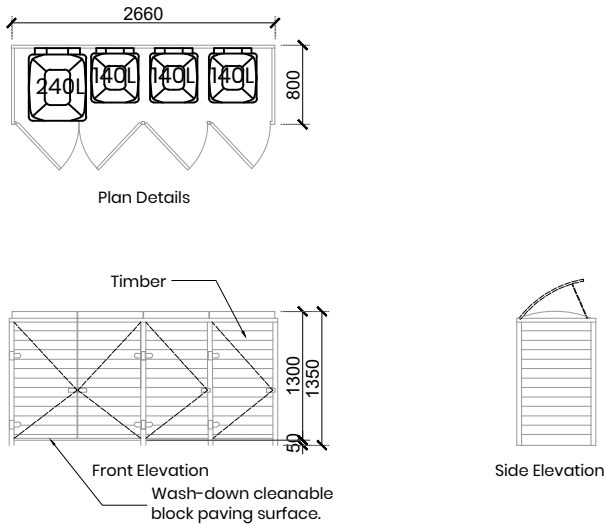

Proposed Bin Store Details

 

General Notes:


All site dimensions shall be verified by the Contractor on site prior to commencing any works.

Do not scale from this drawing.

Design intent drawing only. Construction to comply with latest building regulation requirements.


This drawing is the property of "Studio Tashkeel Architecture Ltd." and copyright is reserved by them. The drawing is not to be copied or disclosed by or to any unauthorised persons without the prior written consent of Studio Tashkeel Architecture Ltd.

A	As per PO comments	03/04/23	MH	MK	
Rev	Description	Date	Dr by	App by	

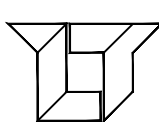


STUDIO TASHKEEL ARCHITECTURE LTD.
 89 Princess Street
 Manchester M1 4HT
 United Kingdom
 T +44(0)161 694 6375
 E info@StudioTashkeel.com
 www.studiotashkeel.com

client name		
Mr. Jeejo Varghese		
project		
18 Gatling Avenue		
drawing		
GA Existing & Proposed Site Plan		
project number	scale	
2302105	1/200 @ A3	
drawing number	rev	issue status
PL_006	A	PLANNING
This drawing is to be read in conjunction with all related drawings. All dimensions must be checked and verified on site before commencing any work or producing shop drawings. The originator should be notified immediately of any discrepancy. This drawing is copyright and remains the property of Studio Tashkeel Architecture Ltd.		

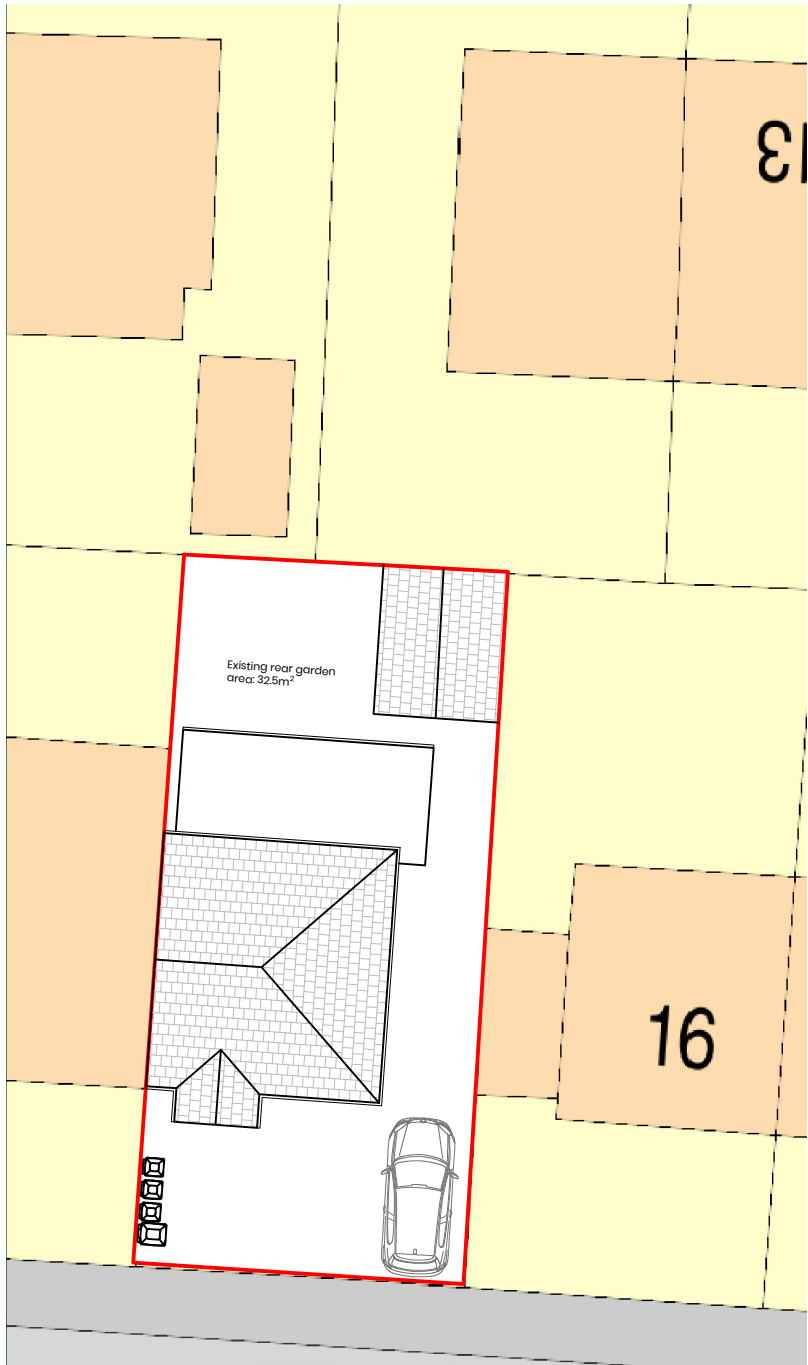

GA Existing Site Plan
Scale 1:200

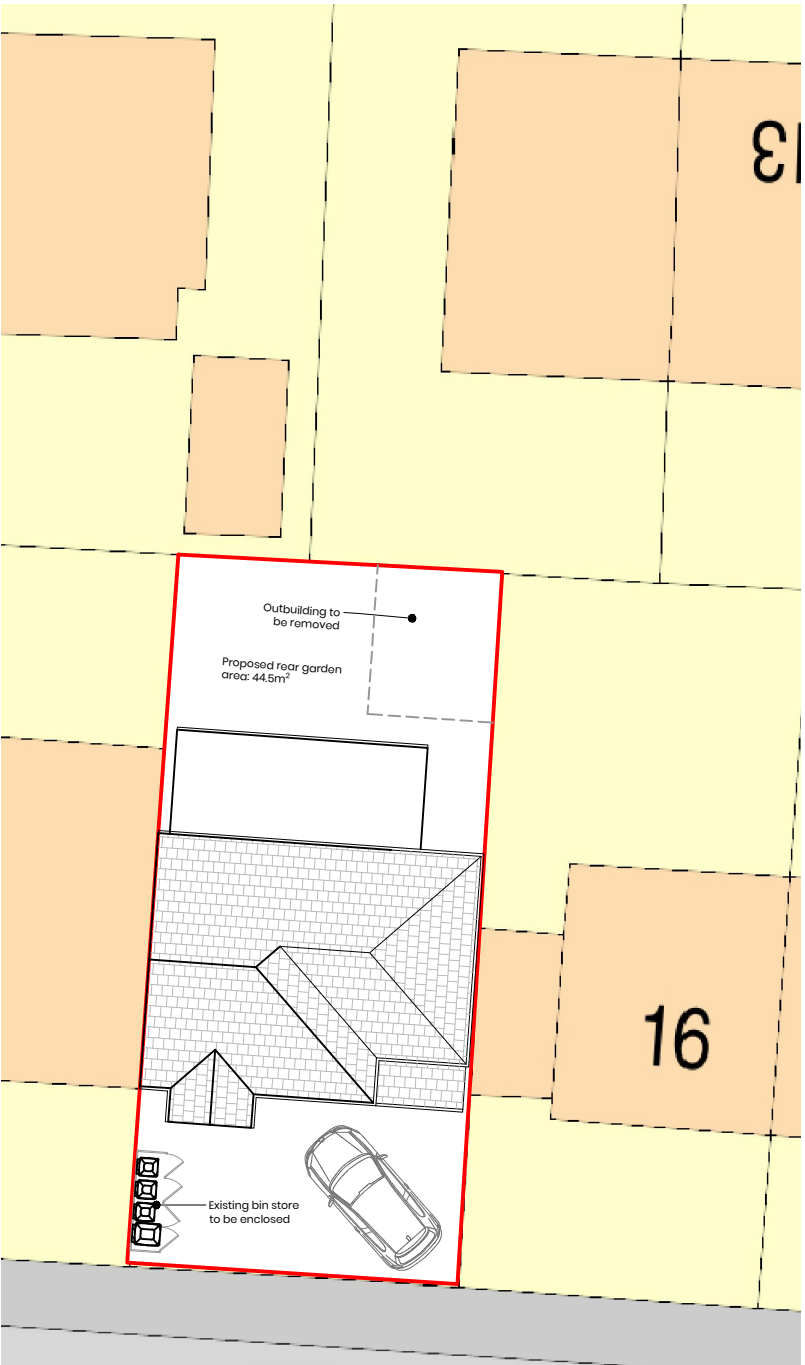

GA Proposed Site Plan
Scale 1:200