





EXISTING FRONT ELEVATION



EXISTING SIDE ELEVATION

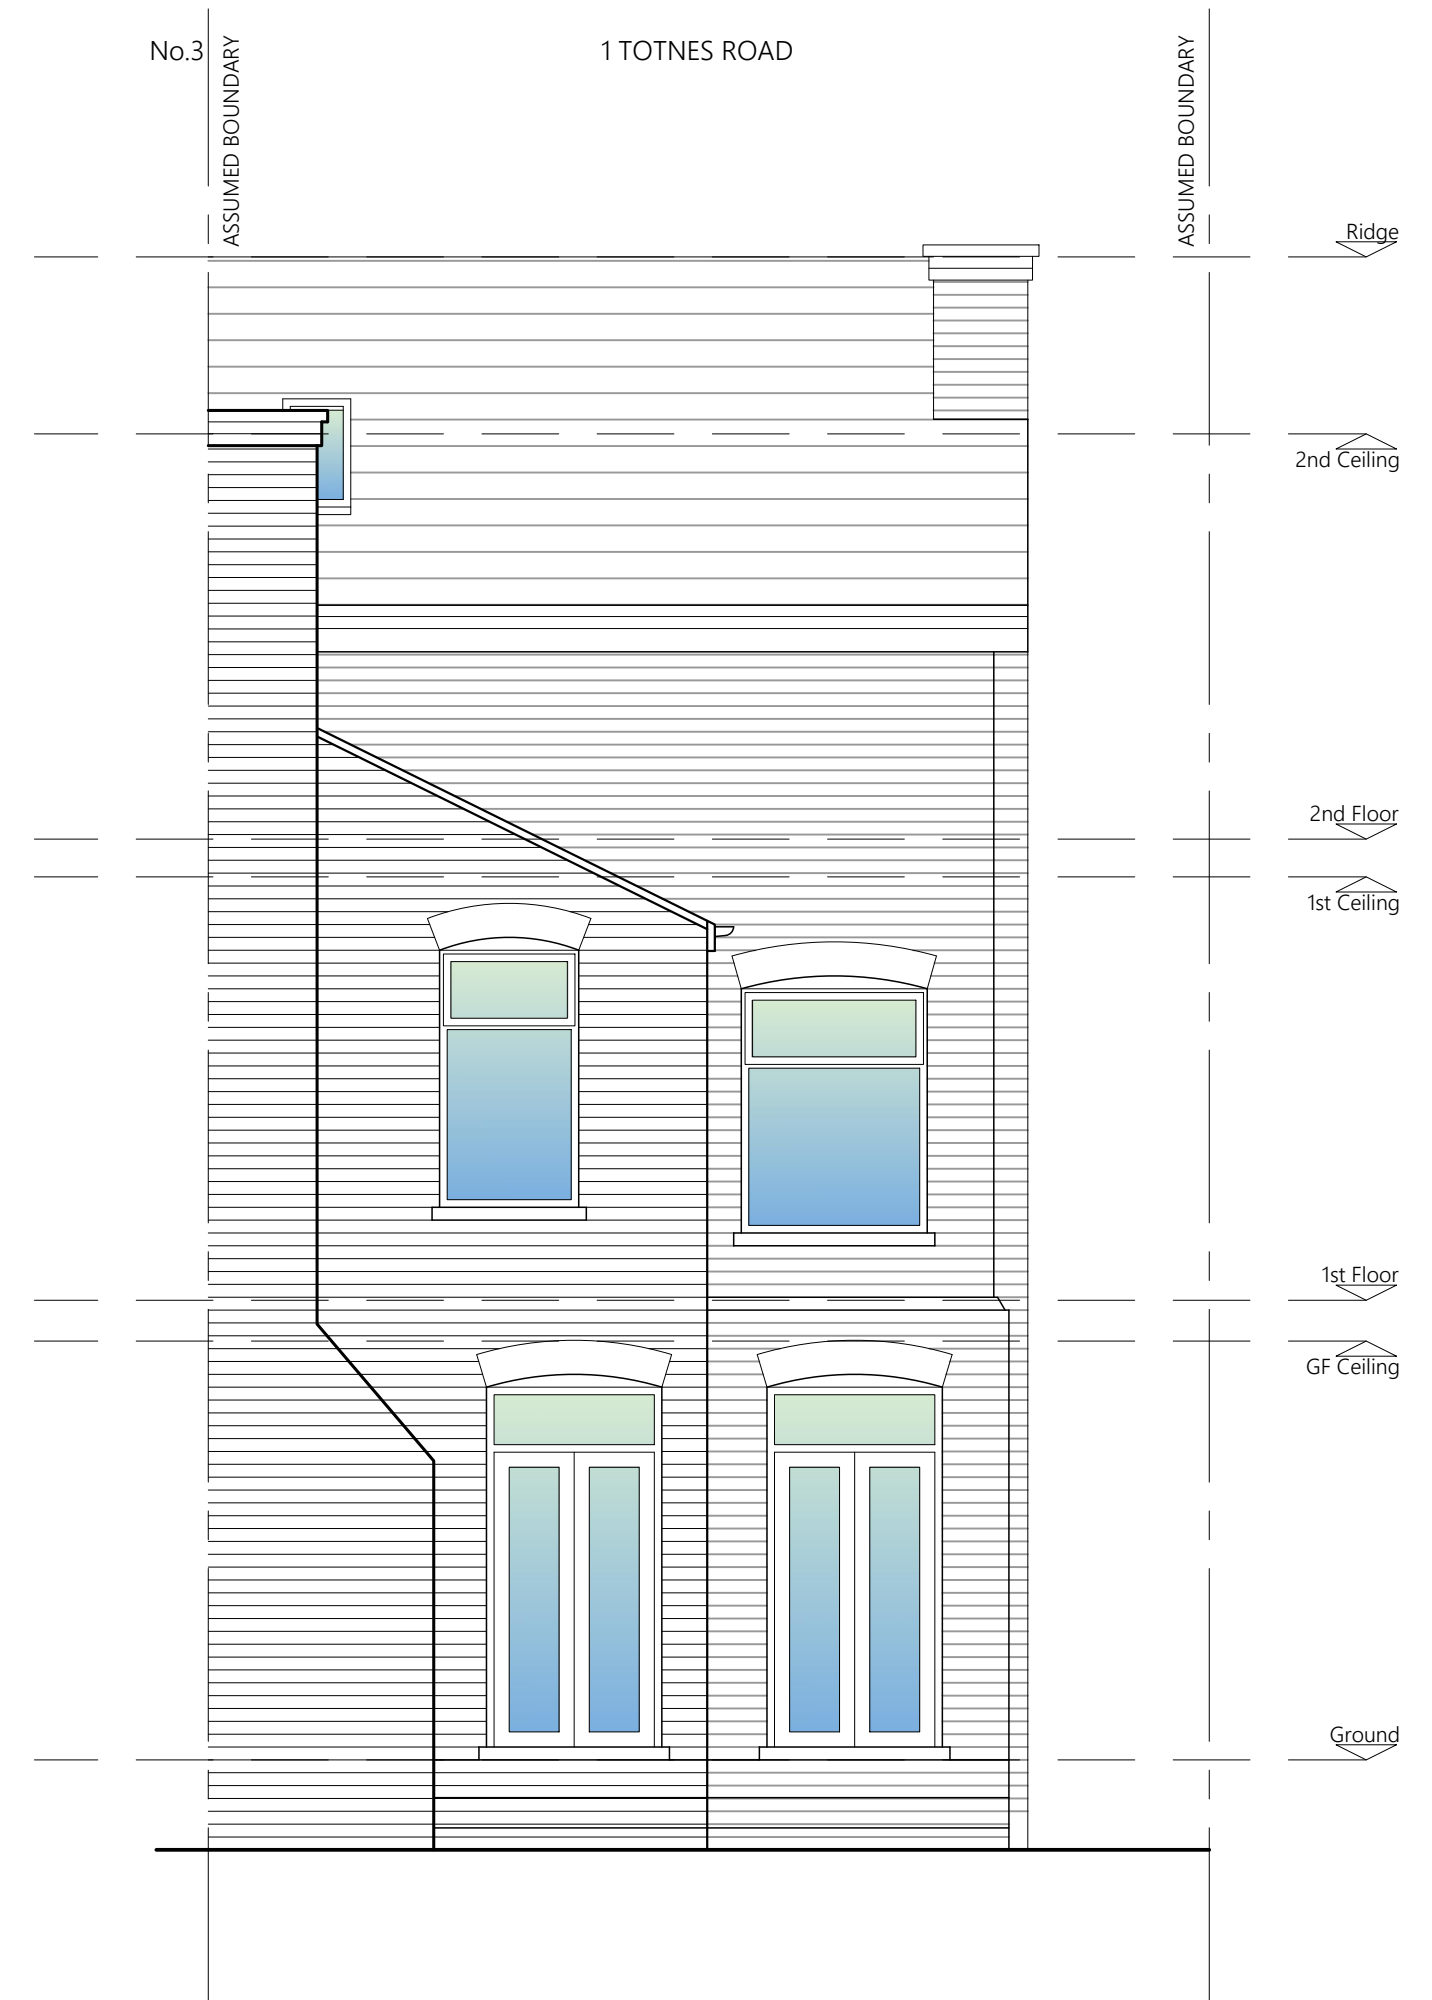

EXISTING REAR ELEVATION

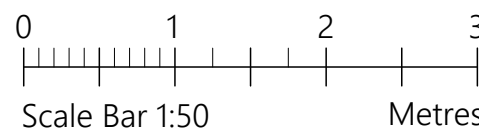

PROJECT	1 Totnes Road Chorlton M21 8XF		
CLIENT	R Houghton		
STATUS	Information		
DRAWING	Existing Elevations		
DWG No.	2305-003	REV	
SCALE	1:50@A1	DATE	March '23
AGB CAD SERVICES website: www.agbcad.co.uk email: info@agbcad.co.uk telephone: 07912 090 125 DO NOT SCALE FROM THIS DRAWING			