




1 : 200

1 : 200

 

Status	
--------	--

FOR INFORMATION

Interior Designer	Synagogue Consultant	Design Consultant	10
-------------------	----------------------	-------------------	----


Architect

Project Name	
--------------	--



Project No	Drawing No	Revision
------------	------------	----------




[illegible]


© COPYRIGHT SKIDMORE, OWINGS & MERRILL (EUROPE) LLP. 2021

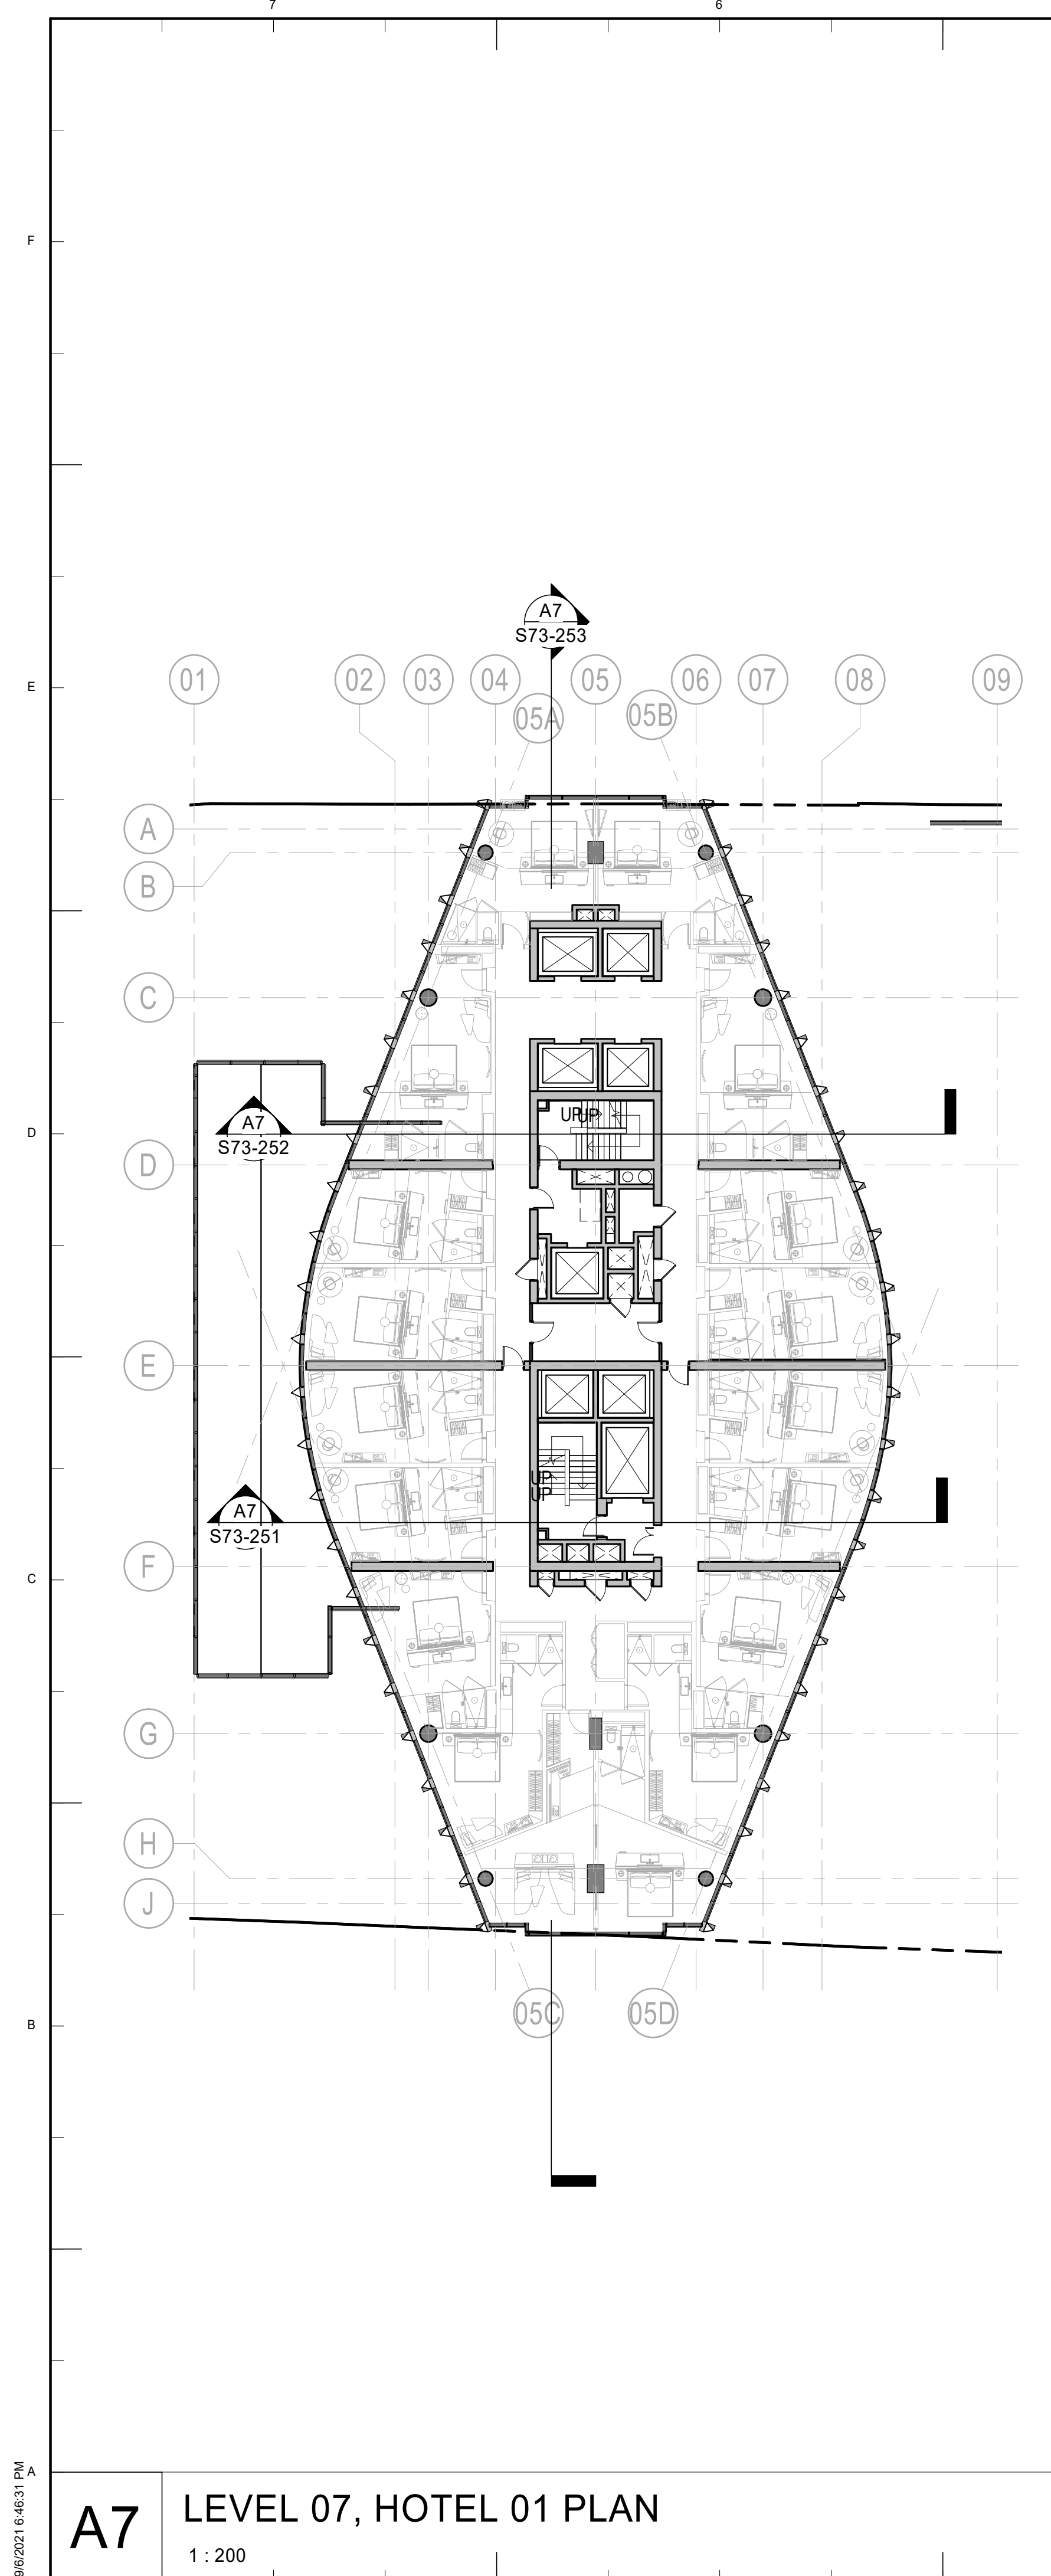


A5 LEVEL 17, HOTEL 11 PLAN
1 : 200

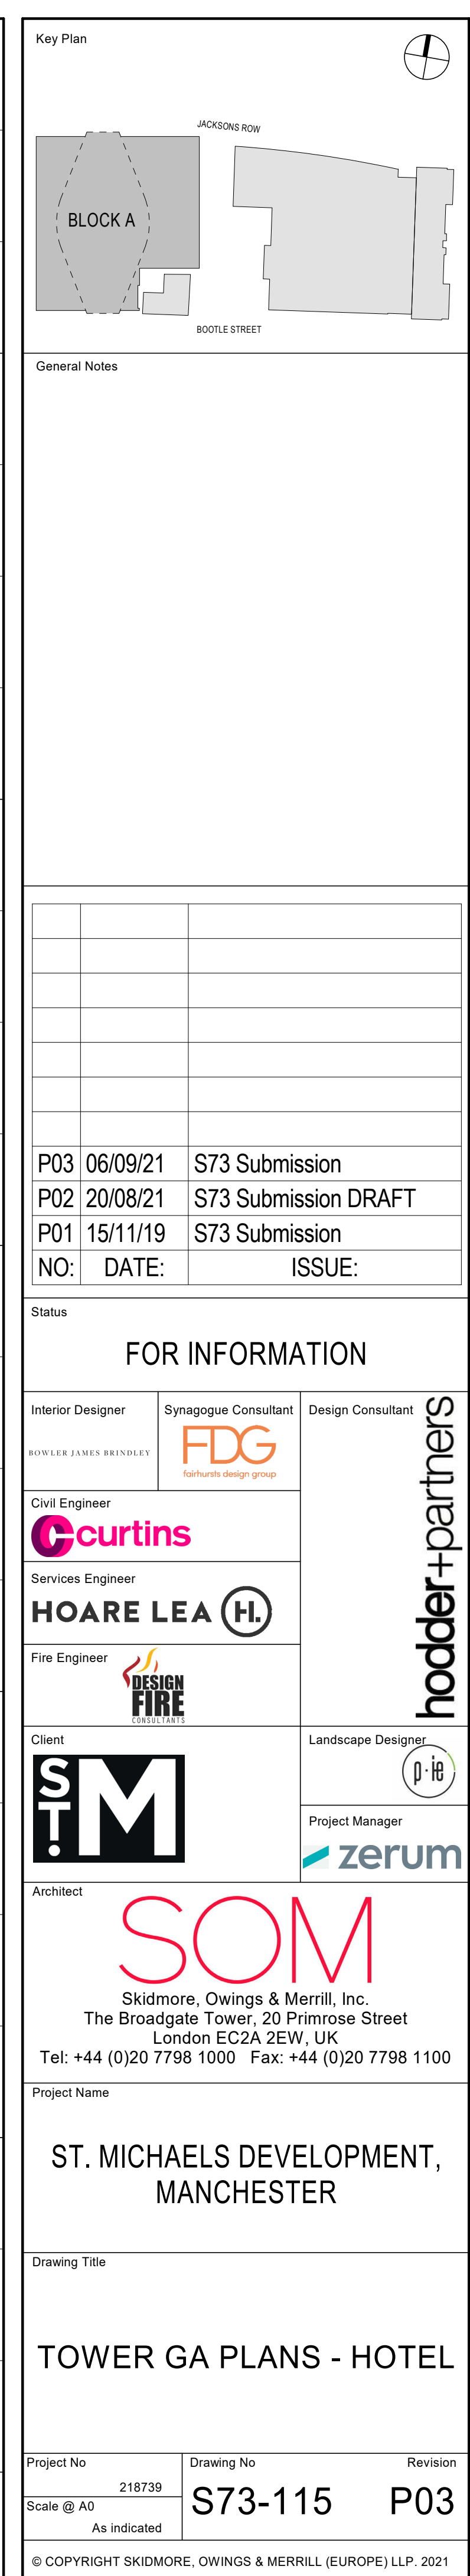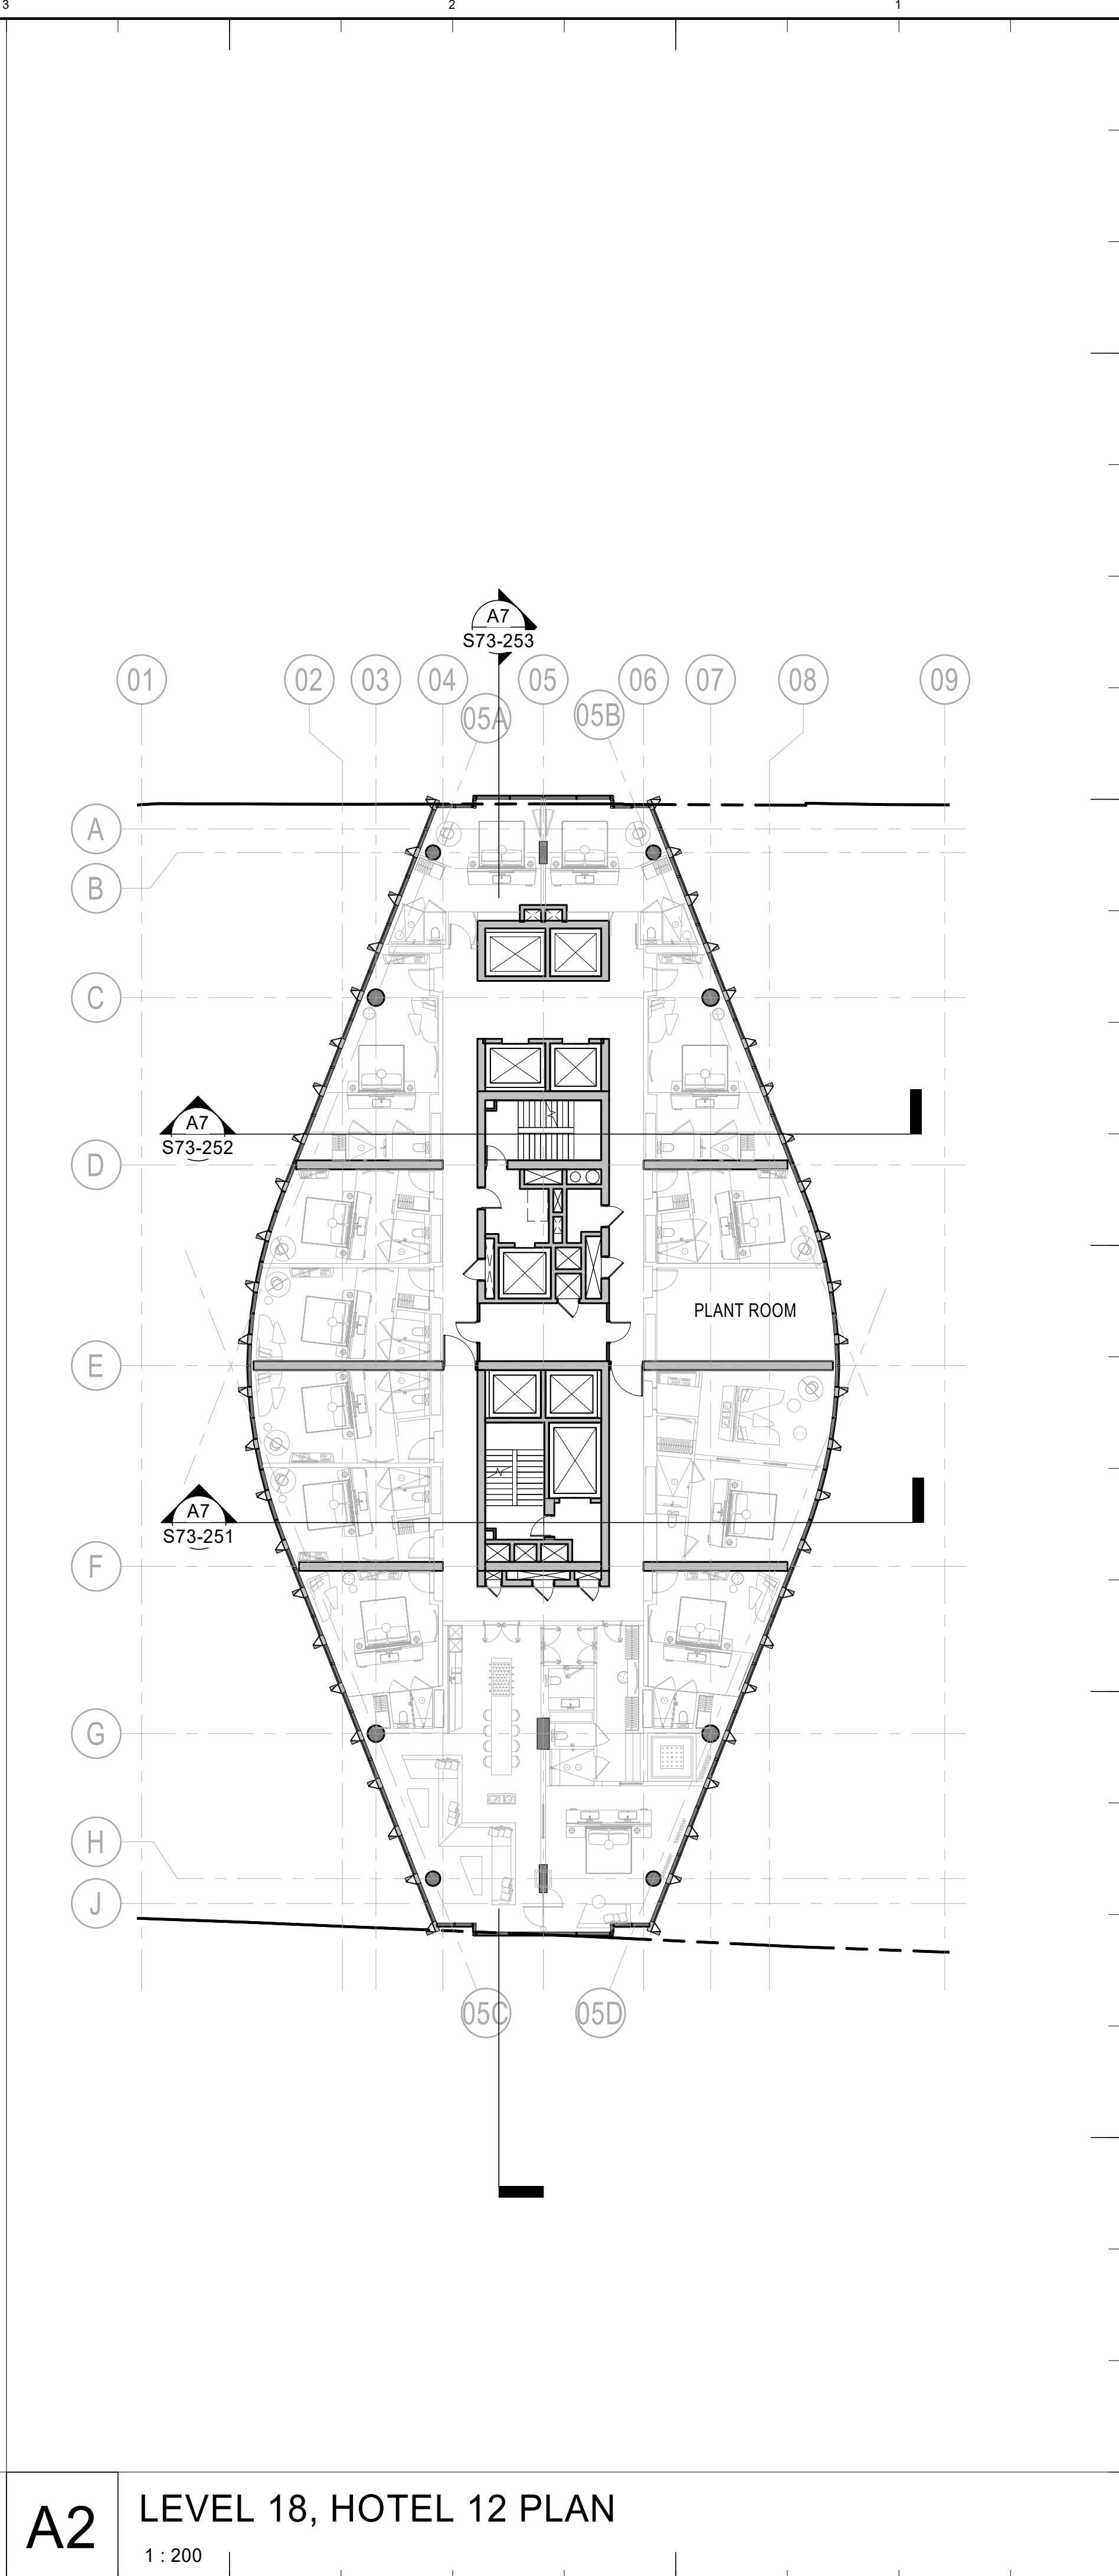

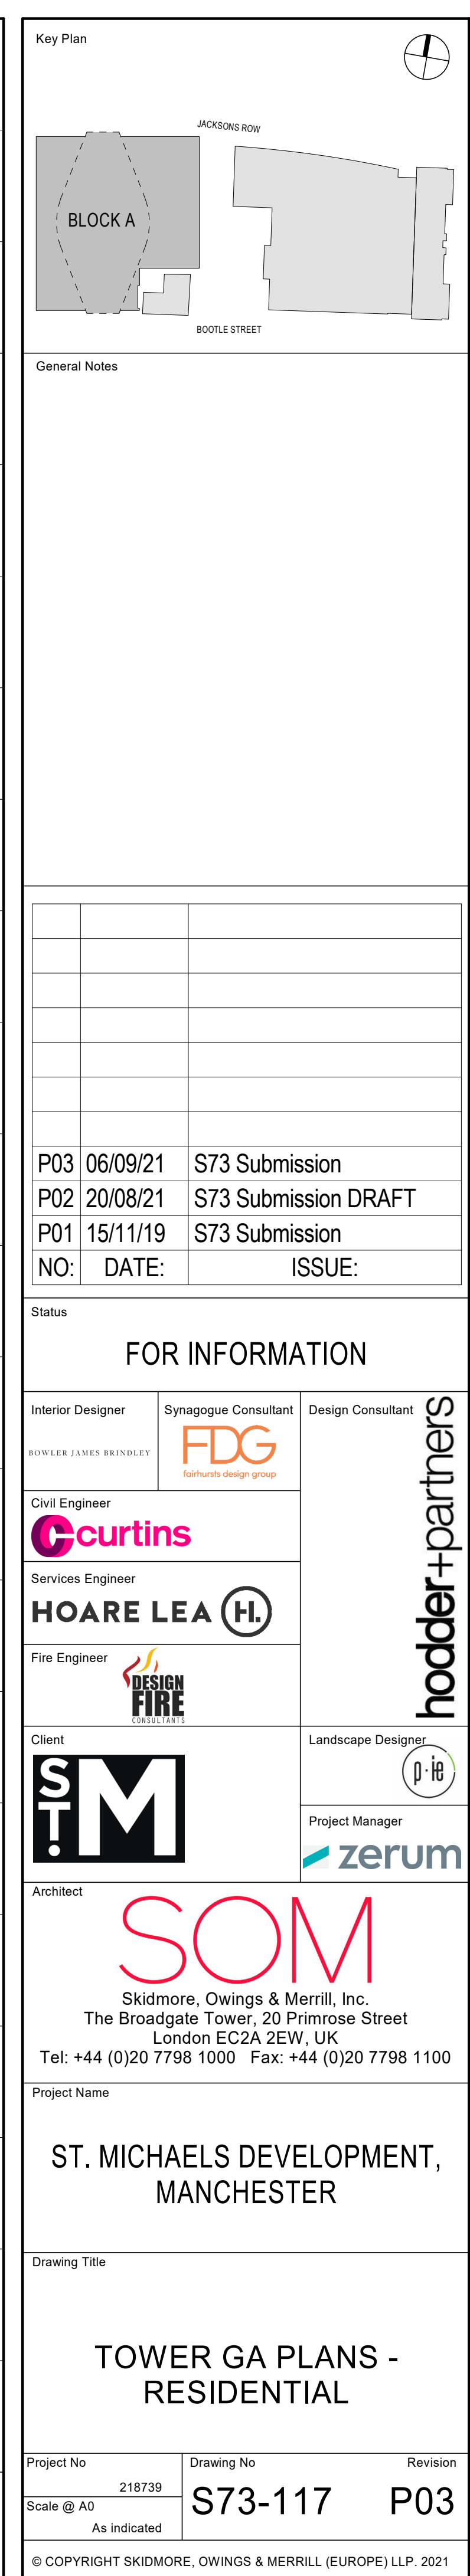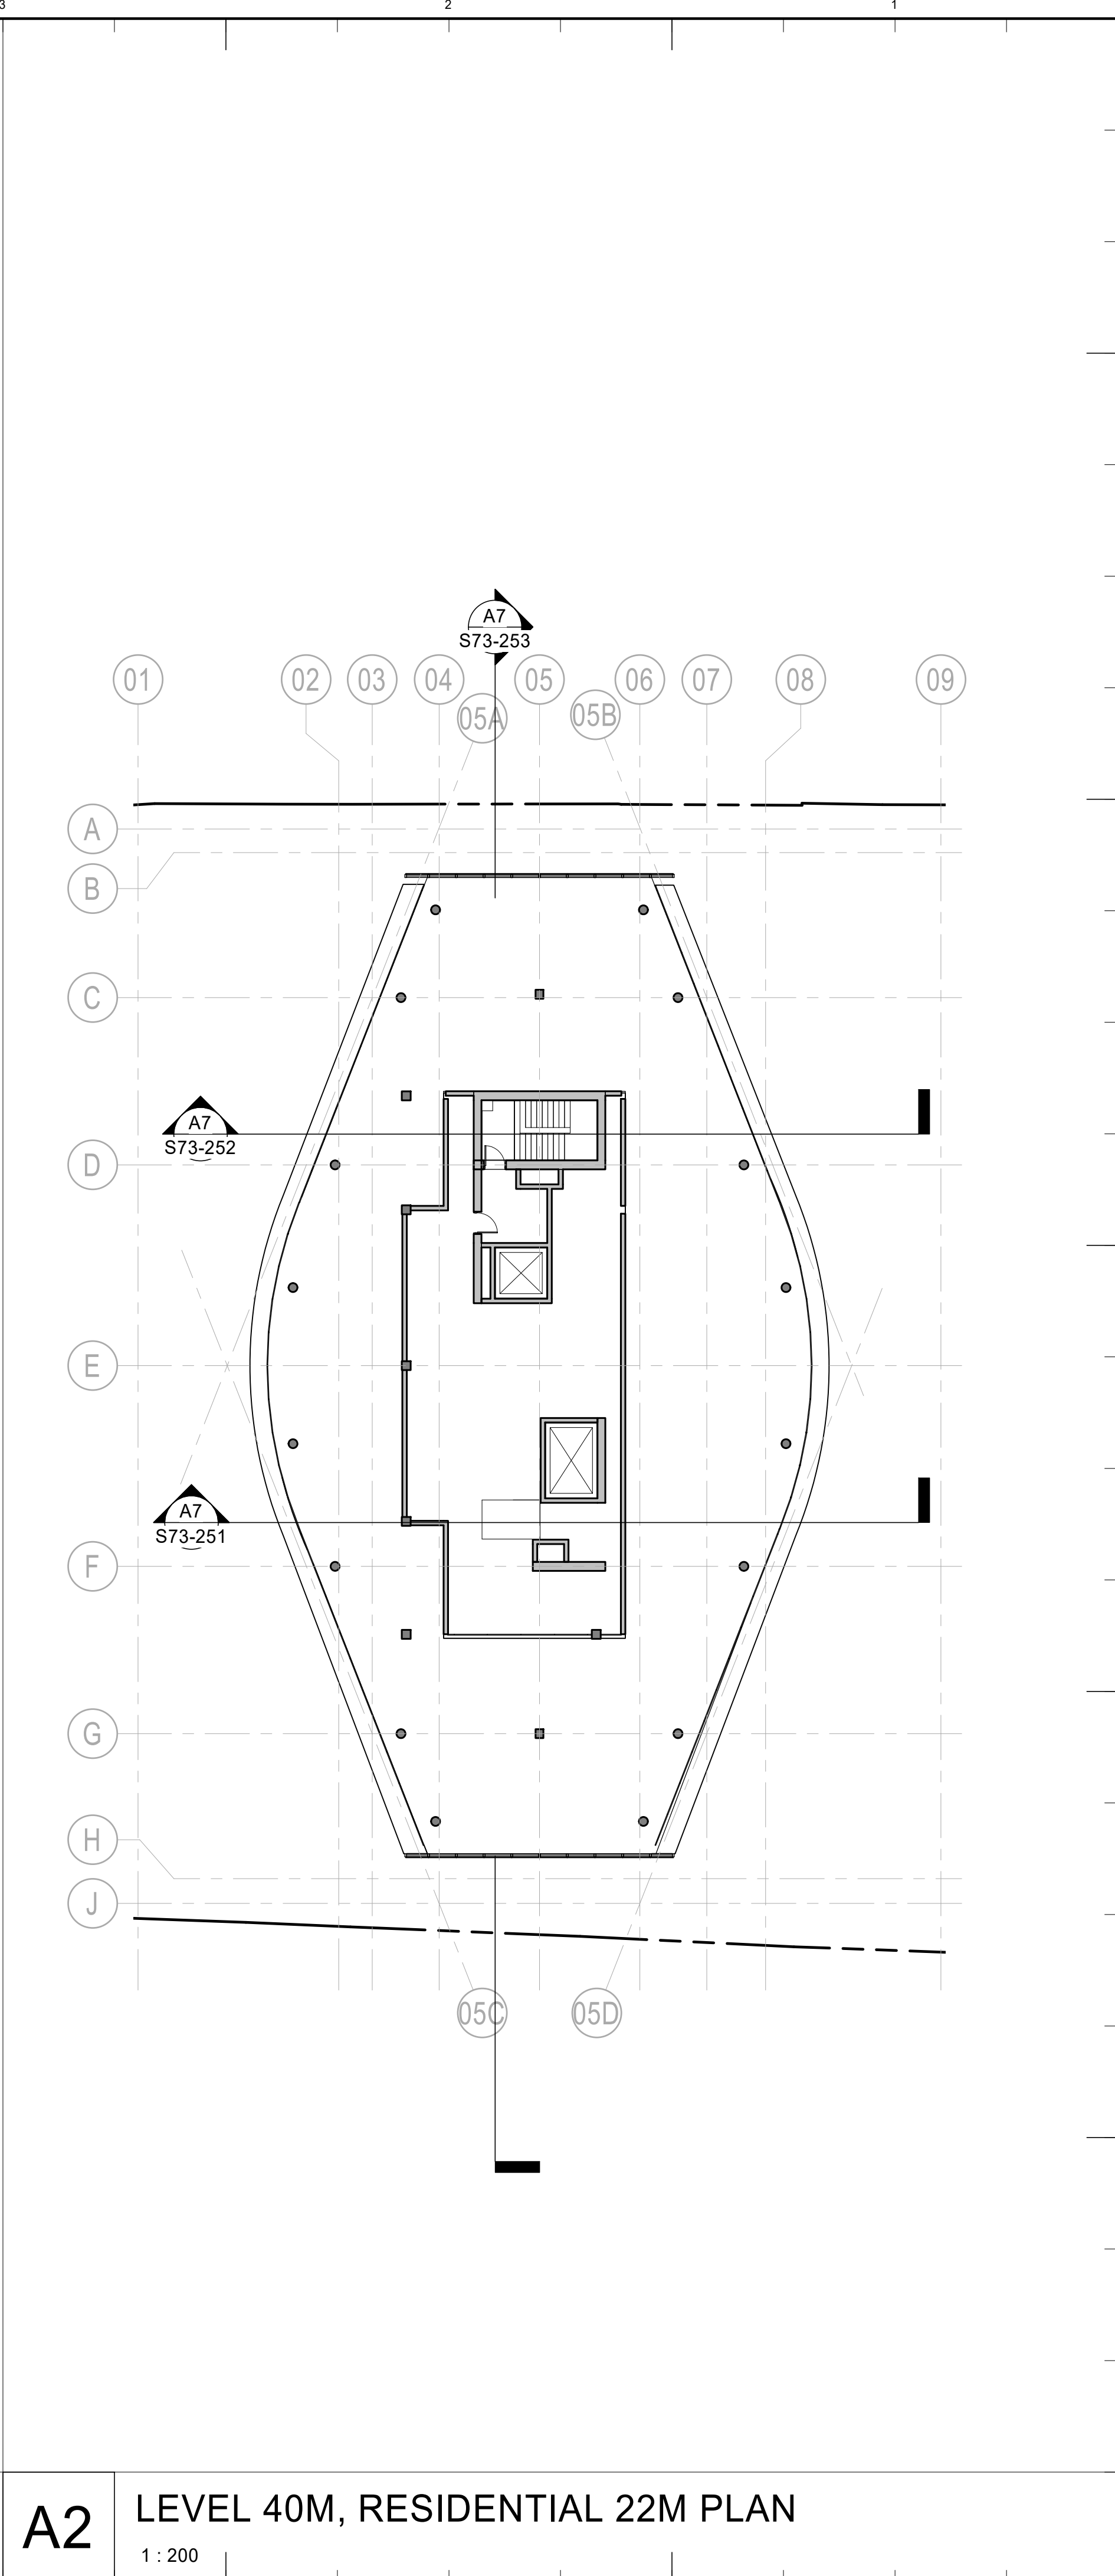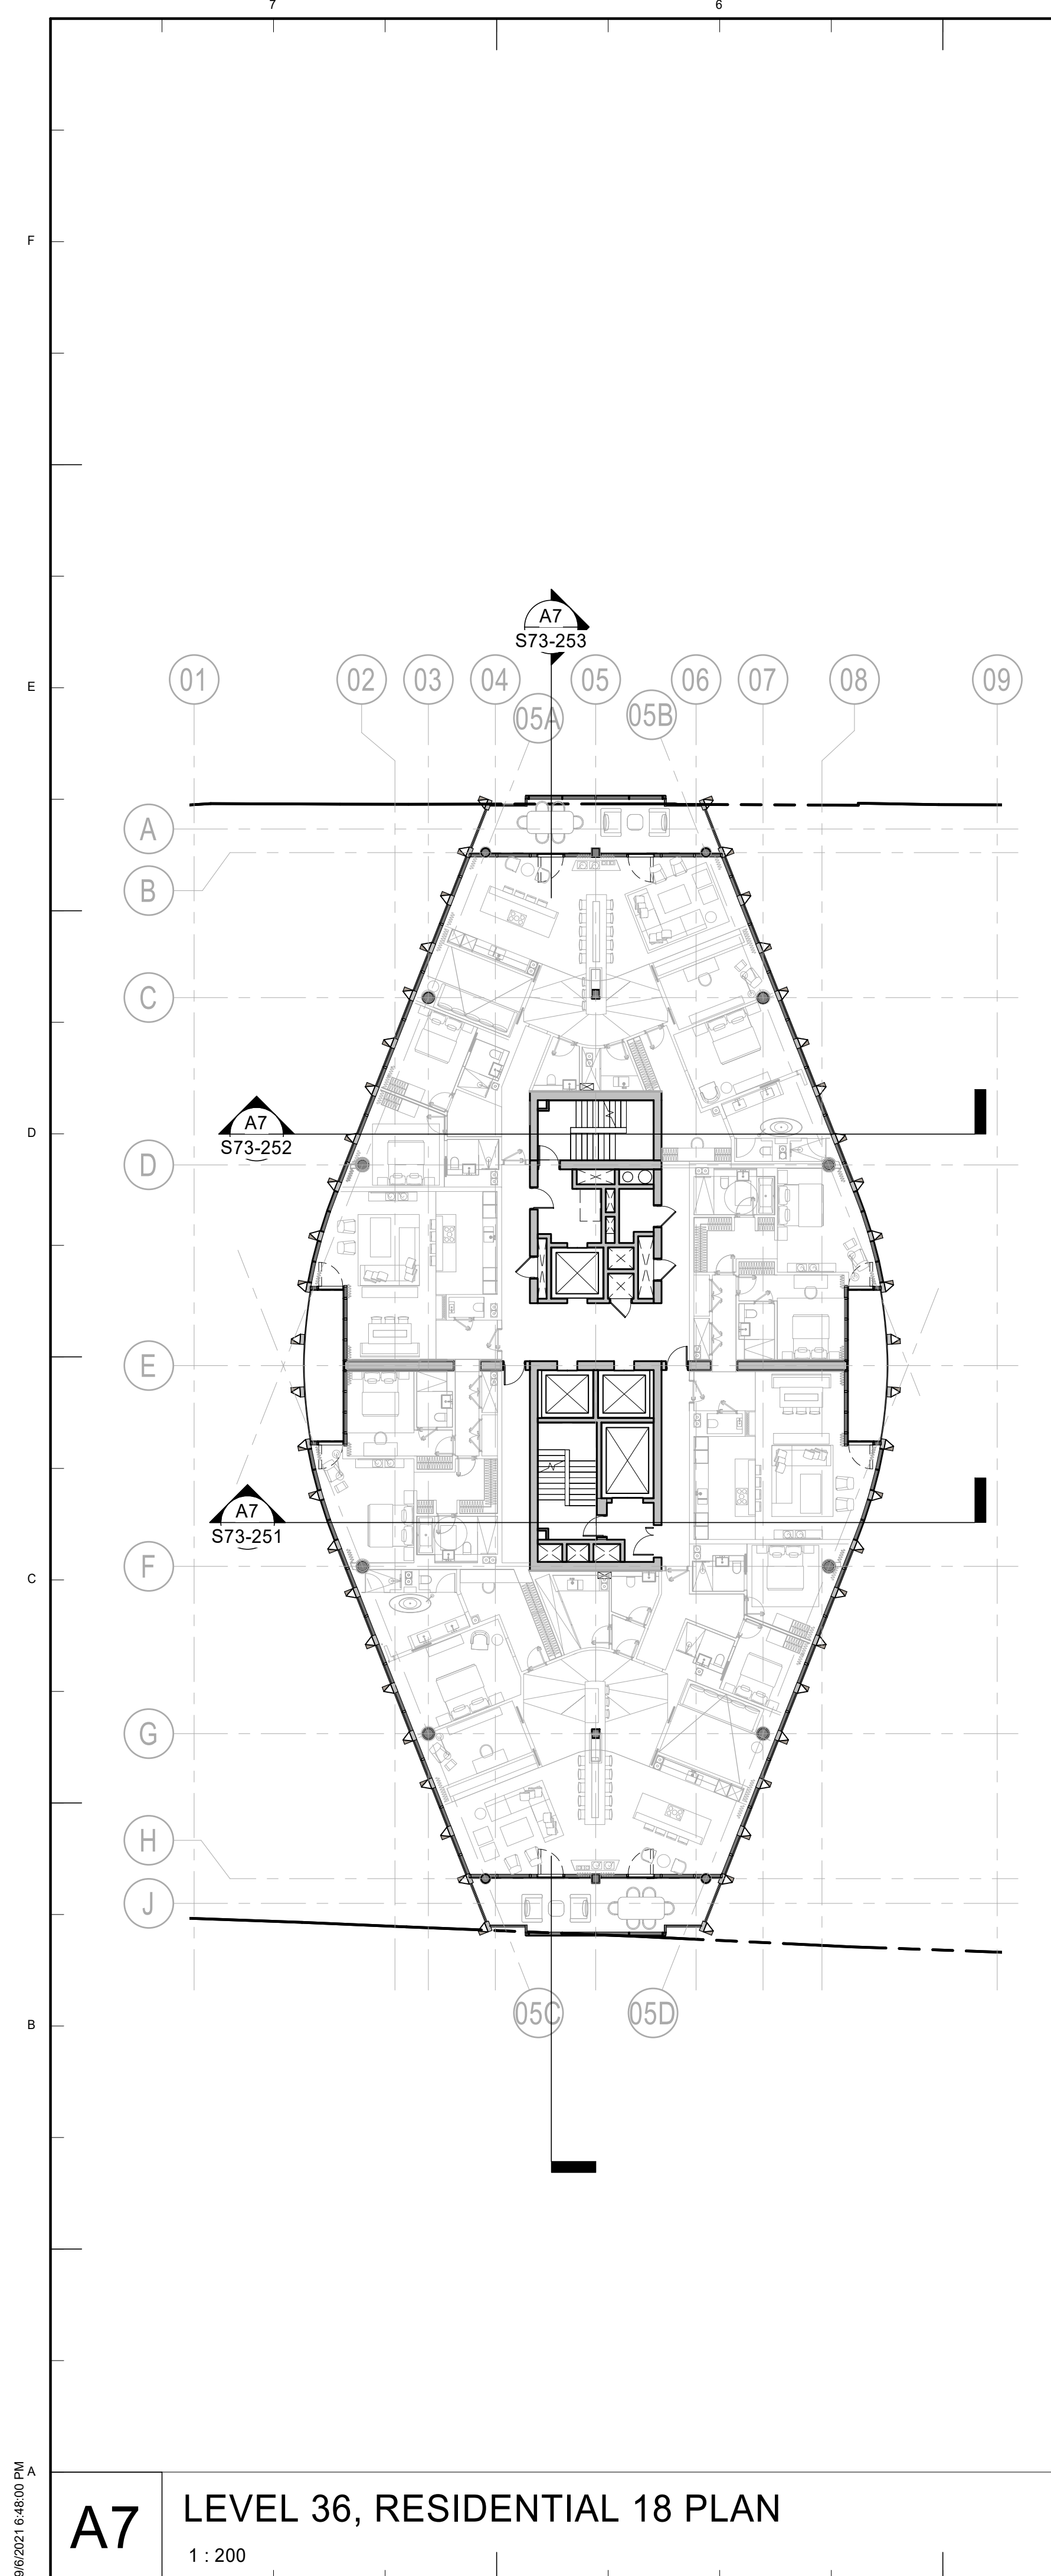


 

1 : 200

 

© COPYRIGHT SKIDMORE, OWINGS & MERRILL (EUROPE) LLP. 2021

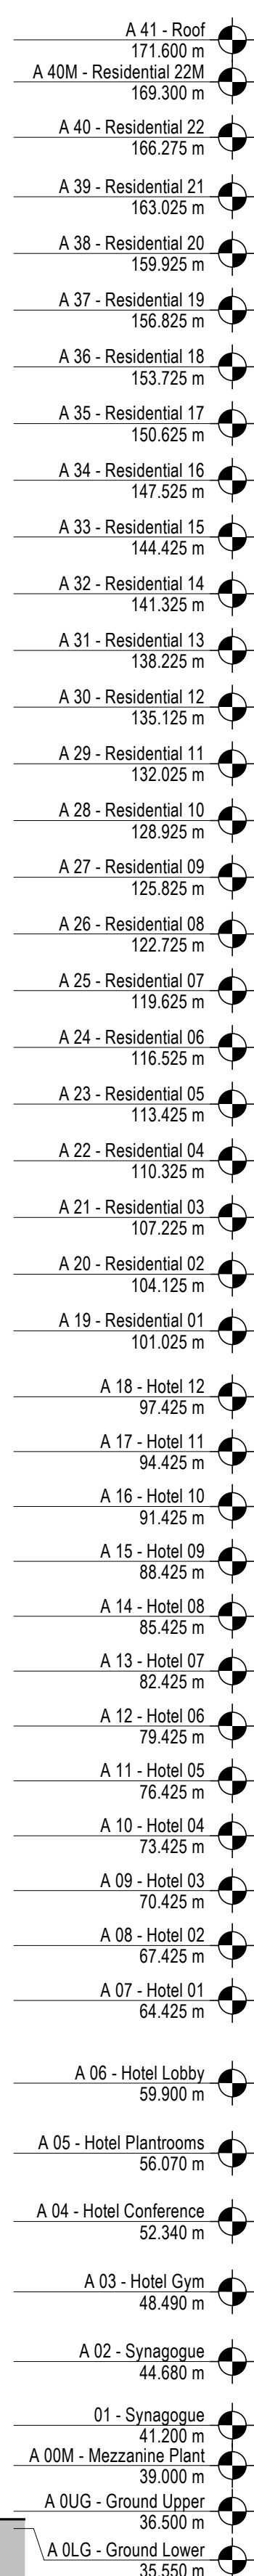


© COPYRIGHT SKIDMORE, OWINGS & MERRILL (EUROPE) LLP. 2021

9/6/2021 6:45:40 PM A

A7

ELEVATION - WEST


1 : 300

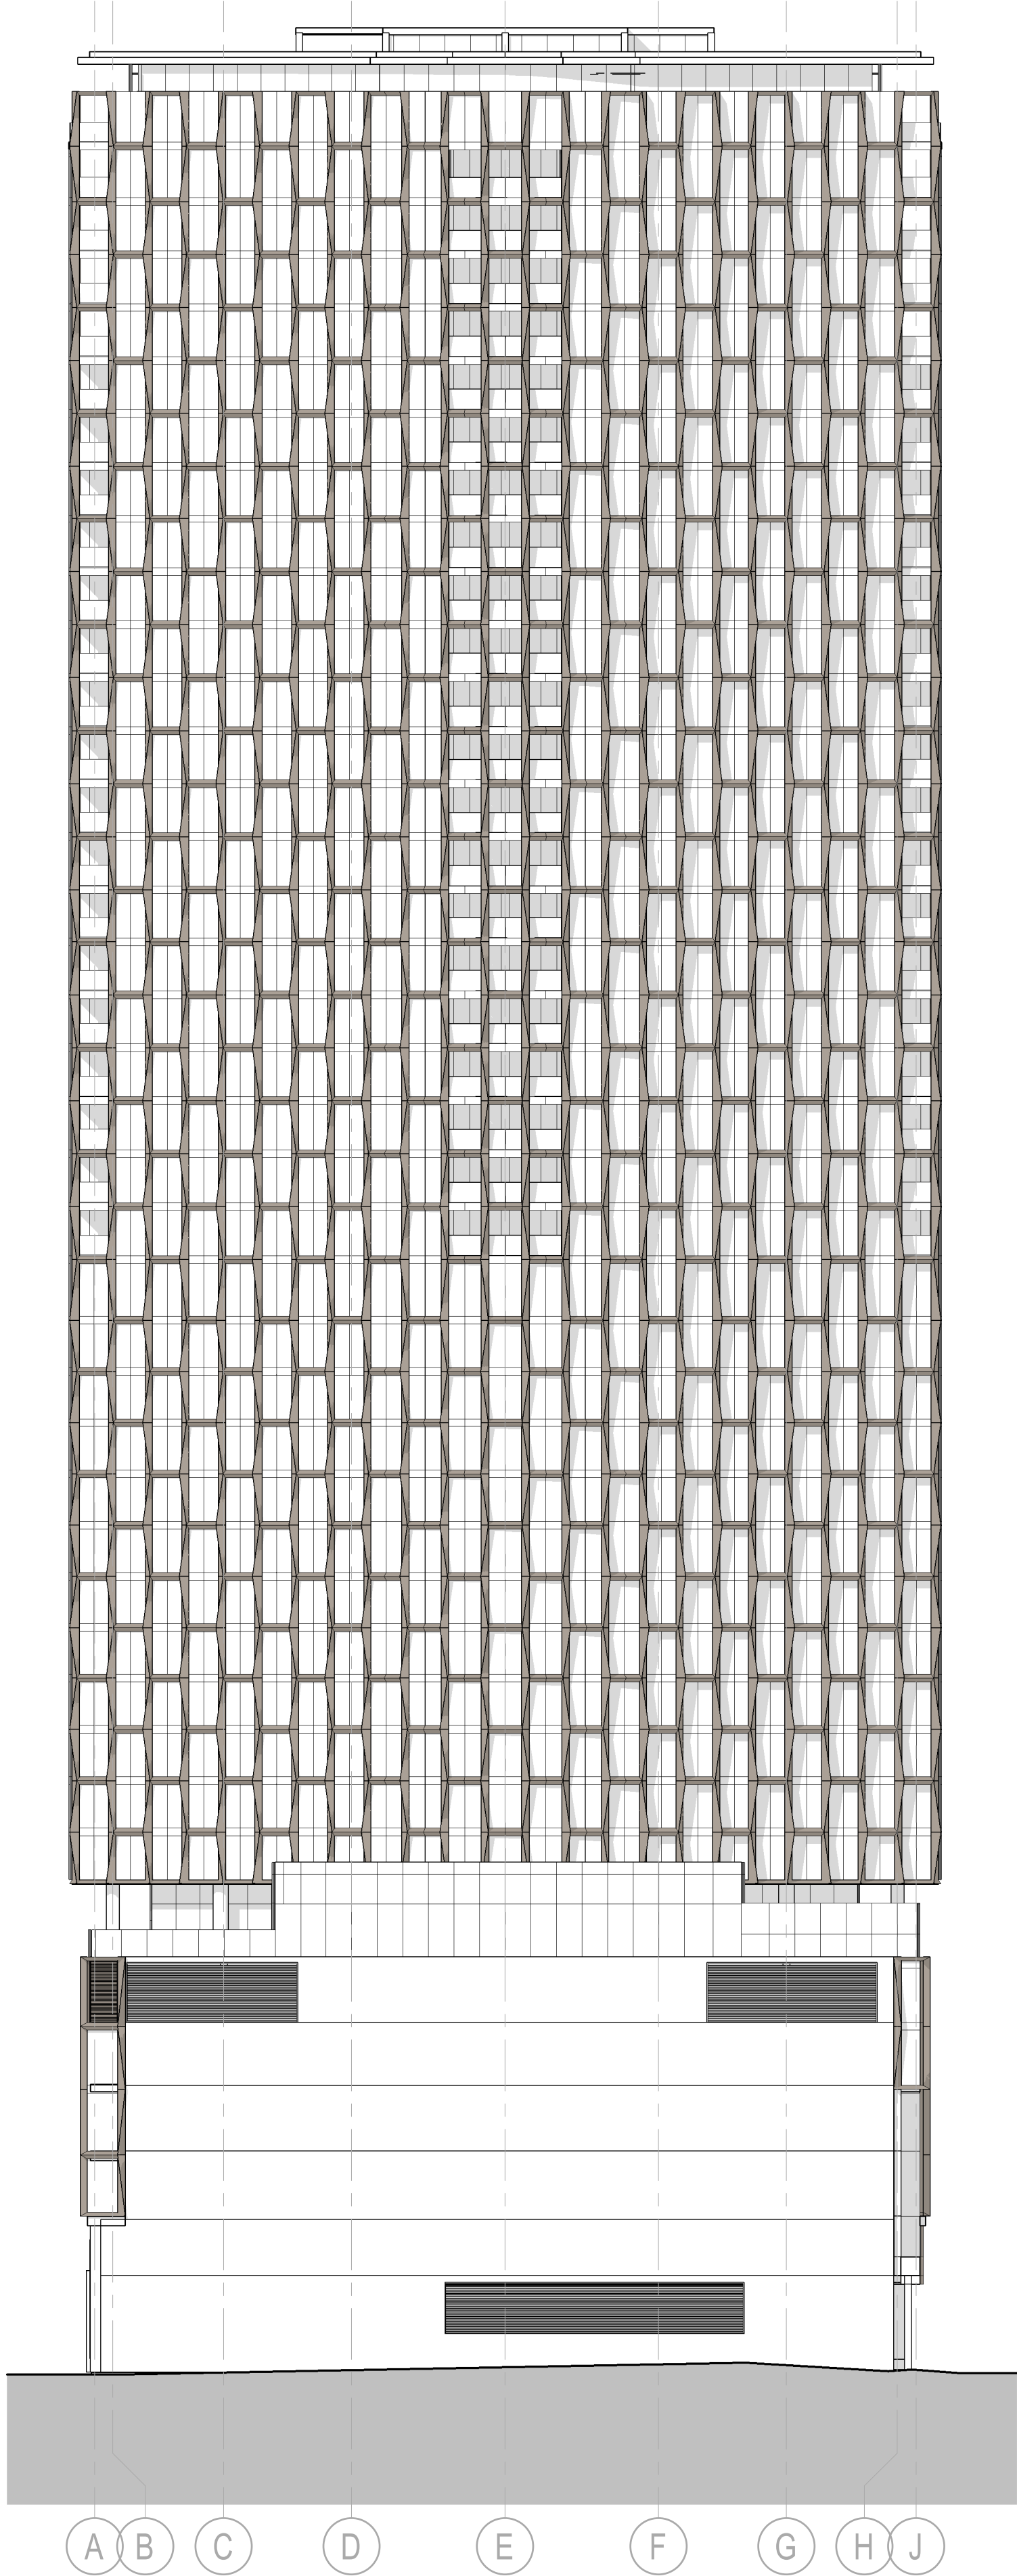


A3

ELEVATION - EAST

1 : 300

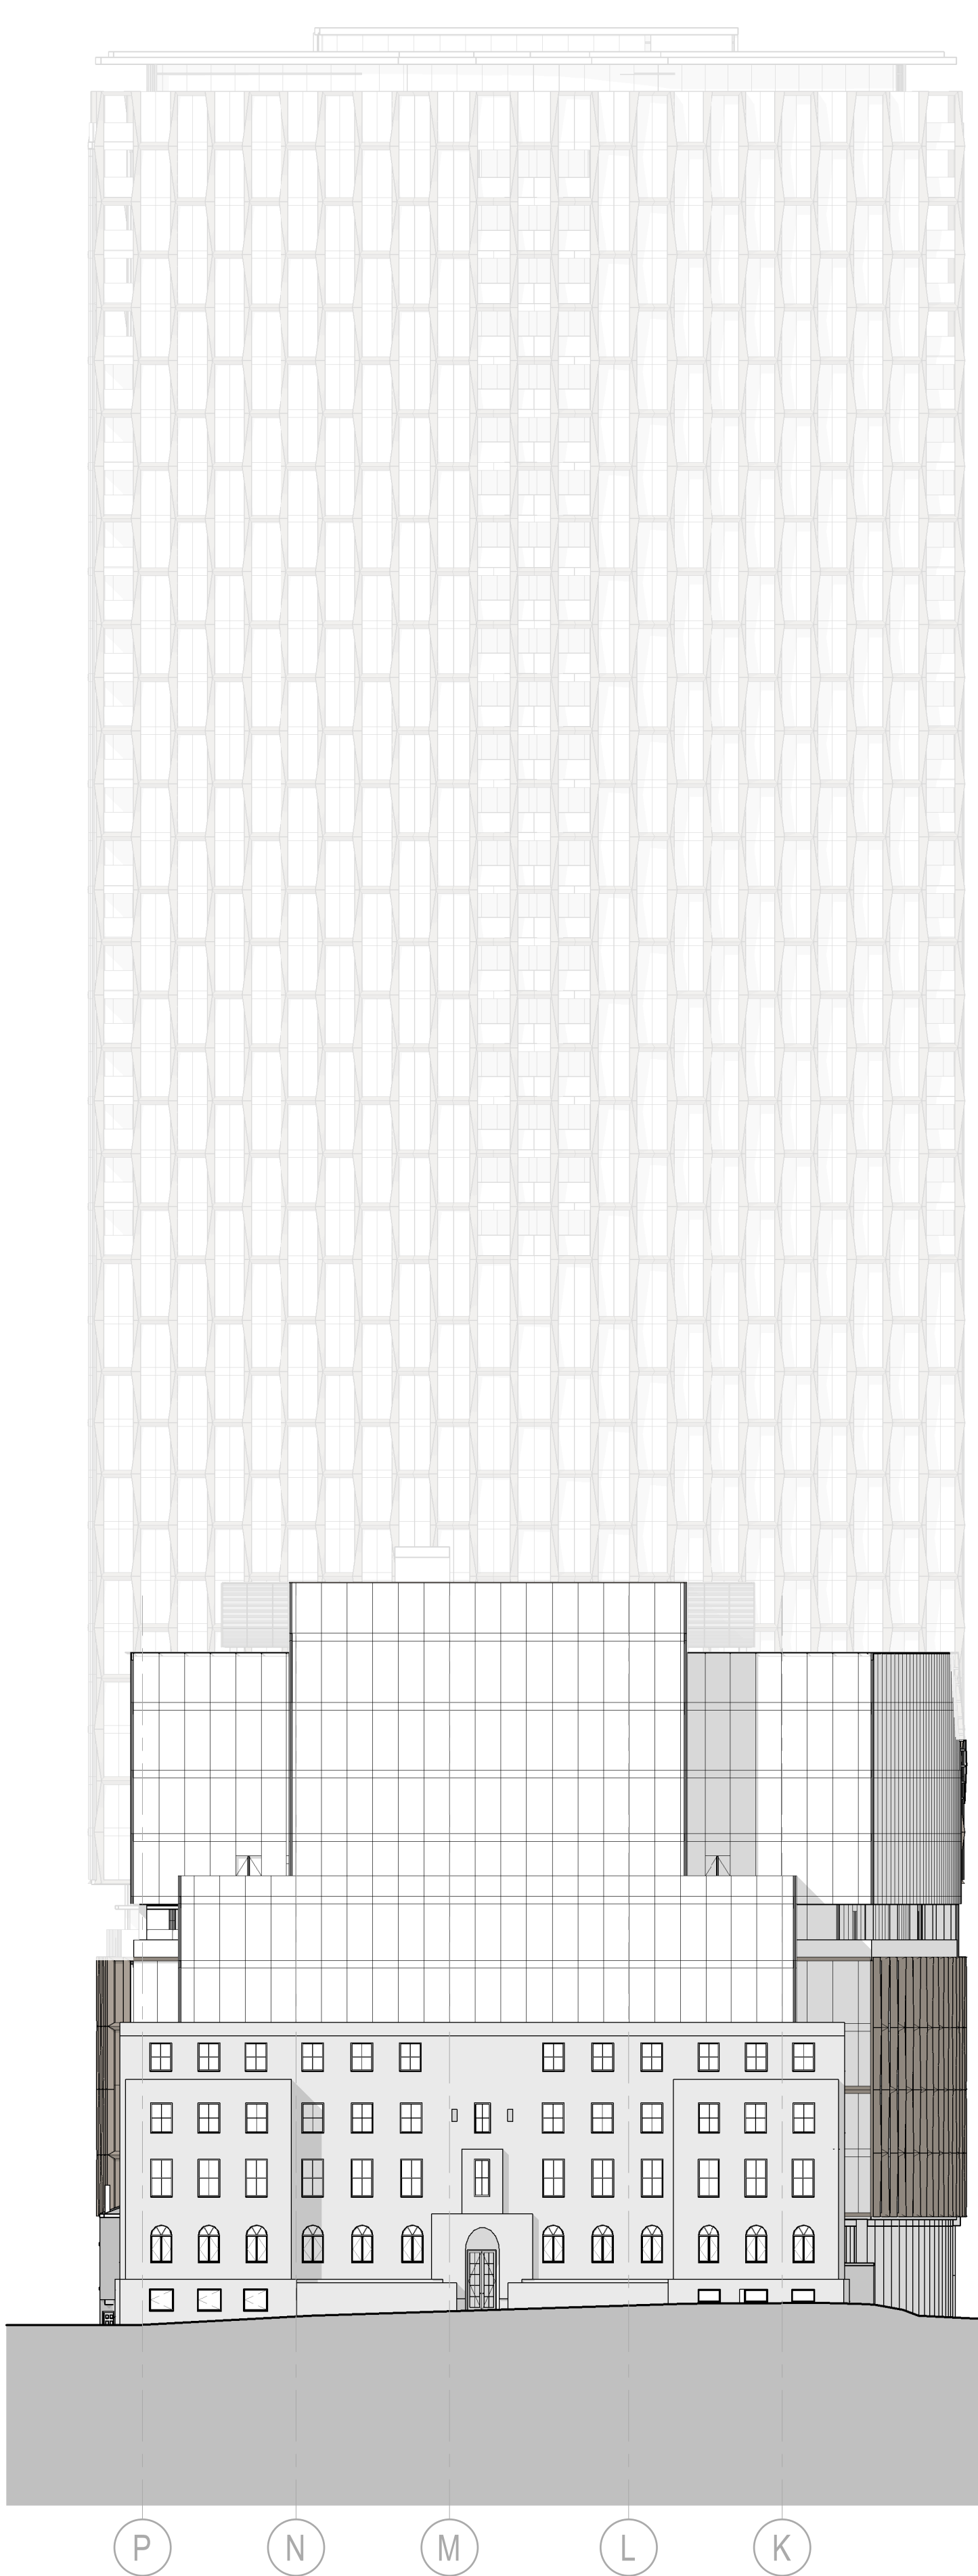

Key Plan

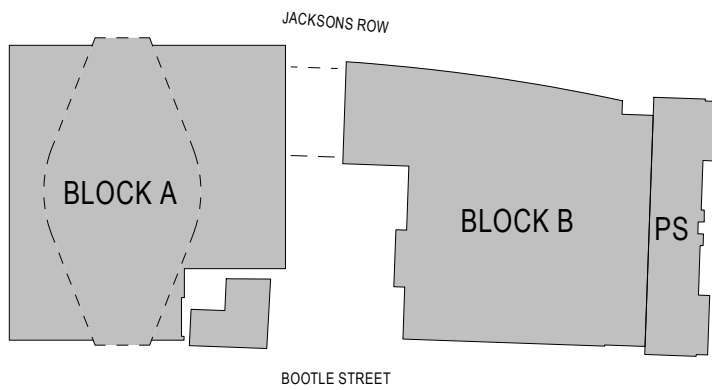

General Notes

P03	06/09/21	S73 Submission
P02	20/08/21	S73 Submission DRAFT
P01	15/11/19	S73 Submission
NO:	DATE:	ISSUE:

Status

FOR INFORMATION

Interior Designer BOWLER JAMES BRINDLEY	Synagogue Consultant FDG fortitude design group	Design Consultant hodder+partners
Civil Engineer Gcurtins	Services Engineer HOARE LEA (H.)	
Fire Engineer DESIGN FIRE		
Client S!M	Landscape Designer D. H.	Project Manager zerum

Architect SOM Skidmore, Owings & Merrill, Inc. The Broadgate Tower, 20 Primrose Street London EC2A 2EW, UK Tel: +44 (0)20 7798 1000 Fax: +44 (0)20 7798 1100

Project Name ST. MICHAELS DEVELOPMENT, MANCHESTER

Drawing Title

ELEVATIONS - EAST & WEST

Project No 218739	Drawing No S73-201	Revision P03
----------------------	-----------------------	-----------------

© COPYRIGHT SKIDMORE, OWINGS & MERRILL (EUROPE) LLP. 2021


9/6/2021 6:52:21 PM A

A7


ELEVATION - SOUTH

1 : 300

- A 41 - Roof 171.600 m
- A 40M - Residential 22M 169.300 m
- A 40 - Residential 22 166.275 m
- A 39 - Residential 21 163.025 m
- A 38 - Residential 20 159.925 m
- A 37 - Residential 19 156.625 m
- A 36 - Residential 18 153.725 m
- A 35 - Residential 17 150.625 m
- A 34 - Residential 16 147.525 m
- A 33 - Residential 15 144.425 m
- A 32 - Residential 14 141.325 m
- A 31 - Residential 13 138.225 m
- A 30 - Residential 12 135.125 m
- A 29 - Residential 11 132.025 m
- A 28 - Residential 10 128.925 m
- A 27 - Residential 09 125.825 m
- A 26 - Residential 08 122.725 m
- A 25 - Residential 07 119.625 m
- A 24 - Residential 06 116.525 m
- A 23 - Residential 05 113.425 m
- A 22 - Residential 04 110.325 m
- A 21 - Residential 03 107.225 m
- A 20 - Residential 02 104.125 m
- A 19 - Residential 01 101.025 m
- A 18 - Hotel 12 97.425 m
- A 17 - Hotel 11 94.425 m
- A 16 - Hotel 10 91.425 m
- A 15 - Hotel 09 88.425 m
- A 14 - Hotel 08 85.425 m
- A 13 - Hotel 07 82.425 m
- A 12 - Hotel 06 79.425 m
- A 11 - Hotel 05 76.425 m
- A 10 - Hotel 04 73.425 m
- A 09 - Hotel 03 70.425 m
- A 08 - Hotel 02 67.425 m
- A 07 - Hotel 01 64.425 m
- A 06 - Hotel Lobby 59.900 m
- A 05 - Hotel Plantrooms 56.070 m
- A 04 - Hotel Conference 52.340 m
- A 03 - Hotel Gym 48.490 m
- A 02 - Synagogue 44.680 m
- 01 - Synagogue 41.200 m
- A 00M - Mezzanine Plant 39.000 m
- A 0UG - Ground Upper 36.500 m
- A 0LG - Ground Lower 35.500 m

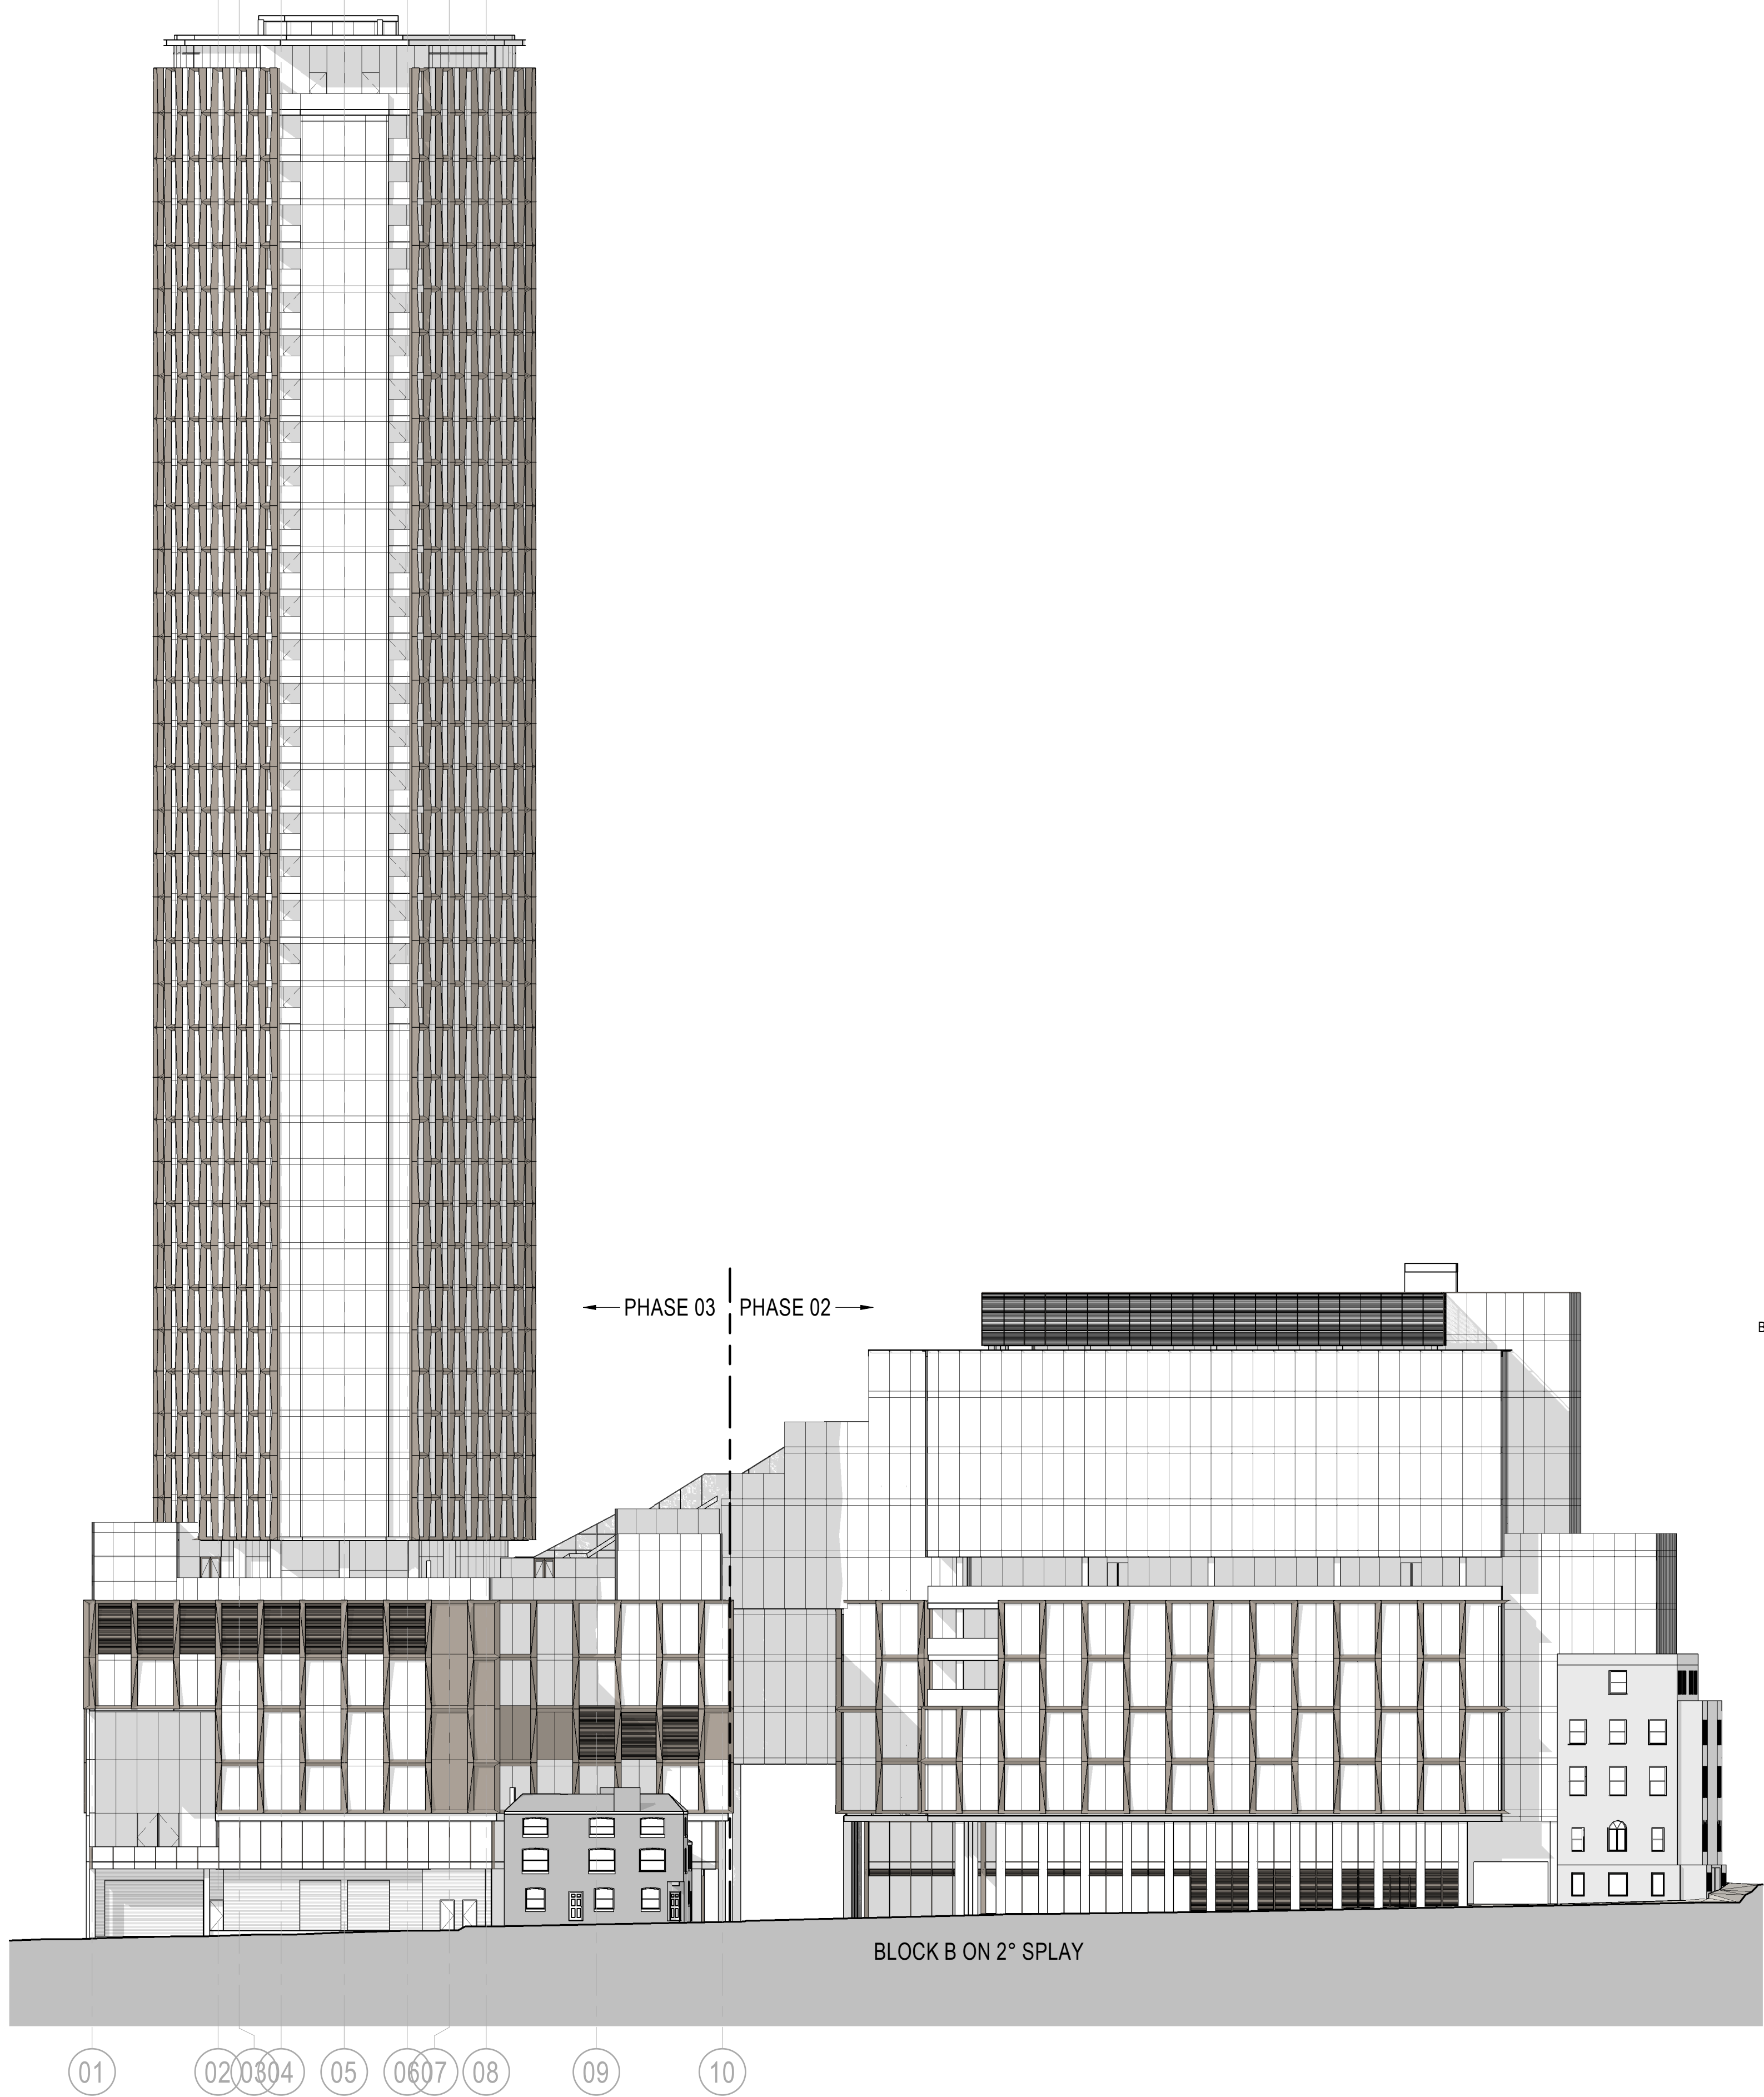

- B LEVEL 11 PLANT 76.800 m
- B LEVEL 10 74.775 m
- B LEVEL 09 70.800 m
- B LEVEL 08 67.100 m
- B LEVEL 07 63.400 m
- B LEVEL 06 59.700 m
- B LEVEL 05 56.000 m
- B LEVEL 04 52.300 m
- B LEVEL 03 48.600 m
- B LEVEL 02 44.900 m
- B LEVEL 01 41.200 m
- B LEVEL 0UG 38.100 m
- B LEVEL 0LG 36.500 m

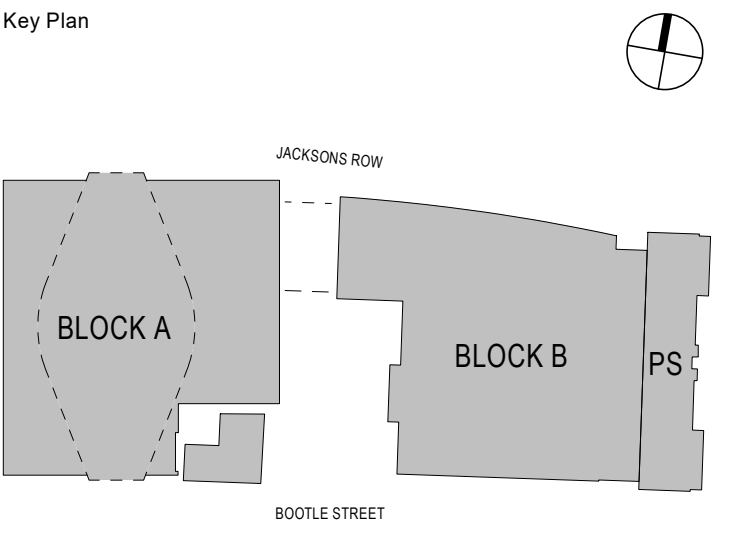

General Notes

P03	06/09/21	S73 Submission
P02	20/08/21	S73 Submission DRAFT
P01	15/11/19	S73 Submission
NO:	DATE:	ISSUE:

Status

FOR INFORMATION

Interior Designer ROWLER JAMES BRINDLEY	Synagogue Consultant FDG fourtharts design group	Design Consultant hodder+partners
Civil Engineer Gcurtins	Services Engineer HOARE LEA (H.)	
Fire Engineer DESIGN FIRE		
Client S!M	Landscape Designer p-h	Project Manager zerum

Architect
SOM
Skidmore, Owings & Merrill, Inc.
The Broadgate Tower, 20 Primrose Street
London EC2A 2EW, UK
Tel: +44 (0)20 7798 1000 Fax: +44 (0)20 7798 1100

Project Name


ST. MICHAELS DEVELOPMENT,
MANCHESTER

Drawing Title


ELEVATIONS - SOUTH

Project No 218739	Drawing No S73-203	Revision P03
Scale @ A0 As indicated		

© COPYRIGHT SKIDMORE, OWINGS & MERRILL (EUROPE) LLP. 2021

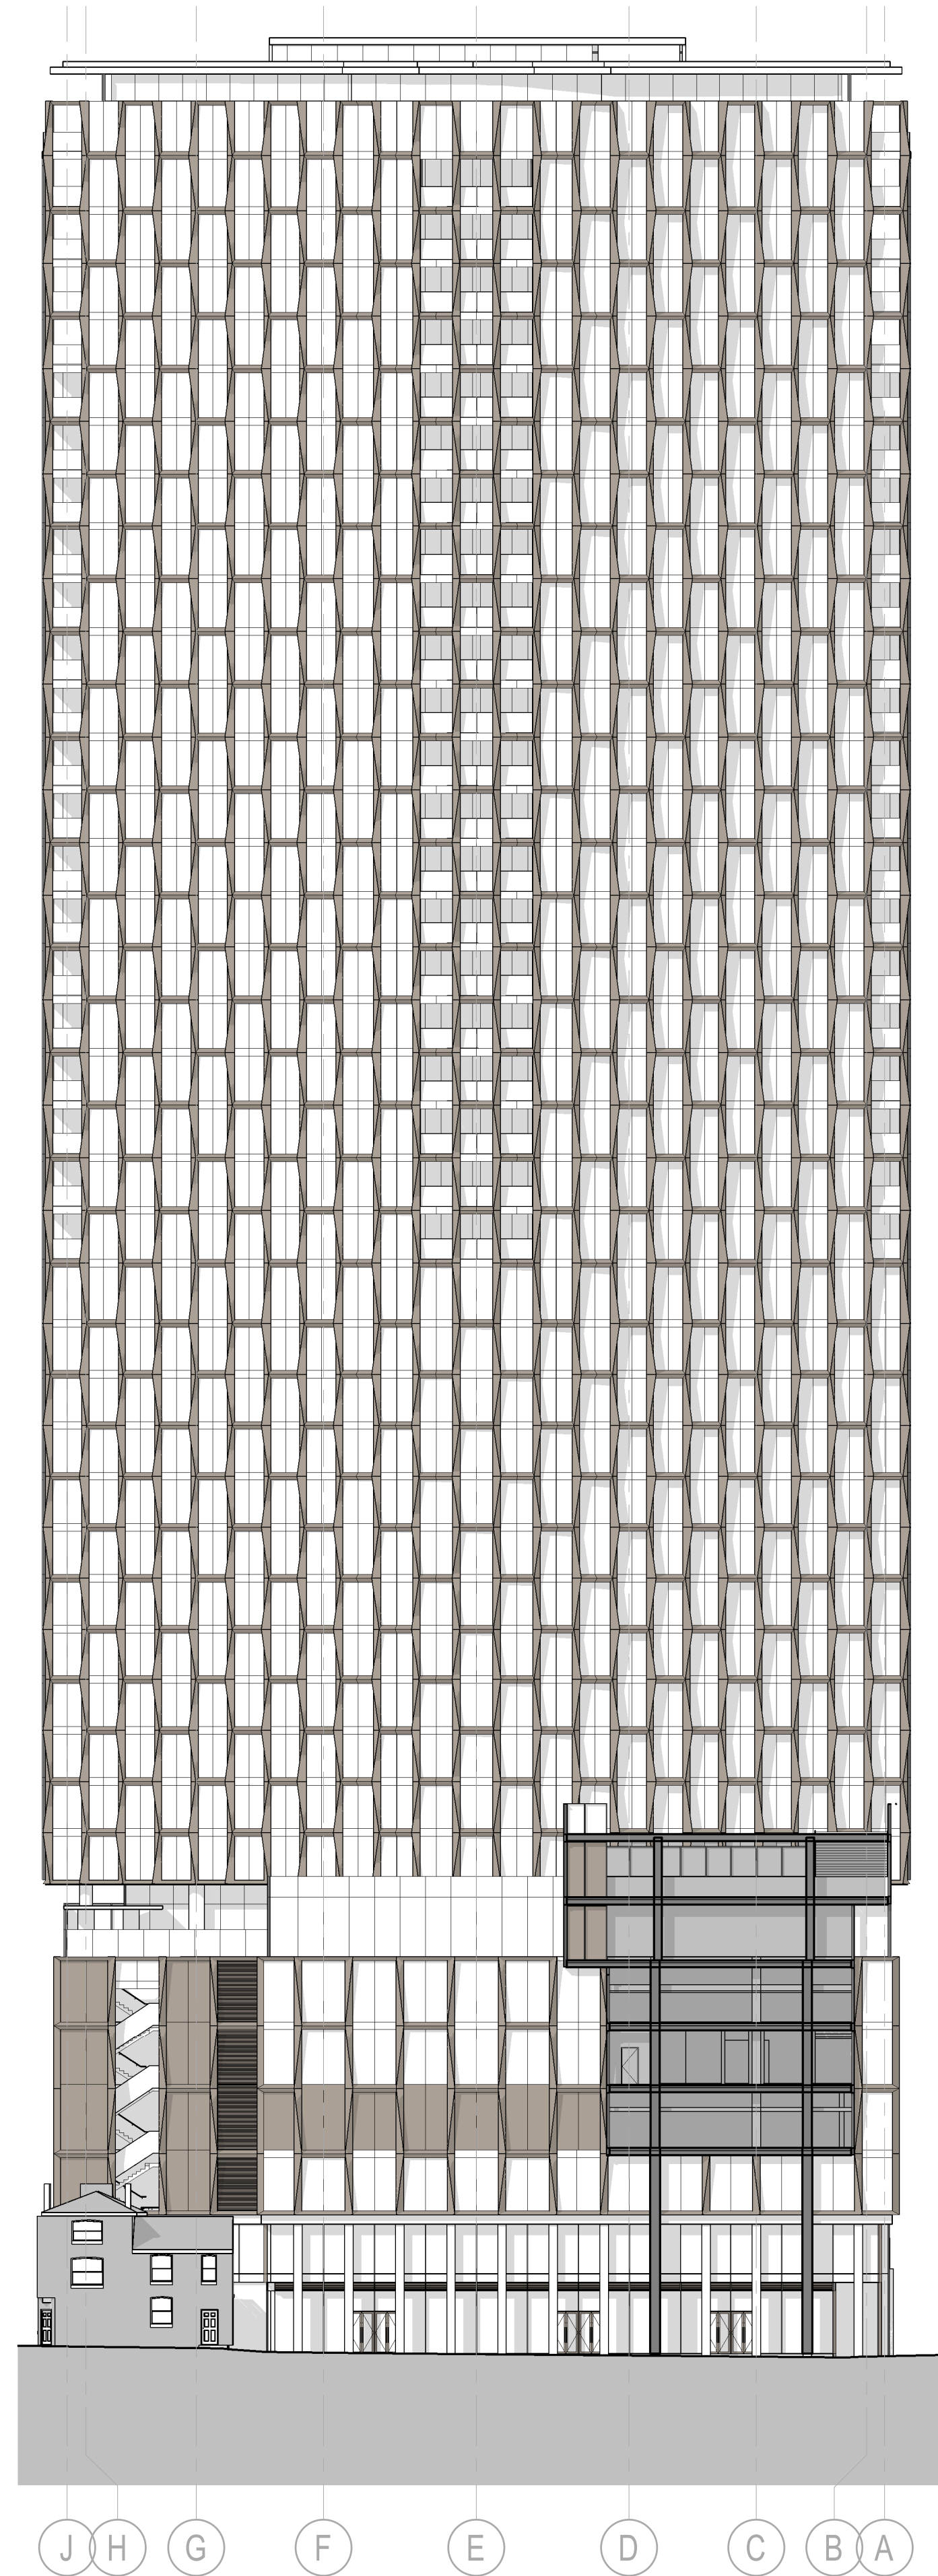

A 41 - Roof	171.600 m	
A 40M - Residential 22M	169.300 m	
A 40 - Residential 22	166.275 m	
A 39 - Residential 21	163.025 m	
A 38 - Residential 20	159.925 m	
A 37 - Residential 19	156.825 m	
A 36 - Residential 18	153.725 m	
A 35 - Residential 17	150.625 m	
A 34 - Residential 16	147.525 m	
A 33 - Residential 15	144.425 m	
A 32 - Residential 14	141.325 m	
A 31 - Residential 13	138.225 m	
A 30 - Residential 12	135.125 m	
A 29 - Residential 11	132.025 m	
A 28 - Residential 10	128.925 m	
A 27 - Residential 09	125.825 m	
A 26 - Residential 08	122.725 m	
A 25 - Residential 07	119.625 m	
A 24 - Residential 06	116.525 m	
A 23 - Residential 05	113.425 m	
A 22 - Residential 04	110.325 m	
A 21 - Residential 03	107.225 m	
A 20 - Residential 02	104.125 m	
A 19 - Residential 01	101.025 m	
A 18 - Hotel 12	97.425 m	
A 17 - Hotel 11	94.425 m	
A 16 - Hotel 10	91.425 m	
A 15 - Hotel 09	88.425 m	
A 14 - Hotel 08	85.425 m	
A 13 - Hotel 07	82.425 m	
A 12 - Hotel 06	79.425 m	
A 11 - Hotel 05	76.425 m	
A 10 - Hotel 04	73.425 m	
A 09 - Hotel 03	70.425 m	
A 08 - Hotel 02	67.425 m	
A 07 - Hotel 01	64.425 m	
A 06 - Hotel Lobby	59.900 m	
A 05 - Hotel Plantrooms	56.070 m	
A 04 - Hotel Conference	52.340 m	
A 03 - Hotel Gym	48.490 m	
A 02 - Synagogue	44.680 m	
01 - Synagogue	41.200 m	
A 00M - Mezzanine Plant	35.000 m	
A 0UG - Ground Upper	35.500 m	
A 0LG - Ground Lower	35.550 m	

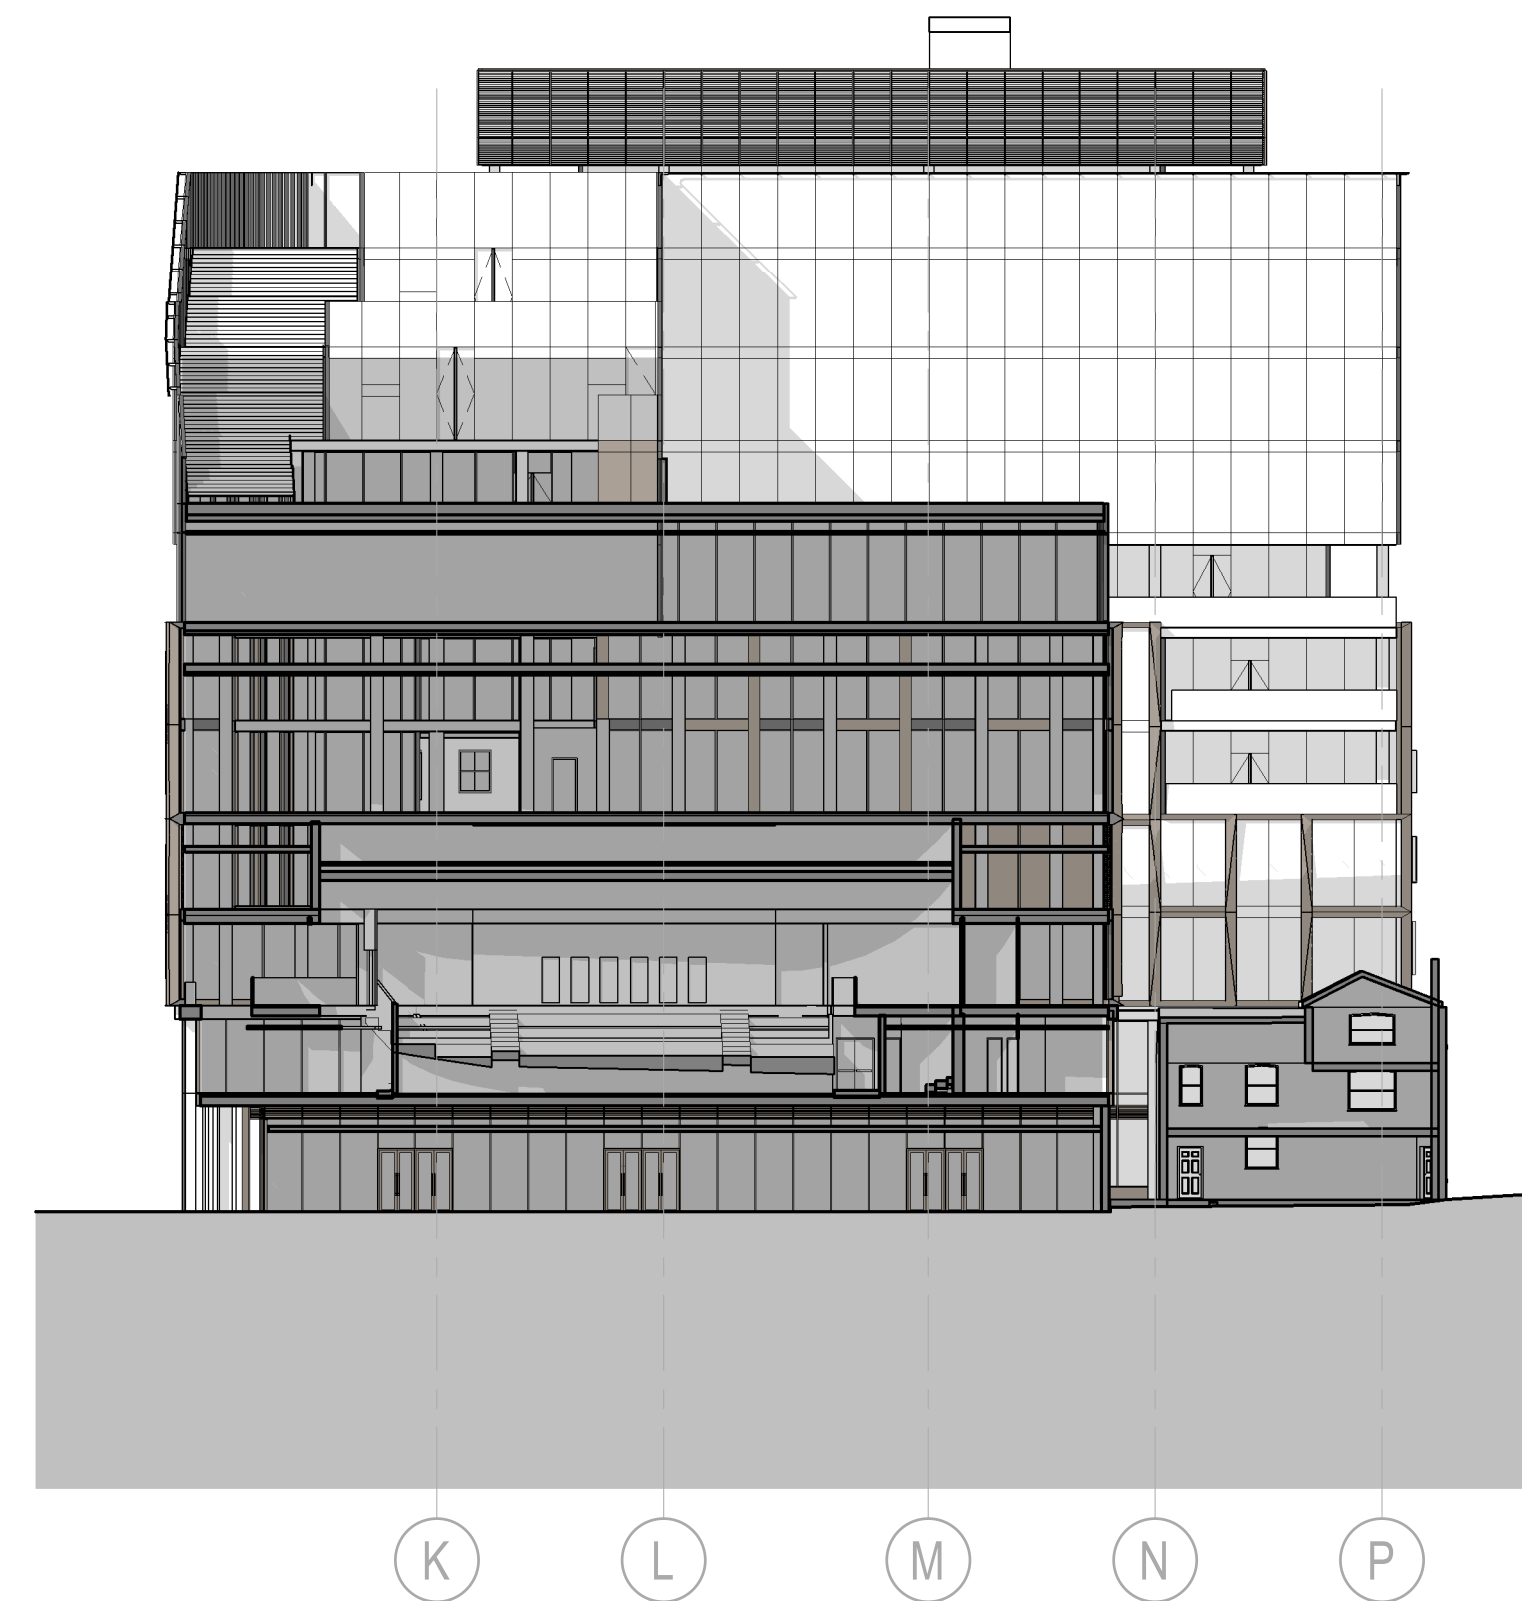


B LEVEL 11 PLANT	78.800 m	
B LEVEL 10	74.775 m	
B LEVEL 09	70.800 m	
B LEVEL 08	67.100 m	
B LEVEL 07	63.400 m	
B LEVEL 06	59.700 m	
B LEVEL 05	56.000 m	
B LEVEL 04	52.300 m	
B LEVEL 03	48.600 m	
B LEVEL 02	44.900 m	
B LEVEL 01	41.200 m	
B LEVEL OUG	38.100 m	
B LEVEL OLG	36.500 m	

D3

ELEVATION - BLOCK B TERRACES

1 : 300

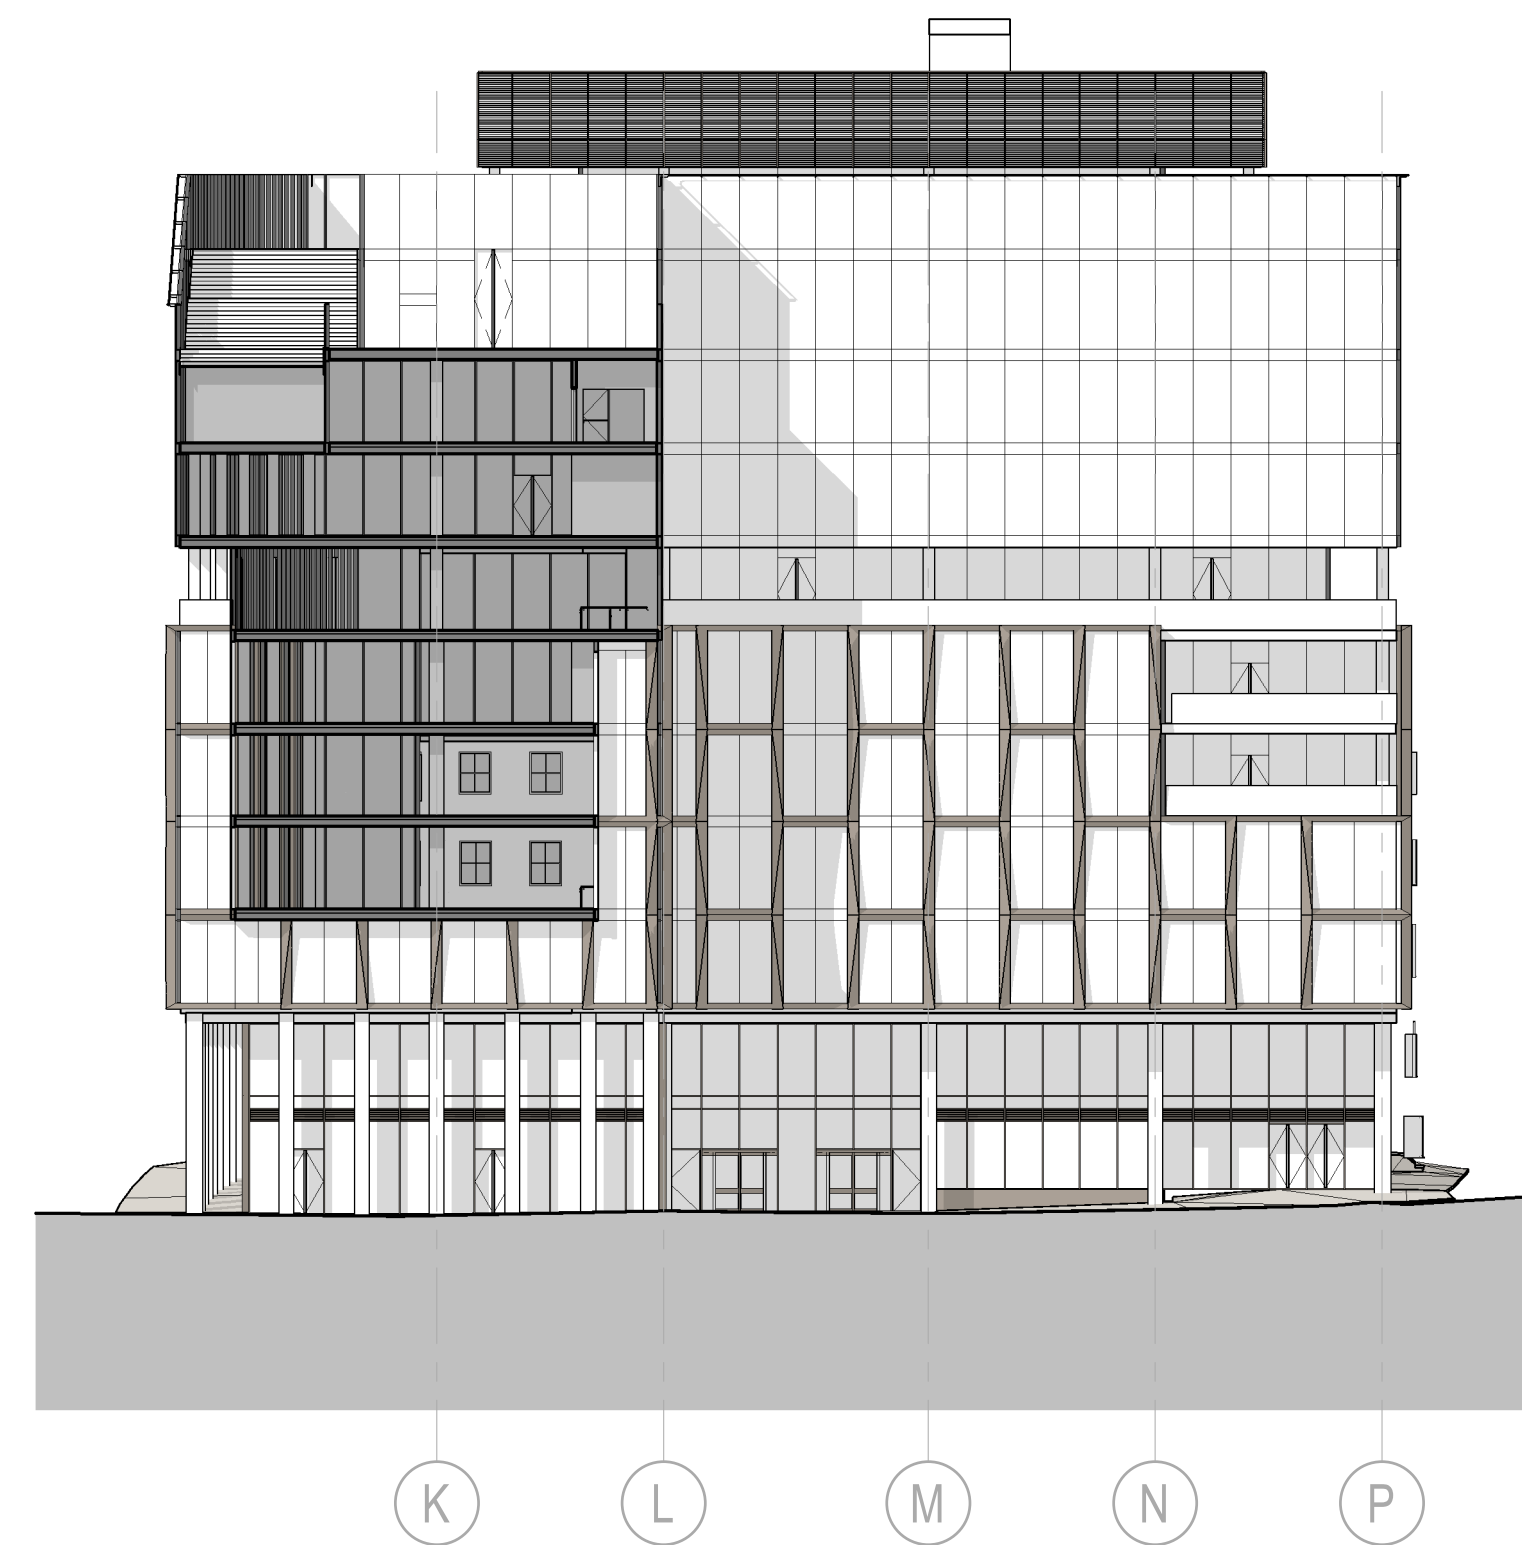


Level	Elevation (m)
B LEVEL 11 PLANT	78.800 m
B LEVEL 10	74.775 m
B LEVEL 09	70.800 m
B LEVEL 08	67.100 m
B LEVEL 07	63.400 m
B LEVEL 06	59.700 m
B LEVEL 05	56.000 m
B LEVEL 04	52.300 m
B LEVEL 03	48.600 m
B LEVEL 02	44.900 m
B LEVEL 01	41.200 m
B LEVEL OUG	38.100 m
B LEVEL OLG	35.500 m

A3

ELEVATION - BLOCK B COURTYARD

1 : 300

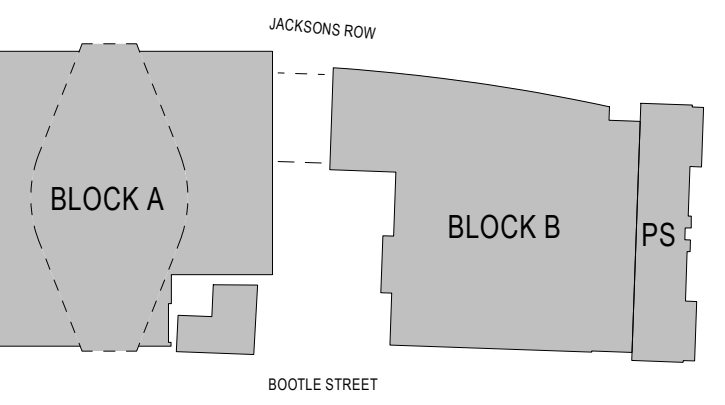

General Notes

P04	06/09/21	S73 Submission
P03	20/08/21	S73 Submission DRAFT
P02	04/12/19	S73 Submission
P01	15/11/19	S73 Submission
NO:	DATE:	ISSUE:

tatus

FOR INFORMATION

Interior Designer ANDREW JAMES BRINDLEY	Synagogue Consultant FDG farfarms design group	Design Consultant	hodder+partners
Civil Engineer Curtins			
Services Engineer HOARE LEA 			
Fire Engineer  DESIGN FIRE CONCEPTS			
Client ST!M		Landscape Designer 	
		Project Manager  zerum	

architect

SOM

Skidmore, Owings & Merrill, Inc.
The Broadgate Tower, 20 Primrose Street
London EC2A 2EW, UK
Tel: +44 (0)20 7798 1000 Fax: +44 (0)20 7798 1100

Project Name

ST. MICHAELS DEVELOPMENT,
MANCHESTER

Drawing Title

ELEVATIONS - COURTYARD BLOCK A AND BLOCK B

Project No	Drawing No	Revision
218739	S73-204	P04
Scale @ A0		
As indicated		


© COPYRIGHT SKIDMORE, OWINGS & MERRILL (EUROPE) LLP. 2021

9/6/2021 6:54:18 PM A


A7

BLOCK B ELEVATION WEST - PHASE 02 TEMPORARY FACADE

1 : 300

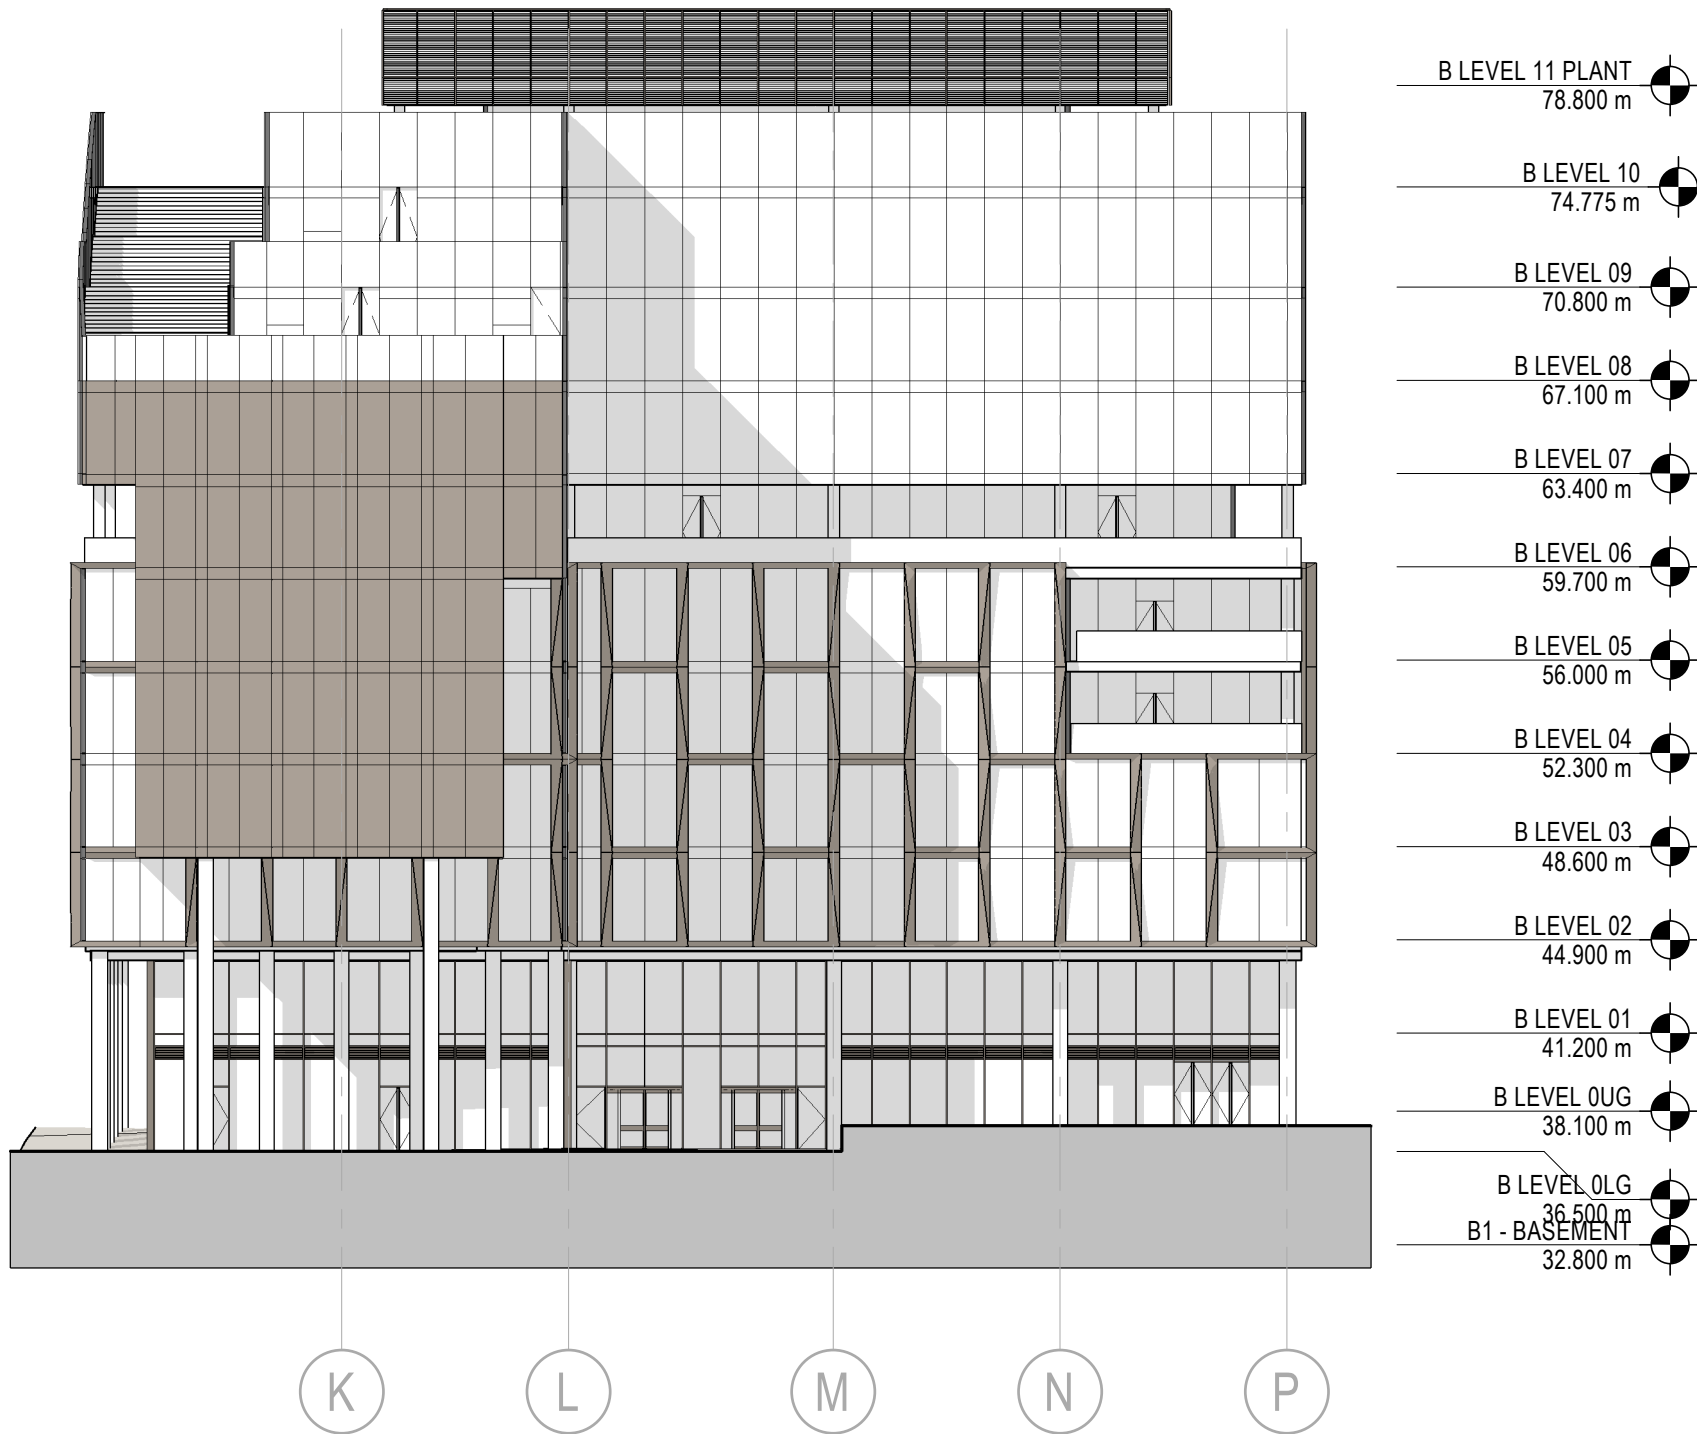

Key Plan

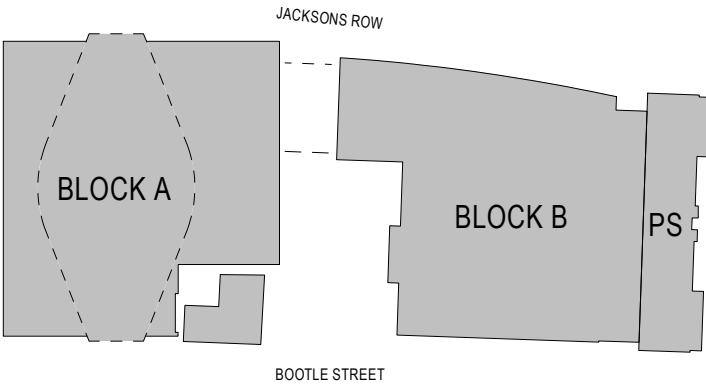

General Notes

P02	06/09/21	S73 Submission
P01	20/08/21	S73 Submission DRAFT
NO:	DATE:	ISSUE:

Status

FOR INFORMATION

Interior Designer BOWLER JAMES BRINDLEY	Synagogue Consultant FDG faithpartners design group	Design Consultant hodder+partners
Civil Engineer Curtins	Services Engineer HOARE LEA (H.)	
Fire Engineer DESIGN FIRE CONSULTANTS		
Client ST!M	Landscape Designer p+ie	Project Manager zerum

Architect
SOM
Skidmore, Owings & Merrill, Inc.
The Broadgate Tower, 20 Primrose Street
London EC2A 2EW, UK
Tel: +44 (0)20 7798 1000 Fax: +44 (0)20 7798 1100


Project Name
**ST. MICHAELS DEVELOPMENT,
MANCHESTER**

Drawing Title
**ELEVATIONS - BLOCK B
WEST (TEMPORARY
FACADE)**


Project No	Drawing No	Revision
218739	S73-205	P02
Scale @ A0	As indicated	

© COPYRIGHT SKIDMORE, OWINGS & MERRILL (EUROPE) LLP. 2021

1 : 300

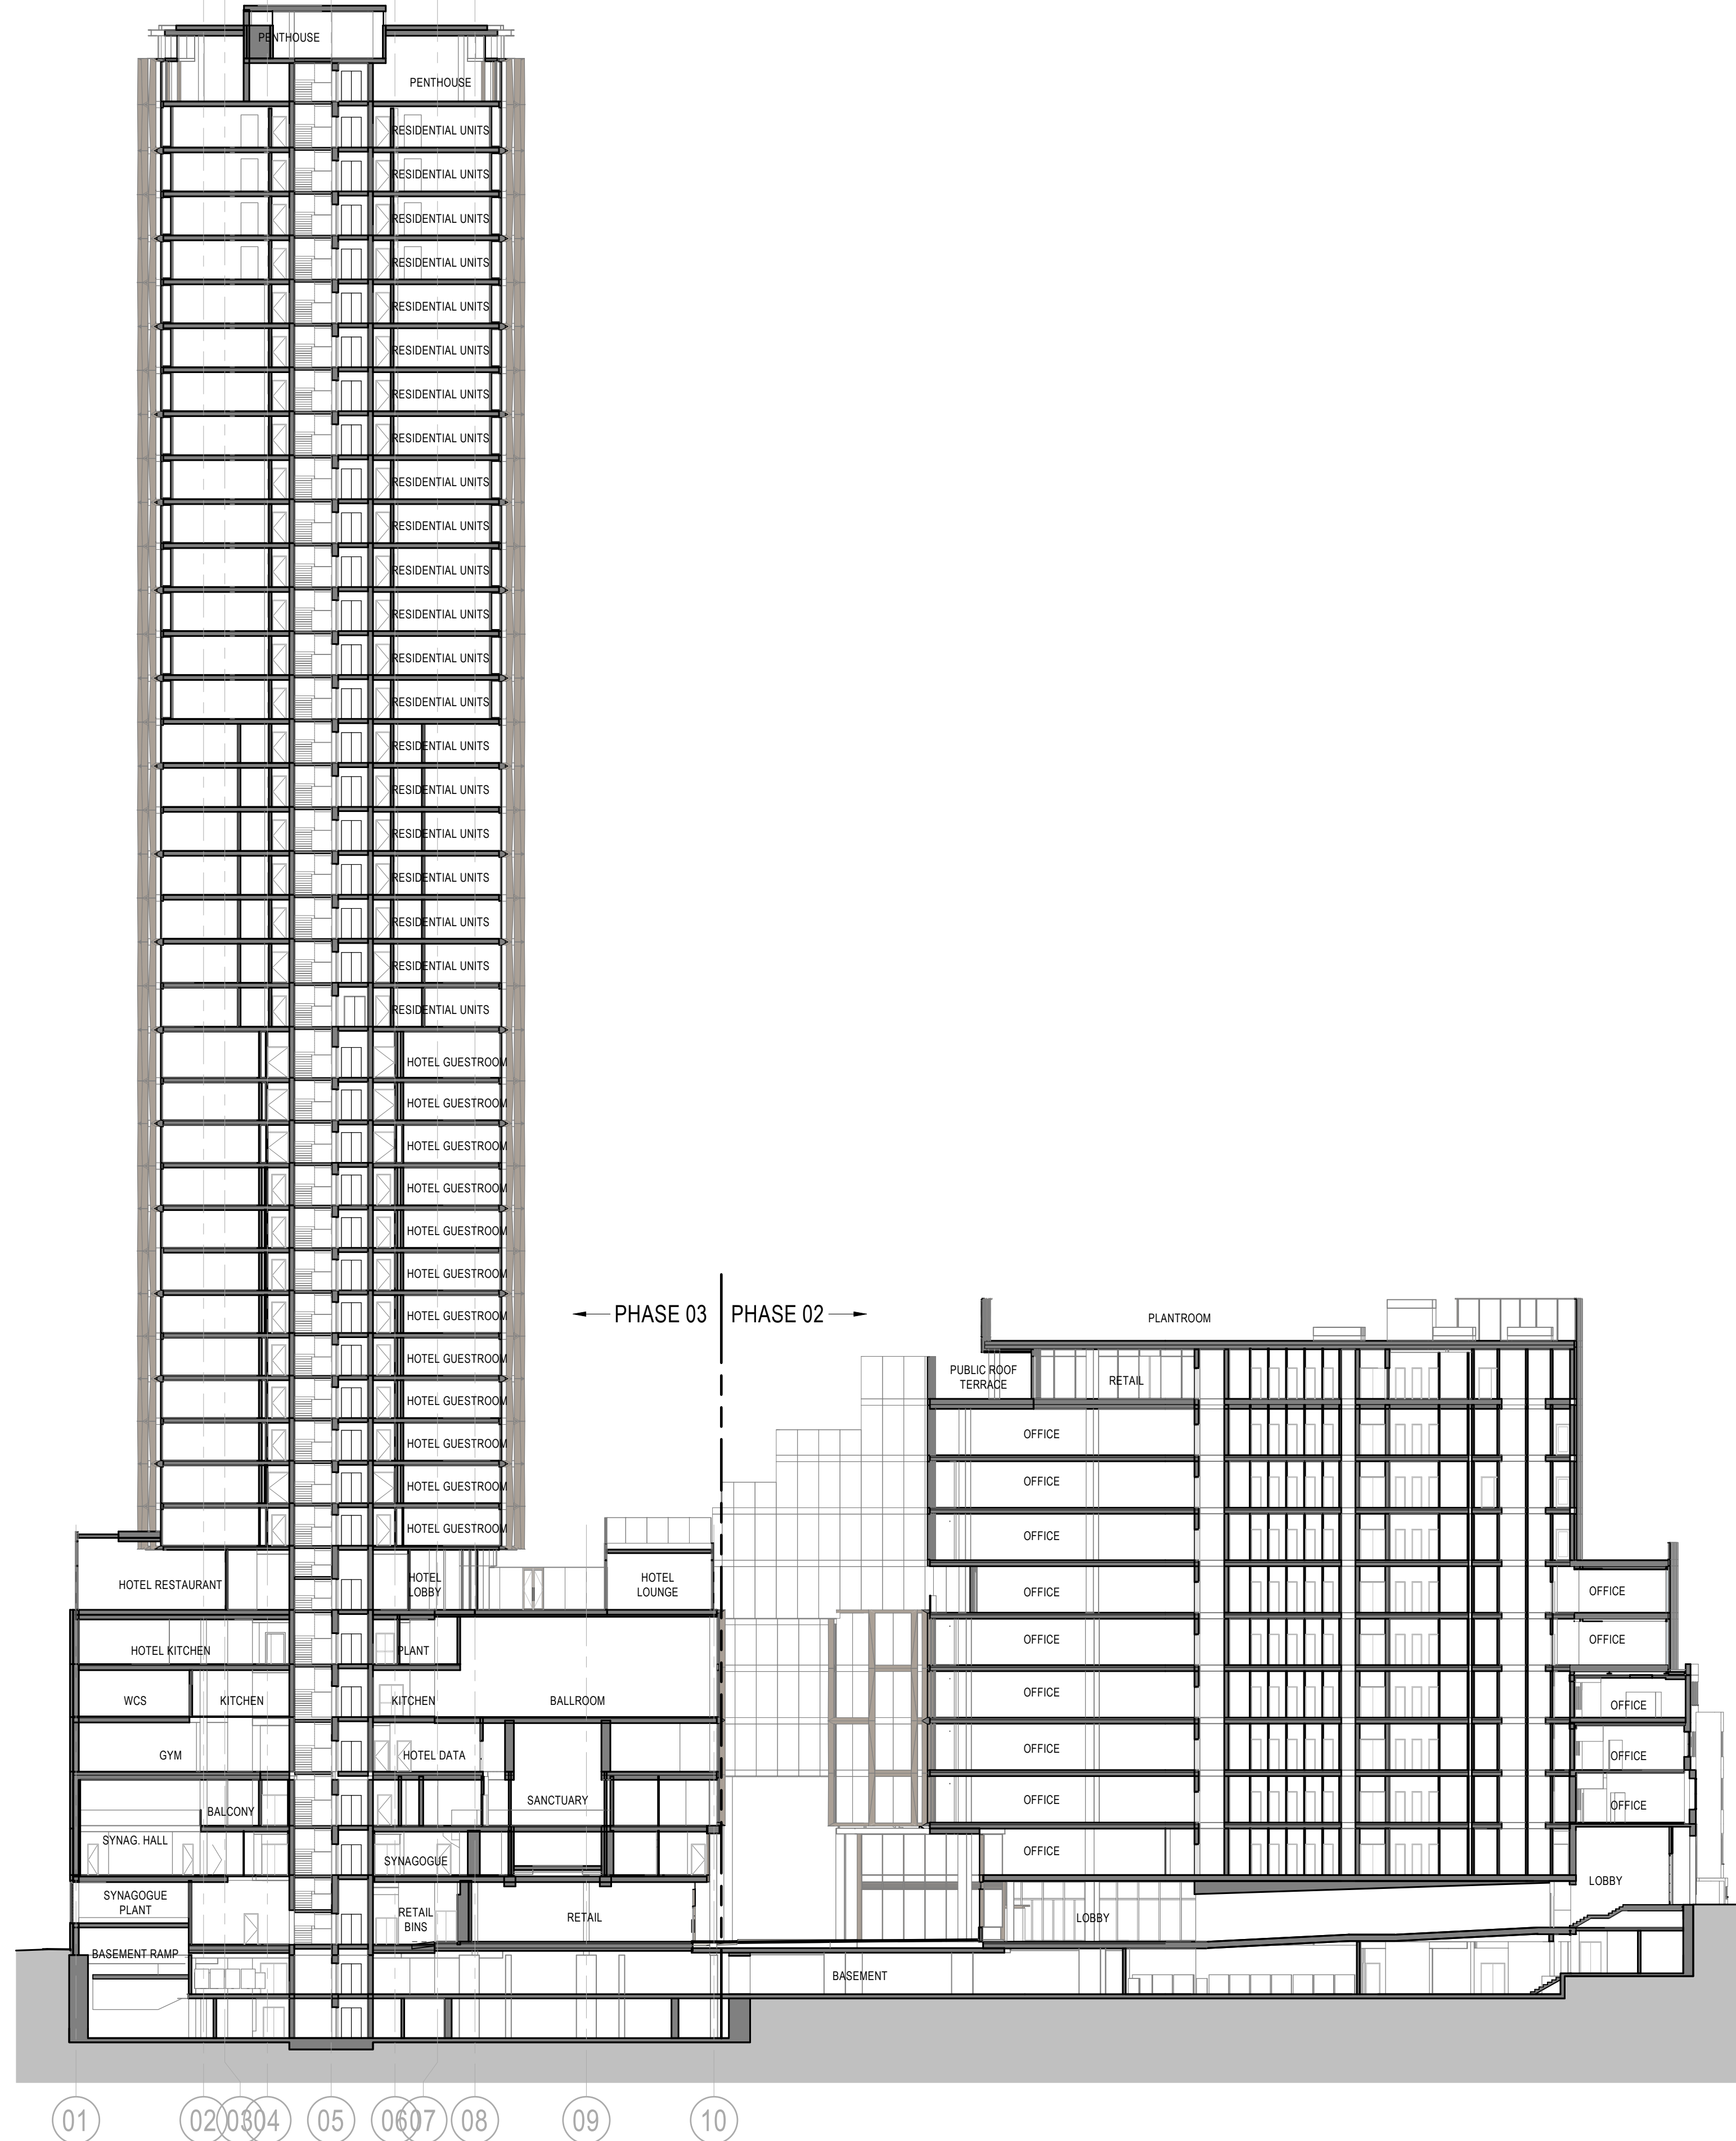

B LEVEL 11 PLANT	78.800 m	
B LEVEL 10	74.775 m	
B LEVEL 09	70.800 m	
B LEVEL 08	67.100 m	
B LEVEL 07	63.400 m	
B LEVEL 06	59.700 m	
B LEVEL 05	56.000 m	
B LEVEL 04	52.300 m	
B LEVEL 03	48.600 m	
B LEVEL 02	44.900 m	
B LEVEL 01	41.200 m	
B LEVEL OUG	38.100 m	
B LEVEL OLG	36.500 m	

 

P03	06/09/21	S73 Submission
P02	20/08/21	S73 Submission DRAFT
P01	15/11/19	S73 Submission
NO:	DATE:	ISSUE:

tatus

FOR INFORMATION

Interior Designer ANDREW JAMES BRINDLEY	Synagogue Consultant FDG farfarms design group	Design Consultant	hodder+partners
Civil Engineer Curtins			
Services Engineer HOARE LEA 			
Fire Engineer  DESIGN FIRE CONCEPTS			
Client ST!M		Landscape Designer 	
		Project Manager  zerum	

architect

SOM

Skidmore, Owings & Merrill, Inc.
The Broadgate Tower, 20 Primrose Street
London EC2A 2EW, UK
Tel: +44 (0)20 7798 1000 Fax: +44 (0)20 7798 1100

Project Name _____


ST. MICHAELS DEVELOPMENT,
MANCHESTER

Drawing Title

BUILDINGS SECTIONS - WEST-EAST

Project No	Drawing No	Revision
218739	S73-251	P03
Scale @ A0		
As indicated		

© COPYRIGHT SKIDMORE, OWINGS & MERRILL (EUROPE) LLP. 2021

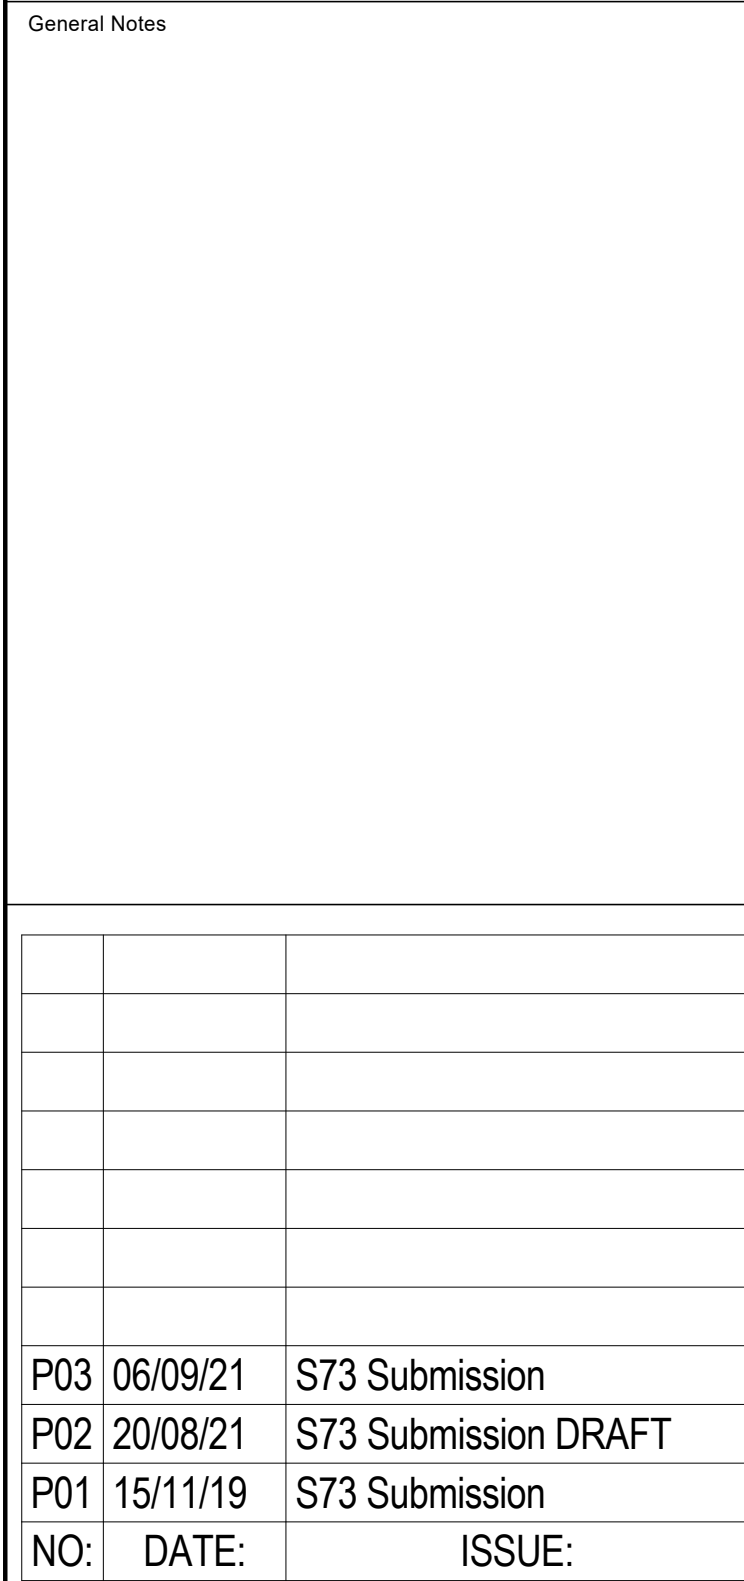

Architect

SOM

Skidmore, Owings & Merrill, Inc.
The Broadgate Tower, 20 Primrose Street
London EC2A 2EW, UK
Tel: +44 (0)20 7798 1000 Fax: +44 (0)20 7798 1100



Project Name

**ST. MICHAELS DEVELOPMENT,
MANCHESTER**

BUILDINGS SECTIONS -
WEST-EAST BRIDGE

© COPYRIGHT SKIDMORE, OWINGS & MERRILL (EUROPE) LLP. 2021

1 : 300

 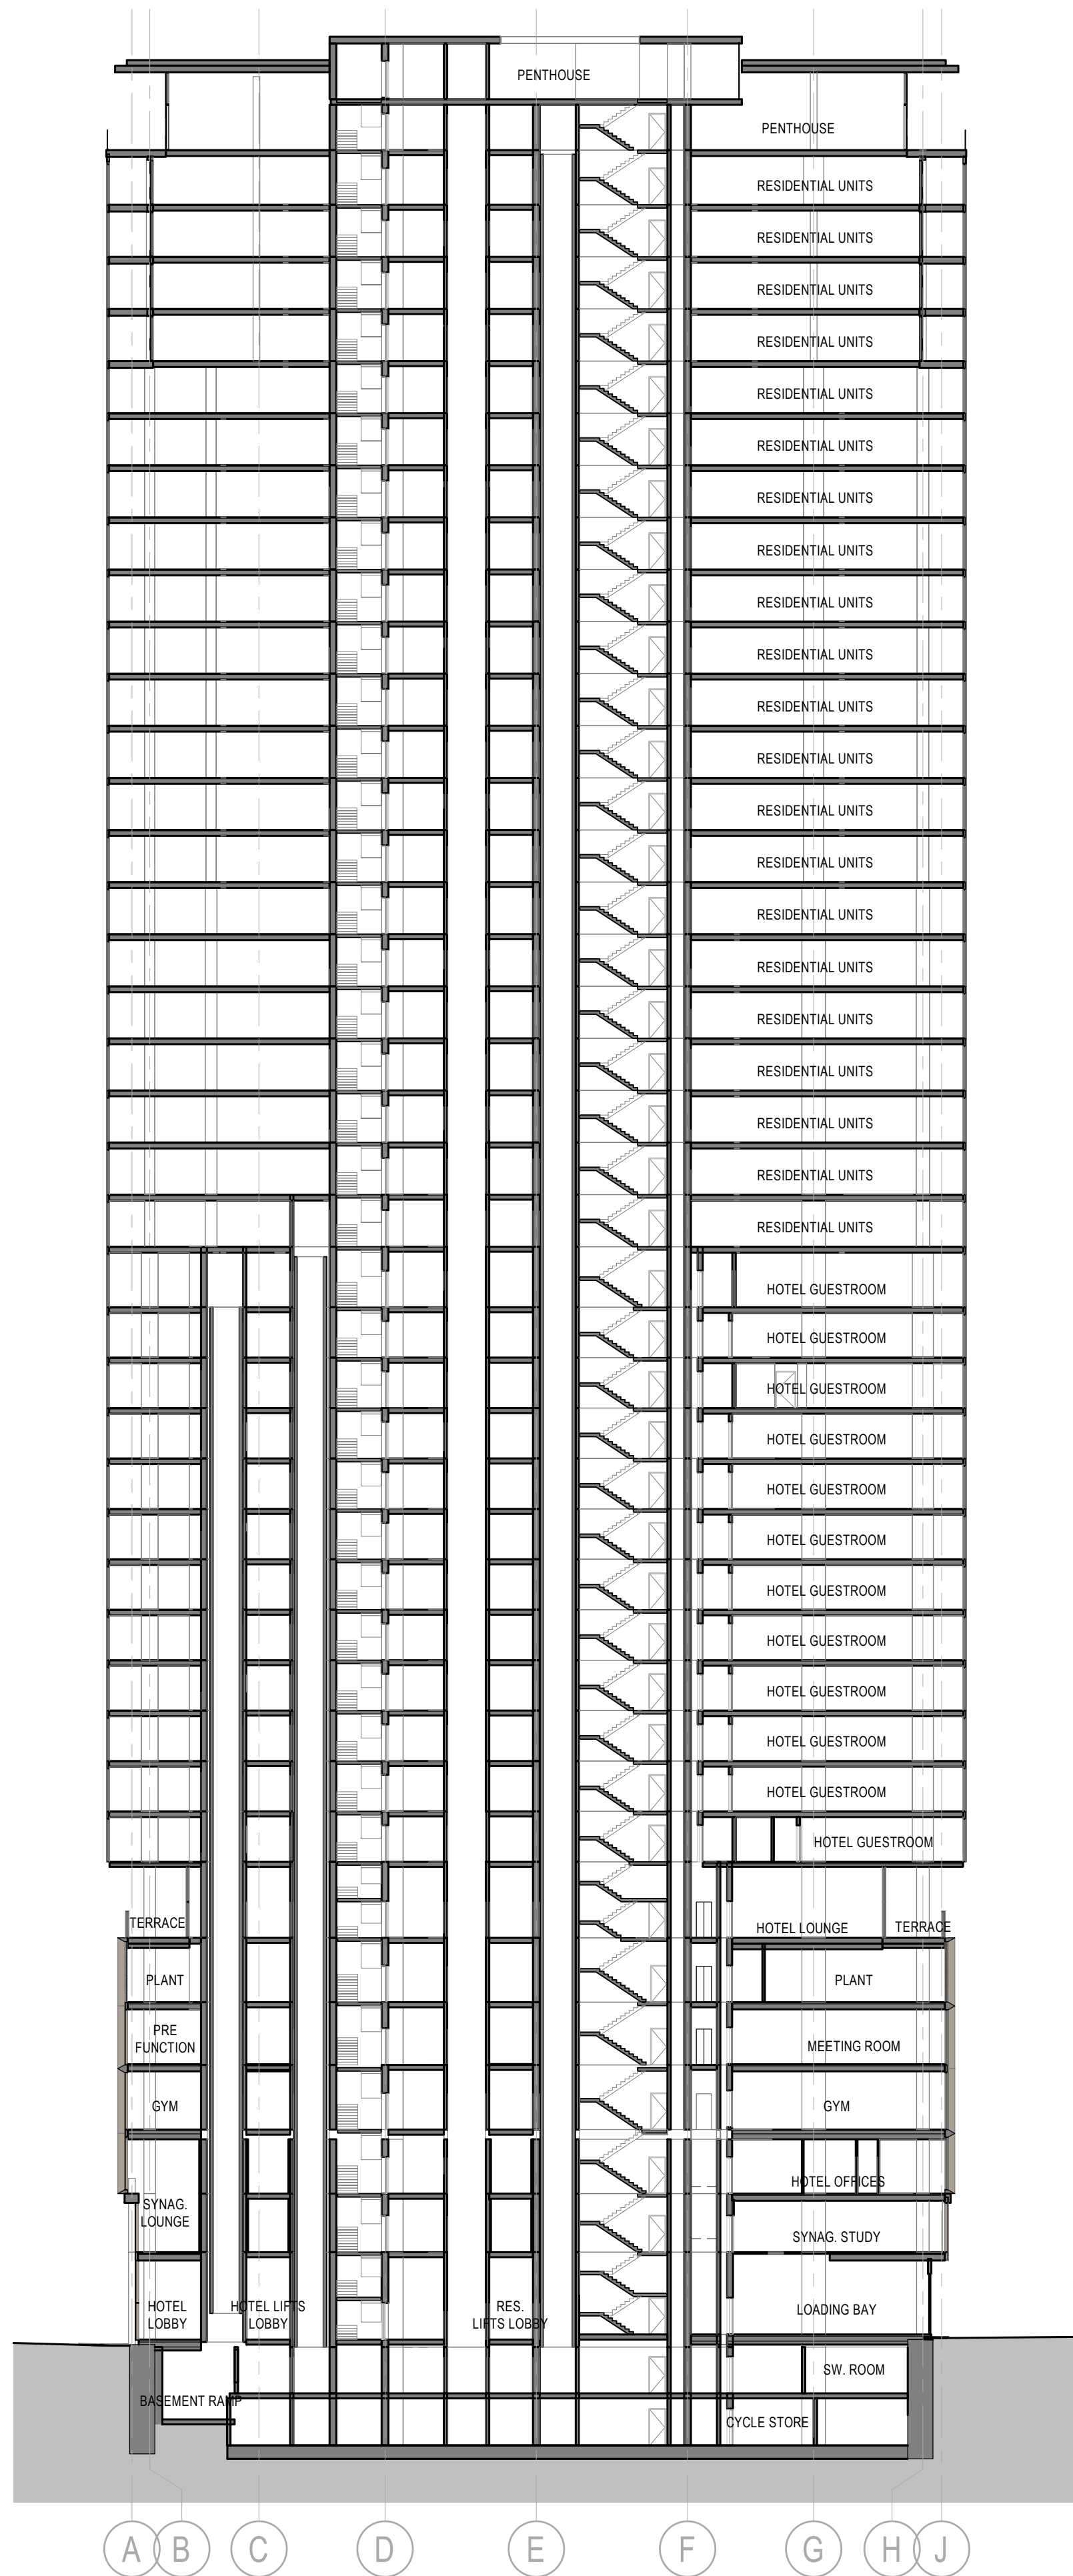

P03	06/09/21	S73 Submission
P02	20/08/21	S73 Submission DRAFT
P01	15/11/19	S73 Submission

FOR INFORMATION

Senior Designer ANDREW JAMES BRINDLEY FDG kathurats design group	Design Consultant	hodder+partners
Civil Engineer Curtins		
Services Engineer HOARE LEA 		
Fire Engineer  DESIGN FIRE ENGINEERING		
Client ST!M	Landscape Designer 	
	Project Manager  zerum	

SOM

Tel: +44 (0)20 7798 1000 Fax: +44 (0)20 7798 1100

ST. MICHAELS DEVELOPMENT,
MANCHESTER

BUILDINGS SECTIONS -
NORTH-SOUTH BLOCK A

Project No	Drawing No	Revision
218739	S73-253	P03
Scale @ A0 As indicated		


© COPYRIGHT SKIDMORE, OWINGS & MERRILL (EUROPE) LLP. 2021

9/6/2021 6:55:38 PM A

A7

CROSS SECTION NORTH-SOUTH


1 : 300

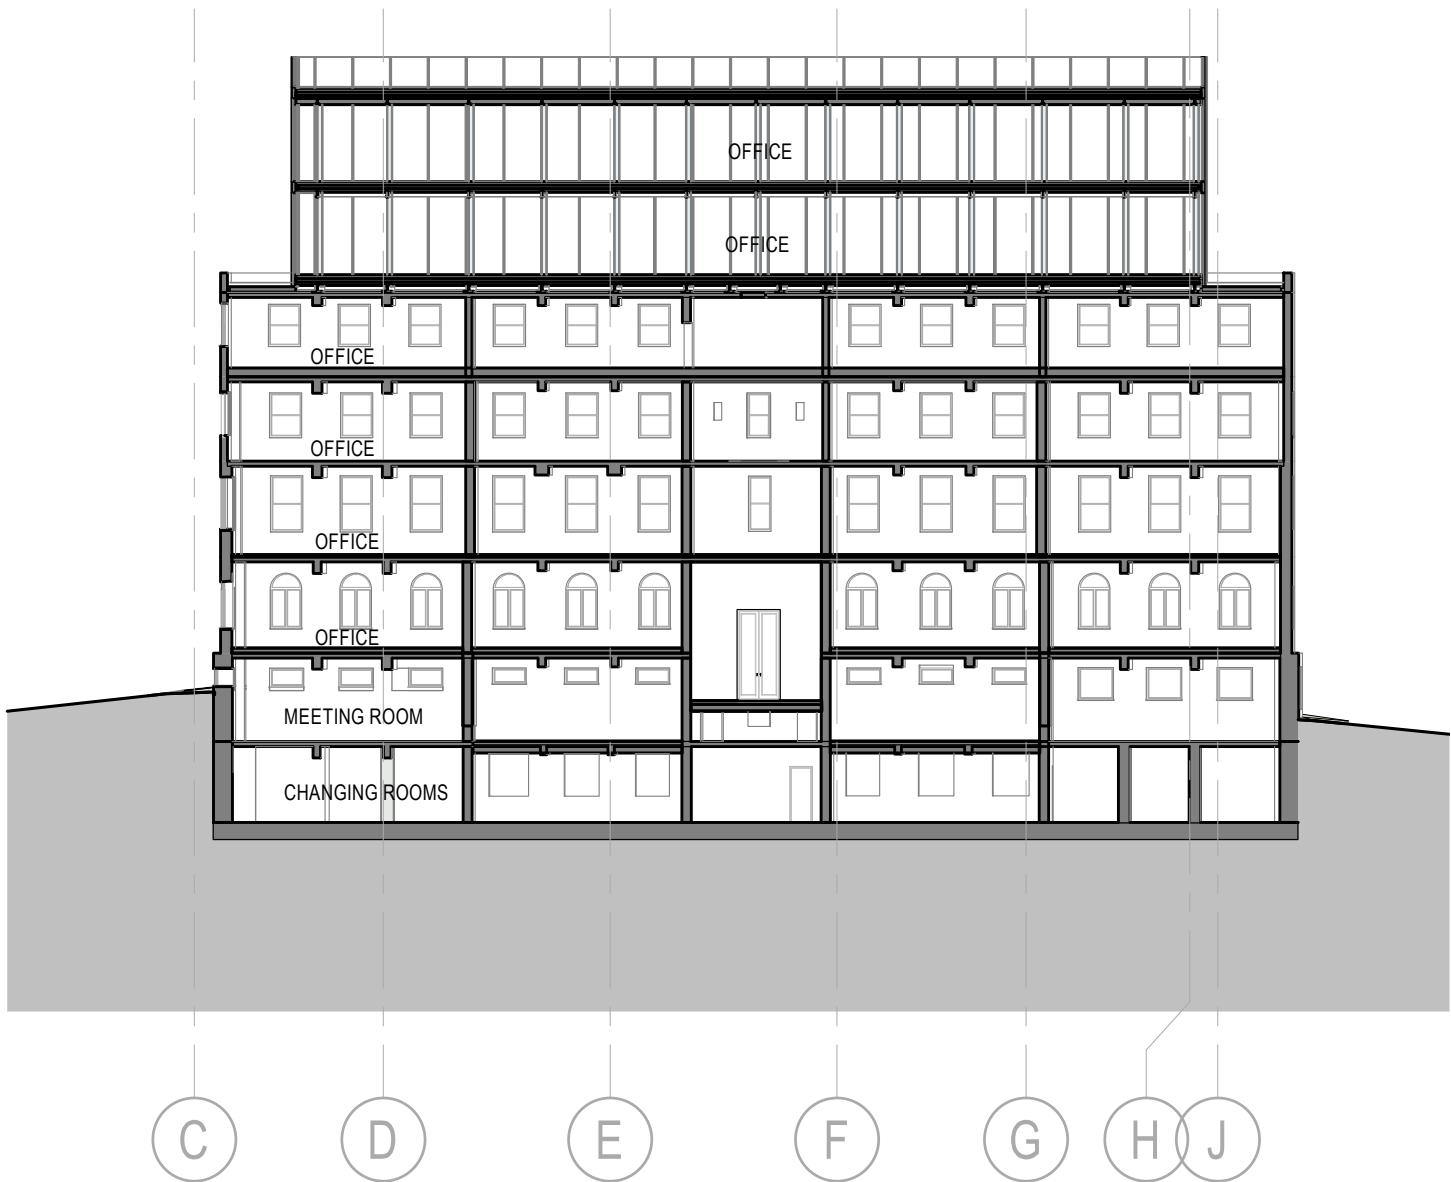


A4

CROSS SECTION BLOCK B NORTH-SOUTH

1 : 300

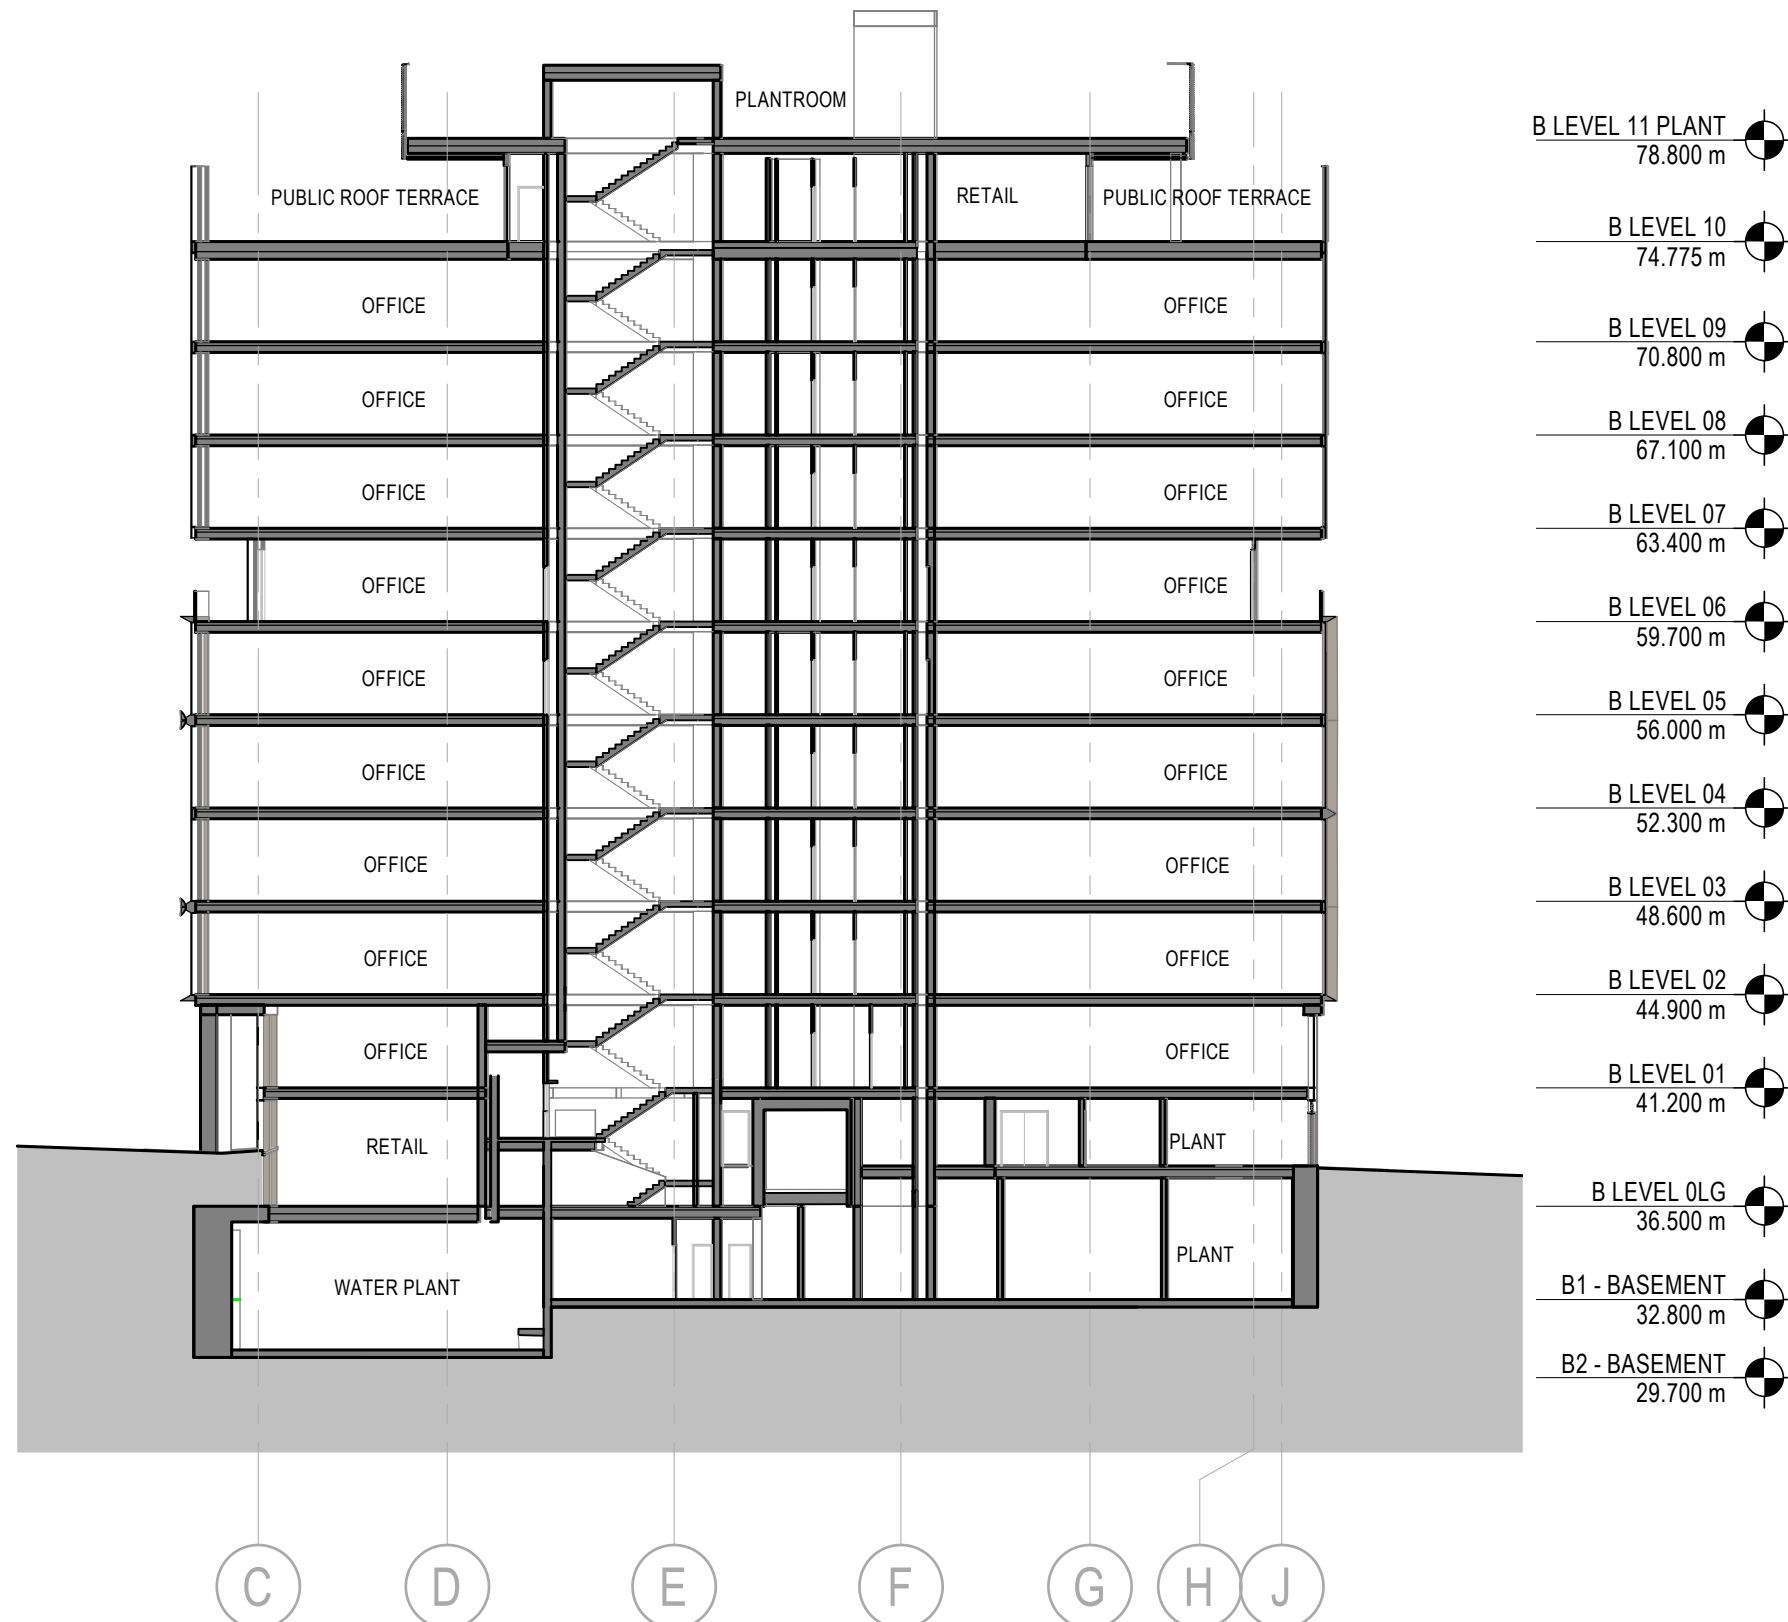

Key Plan

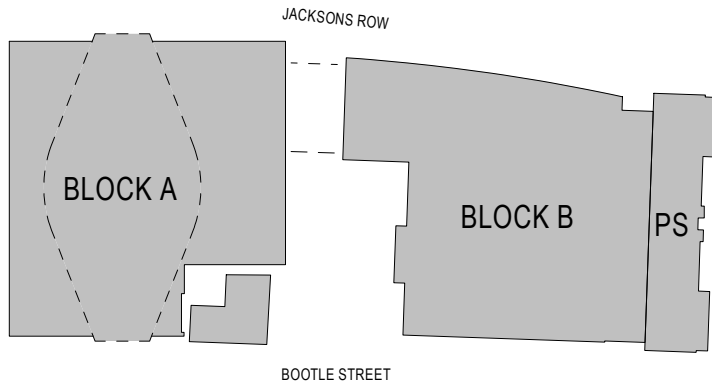

General Notes

P03	06/09/21	S73 Submission
P02	20/08/21	S73 Submission DRAFT
P01	15/11/19	S73 Submission
NO:	DATE:	ISSUE:

Status

FOR INFORMATION

Interior Designer BOWLER JAMES BRINDLEY	Synagogue Consultant FDG faithpartners design group	Design Consultant hodder+partners
Civil Engineer Curtins	zerum	
Services Engineer HOARE LEA (H)		
Fire Engineer DESIGN FIRE CONSULTANTS		
Client S!M	p-10	
Architect SOM Skidmore, Owings & Merrill, Inc. The Broadgate Tower, 20 Primrose Street London EC2A 2EW, UK Tel: +44 (0)20 7798 1000 Fax: +44 (0)20 7798 1100		
Project Manager zerum	Project Name	

ST. MICHAELS DEVELOPMENT,
MANCHESTER

Drawing Title

BUILDINGS SECTIONS -
NORTH-SOUTH BLOCK B

Project No 218739	Drawing No S73-254	Revision P03
Scale @ A0 As indicated		


© COPYRIGHT SKIDMORE, OWINGS & MERRILL (EUROPE) LLP. 2021

9/6/2021 6:56:00 PM

A7

TYP ENCLOSURE ELEVATION - HOTEL PODIUM


1 : 50

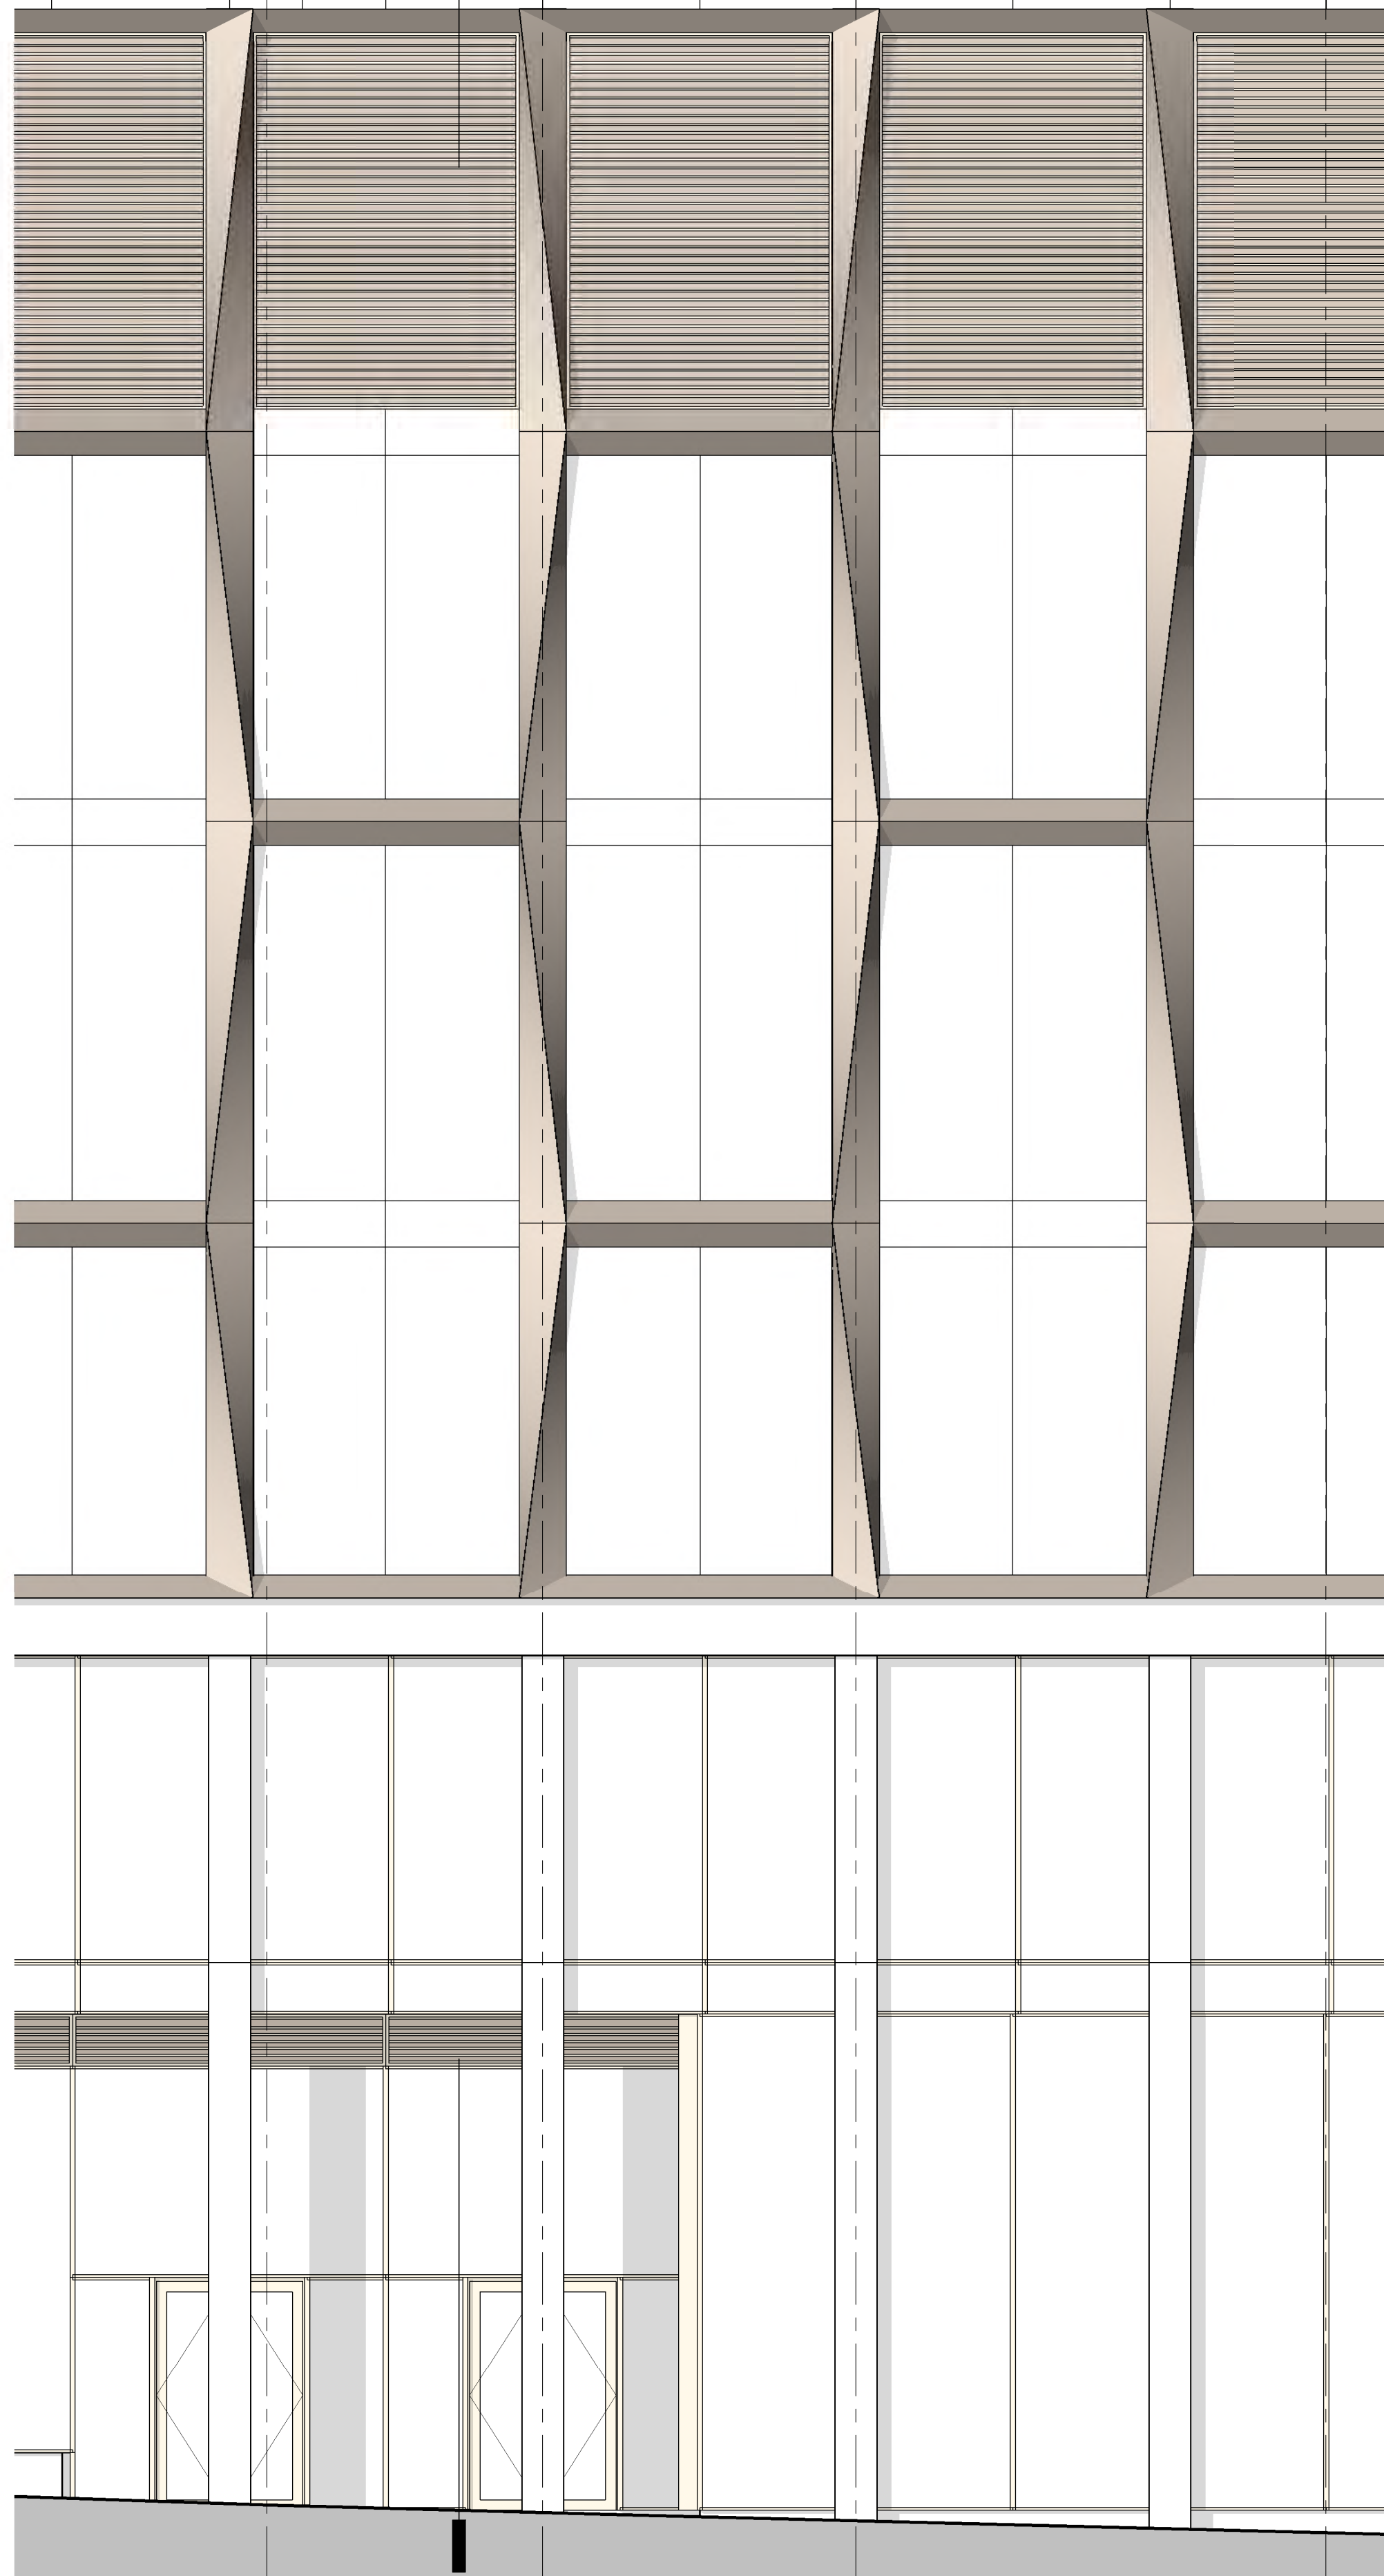


A3

TYP ENCLOSURE SECTION - HOTEL PODIUM

1 : 50

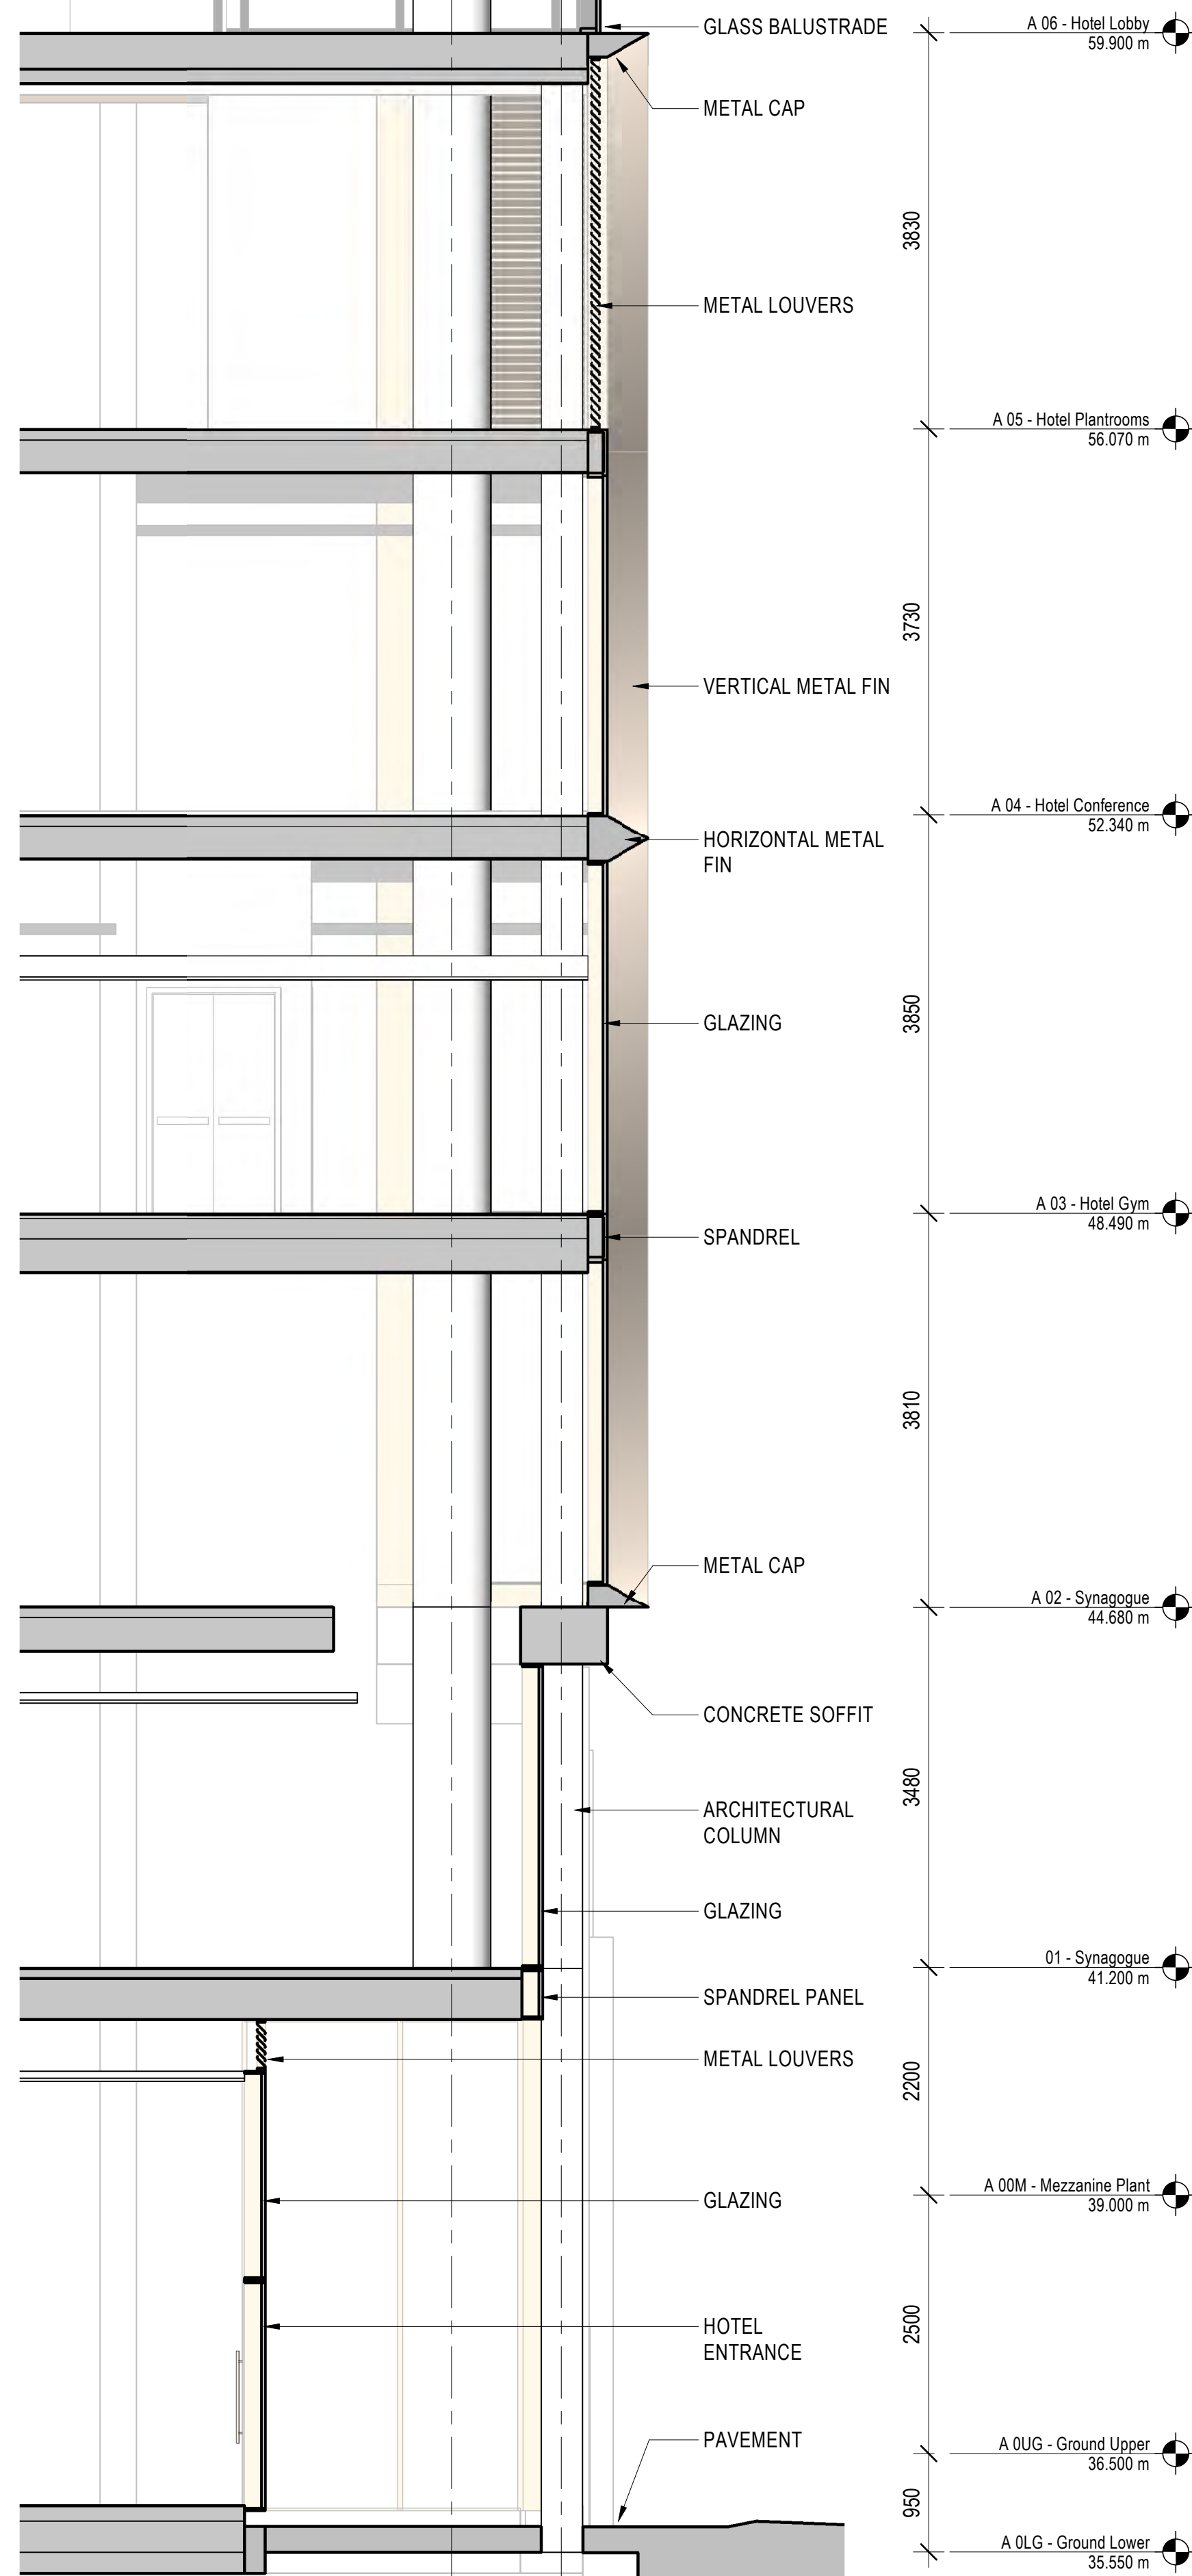

Key Plan

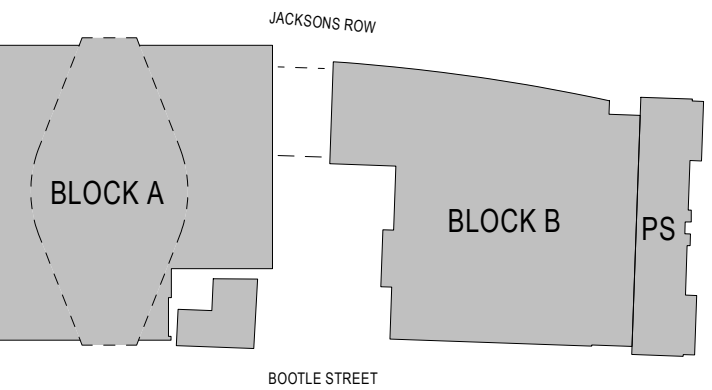

General Notes

P03	06/09/21	S73 Submission
P02	20/08/21	S73 Submission DRAFT
P01	15/11/19	S73 Submission
NO:	DATE:	ISSUE:

Status

FOR INFORMATION

Interior Designer BOWLER JAMES BRINDLEY	Synagogue Consultant FDG faithful+partners design group	Design Consultant hodder+partners
Civil Engineer Curtins	zerum	
Services Engineer HOARE LEA (H)		
Fire Engineer DESIGN FIRE CONSULTANTS		
Client S!M	Project Manager zerum	
Landscape Designer p-1e		




Architect
SOM
Skidmore, Owings & Merrill, Inc.
The Broadgate Tower, 20 Primrose Street
London EC2A 2EW, UK
Tel: +44 (0)20 7798 1000 Fax: +44 (0)20 7798 1100

Project Name
**ST. MICHAELS DEVELOPMENT,
MANCHESTER**

Drawing Title
**BUILDING ENCLOSURE -
HOTEL PODIUM**

Project No 218739	Drawing No S73-511	Revision P03
Scale @ A0 As Indicated		

© COPYRIGHT SKIDMORE, OWINGS & MERRILL (EUROPE) LLP. 2021

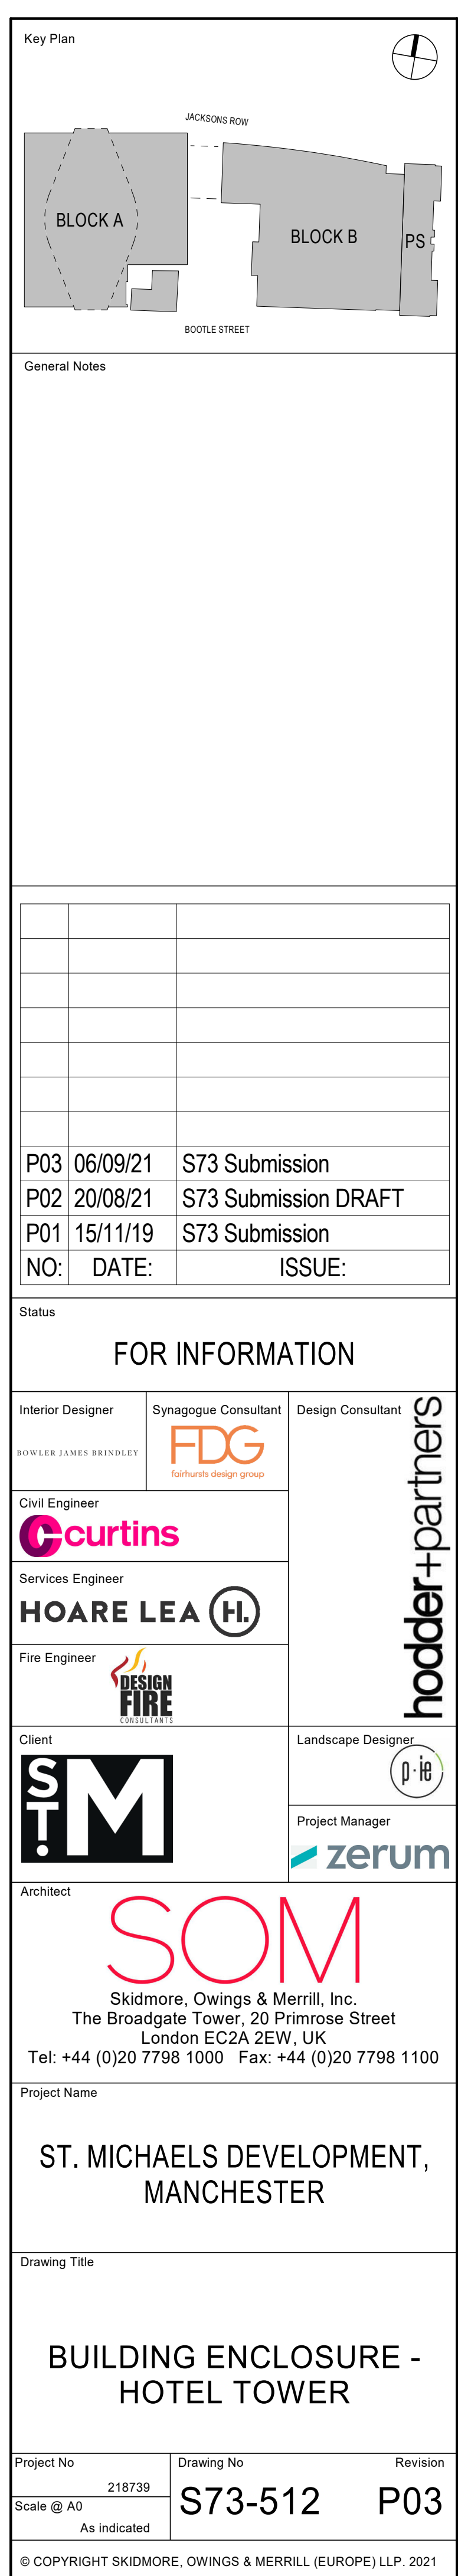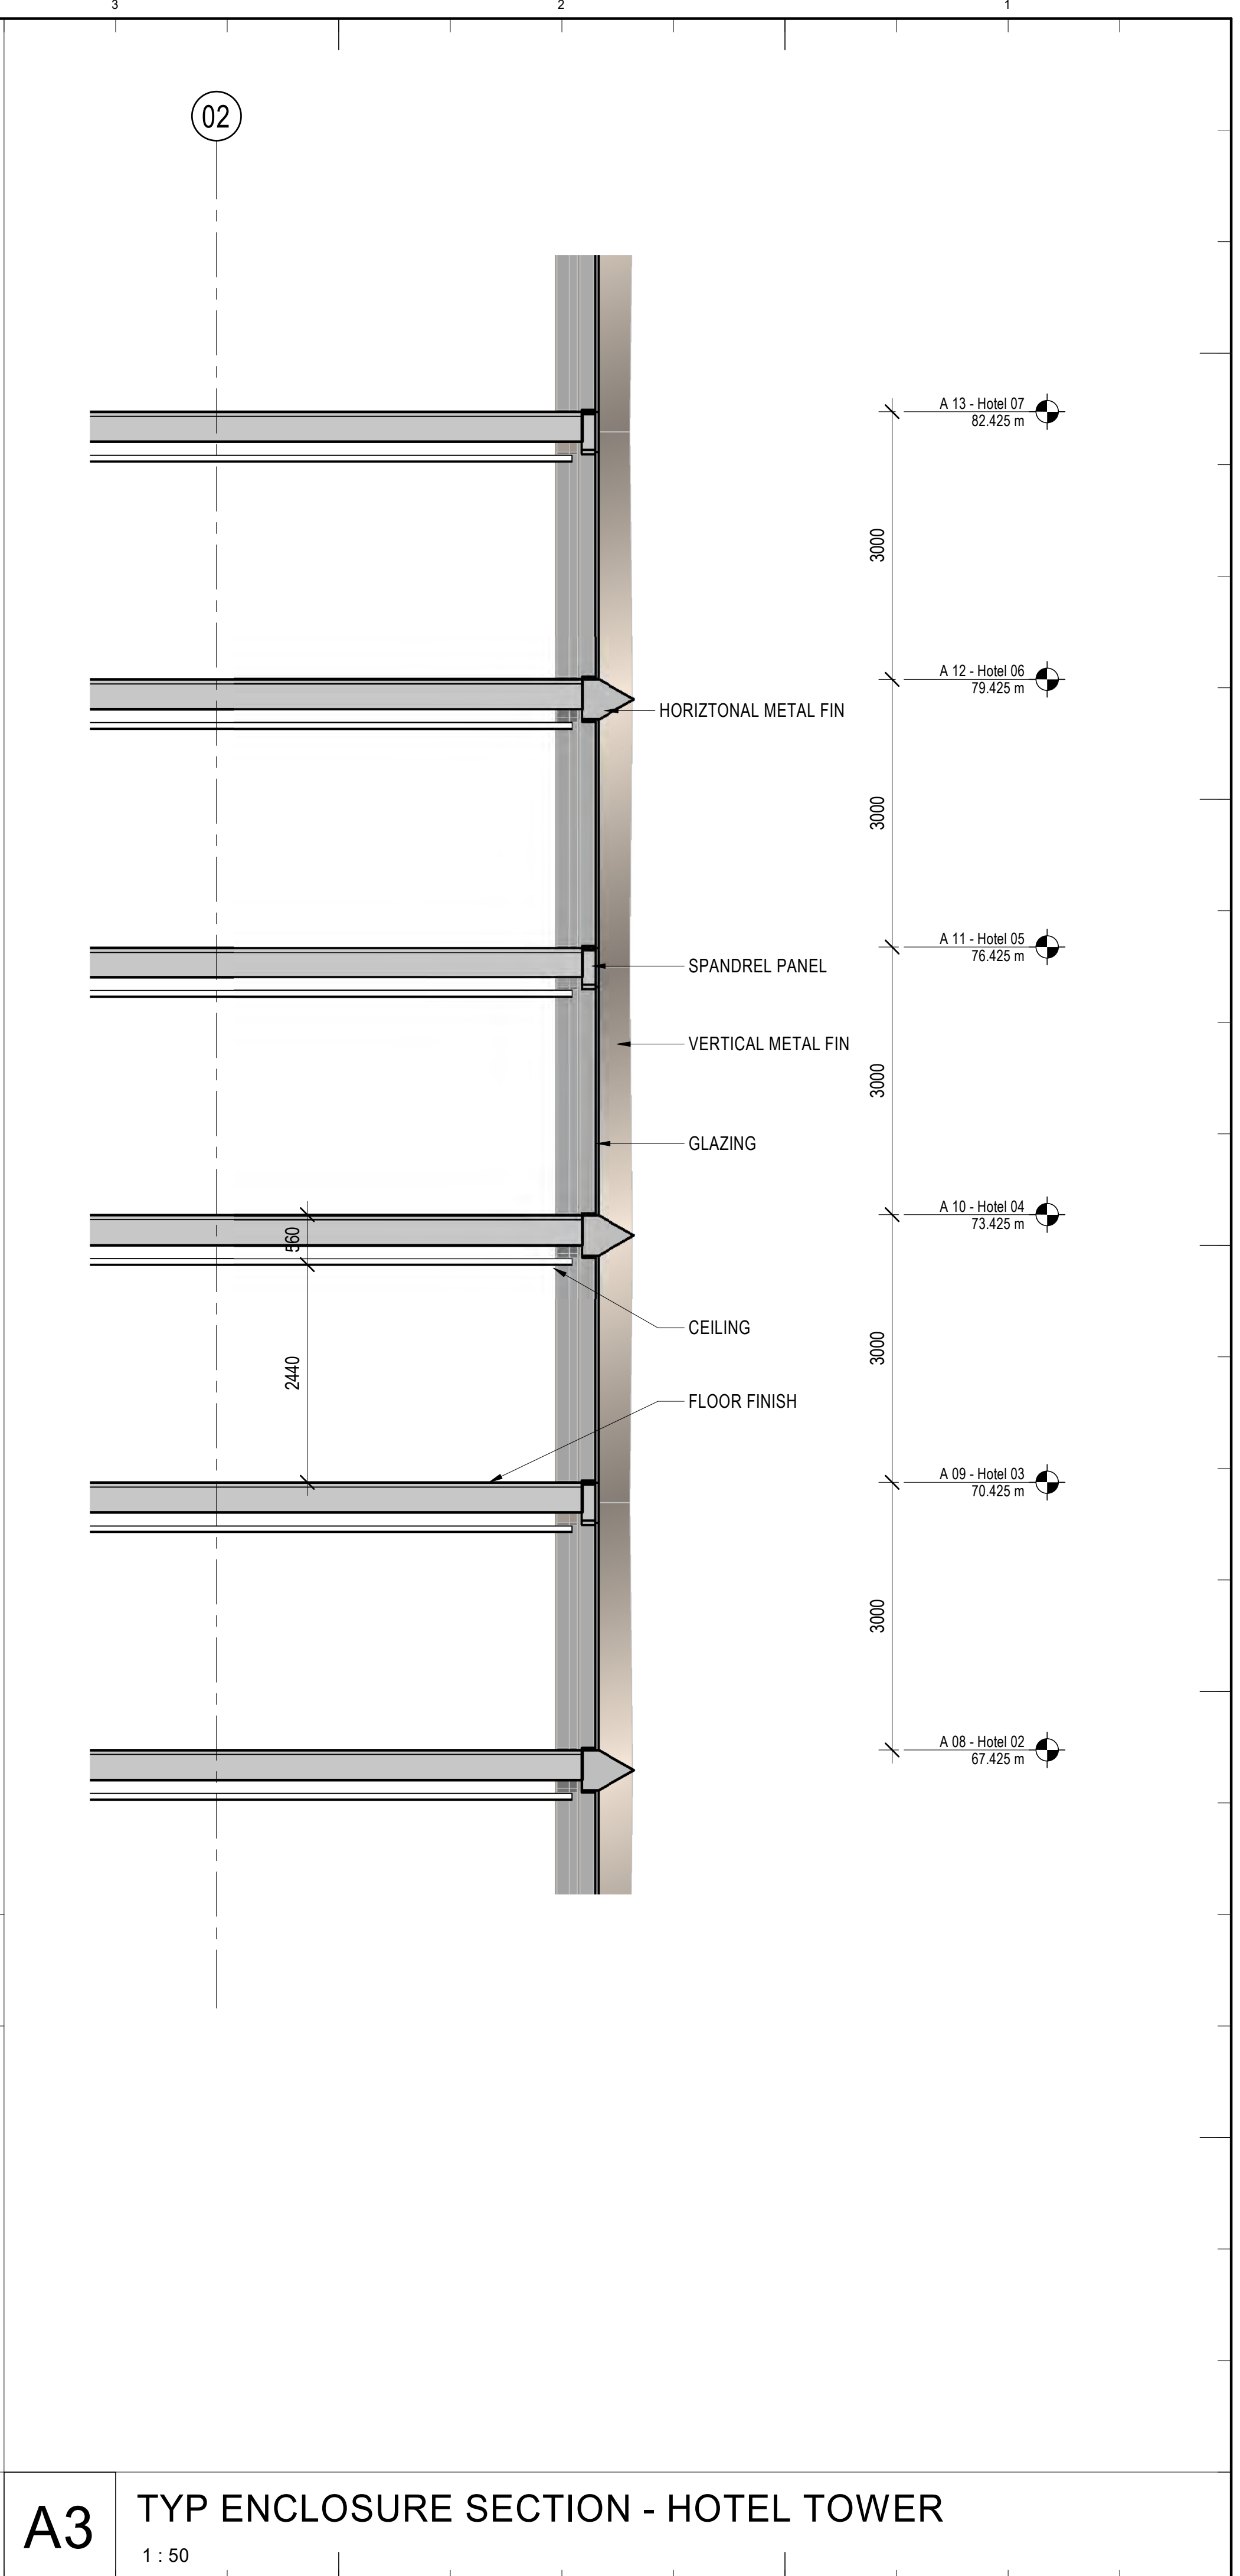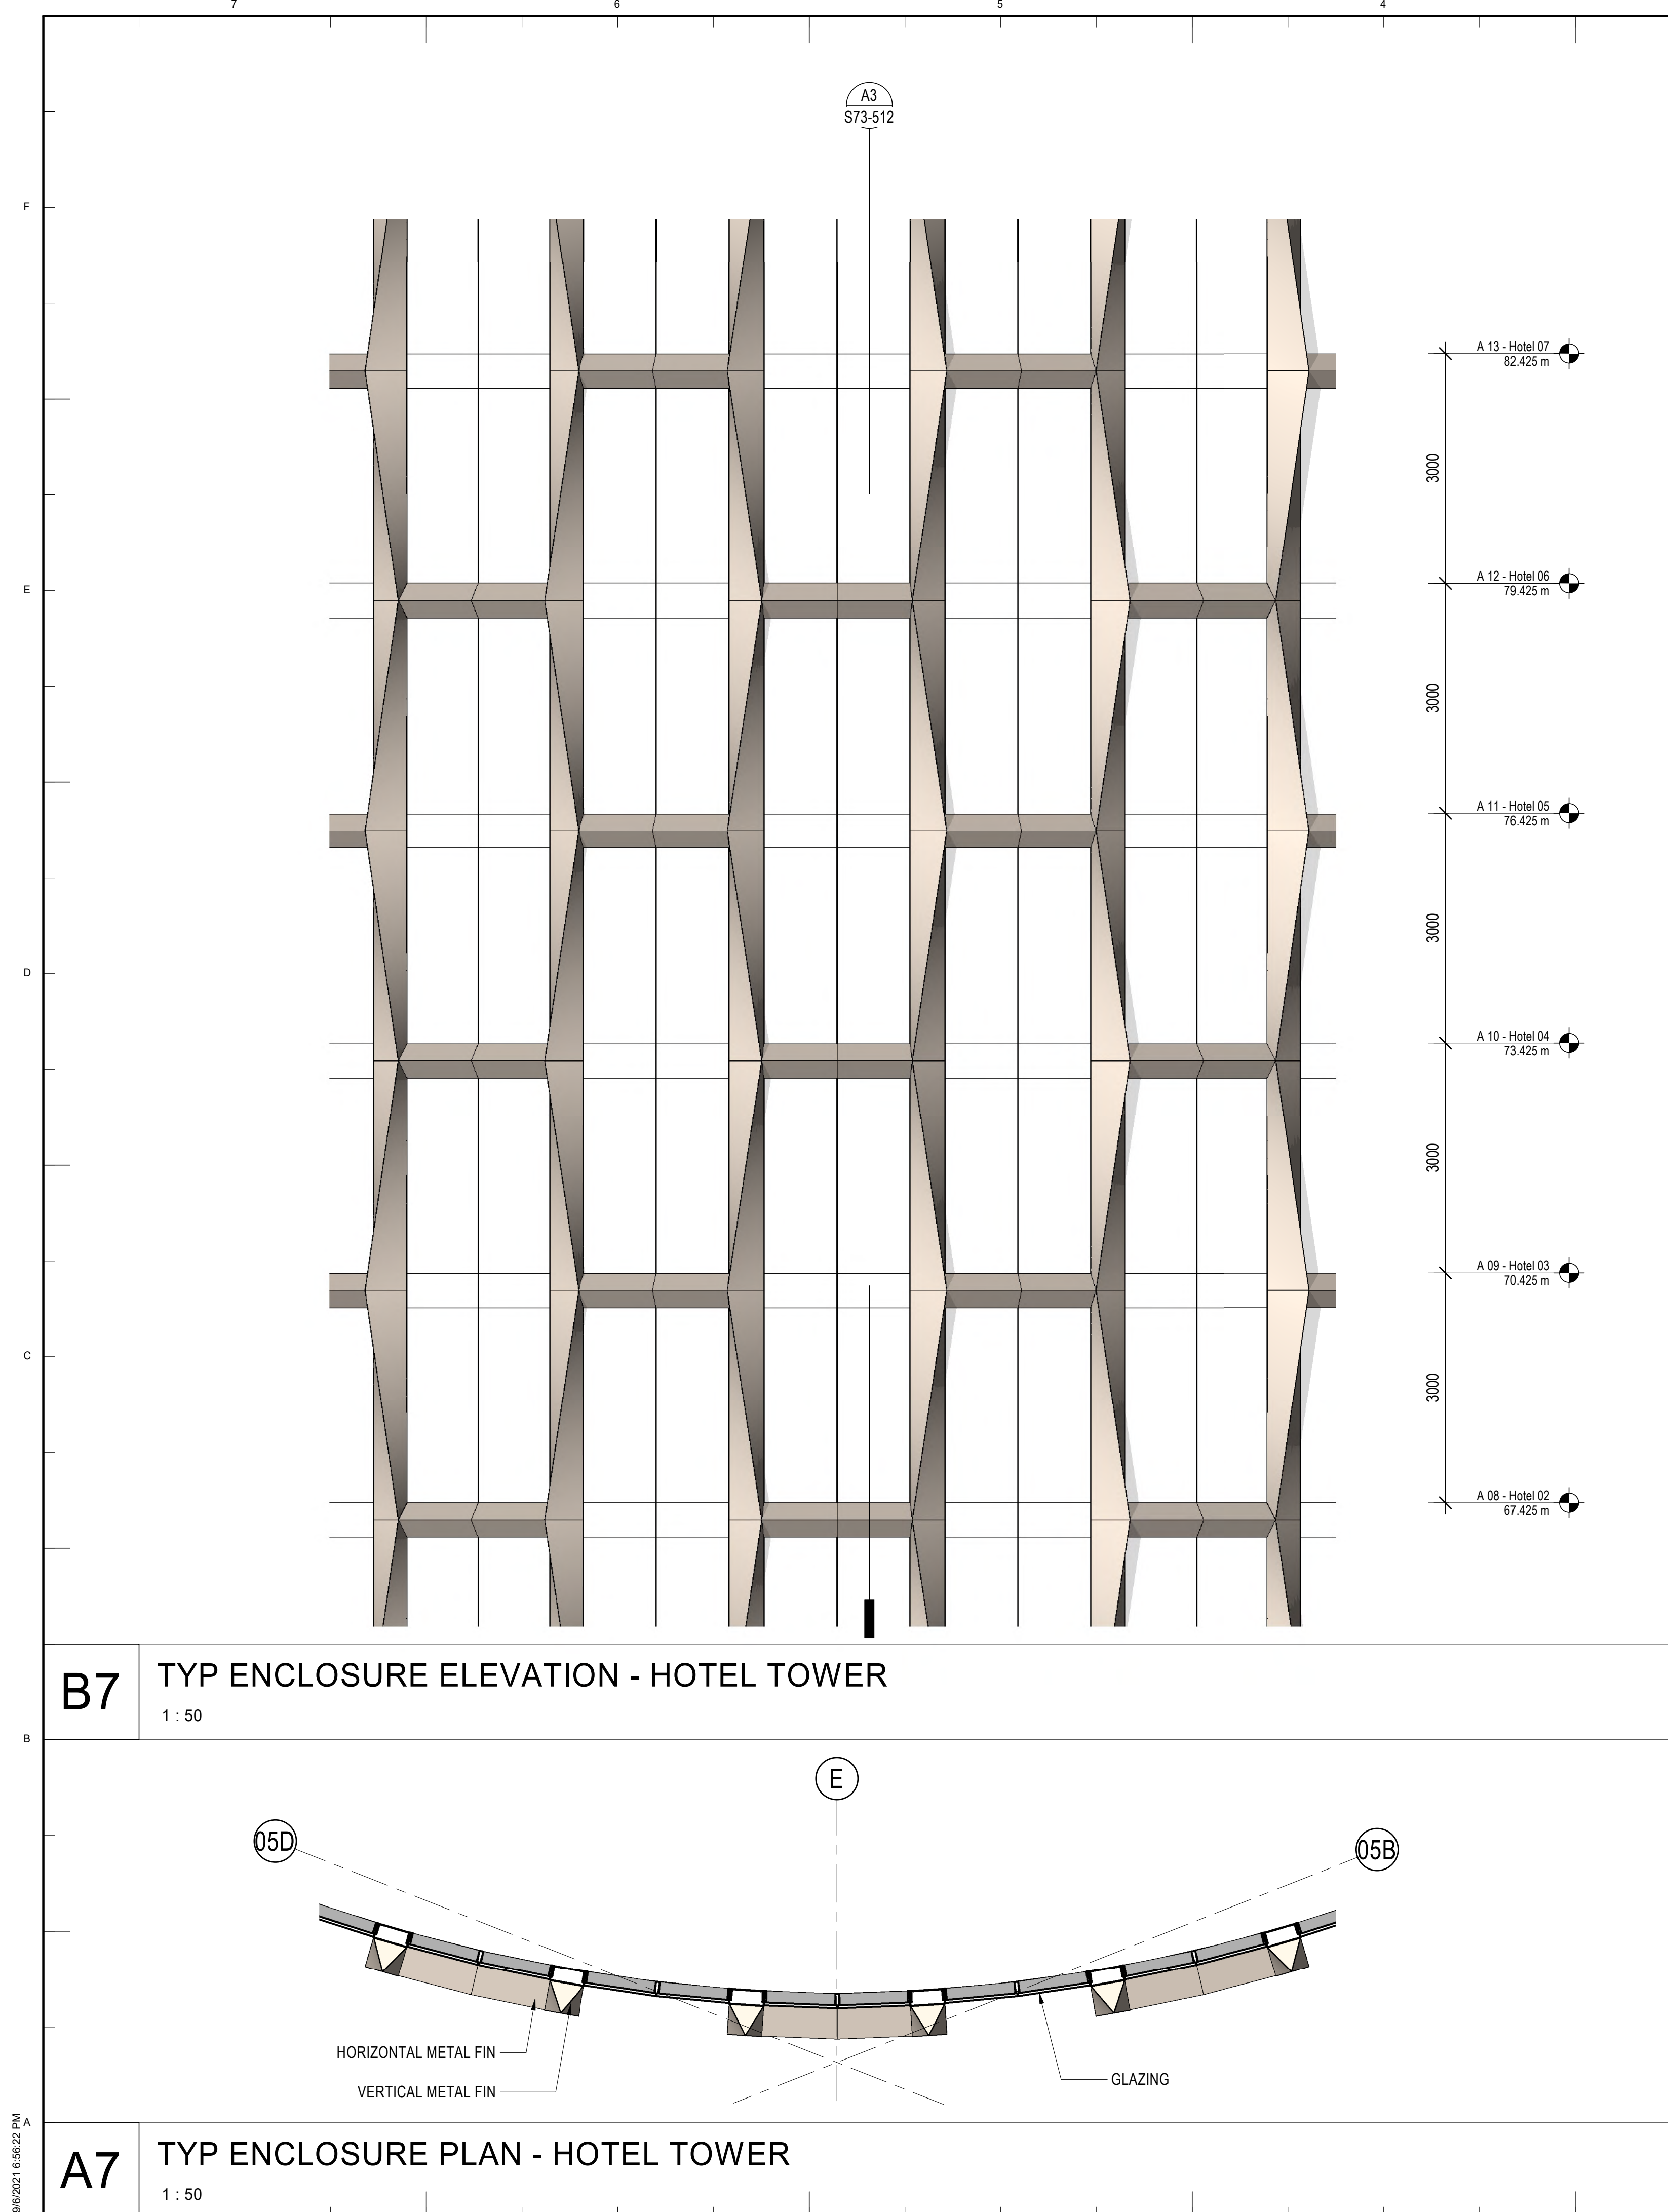

9/6/2021 6:56:42 PM A

B7

TYP ENCLOSURE ELEVATION - RESIDENTIAL TOWER

1 : 50

A7






TYP ENCLOSURE PLAN - RESIDENTIAL TOWER

1 : 50


A3

TYP ENCLOSURE SECTION - RESIDENTIAL TOWER

1 : 50

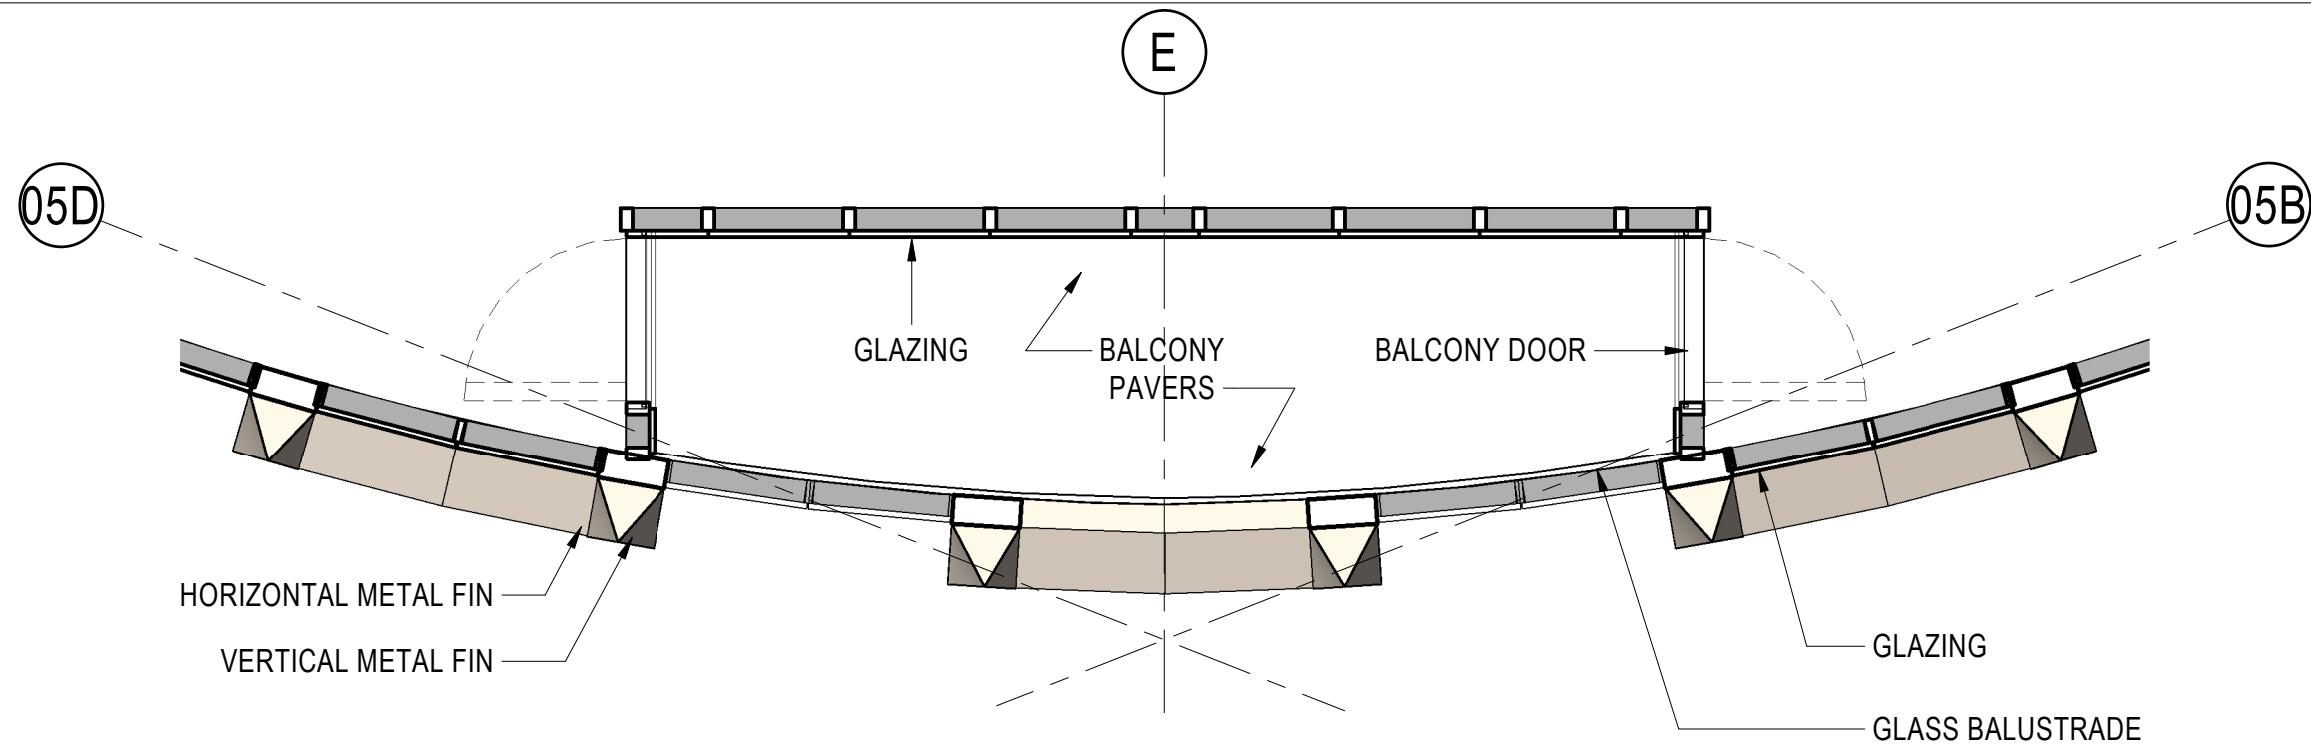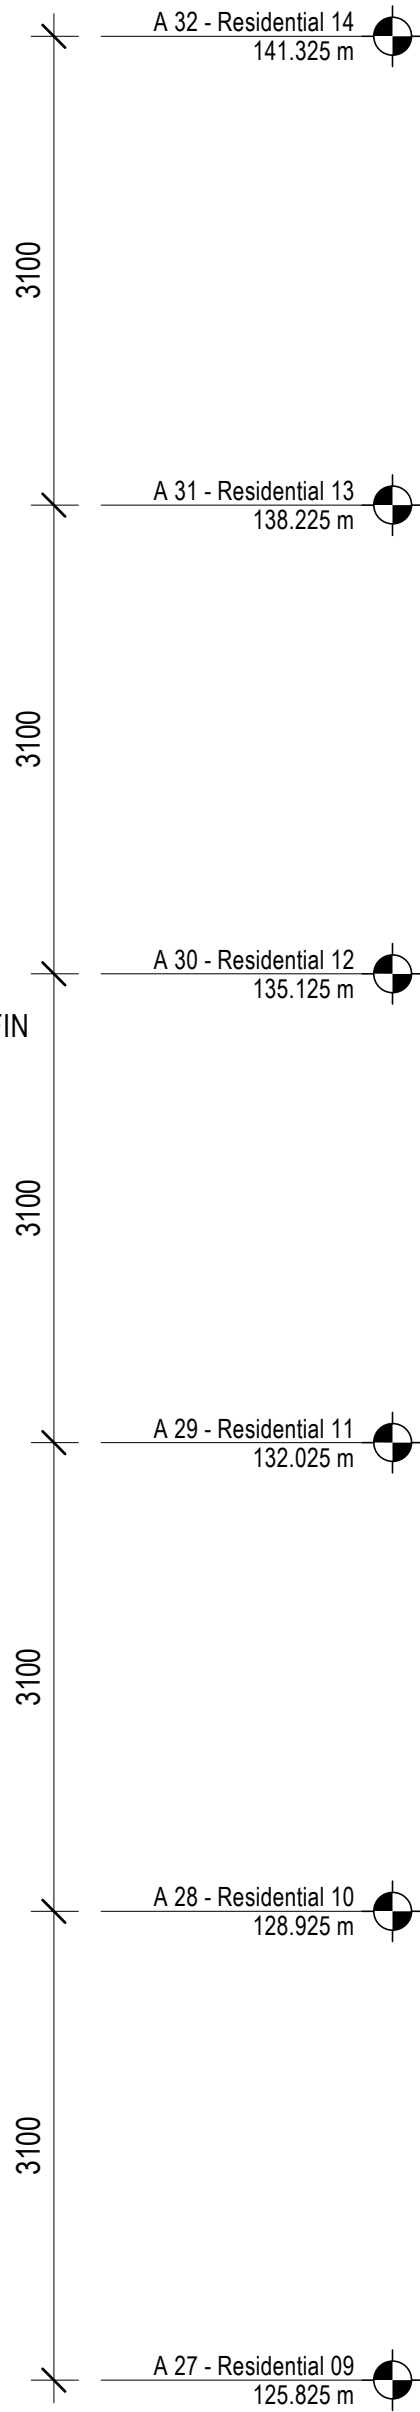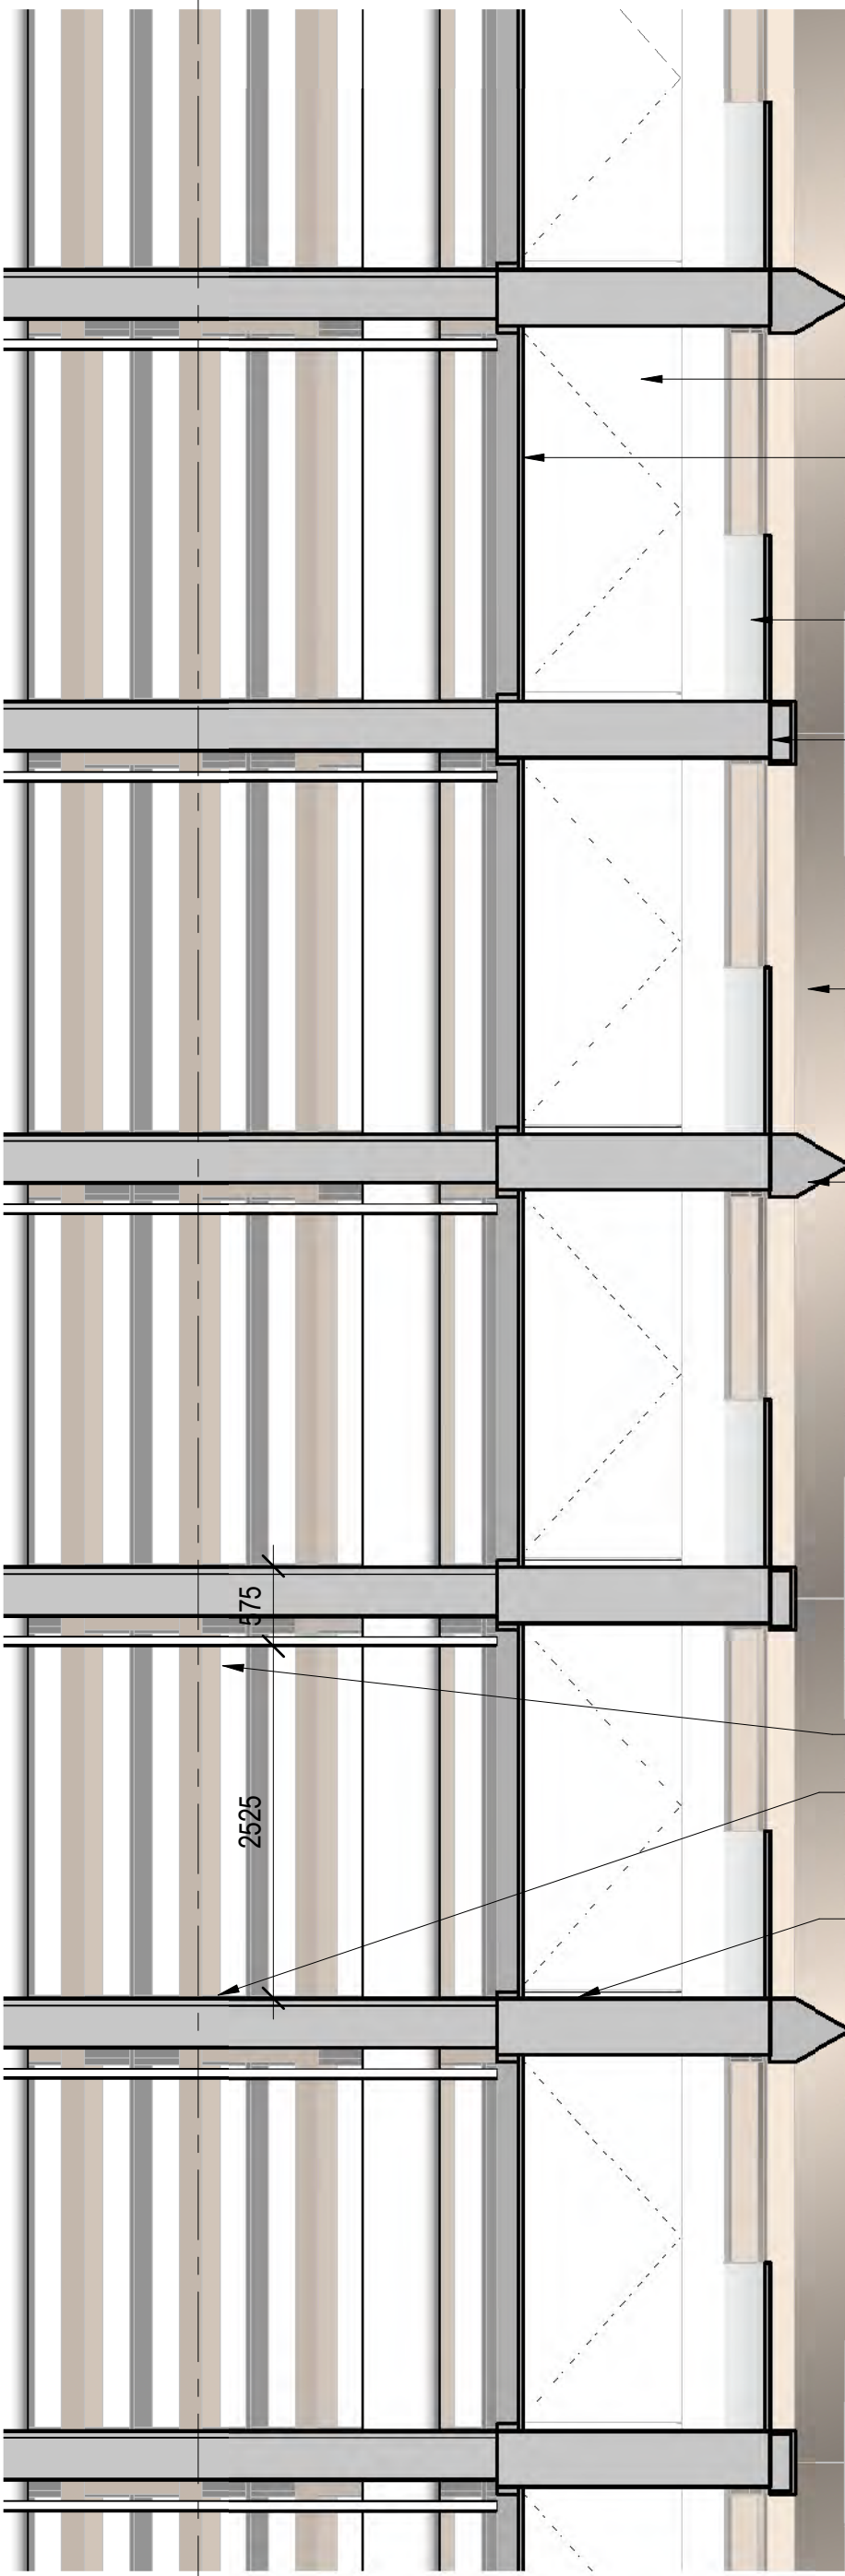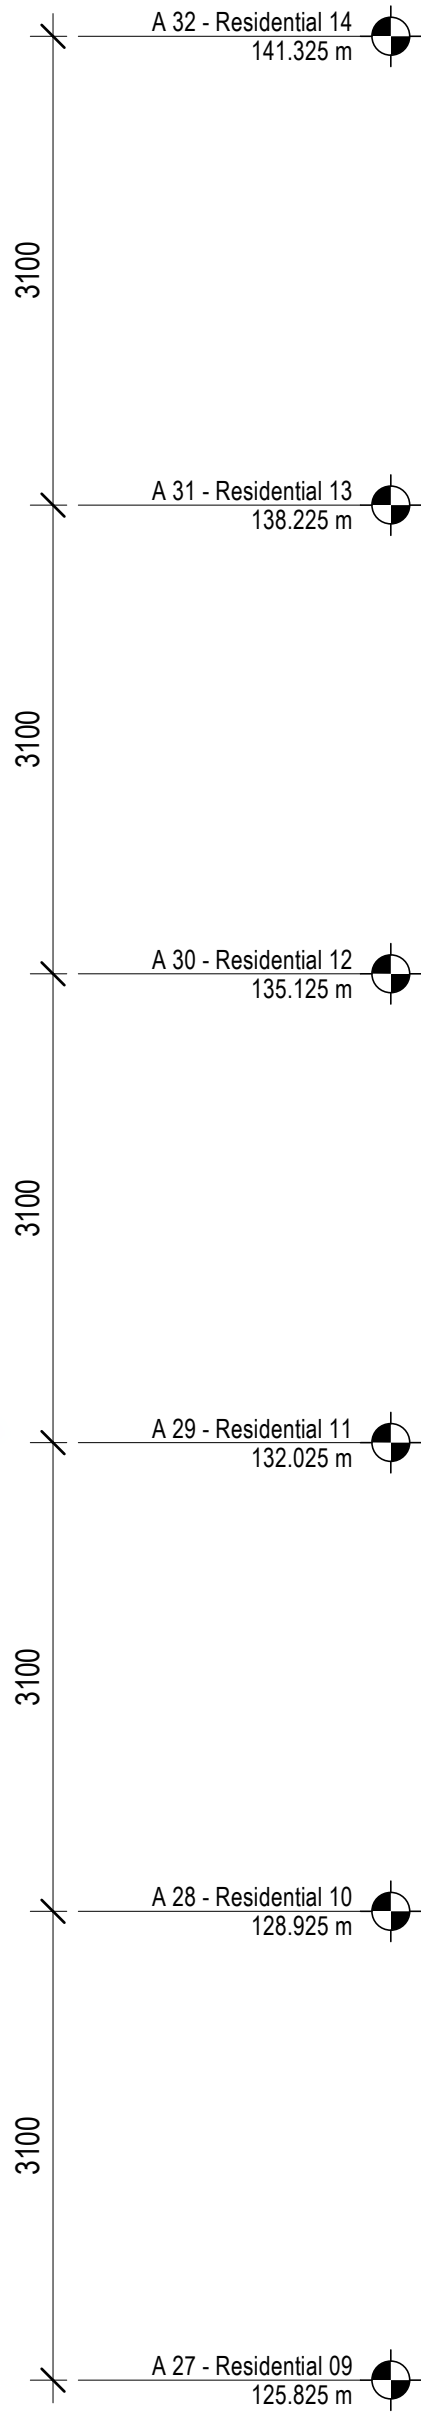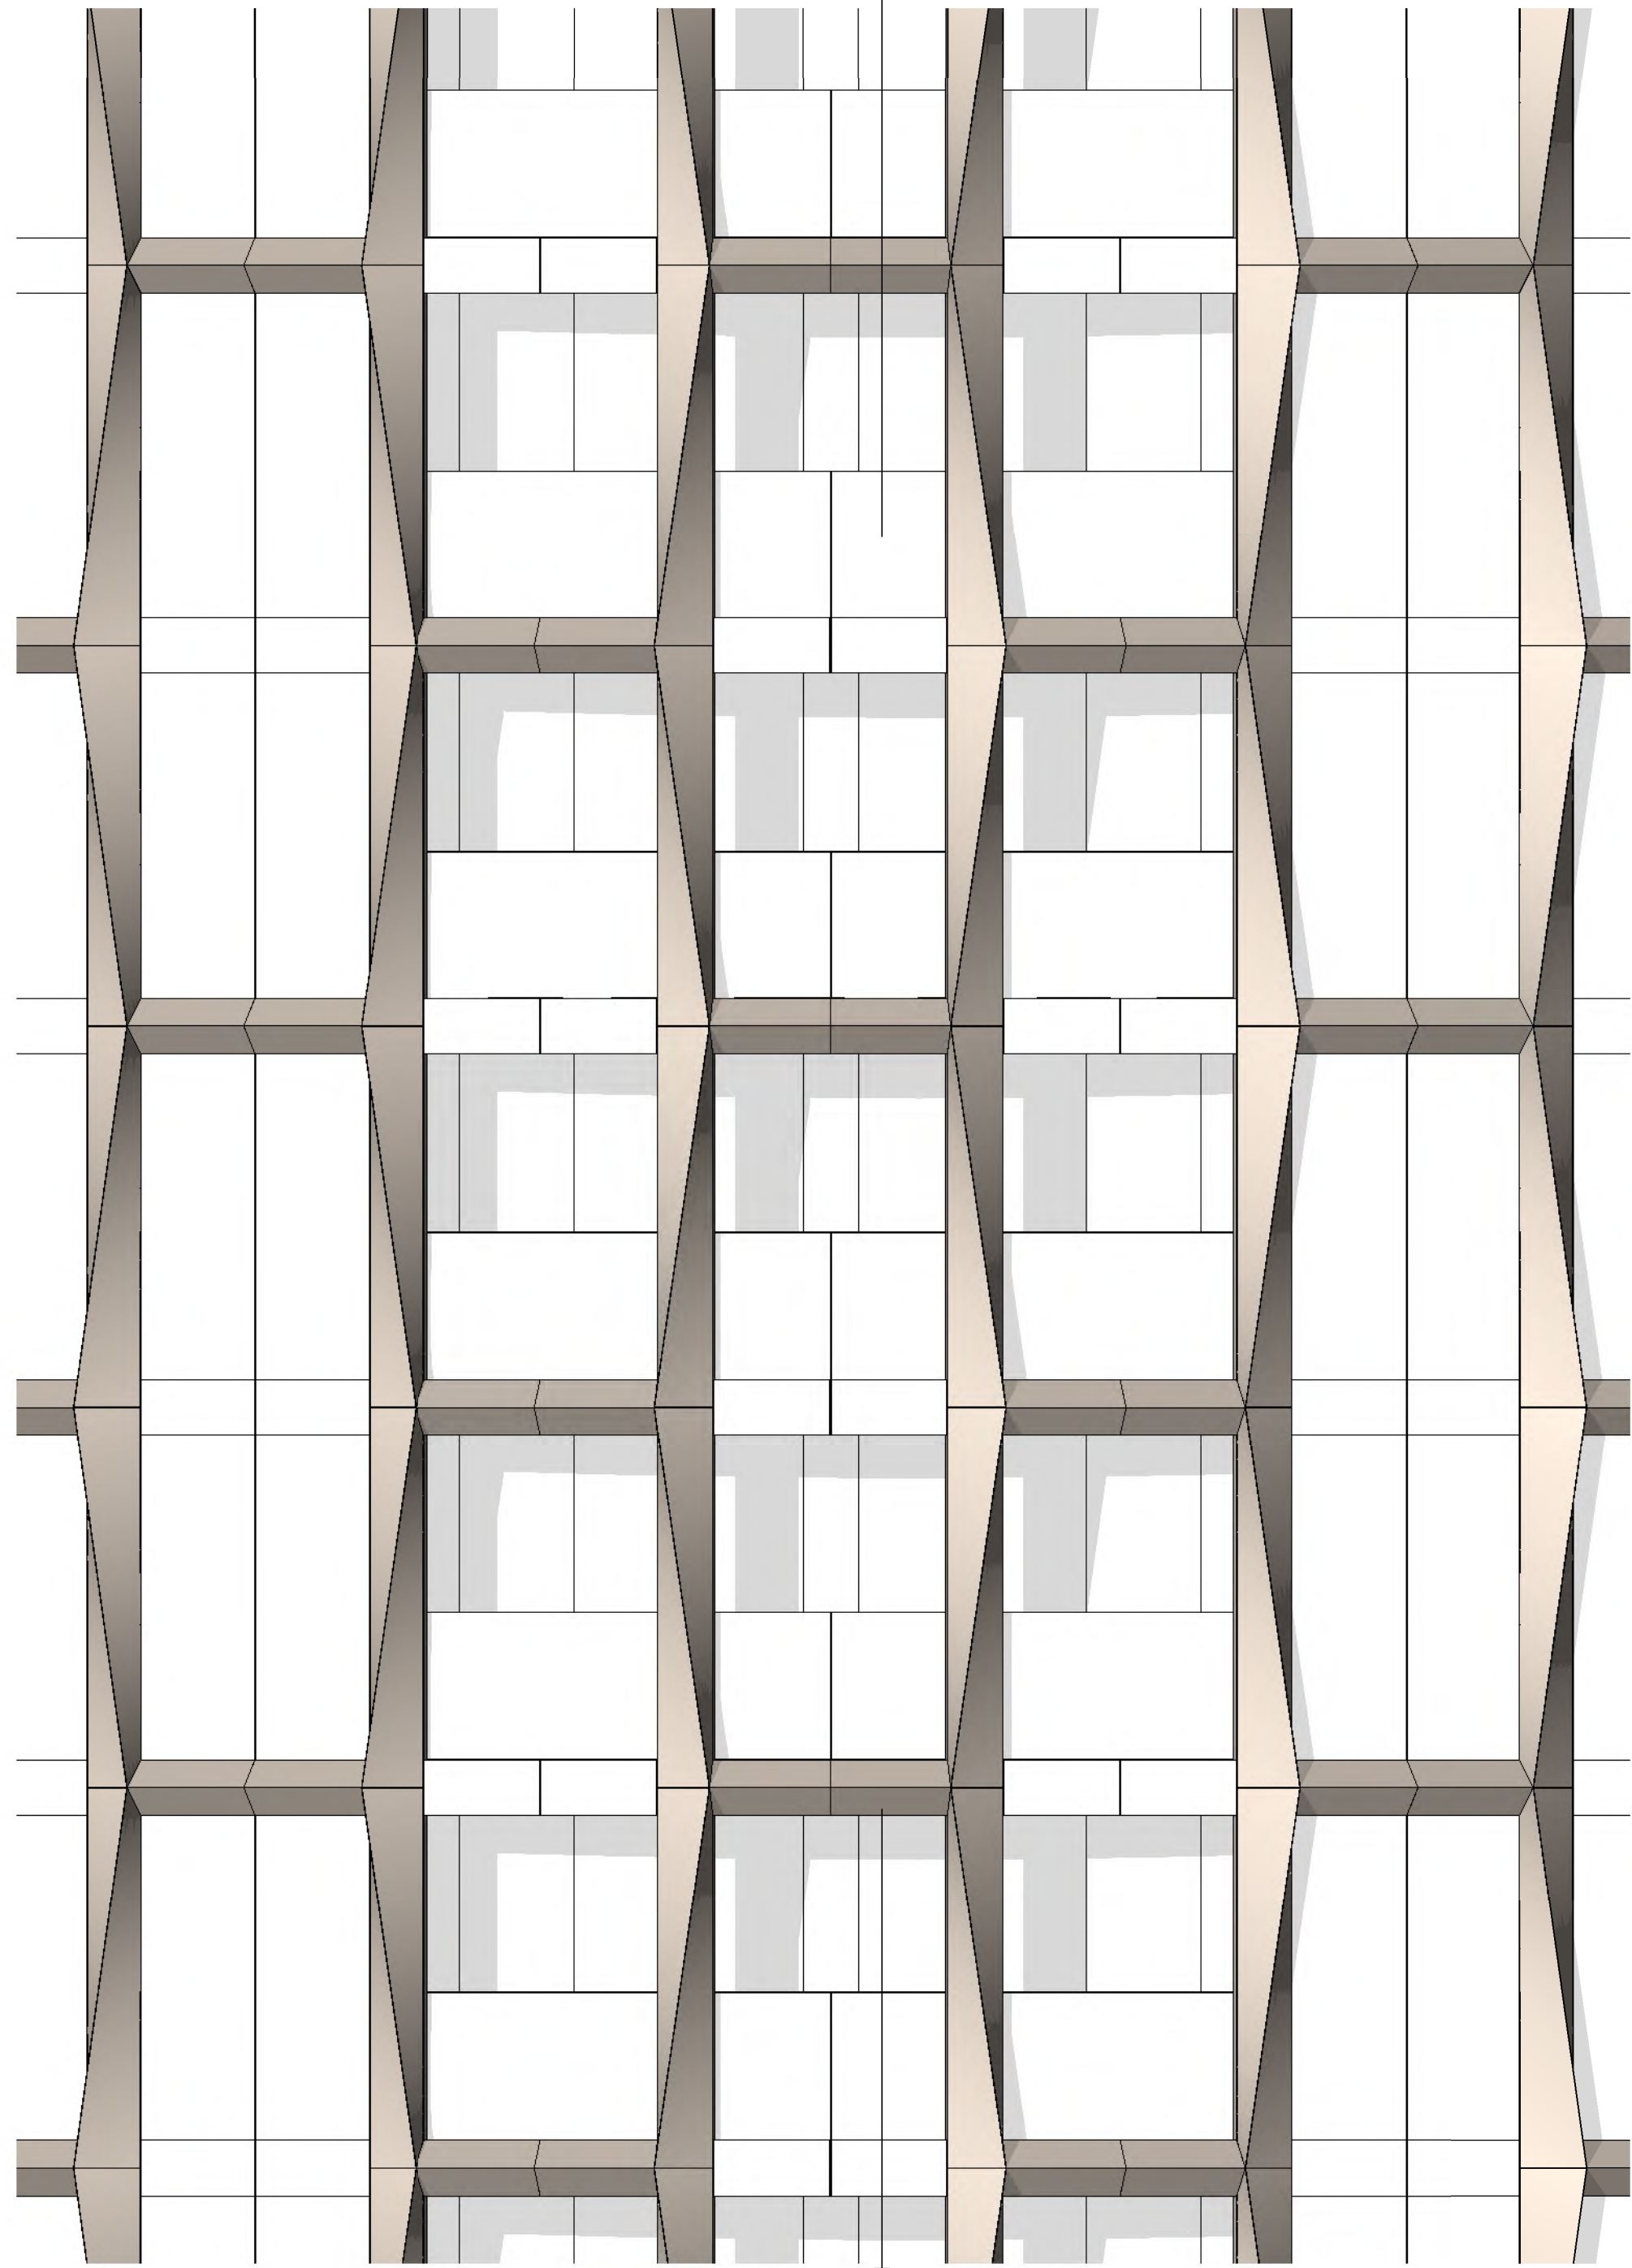

Key Plan

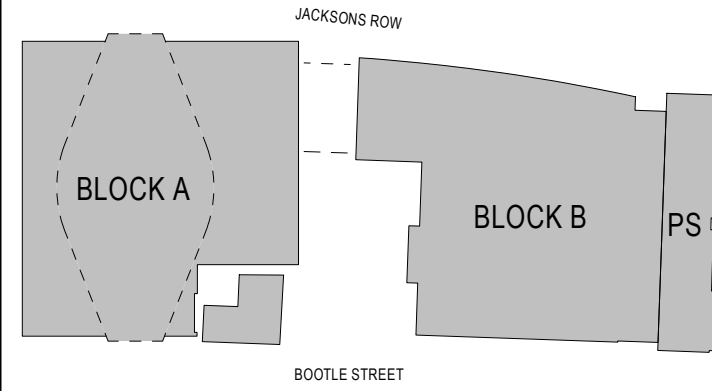

General Notes

P03	06/09/21	S73 Submission
P02	20/08/21	S73 Submission DRAFT
P01	15/11/19	S73 Submission
NO:	DATE:	ISSUE:

Status

FOR INFORMATION

Interior Designer BOWLER JAMES BRINDLEY	Synagogue Consultant FDG faithful+stuart design group	Design Consultant hodder+partners
Civil Engineer Curtins	Services Engineer HOARE LEA (H)	Fire Engineer DESIGN FIRE CONSULTANTS
Client S!M	Landscape Designer p-10	Project Manager zerum

Architect SOM Skidmore, Owings & Merrill, Inc. The Broadgate Tower, 20 Primrose Street London EC2A 2EW, UK Tel: +44 (0)20 7798 1000 Fax: +44 (0)20 7798 1100

Project Name ST. MICHAELS DEVELOPMENT, MANCHESTER

Drawing Title

BUILDING ENCLOSURE -
RESIDENTIAL TOWER

Project No 218739	Drawing No S73-513	Revision P03
Scale @ A0 As indicated		



© COPYRIGHT SKIDMORE, OWINGS & MERRILL (EUROPE) LLP. 2021

9/6/2021 6:57:05 PM A

A7

TYP ENCLOSURE ELEVATION - OFFICE PODIUM



1 : 50

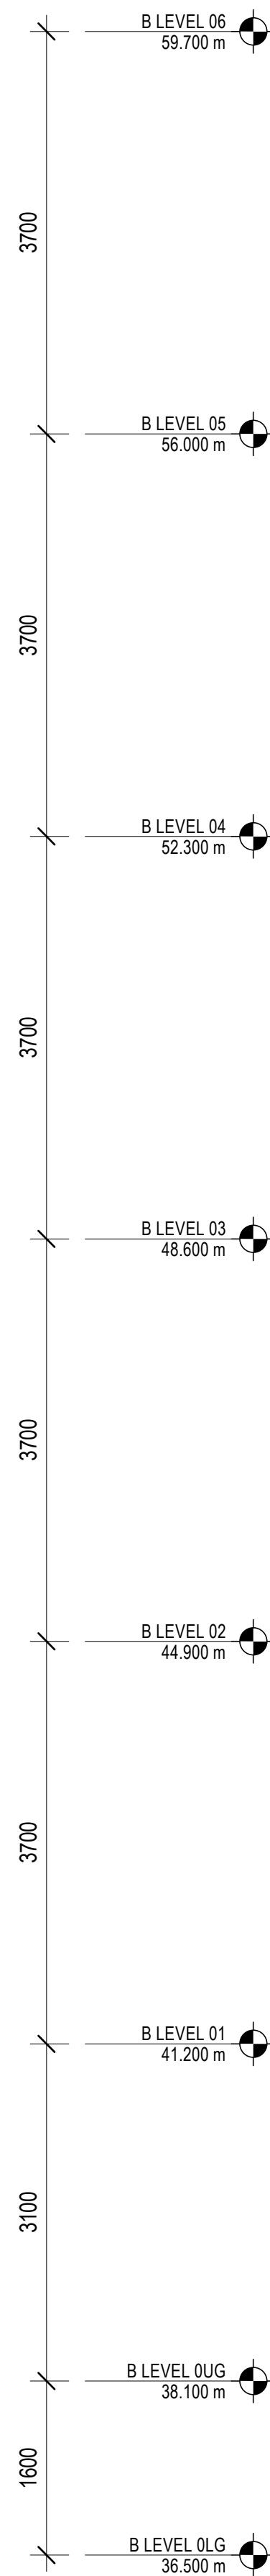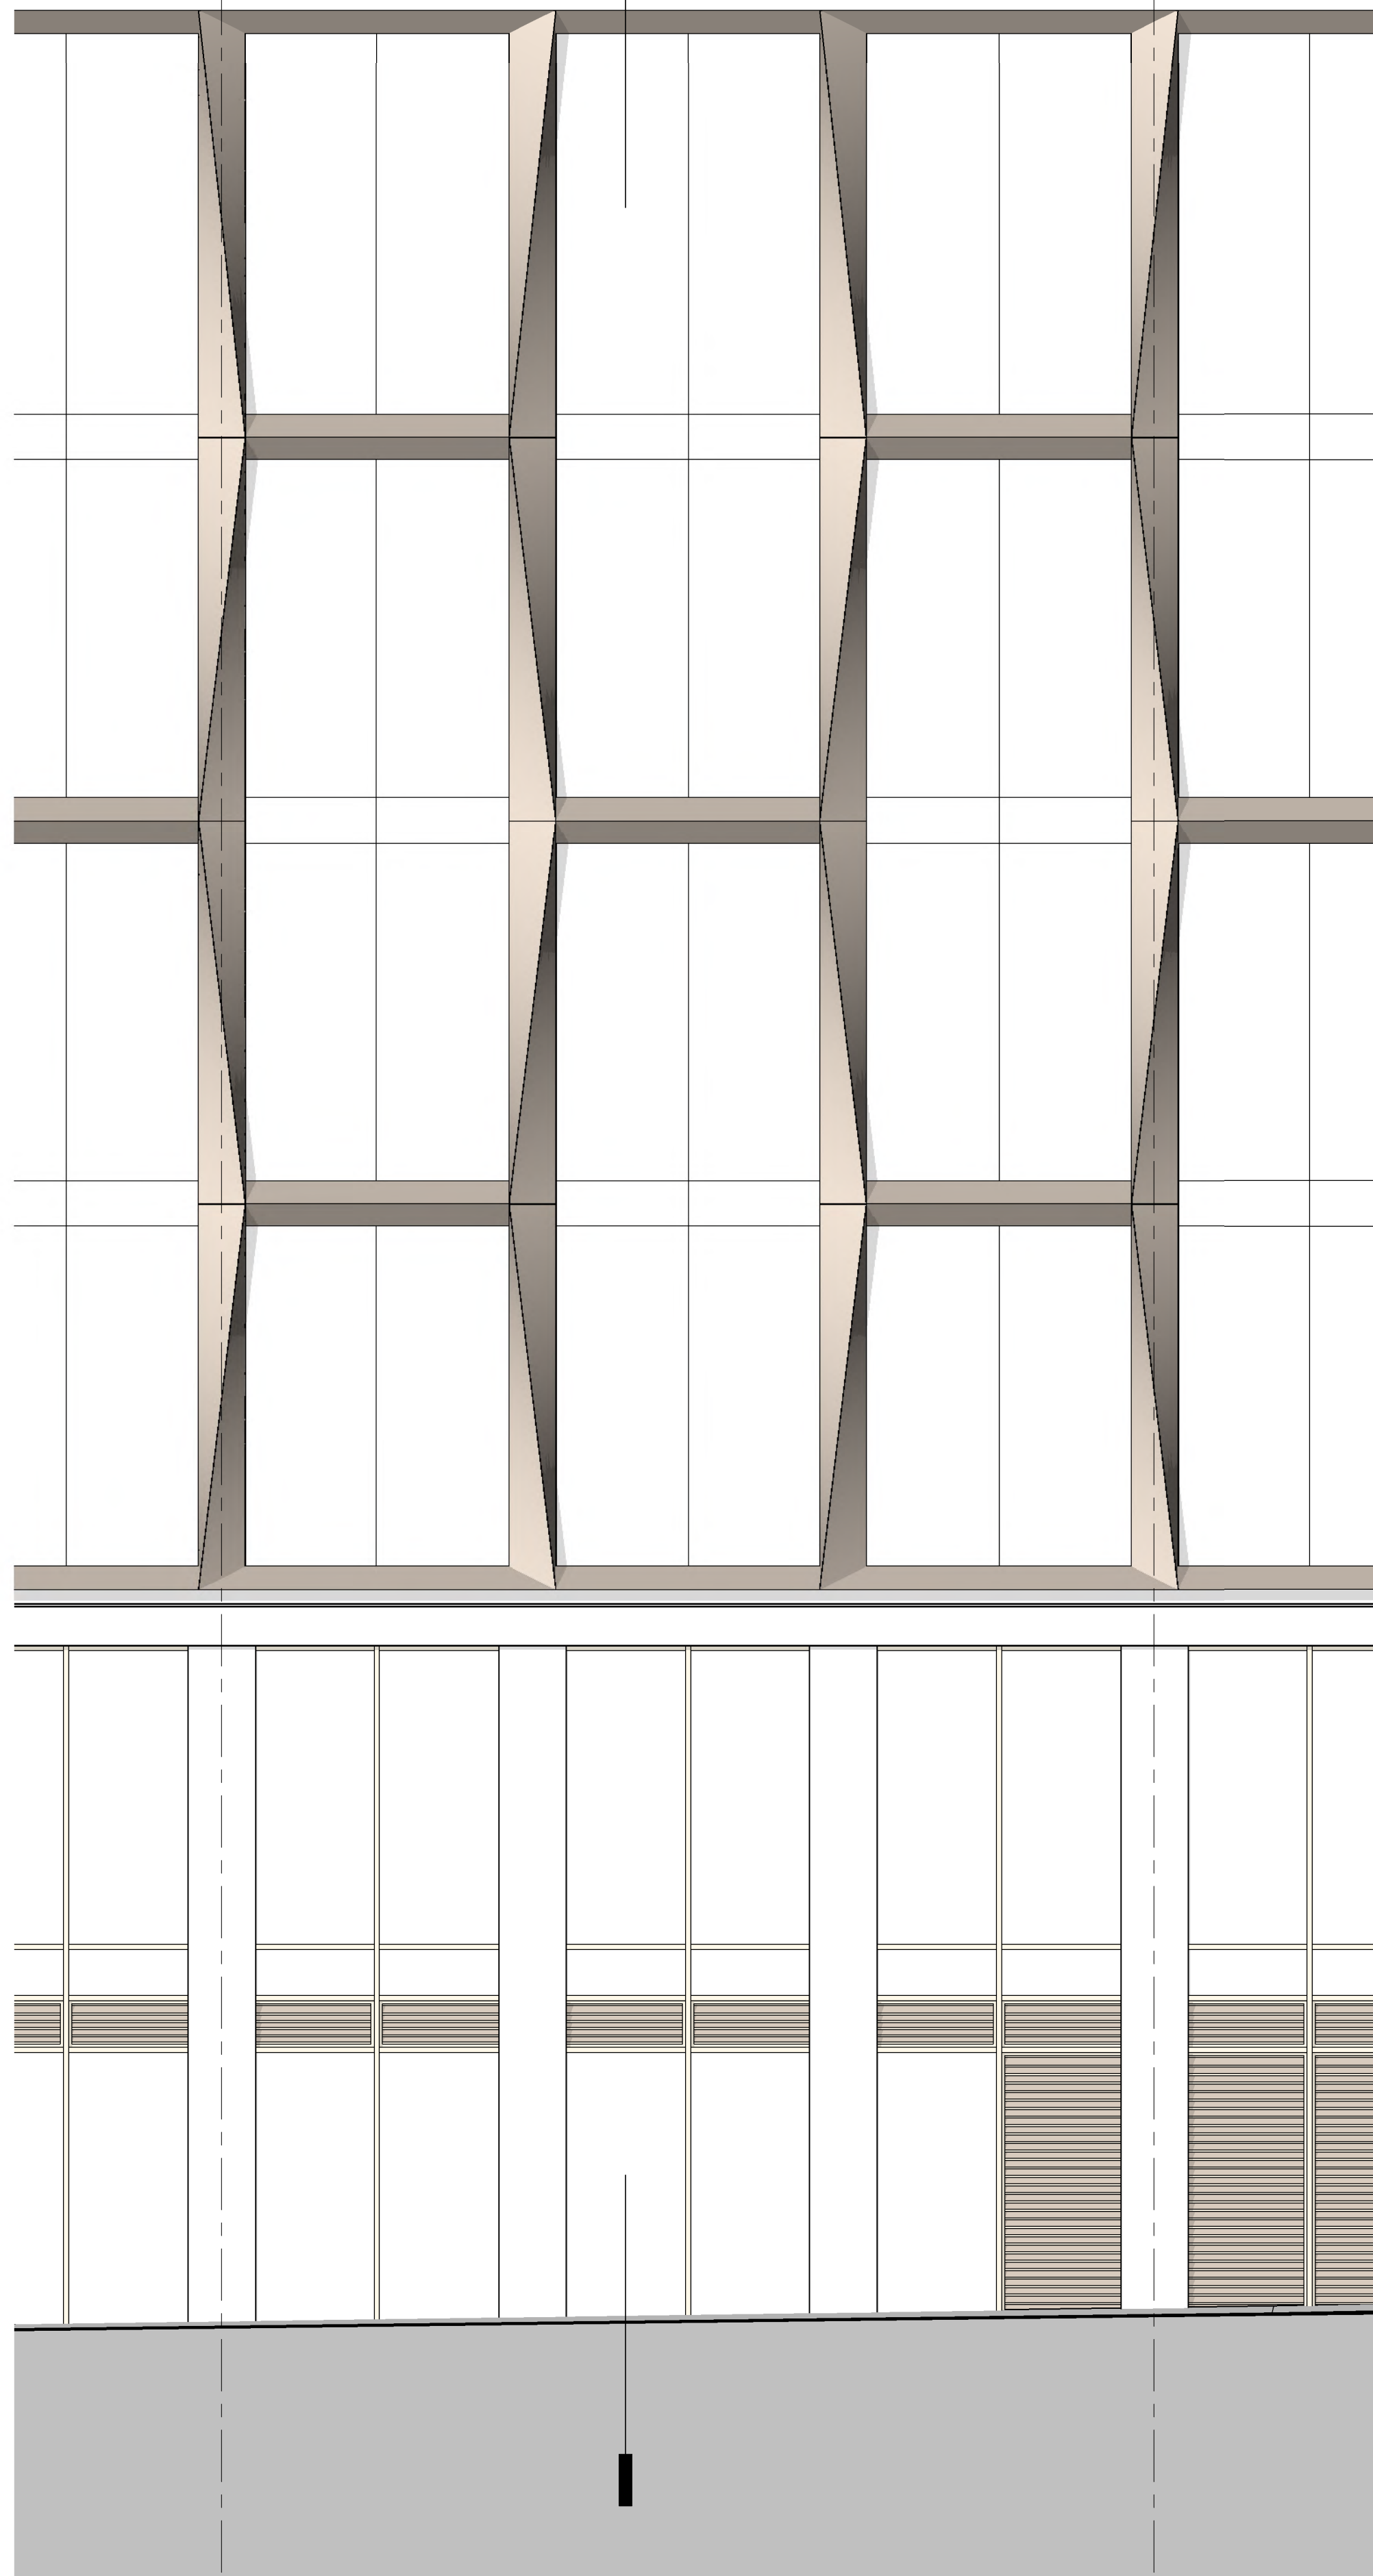

A3

TYP ENCLOSURE SECTION - OFFICE PODIUM

1 : 50

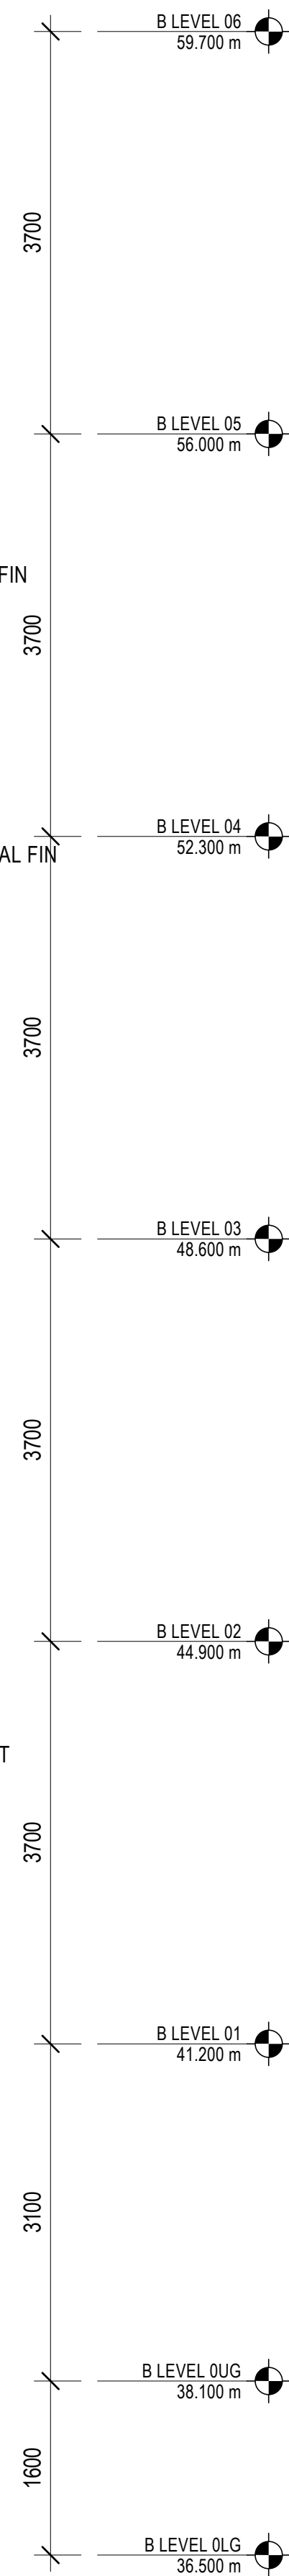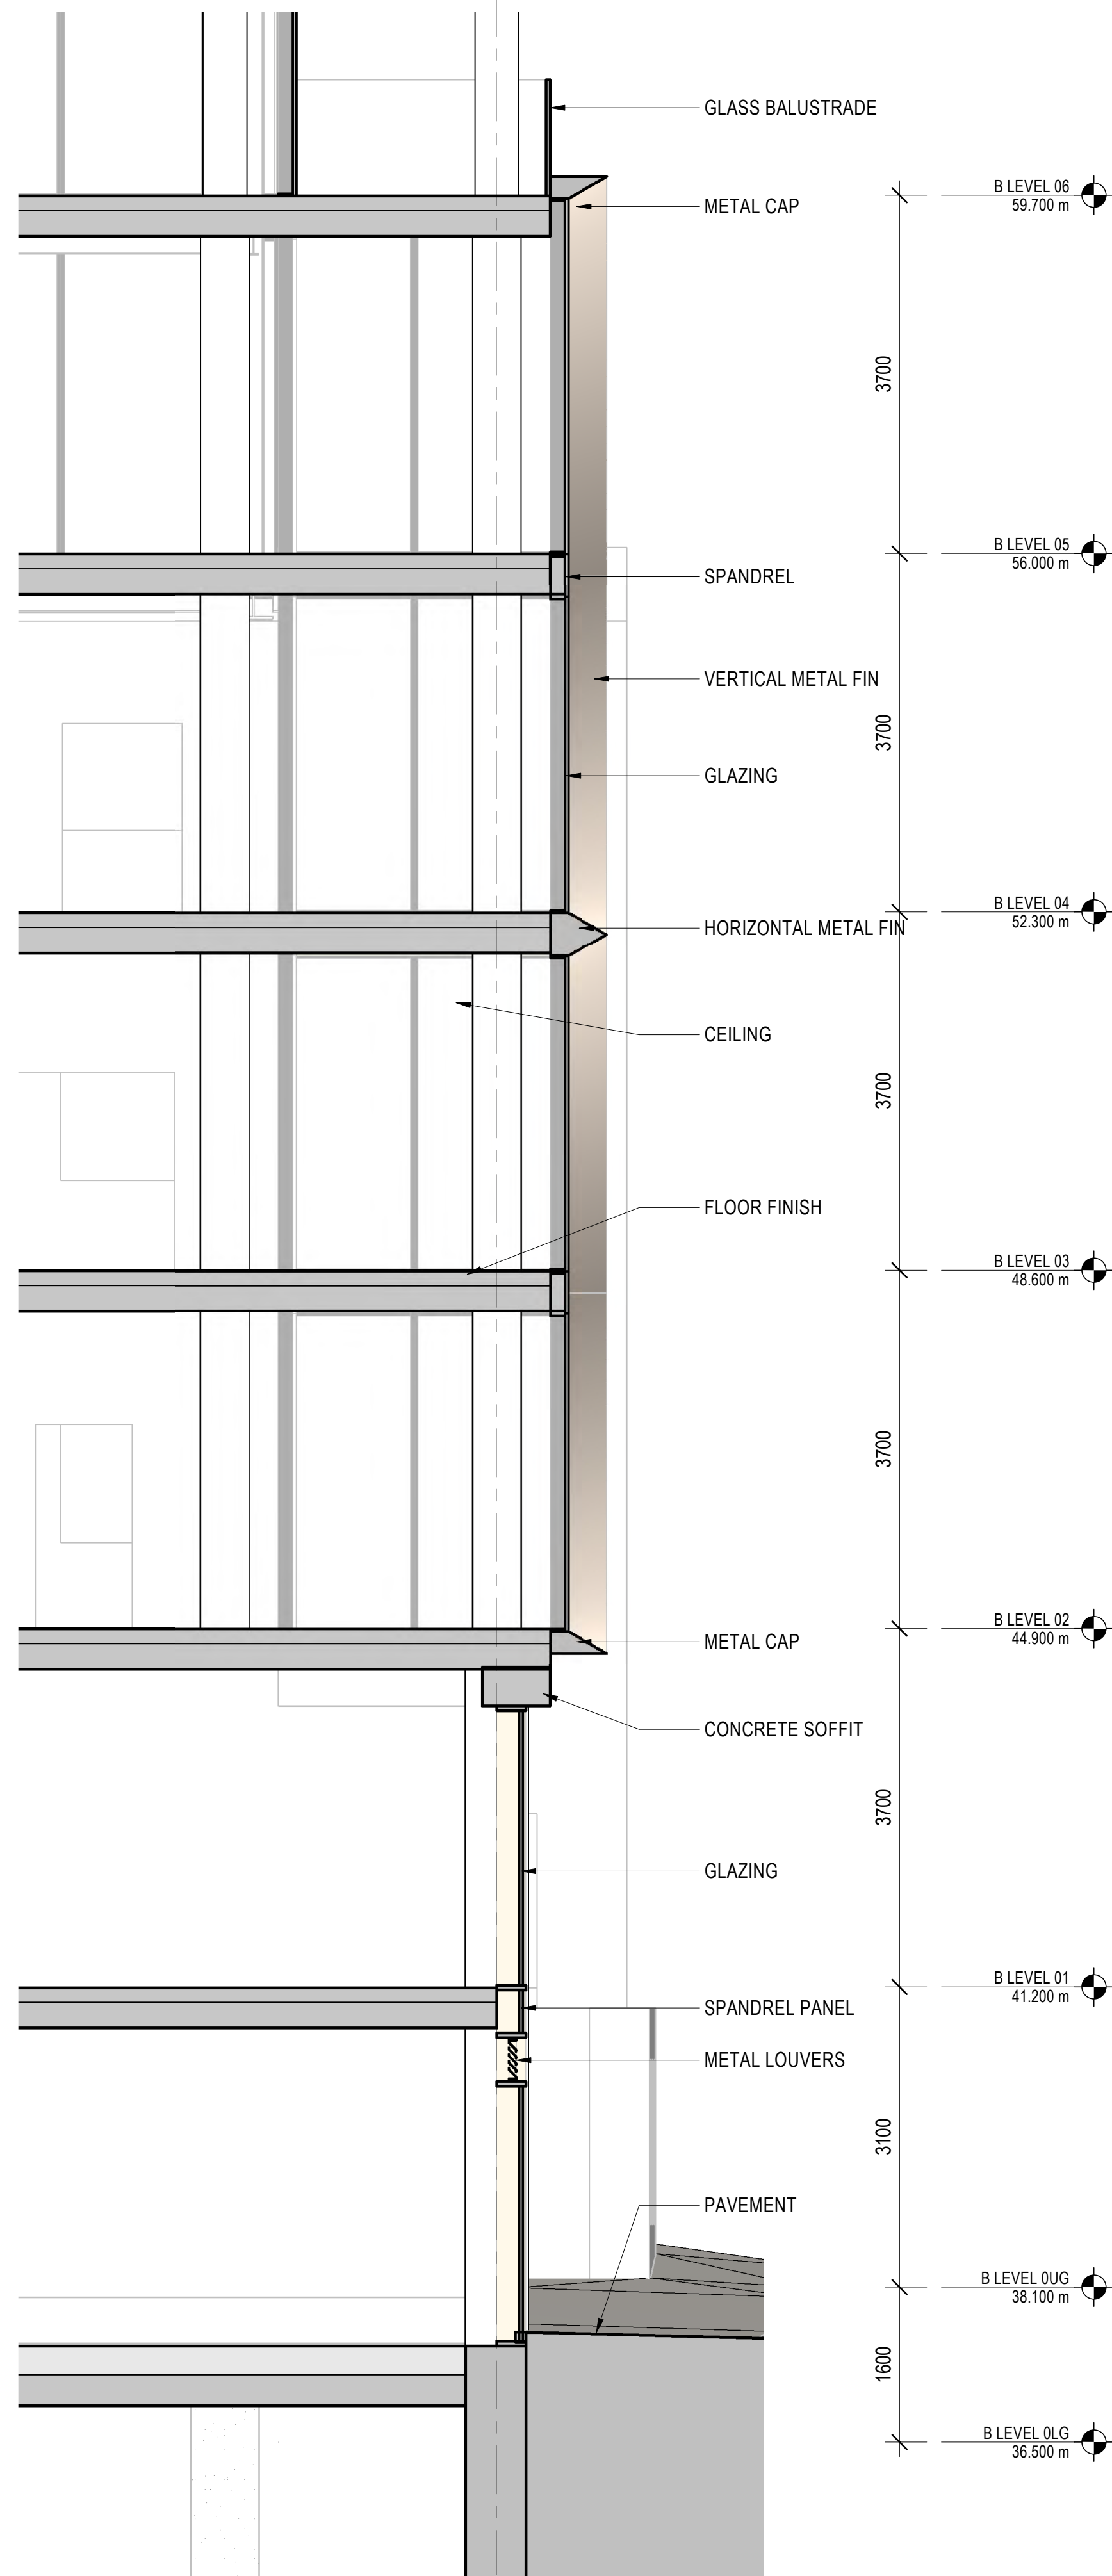

General Notes

P03	06/09/21	S73 Submission
P02	20/08/21	S73 Submission DRAFT
P01	15/11/19	S73 Submission
NO:	DATE:	ISSUE:

Status

FOR INFORMATION

Interior Designer ROWLER JAMES BRINDLEY	Synagogue Consultant FDG faithpartners design group	Design Consultant hodder+partners
Civil Engineer Curtins	Services Engineer HOARE LEA (H)	Fire Engineer DESIGN FIRE CONSULTANTS
Client ST!M	Landscape Designer p+ie	Project Manager zerum

Architect SOM Skidmore, Owings & Merrill, Inc. The Broadgate Tower, 20 Primrose Street London EC2A 2EW, UK Tel: +44 (0)20 7798 1000 Fax: +44 (0)20 7798 1100

Project Name ST. MICHAELS DEVELOPMENT, MANCHESTER

Drawing Title BUILDING ENCLOSURE - OFFICE PODIUM
--

Project No 218739	Drawing No S73-514	Revision P03
----------------------	-----------------------	-----------------


© COPYRIGHT SKIDMORE, OWINGS & MERRILL (EUROPE) LLP. 2021



A7





TYP ENCLOSURE ELEVATION - OFFICE

1 : 50

 

TYP ENCLOSURE SECTION - OFFICE

1 : 50

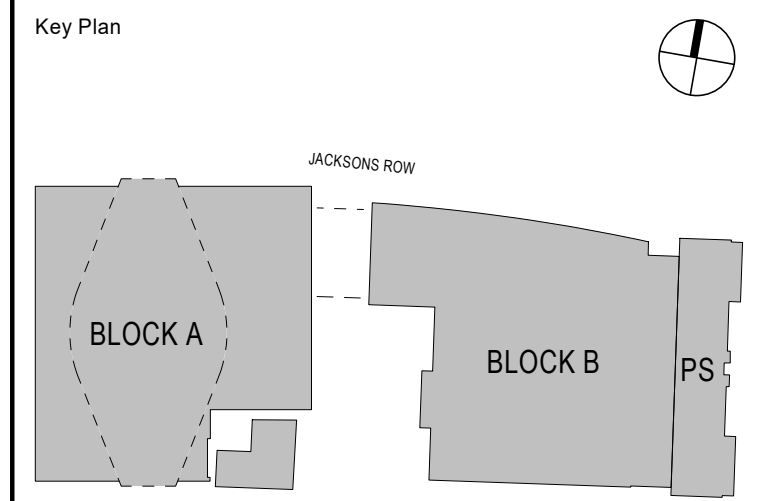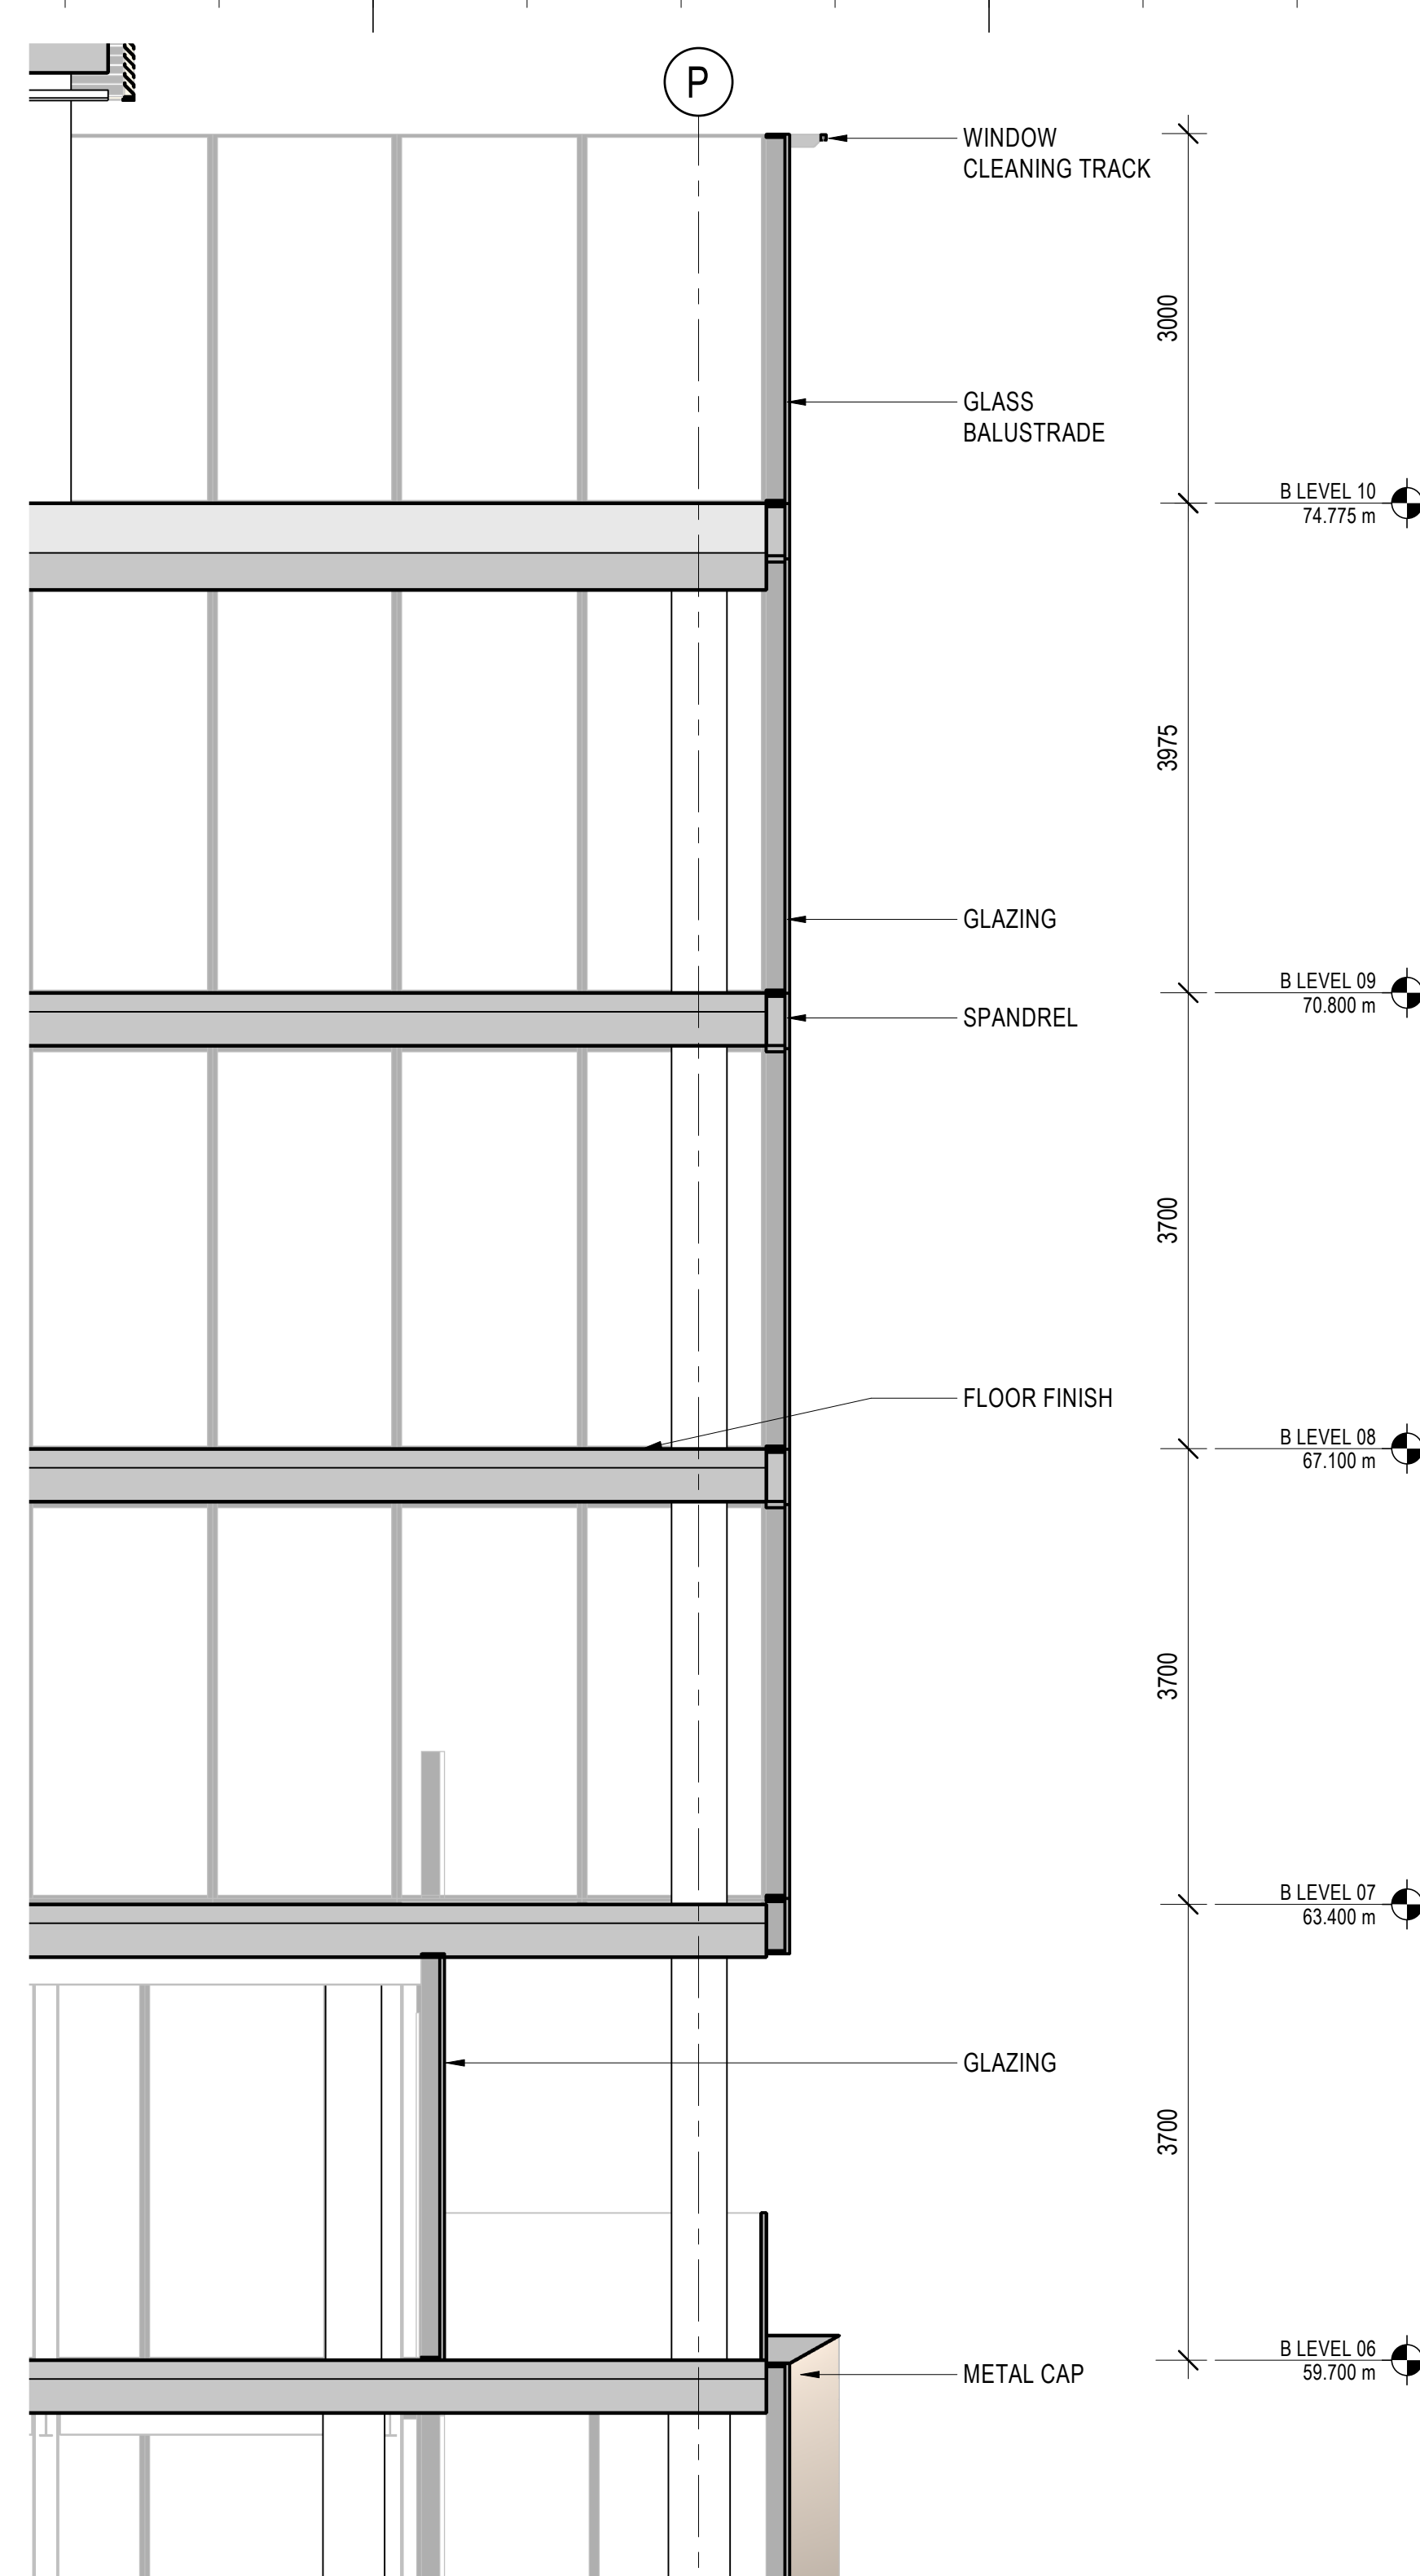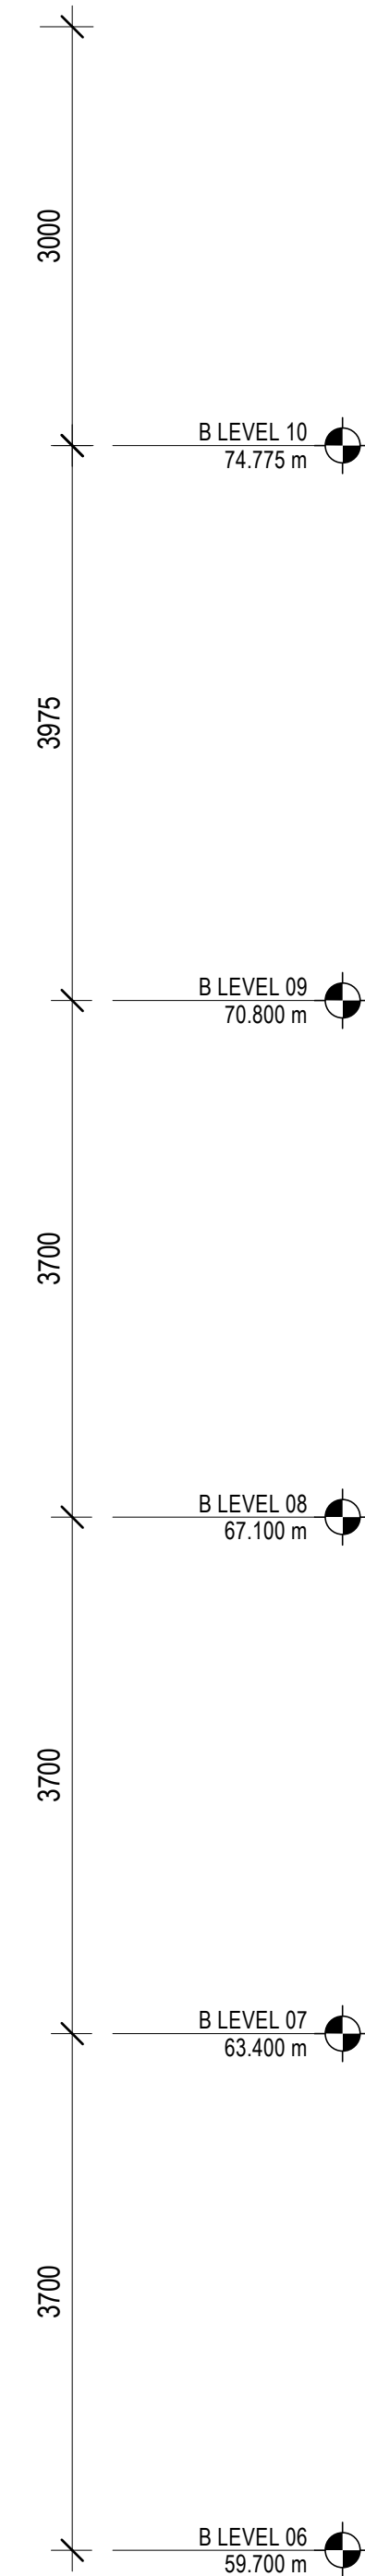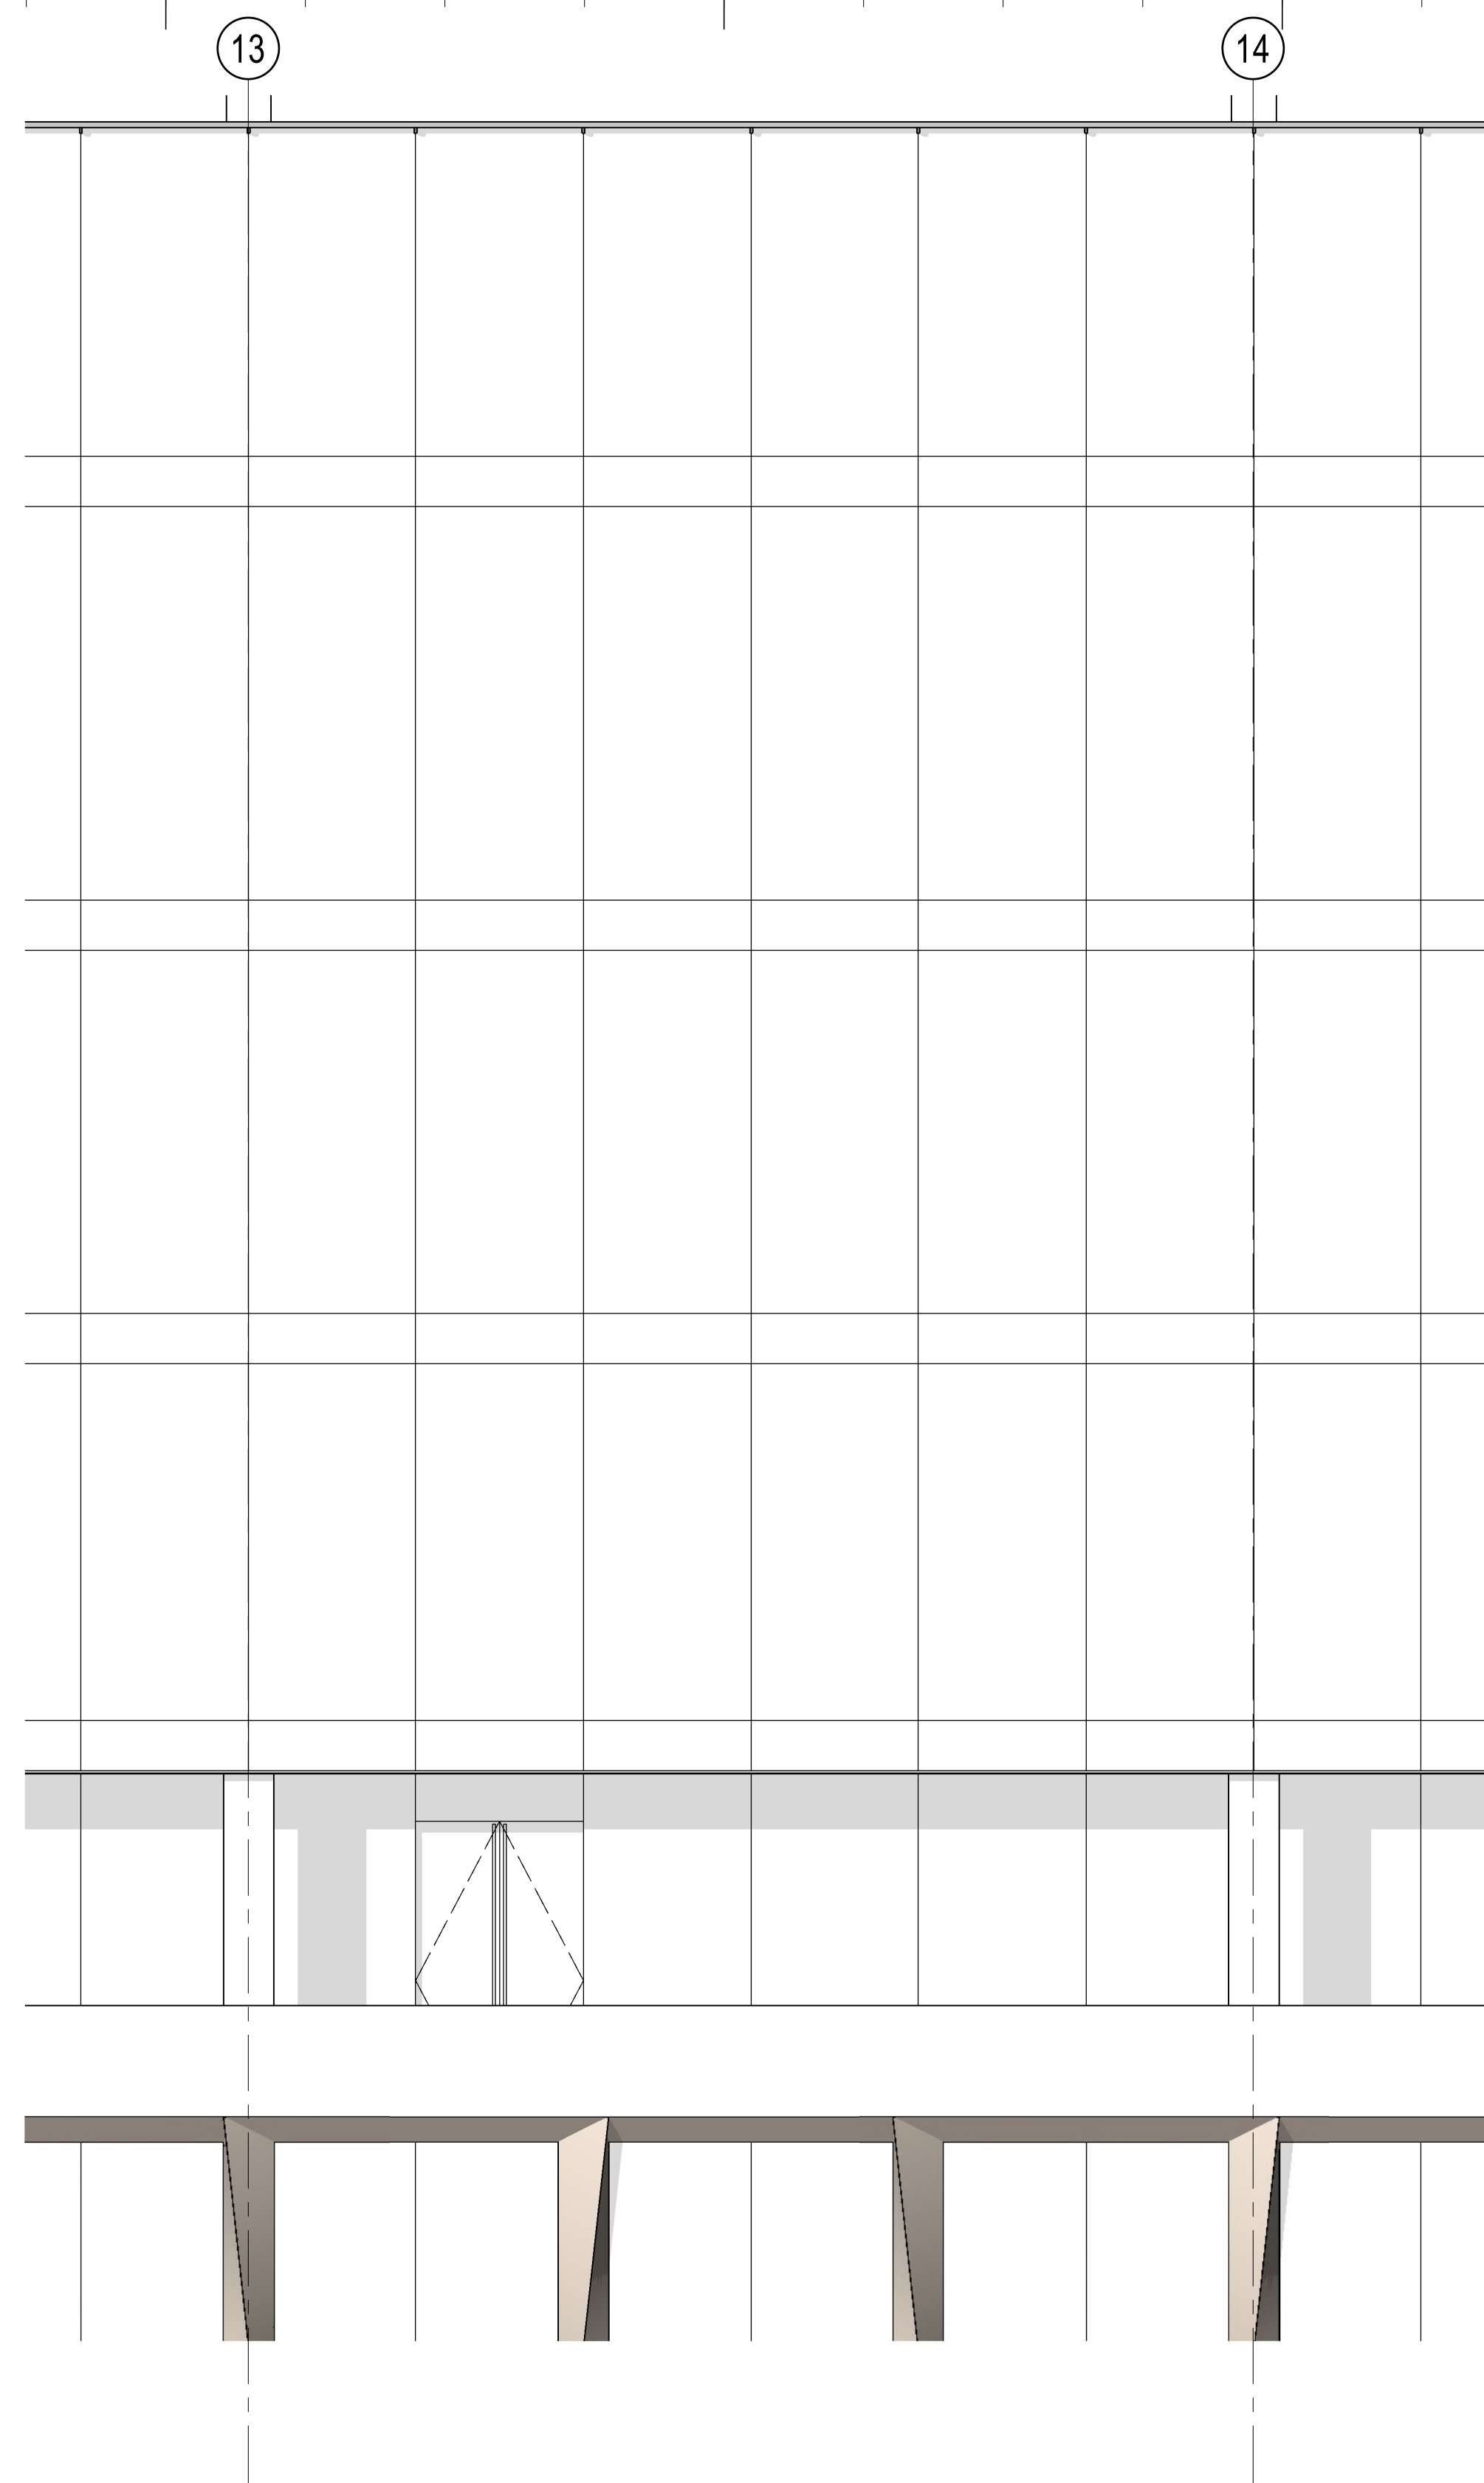

General Notes

P03	06/09/21	S73 Submission
P02	20/08/21	S73 Submission DRAFT
P01	15/11/19	S73 Submission
NO:	DATE:	ISSUE:

Status

FOR INFORMATION

Interior Designer BOWLER JAMES BRINDLEY	Synagogue Consultant  fairthorns design group	Design Consultant 
Civil Engineer 		
Services Engineer HOARE LEA 		
Fire Engineer 		
Client 	Landscape Designer 	
		Project Manager 

Architect

SOM

Skidmore, Owings & Merrill, Inc.
The Broadgate Tower, 20 Primrose Street
London EC2A 2EW, UK
+44 (0)20 7798 1000 Fax: +44 (0)20 7798 1100

Project Name

ST. MICHAELS DEVELOPMENT,
MANCHESTER

Drawing Title

BUILDING ENCLOSURE -
OFFICE

Project No	Drawing No	Revision
218739	S73-515	P03
Scale @ A0 As indicated		

© COPYRIGHT SKIDMORE, OWINGS & MERRILL (EUROPE) LLP. 2021



A 04 - Hotel Conference
52.340 m

A 03 - Hotel Gym
48.490 m

A 02 - Synagogue
44.680 m


01 - Synagogue
41.200 m

A 0LG - Ground Lower
35.550 m

GLAZING

JERUSALEM STONE

BRONZE FEATURE DOOR

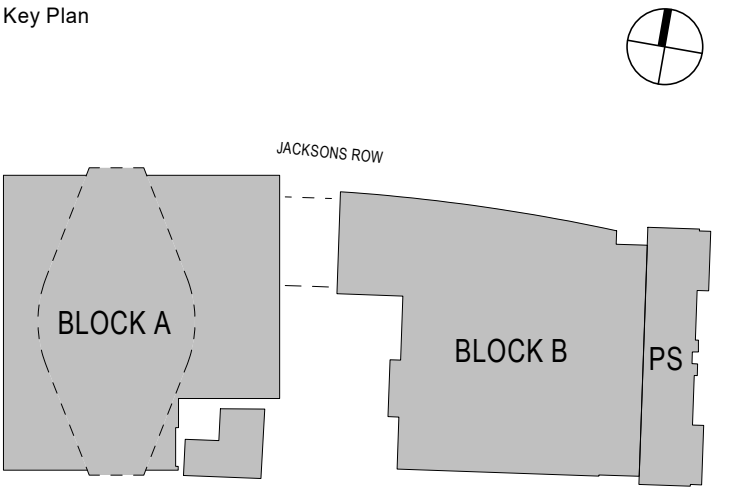

General Notes

P03	06/09/21	S73 Submission
P02	20/08/21	S73 Submission DRAFT
P01	04/12/19	S73 Submission
NO:	DATE:	ISSUE:

Status

FOR INFORMATION

Interior Designer ROWLER JAMES BINDLEY	Synagogue Consultant FDG faithful+stuart design group	Design Consultant hodder+partners
Civil Engineer Curtins	Landscape Designer p+ie	
Services Engineer HOARE LEA (H)		
Fire Engineer DESIGN FIRE CONSULTANTS		
Client ST!M	Project Manager zerum	

Architect
SOM
Skidmore, Owings & Merrill, Inc.
The Broadgate Tower, 20 Primrose Street
London EC2A 2EW, UK
Tel: +44 (0)20 7798 1000 Fax: +44 (0)20 7798 1100

Project Name
**ST. MICHAELS DEVELOPMENT,
MANCHESTER**

Drawing Title
**BUILDING ENCLOSURE -
SYNAGOGUE**

Project No 218739	Drawing No S73-516	Revision P03
Scale @ A0 As indicated		

© COPYRIGHT SKIDMORE, OWINGS & MERRILL (EUROPE) LLP. 2021

9/6/2021 6:55:07 PM

A7



SECTION

1 : 50


A4

PLAN

1 : 50

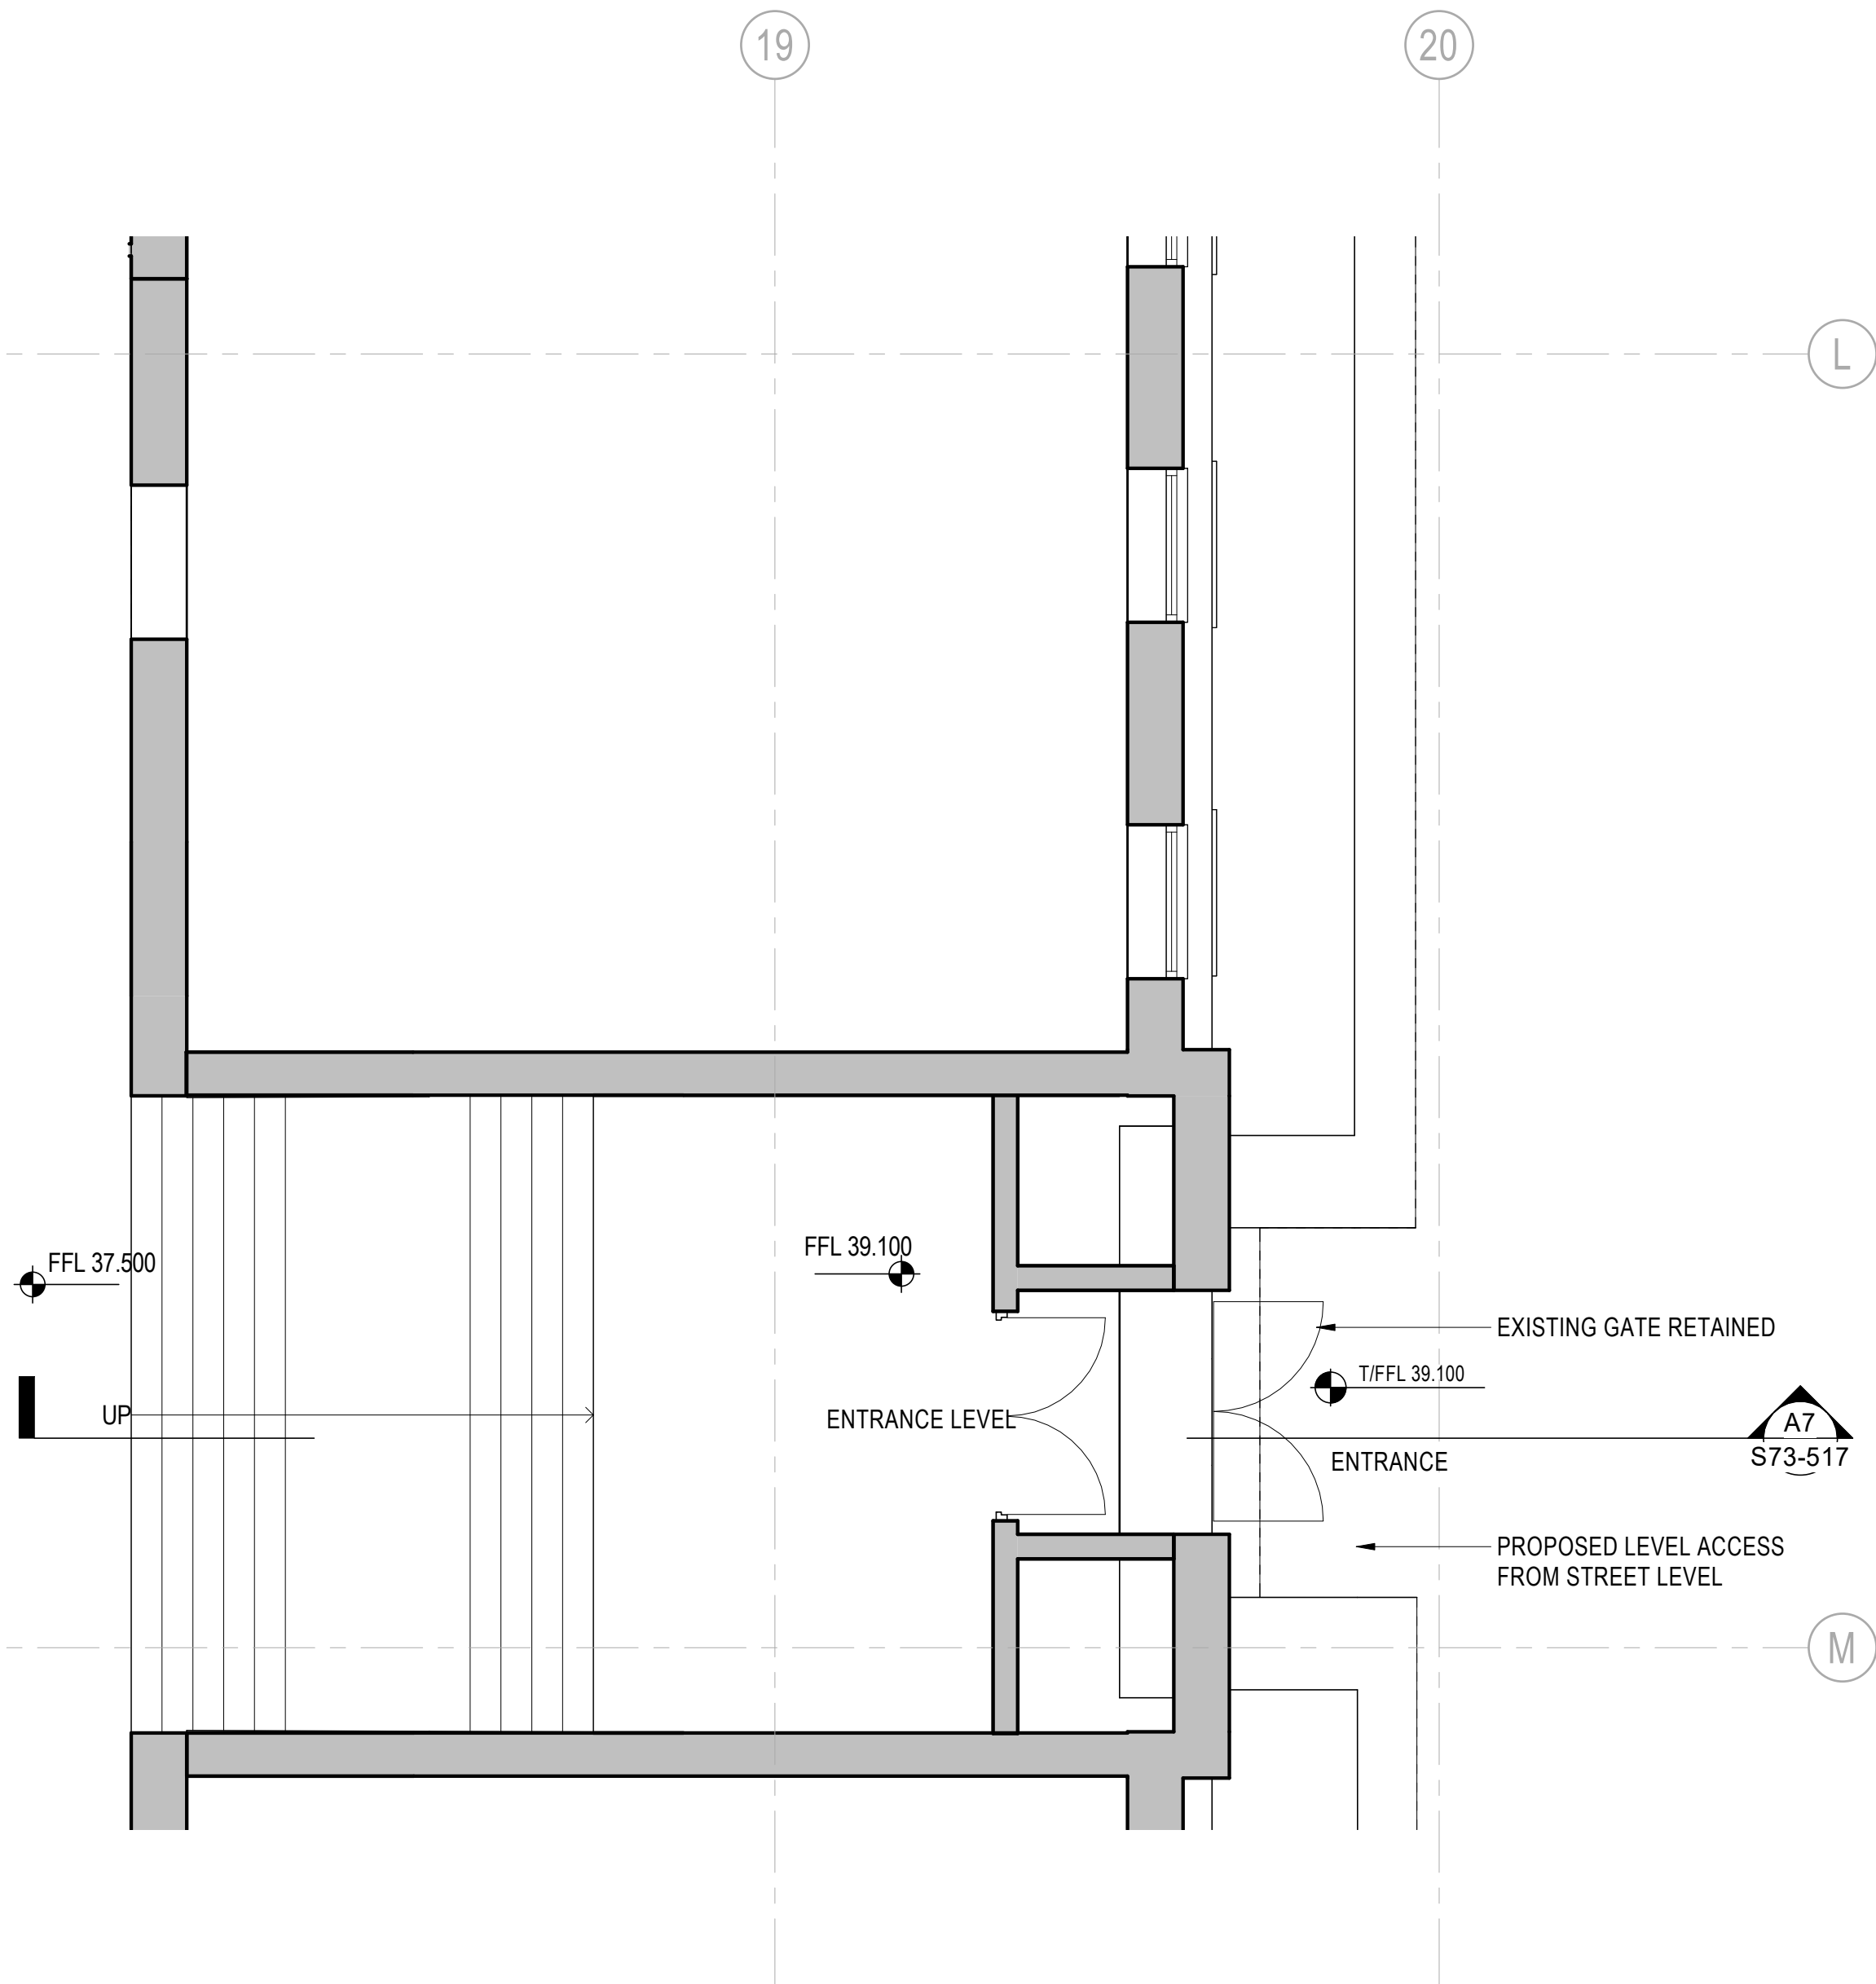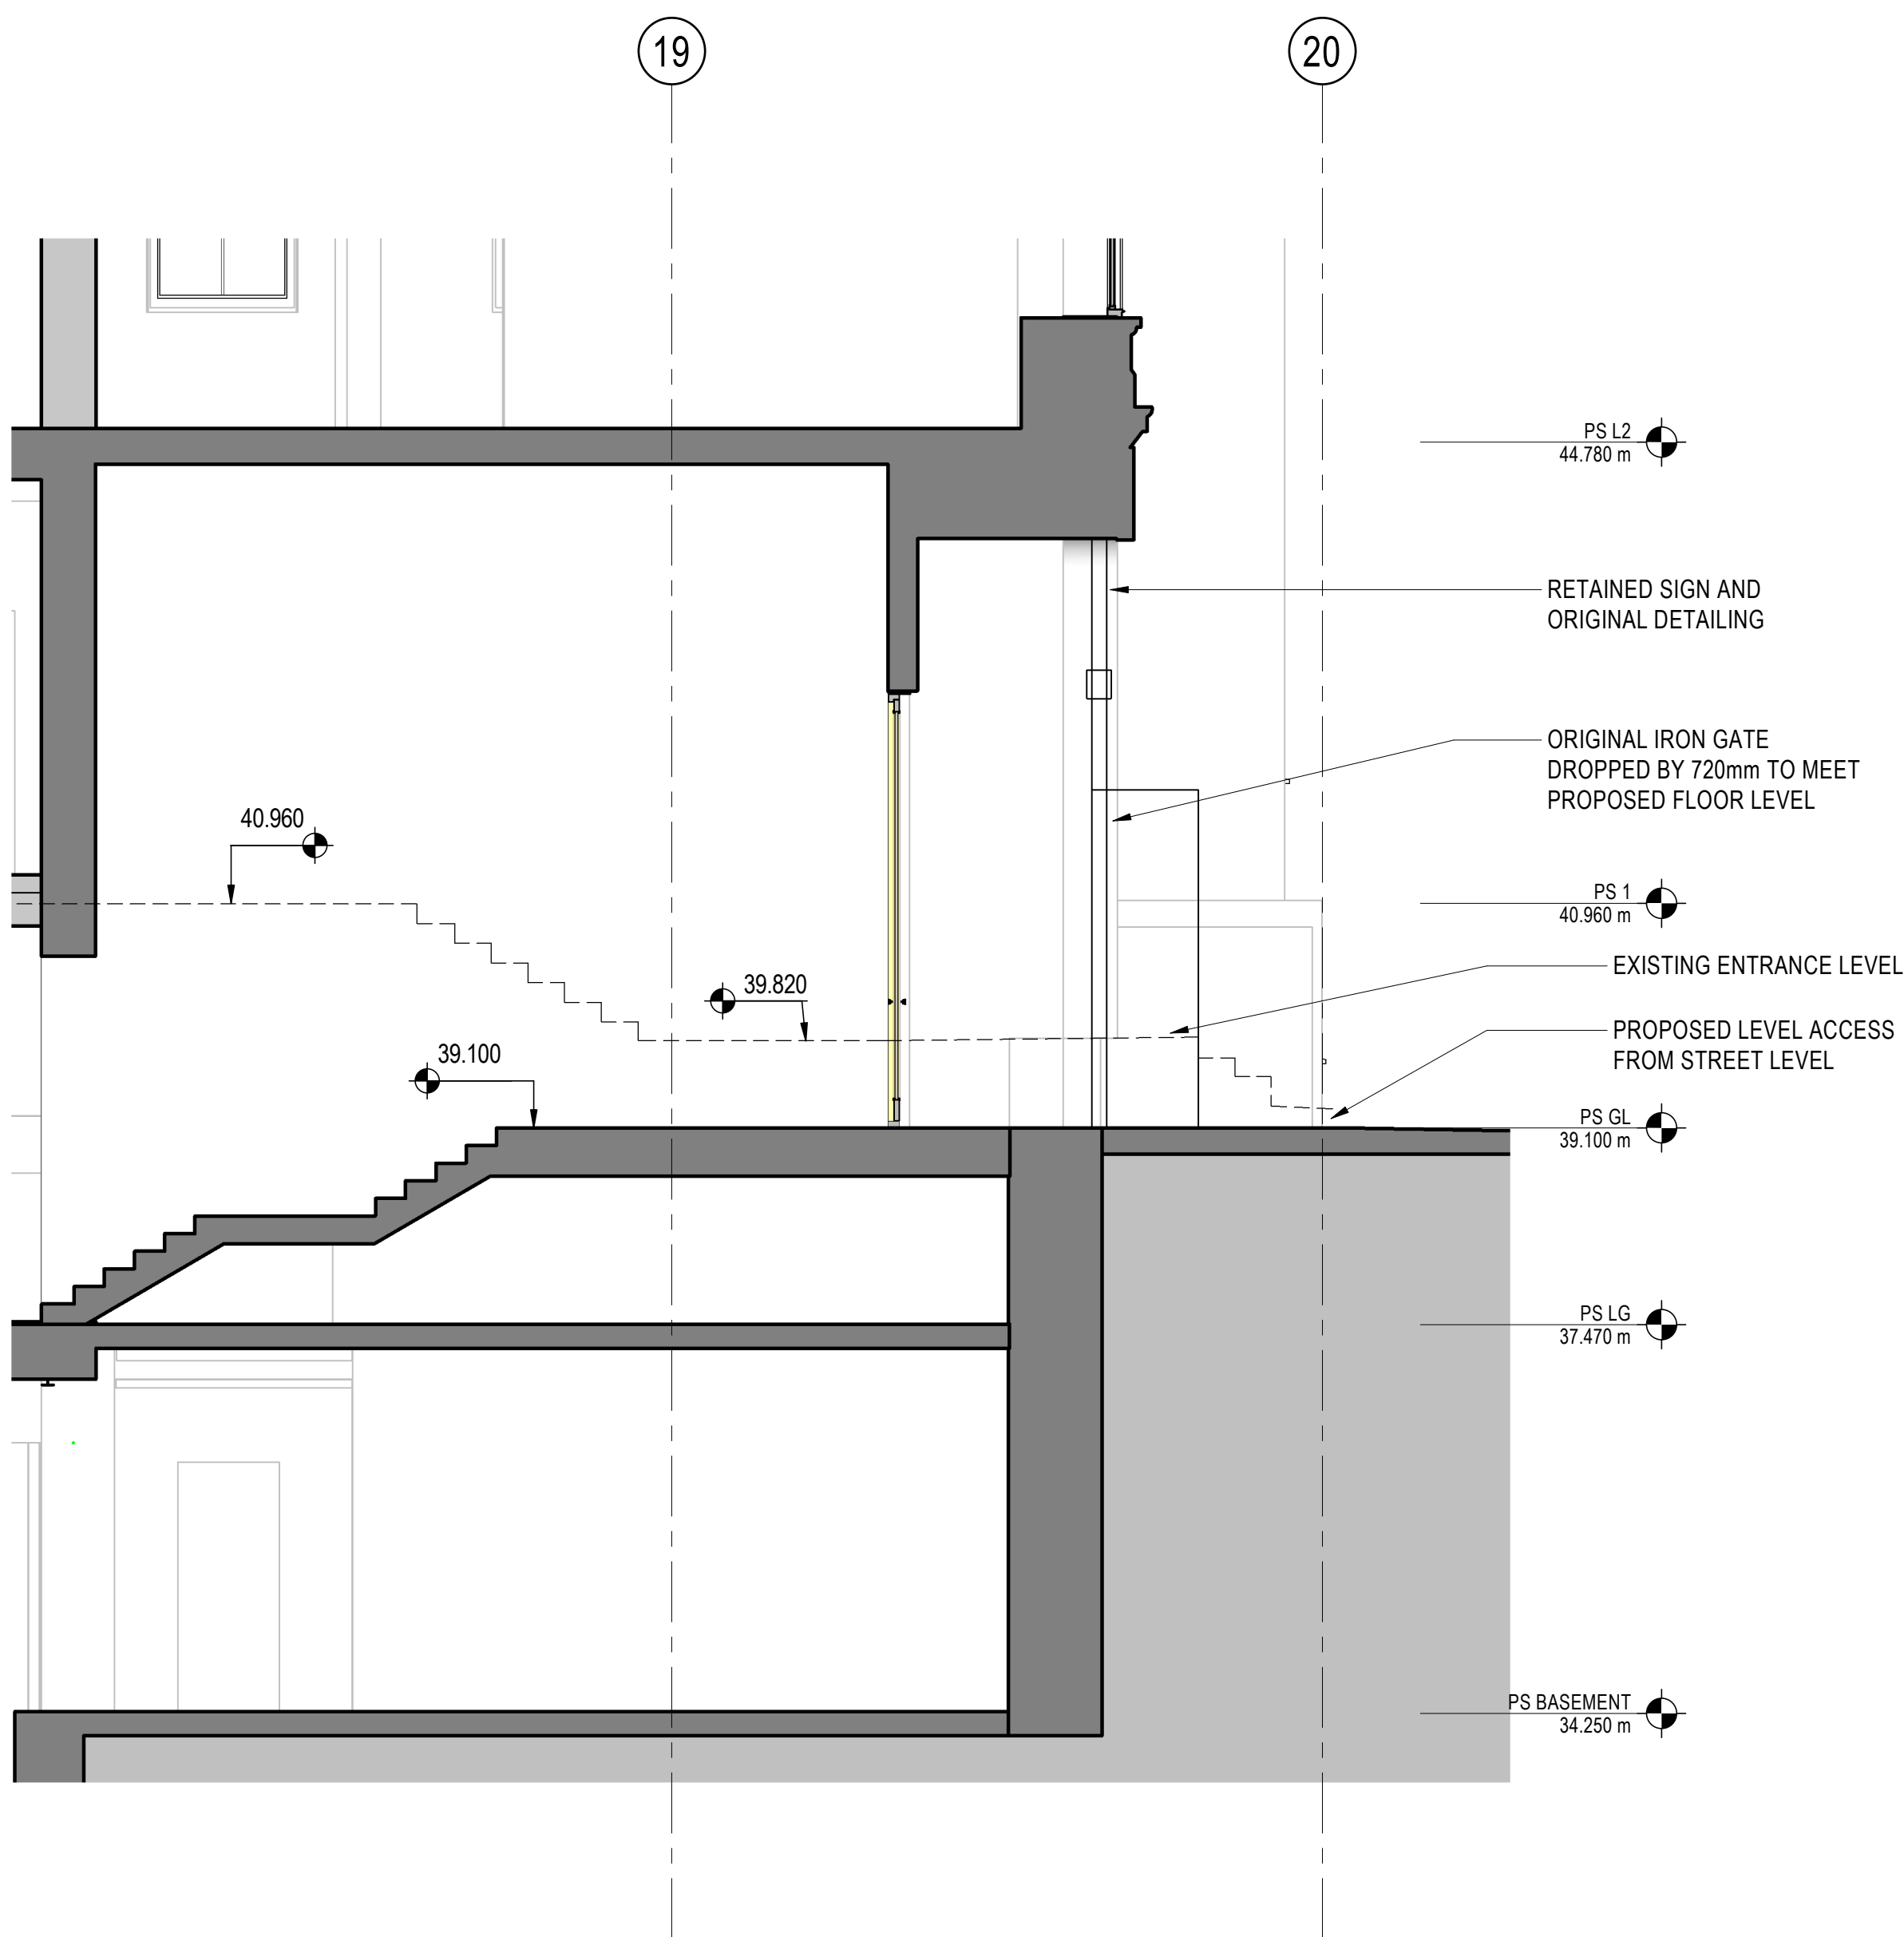

Key Plan

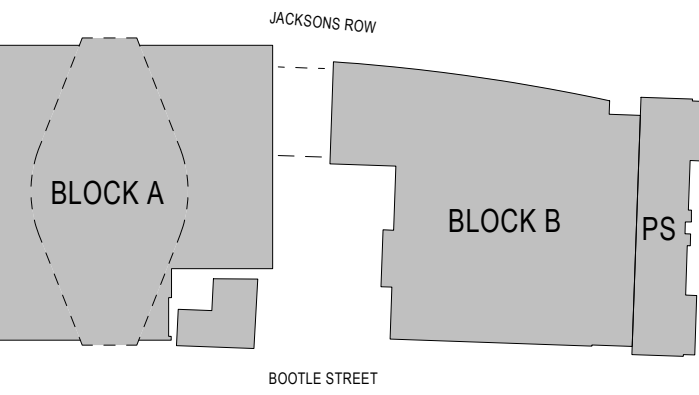

General Notes

P03	06/09/21	S73 Submission
P02	20/08/21	S73 Submission DRAFT
P01	04/12/19	S73 Submission
NO:	DATE:	ISSUE:

Status

FOR INFORMATION

Interior Designer ROWLER JAMES BRINDLEY	Synagogue Consultant FDG fothurst design group	Design Consultant hodder+partners
Civil Engineer Gcurtins	Services Engineer HOARE LEA (H)	Fire Engineer DESIGN FIRE
Client S!M	Landscape Designer p+pe	Project Manager zerum

Architect
SOM
Skidmore, Owings & Merrill, Inc.
The Broadgate Tower, 20 Primrose Street
London EC2A 2EW, UK
Tel: +44 (0)20 7798 1000 Fax: +44 (0)20 7798 1100

Project Name
**ST. MICHAELS DEVELOPMENT,
MANCHESTER**

Drawing Title

**BUILDING ENCLOSURE -
POLICE STATION
ENTRANCE**

Project No 218739	Drawing No S73-517	Revision P03
----------------------	-----------------------	-----------------

© COPYRIGHT SKIDMORE, OWINGS & MERRILL (EUROPE) LLP. 2021



1 : 200

-
- The site plan shows three main blocks: Block A, Block B, and Block PS. Block A is a large rectangular area on the left, outlined with a dashed line. Block B is a large rectangular area to the right of Block A. Block PS is a small rectangular area to the right of Block B. The plan is bounded by Jacksons Row to the north and Bootle Street to the south. A north arrow is located in the top right corner.

General Notes

P02	06/09/21	S73 Submission
P01	04/12/19	S73 Submission
NO:	DATE:	ISSUE:

Status

FOR INFORMATION

Interior Designer BOWLER JAMES BRINDLEY	Synagogue Consultant FDG forhuda design group	Design Consultant	hodder+partners
Civil Engineer Curtins			
Services Engineer HOARE LEA (H.)			
Fire Engineer DESIGN FIRE CONSULTANTS			
Client S.T.M.		Landscape Designer (P. H.B.)	
		Project Manager zerum	

Architect

Skidmore, Owings & Merrill, Inc.
The Broadgate Tower, 20 Primrose Street
London EC2A 2EW, UK
Tel: +44 (0)20 7798 1000 Fax: +44 (0)20 7798 1100

Project Name

ST. MICHAELS DEVELOPMENT,
MANCHESTER

Drawing Title

WASTE MANAGEMENT -
GROUND LEVEL

Project No	Drawing No	Revision
218739	S73-902	P02
Scale @ A0 As indicated		

© COPYRIGHT SKIDMORE, OWINGS & MERRILL (EUROPE) LLP. 2021

A7


S73 - GROUND LEVEL ACCESS

1 : 200

- PEDESTRIAN ENTRY/EXIT
- LOADING DOCK ENTRY/EXIT
- CARPARK ENTRY/EXIT
- ESCAPE ROUTE AND EXIT

- 1 TOWER STAIR 1 SERVES LEVELS GROUND TO LEVEL 40
- 2 TOWER STAIR 2 SERVES LEVELS GROUND TO LEVEL 39
- 3 PODIUM EXTERNAL STAIR 3 SERVES LEVELS GROUND TO LEVEL 6
- 3B BASEMENT STAIR 3B SERVES LEVELS BASEMENT 2 TO GROUND LEVEL
- 4 PODIUM STAIR 4 SERVES LEVELS GROUND TO LEVEL 4
- 4B BASEMENT STAIR 4B SERVES LEVELS BASEMENT 2 TO GROUND LEVEL CAN SERVE AS SYNAGOGUE CIRCULATION STAIR
- 6 OFFICE STAIR 6 SERVES LEVELS GROUND LEVEL TO LEVEL 8 CONNECTS TO PODIUM ON LEVELS 4 AND 6
- 8 OFFICE STAIR 8 SERVES LEVELS GROUND TO LEVEL 10 CONNECTS TO POLICE STATION BUILDING AND PUBLIC ROOF TERRACE
- 9 OFFICE STAIR 9 SERVES LEVELS GROUND TO LEVEL 10 CONNECTS TO POLICE STATION BUILDING AND PUBLIC ROOF TERRACE
- 9B BASEMENT STAIR 9B SERVES LEVELS BASEMENT TO GROUND

- HOTEL PASSENGER LIFTS
- RESIDENTIAL PASSENGER LIFTS
- SYNAGOGUE PASSENGER LIFTS
- GOODS LIFTS
- OFFICE PASSENGER LIFTS
- OFFICE / PUBLIC TERRACE GOODS LIFTS
- PUBLIC TERRACE PASSENGER LIFTS
- BOUTIQUE HOTEL PASSENGER / GOODS LIFTS

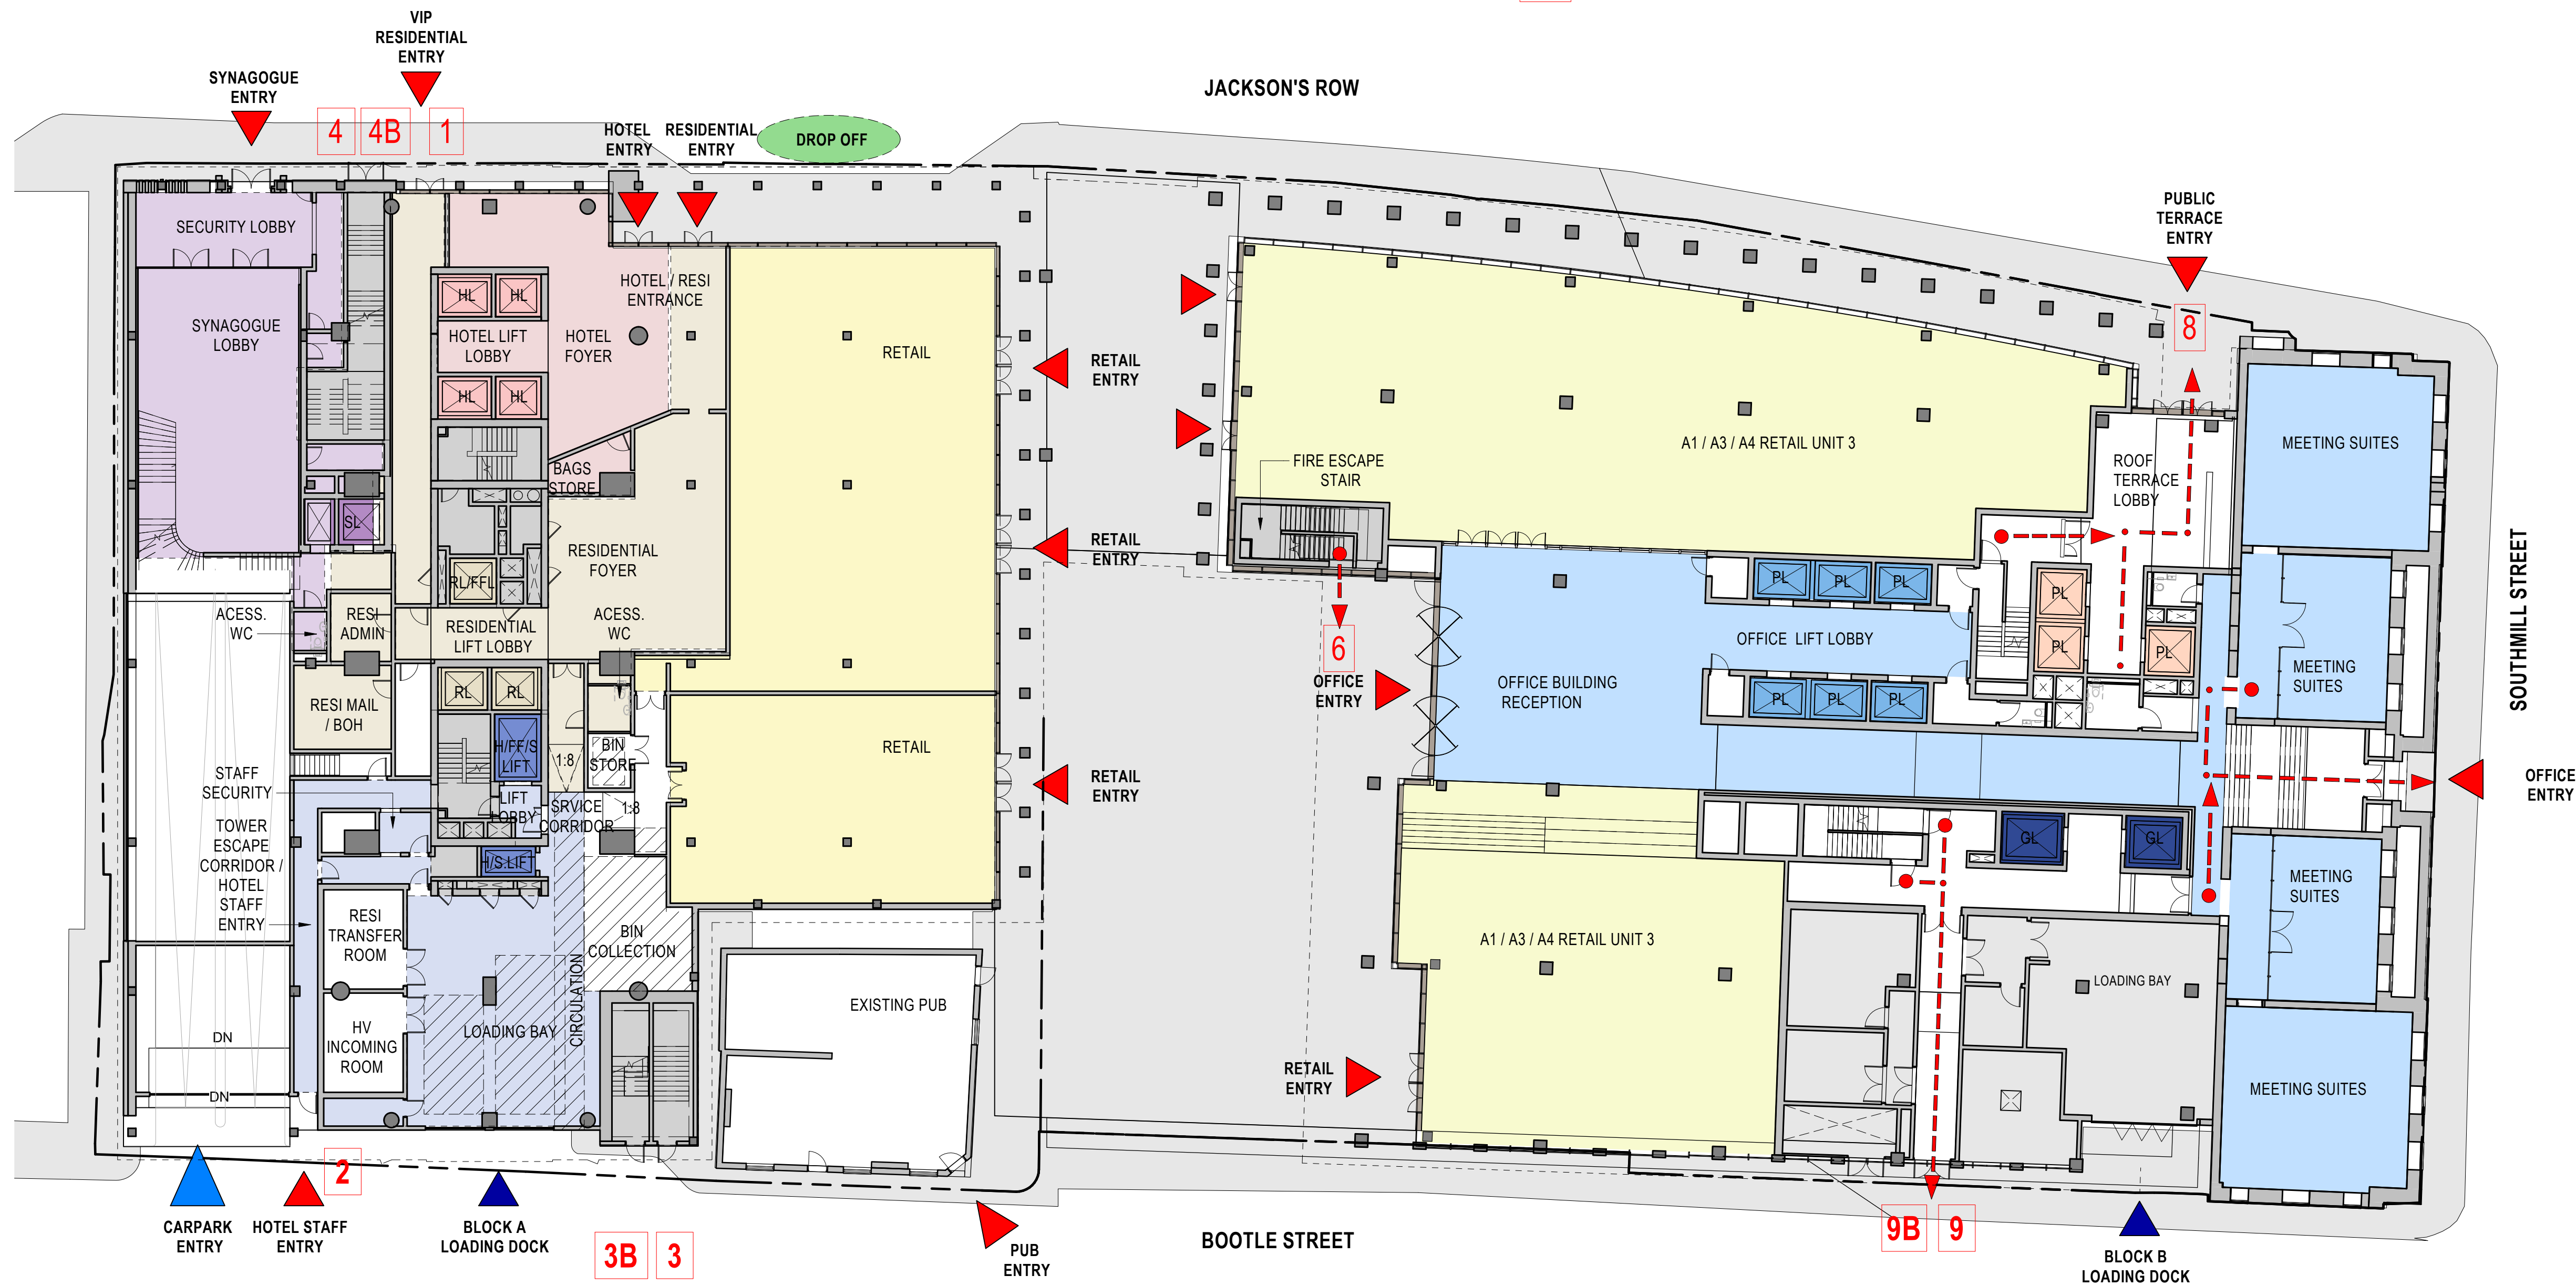

Key Plan


General Notes

P02	06/09/21	S73 Submission
P01	04/12/19	S73 Submission
NO:	DATE:	ISSUE:

Status

FOR INFORMATION

Interior Designer	Synagogue Consultant	Design Consultant
ROWLER JAMES BRINDLEY	FDG	hoddler+partners
Civil Engineer	Services Engineer	Fire Engineer
Currys	HOARE LEA	DESIGN FIRE
Client	Landscape Designer	Project Manager
ST M	p-h	zerum
Architect	SOM	
Skidmore, Owings & Merrill, Inc. The Broadgate Tower, 20 Primrose Street London EC2A 2EW, UK Tel: +44 (0)20 7798 1000 Fax: +44 (0)20 7798 1100		
Project Name		
ST. MICHAELS DEVELOPMENT, MANCHESTER		
Drawing Title		
ACCESS - GROUND LEVEL		
Project No	Drawing No	Revision
218739	S73-903	P02
Scale @ A0	As indicated	
© COPYRIGHT SKIDMORE, OWINGS & MERRILL (EUROPE) LLP. 2021		

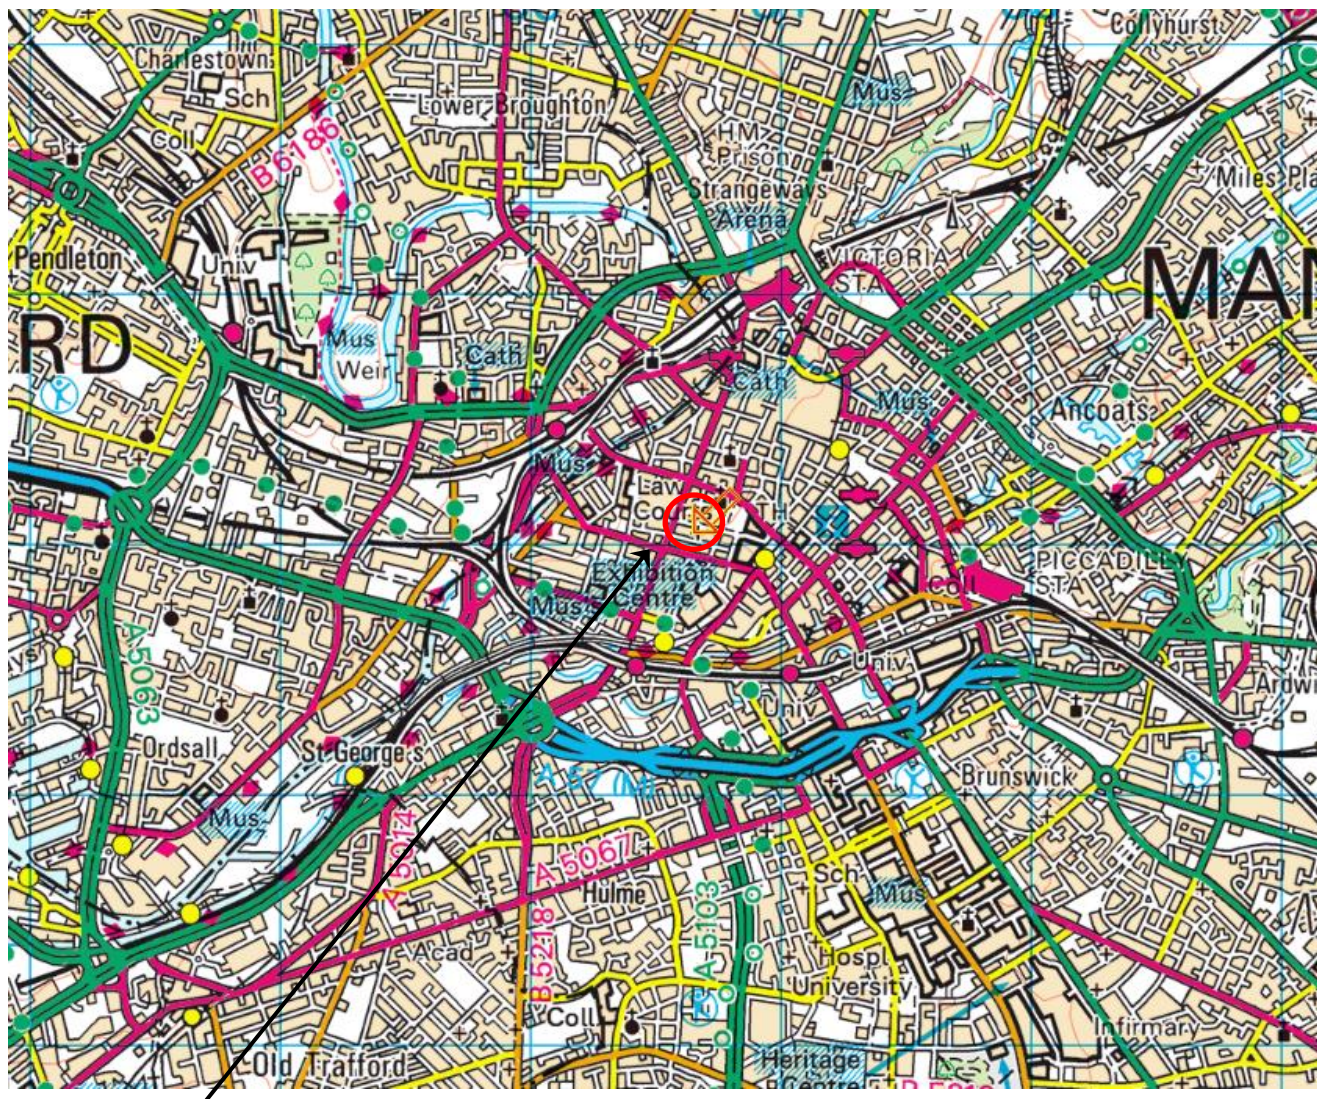

SITE LOCATION

NEAREST POSTCODE: M2 5NH

SITE ENTRANCE WHAT3WORDS:
///middle.ears.stack



REV	DATE	DESCRIPTION	BY	CKD



**BROWNFIELD
SOLUTIONS LTD**
CEO ENVIRONMENTAL ENGINEERING EXCELLENCE

CLIENT:
**ST MICHAELS UK PROPCO 2 LTD /
DOMIS CONSTRUCTION LTD**

PROJECT TITLE
ST MICHAELS, MANCHESTER

DRAWING TITLE
SITE LOCATION PLAN

DRAWING No.	REVISION	SCALE	DATE
C5128/01	-	NTS	03/09/22
DRAWN BY SD		CHECKED BY JM	