


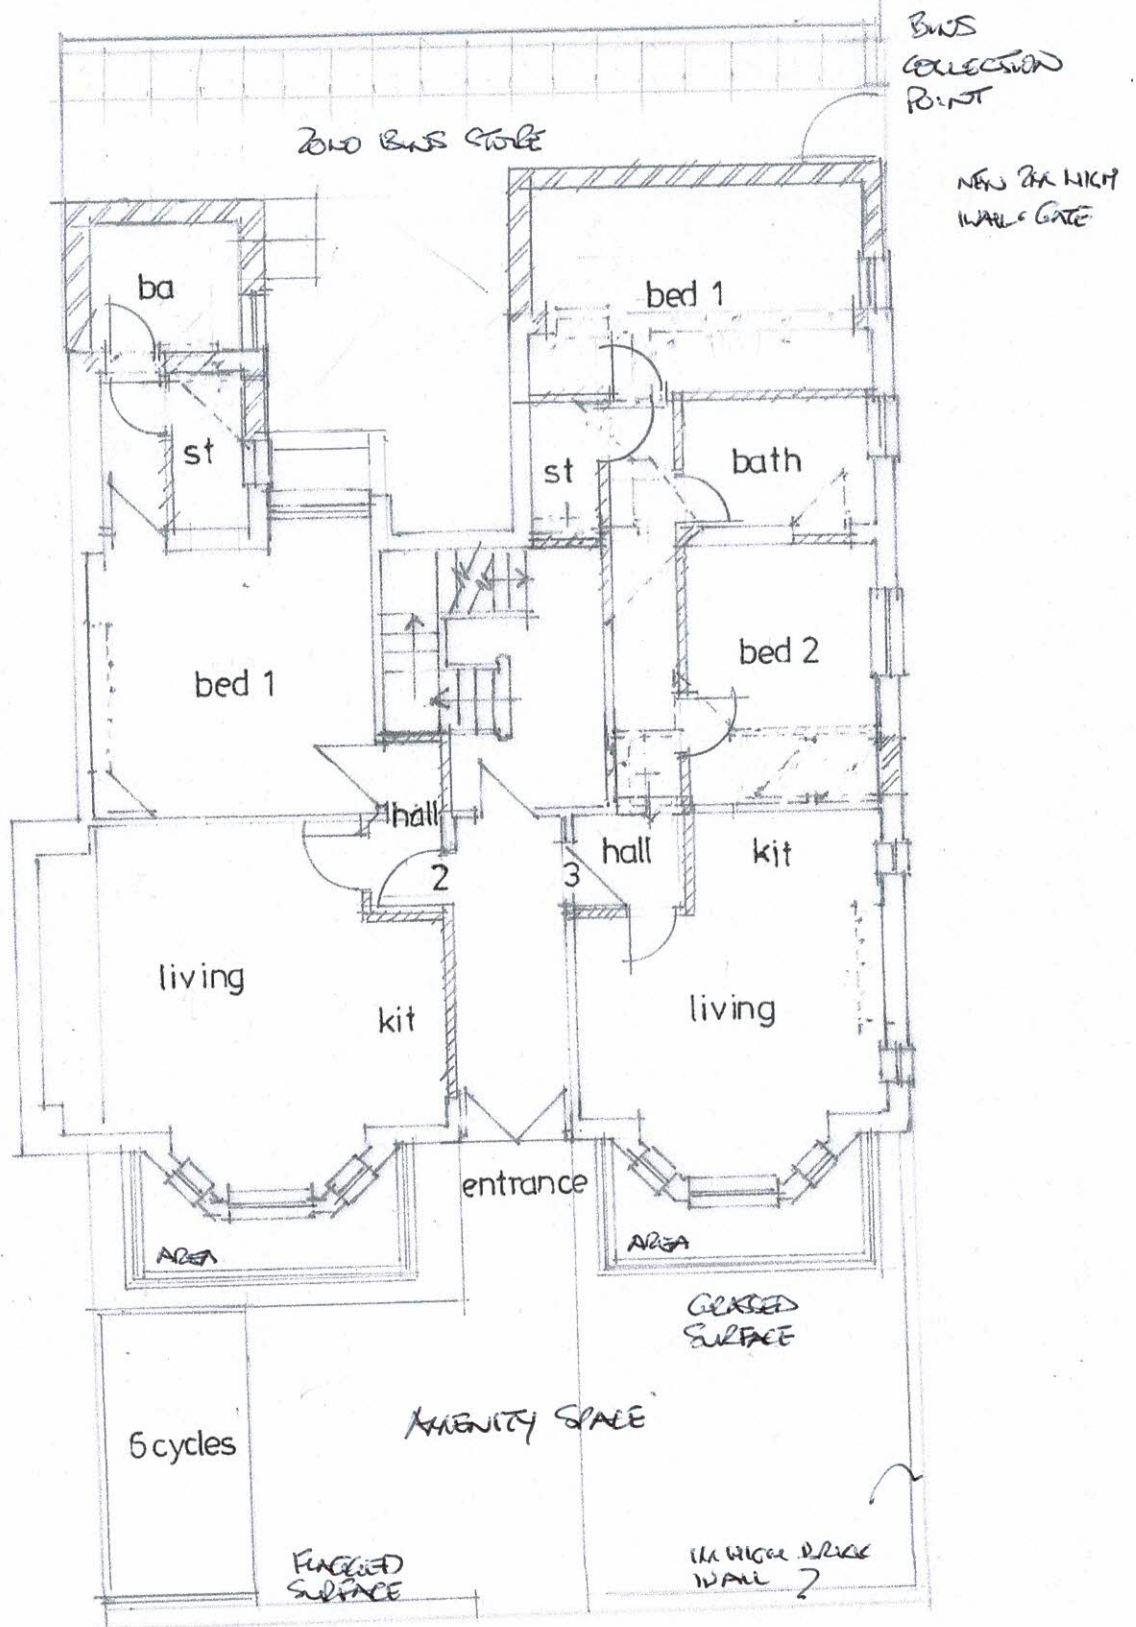

GROUND

FLAT 2 44 sq m
FLAT 3 48 sq m

SITE PLAN Scale 1:100 © AA