


BIN LOCATION
ALL WASTE STORED
IN THE SAME BIN
SEPARATE BAGS
FOR RECYCLING
ORGANIZED AND RECYCLED BY
WASTE COLLECTORS (BIFA)

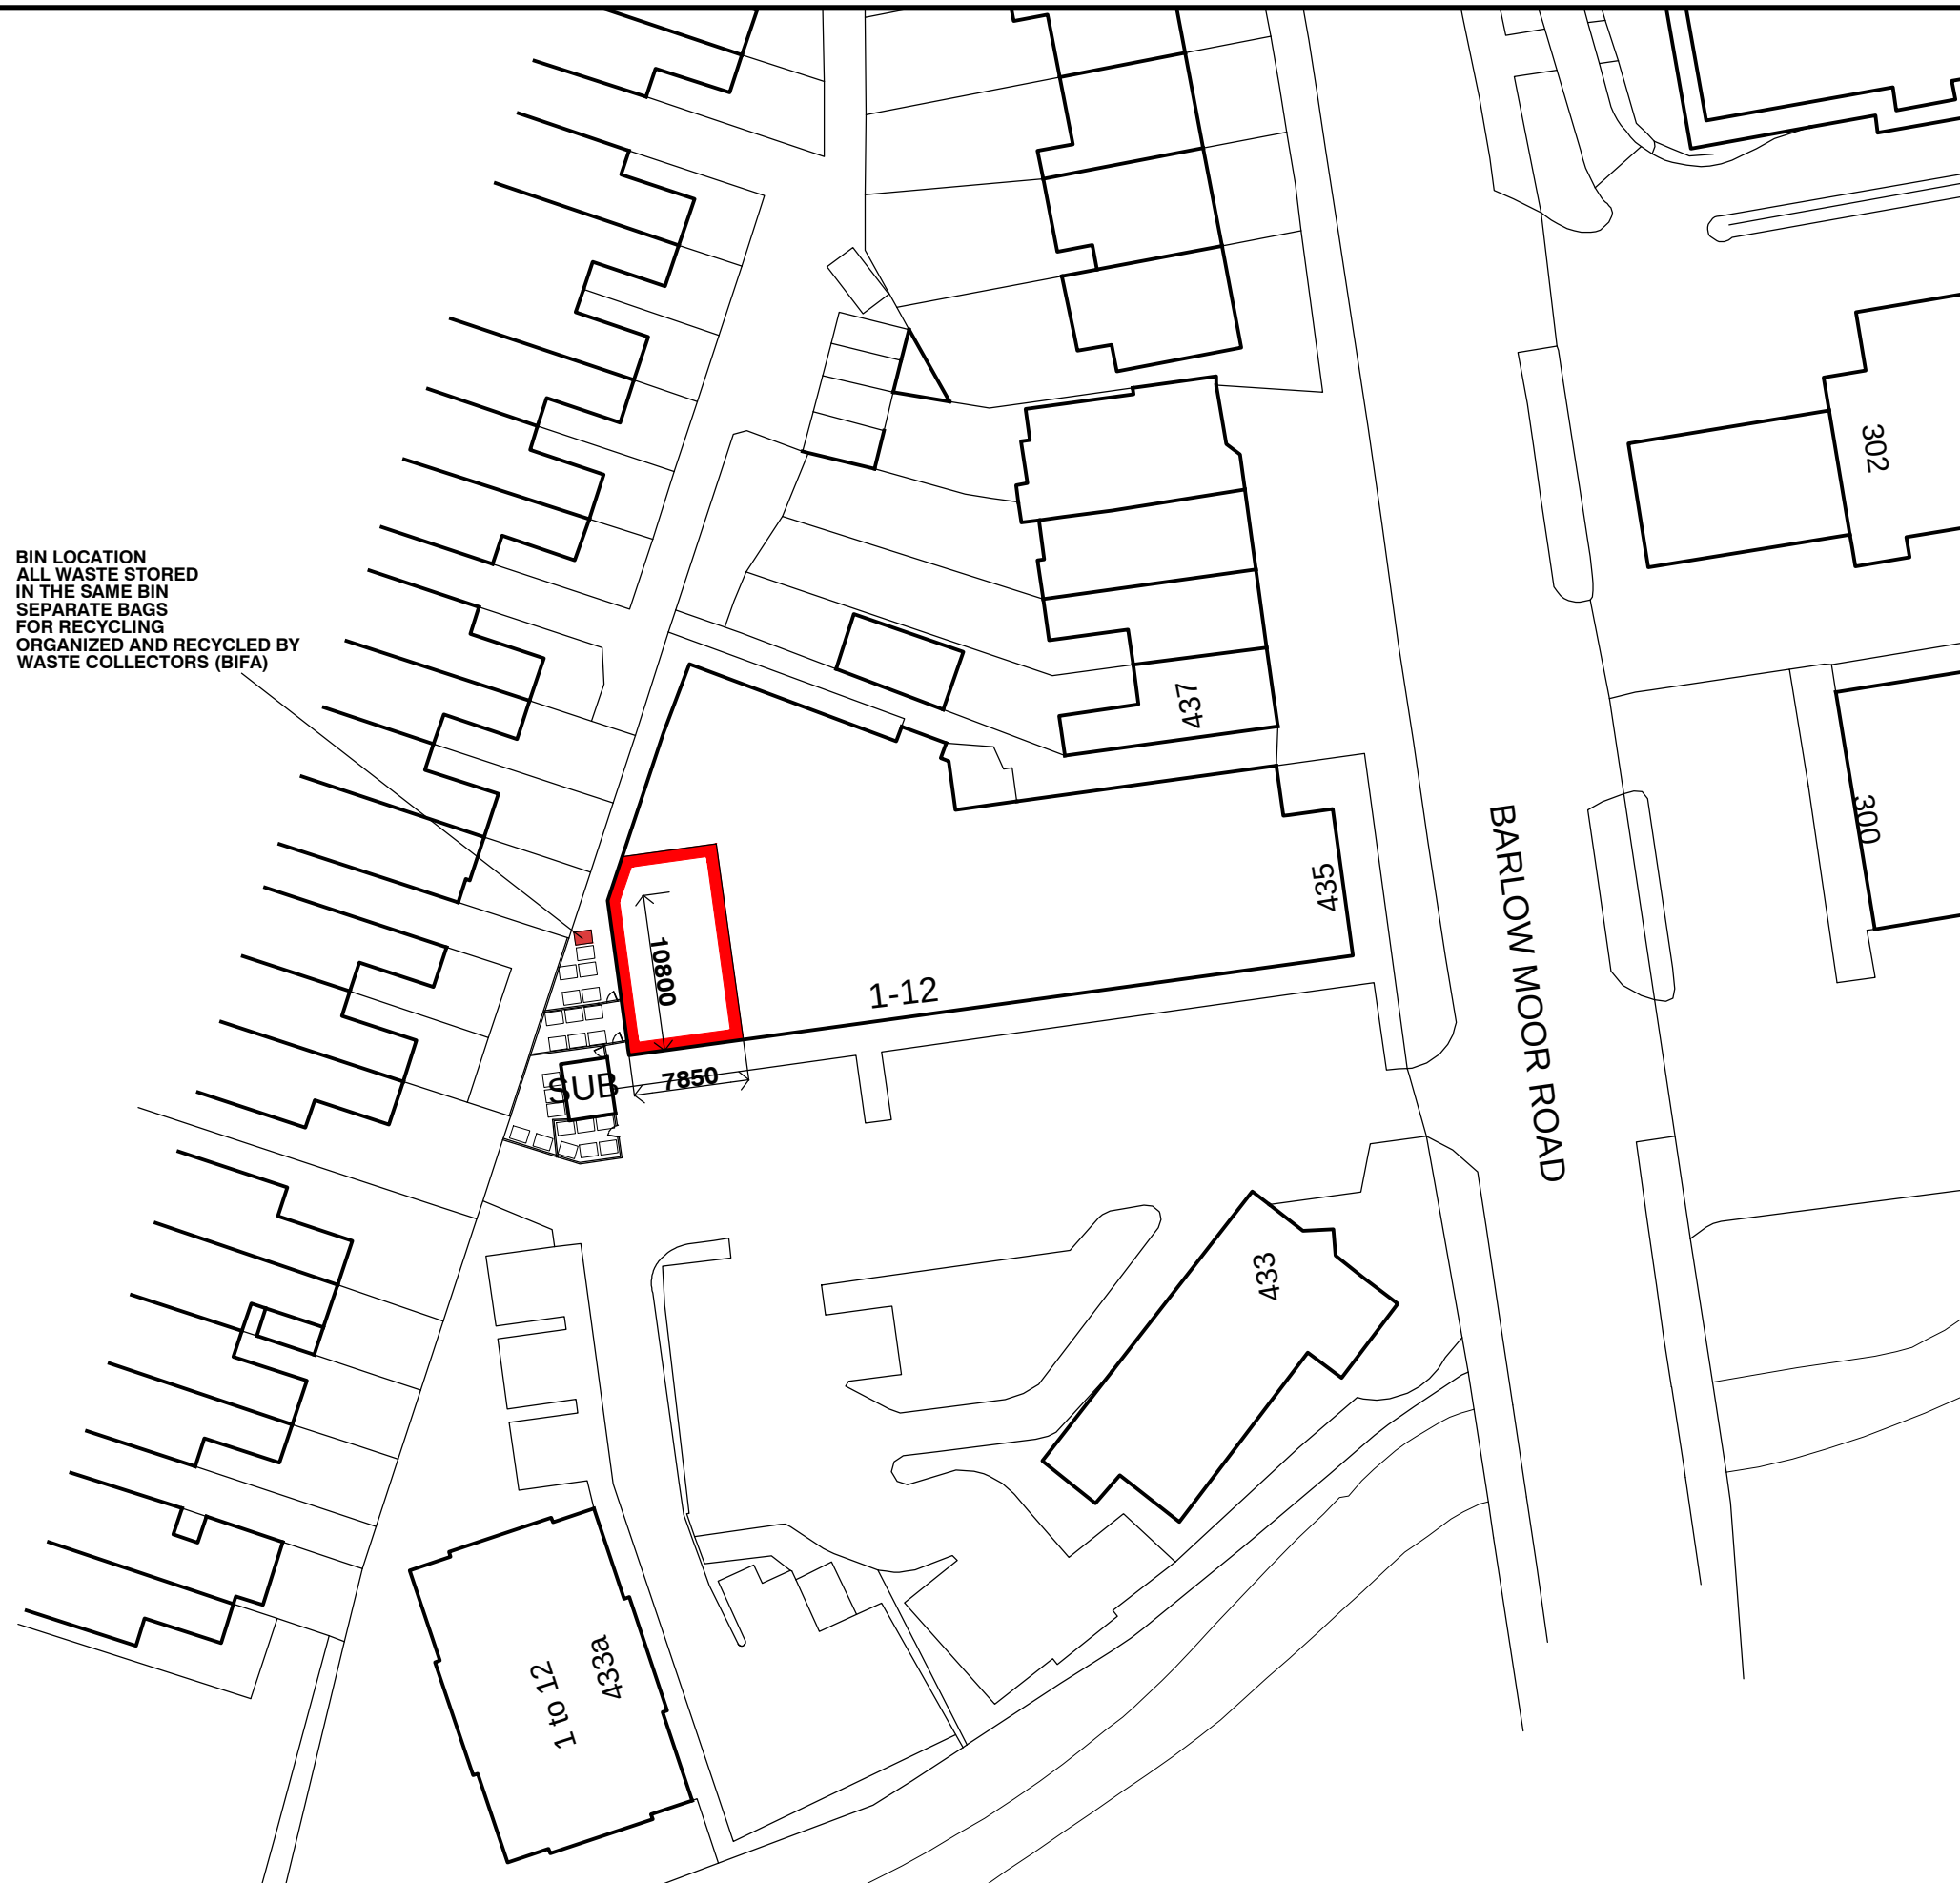

Revision	Date / Initials	Amendments	
Client	SUNSEEKERS SUNBEDS		
Project	PROPOSED CHANGE OF USE SUI GENERIS TO RETAIL 435b BARLOW MOOR ROAD CHORLTON		
Drawing Title	PROPOSED SITE PLAN		
Drawing No.	3864-23-12	Drawn By	DW
Scale	1:500 @ A3	Date	10 MAY 2023
Issue	PLANNING		



169 Appley Lane North
Appley Bridge
Wigan
WN6 9DX
Tel. 01257 252203
Website www.peterdickinson.co.uk
E-mail admin@peterdickinson.co.uk