


DRAWING IS THE INTELLECTUAL COPYRIGHT OF 12 / 23  
ARCHITECTURE DESIGN LTD AND SHOULD NOT BE  
REPRODUCED WITHOUT PRIOR CONSENT.


ANY MATTERS ARISING SHOULD BE REPORTED TO THE  
ARCHITECT DIRECTLY AND IMMEDIATELY.

DRAWING/INFORMATION SHOULD NOT BE USED FOR ANY  
STRUCTURAL CALCULATIONS OR STRUCTURAL DESIGN  
BY ANY PARTY OTHER THAN A STRUCTURAL ENGINEER  
WHO HAS OBTAINED THE DRAWING FROM THE  
ARCHITECT.


12 / 23 ARCHITECTURE DESIGN LTD DO NOT TAKE  
RESPONSIBILITY FOR ANY SETTING OUT INFORMATION  
OR ANY INCORRECT SURVEY INFORMATION.

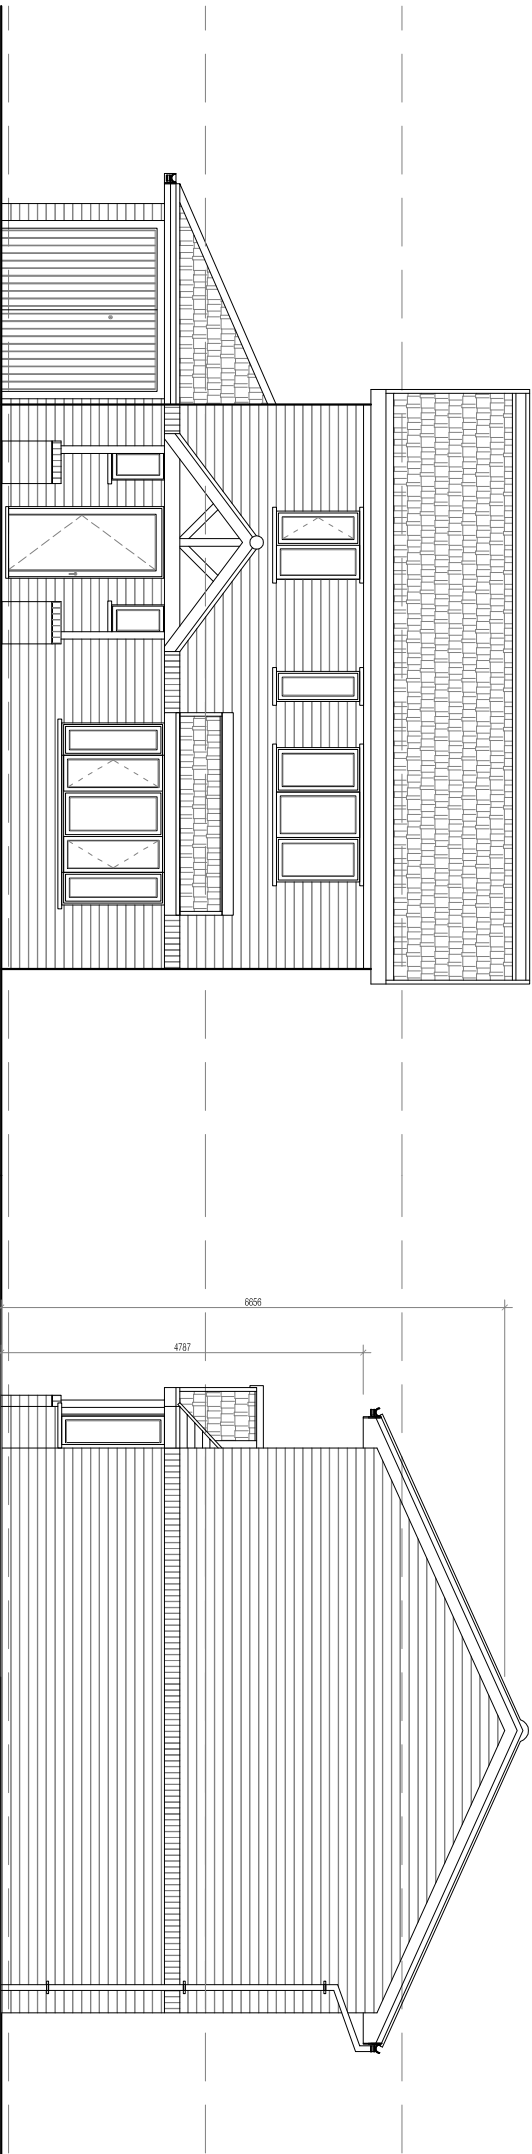


EXISTING  
EAST ELEVATION

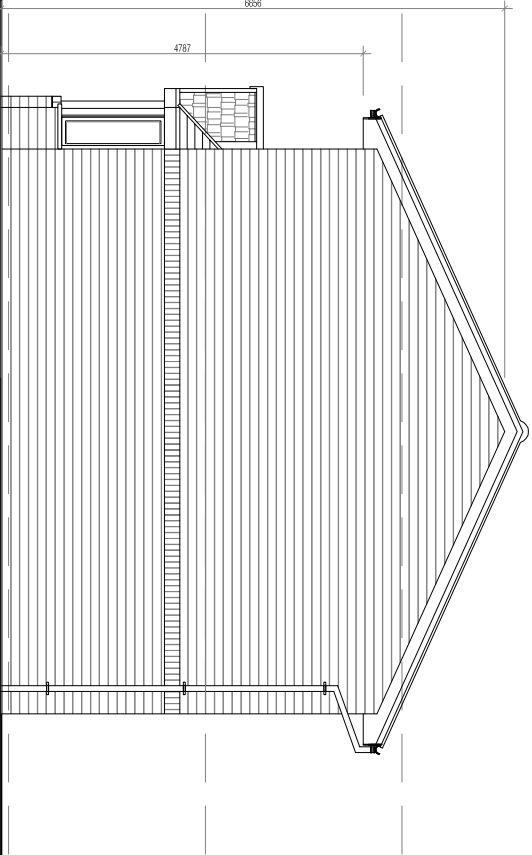


EXISTING  
NORTH ELEVATION

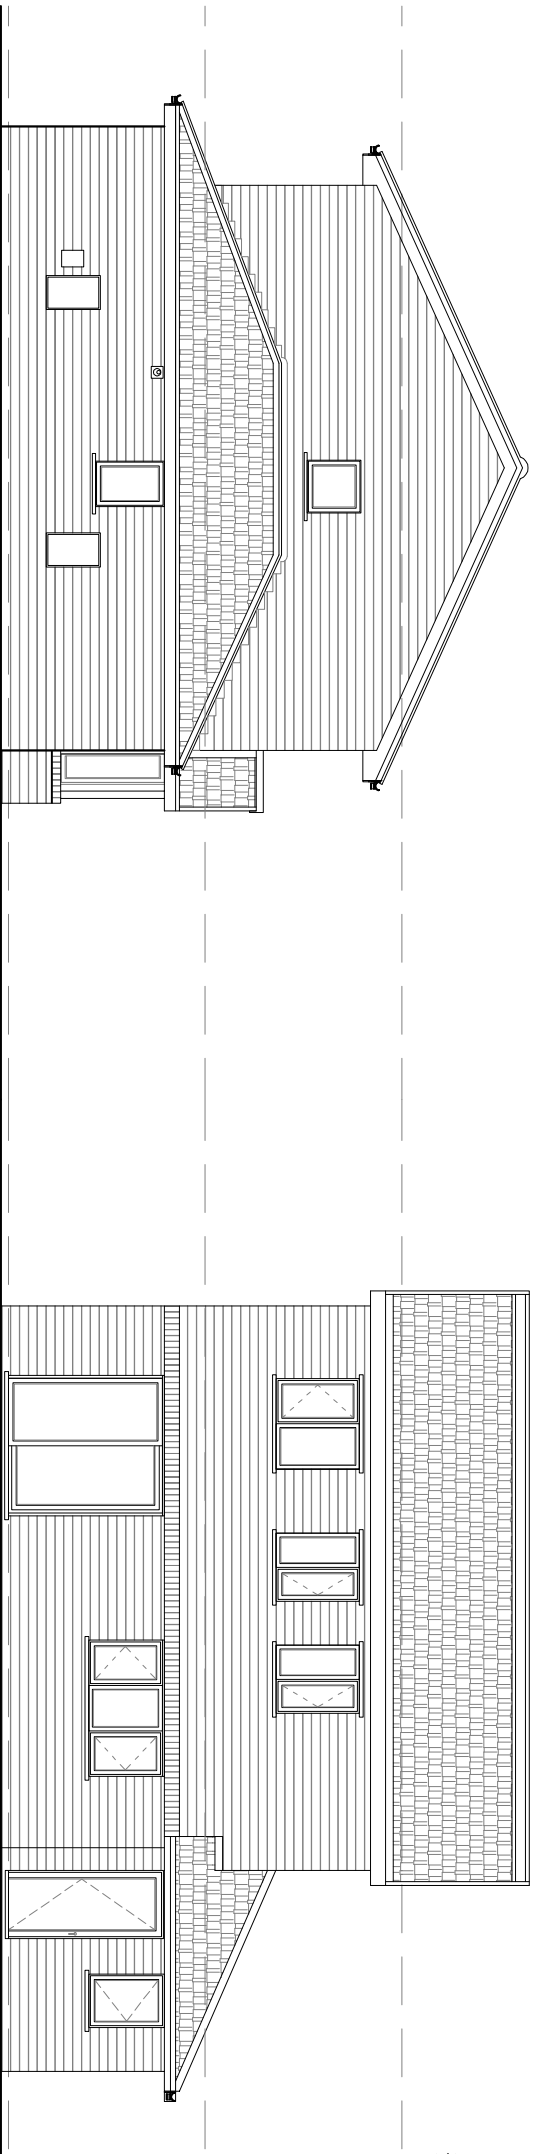

EXISTING  
SOUTH ELEVATION

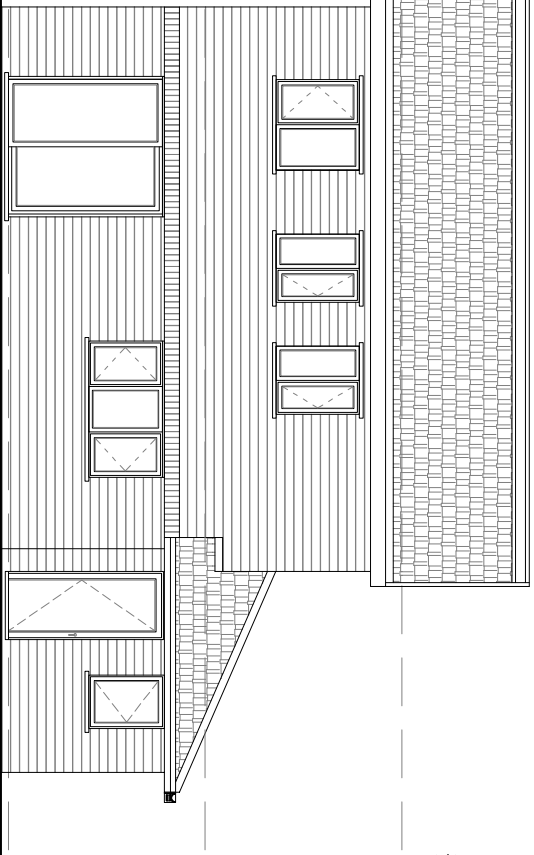

EXISTING  
WEST ELEVATION

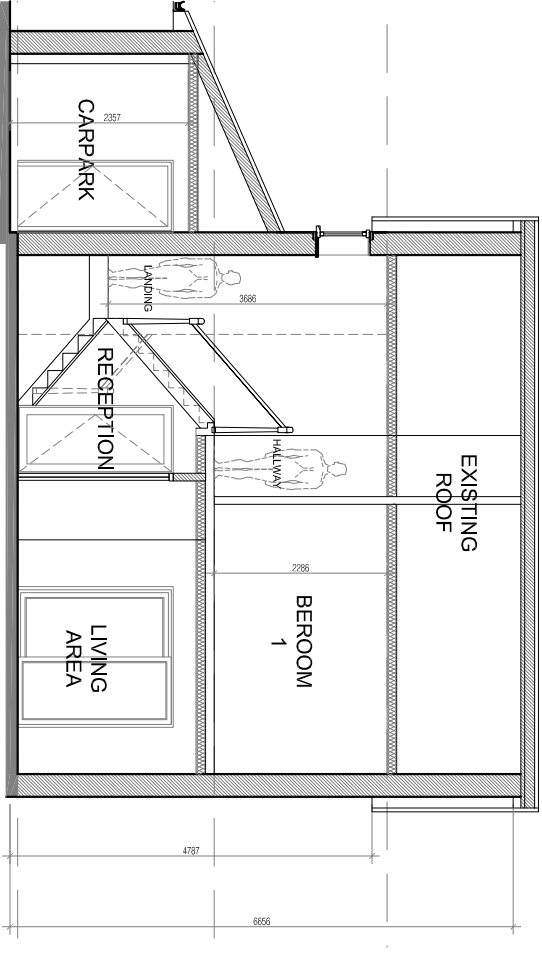

EXISTING  
SECTION A-A

|             |                                        |
|-------------|----------------------------------------|
| Client      | Mr and Mrs. YUNES                      |
| Project     | 40 Montcliffe Crescent , Whalley Range |
| Title       | EXISTING ELEVATION AND SECTION         |
| Drawing No. | PL 103                                 |
| Revision    |                                        |
| Scale       | 1:100 @ A3                             |
| Drawn       | AMP                                    |
| Date        | 25.11.15                               |

12/23  
Architecture Design  
Ltd



T : 0161 228 3130  
E : lwalsh@1223arch.co.uk  
W : www.1223arch.co.uk

Unit 3a  
45/47 Newton Street  
Manchester  
M1 1FT