


General Notes

The Architect shall have no responsibility for any use made of this document other than for that which it was prepared and issued.
All dimensions should be checked on site. Do not scale from this drawing. To be read in conjunction with all other Consultant's drawings. The Architect to be immediately notified of any discrepancies.

Copyright on this drawing retained by the Architect.

LEGEND

Site Boundary

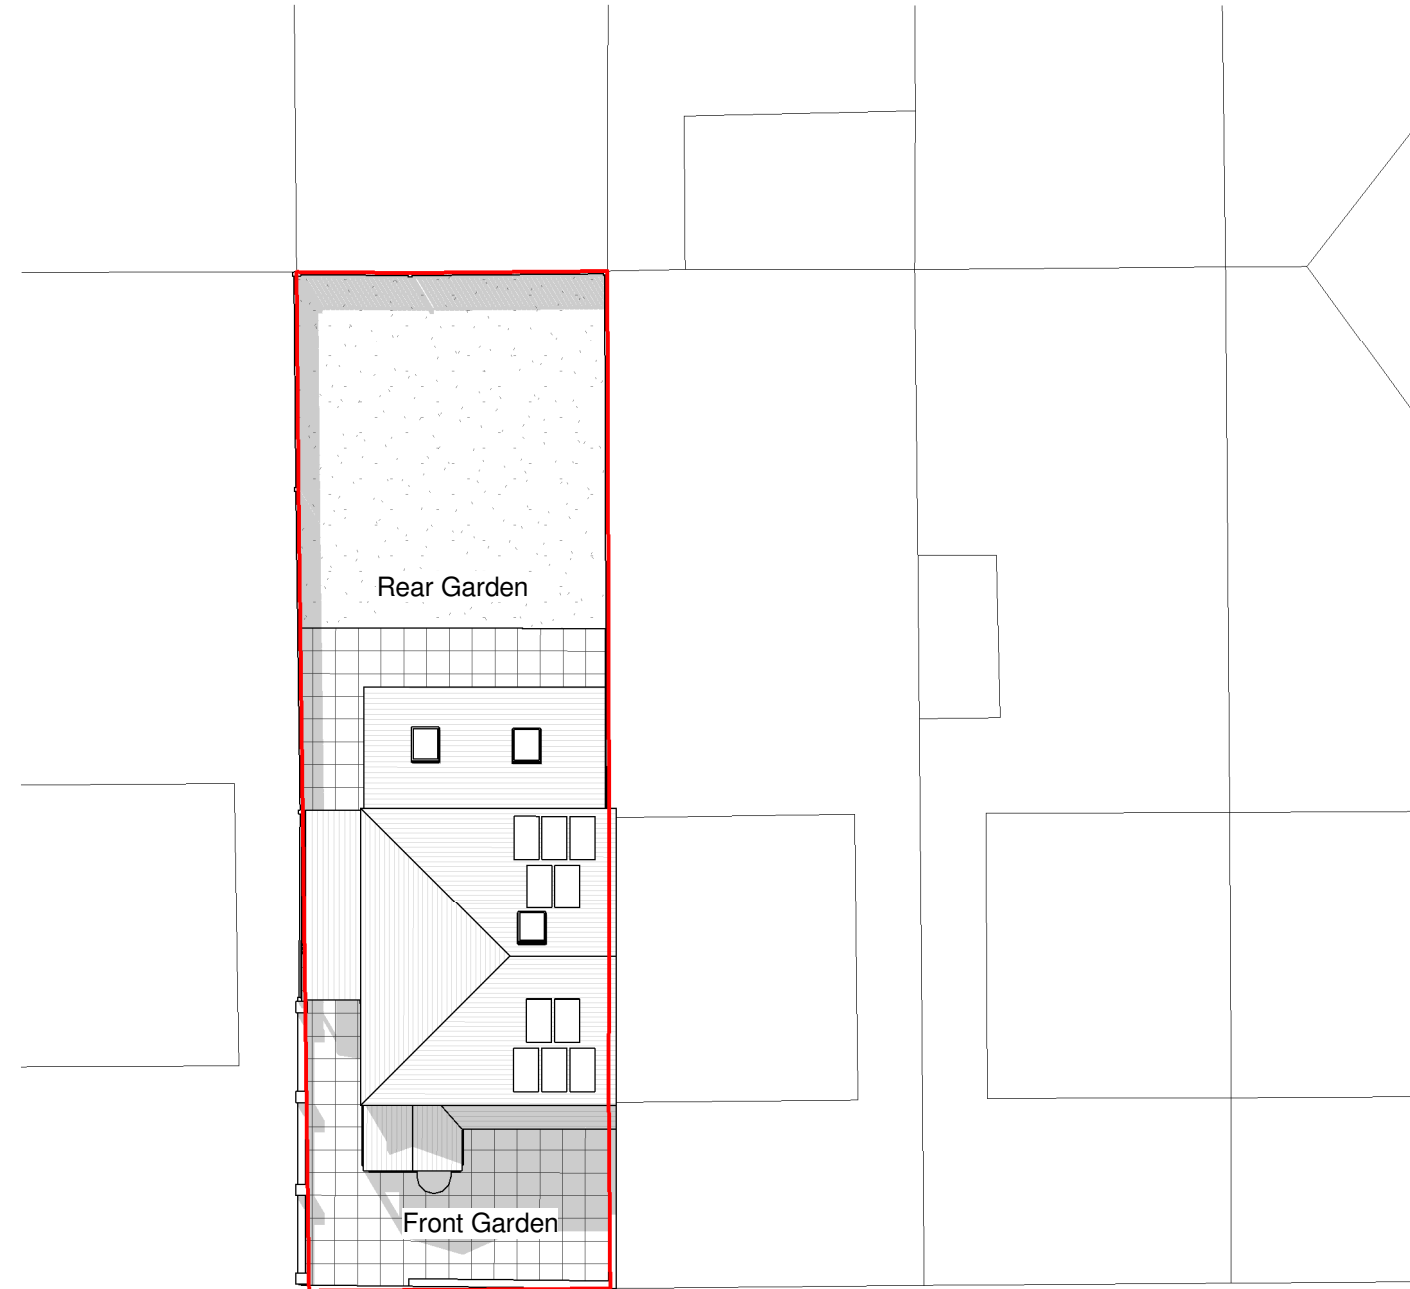

ELSDON ROAD

1

Site Location Plan

1 : 1250

1

2

Existing Site Plan

1 : 200

1

A 23/08/21 HG SH Amended plans
16/08/21 HG SH Initial Issue
No. Date Dwn Chk App Revision or reason for issue

Client

Zafar Iqbal

createit studios
Architects & Designers

Create It Studios (NW) Ltd
Universal Square
Devonshire Street North
Manchester M12 6JH
0161 974 6165
www.createitstudios.co.uk
info@createitstudios.co.uk

Project Title

57 Elsdon Road, Manchester, M13 0TN

Scale / North Point

As indicated

Drawing Title

Existing Site and Location Plans

Drawing Number
A1384(01)AP001
Drawing Status
Preliminary
Revision
A