




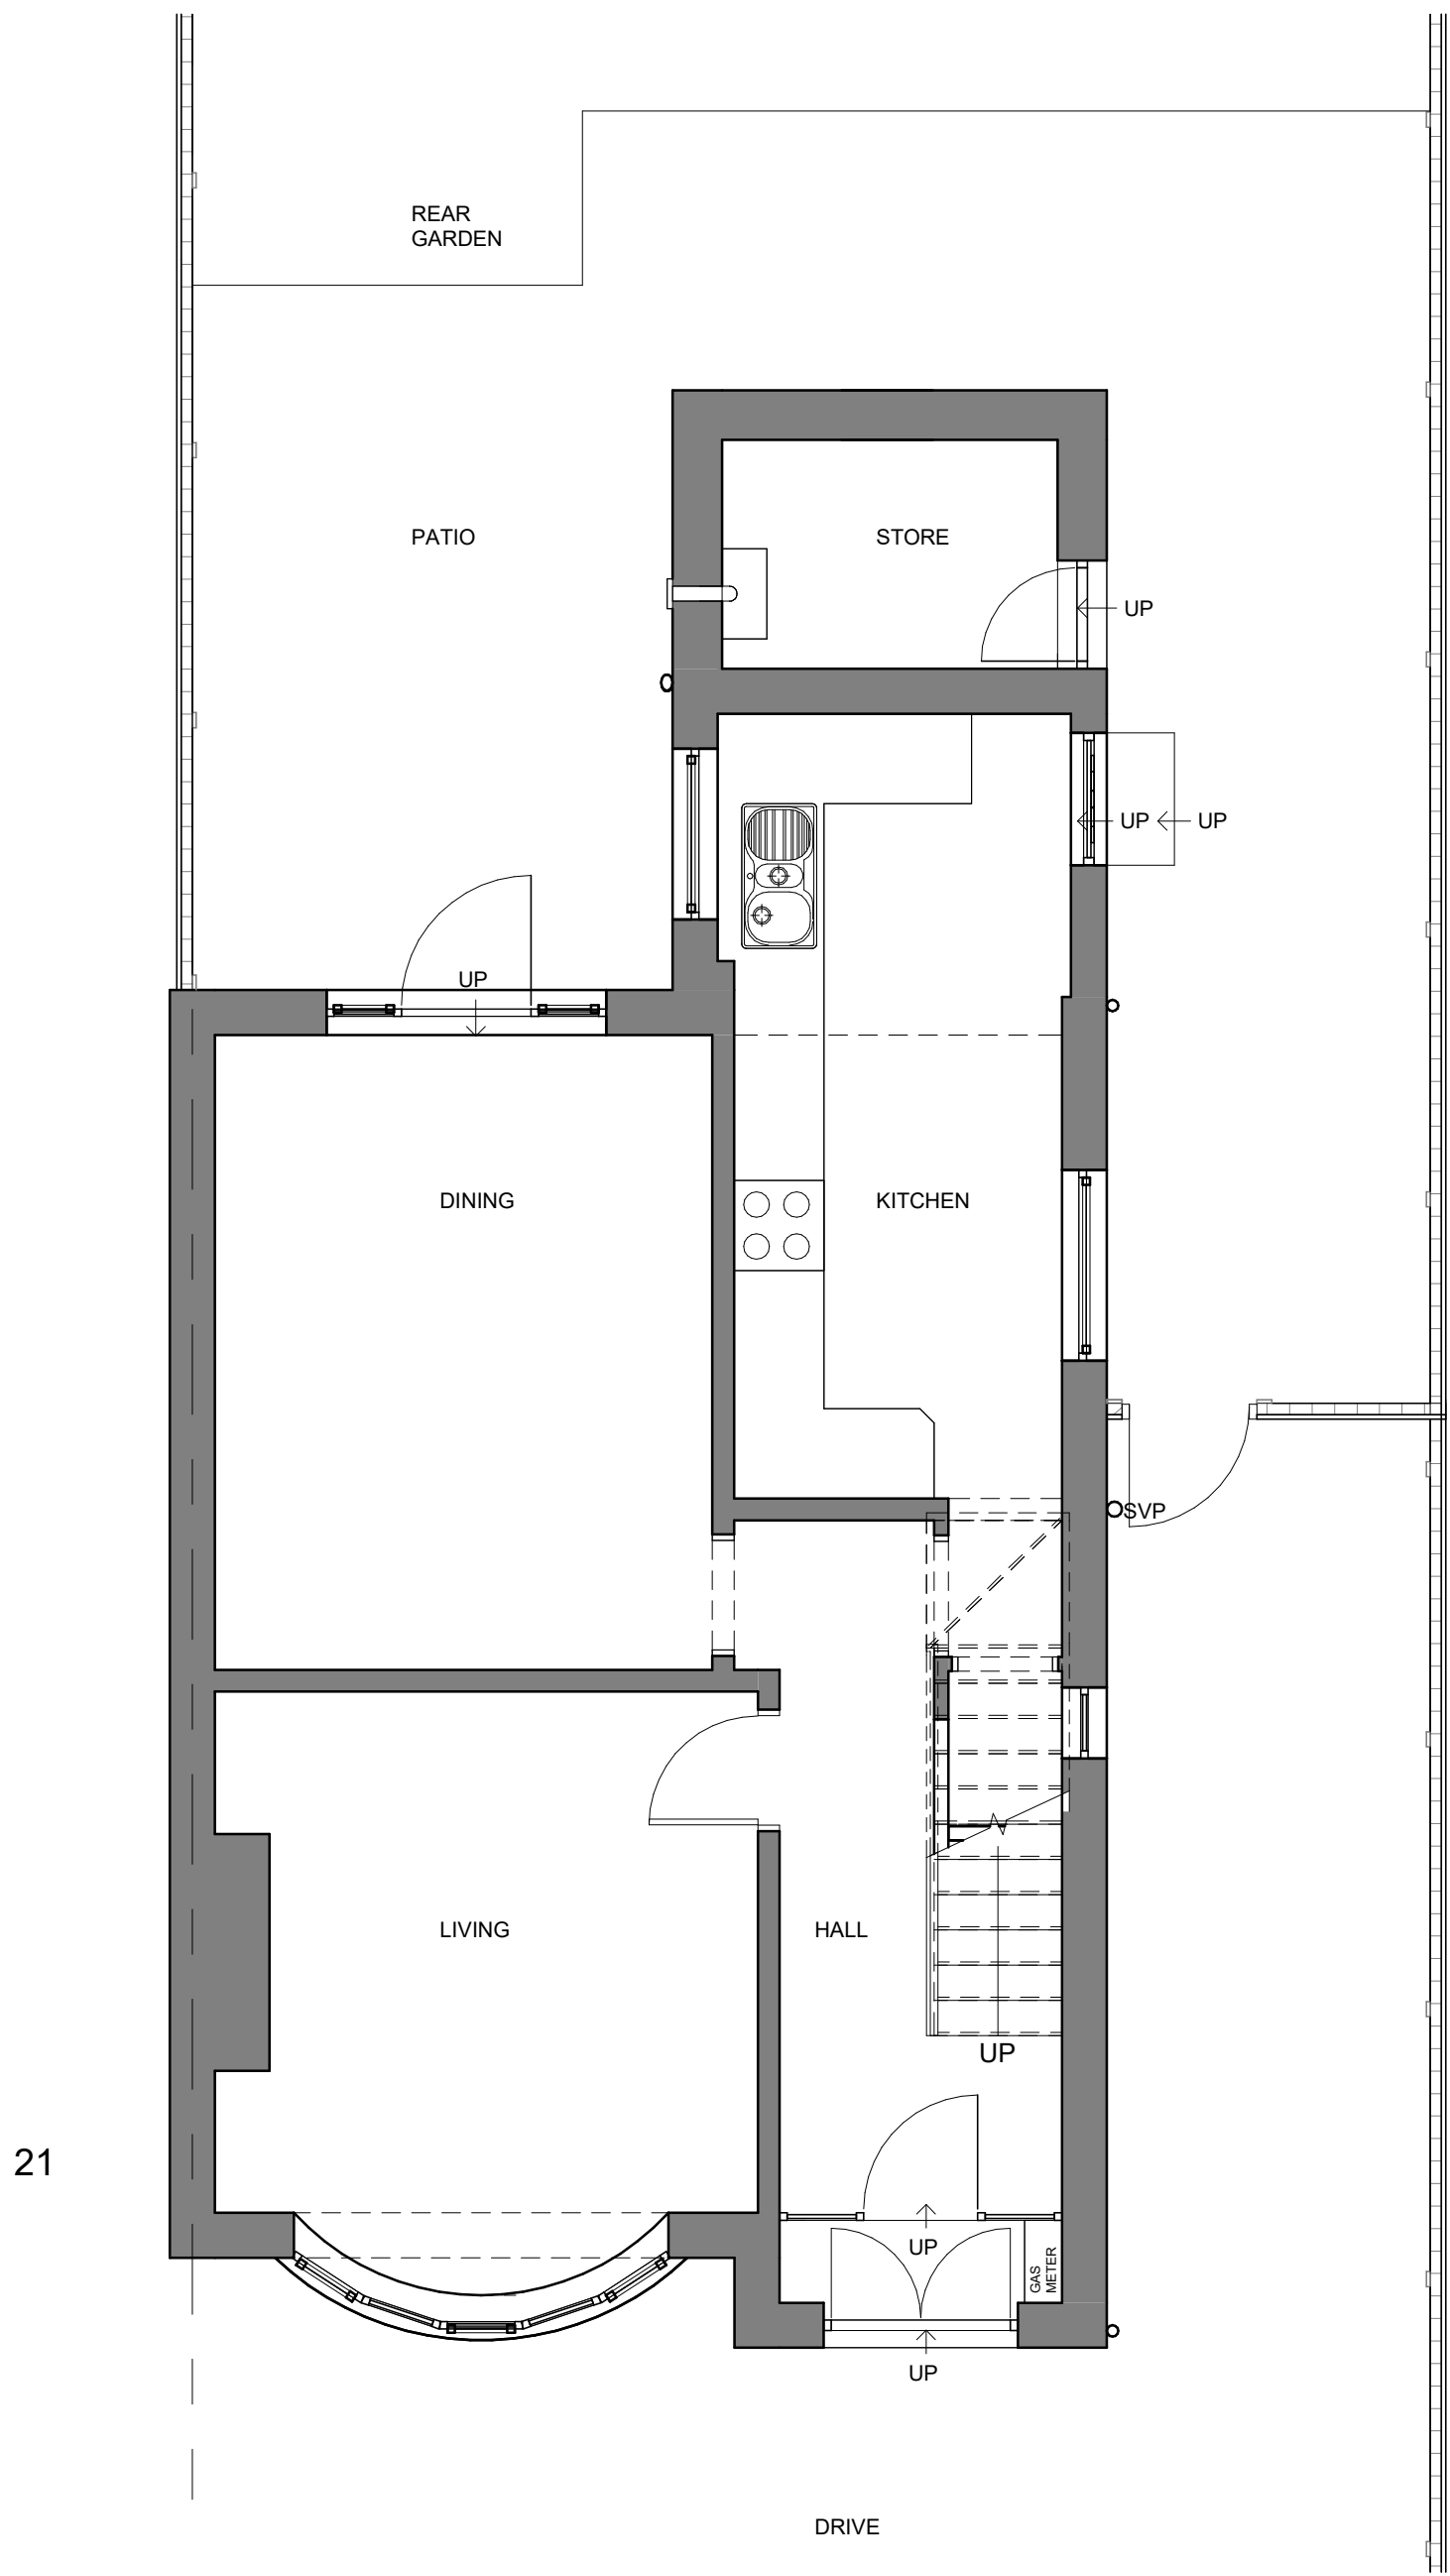


Ground Floor Plan
1 : 50

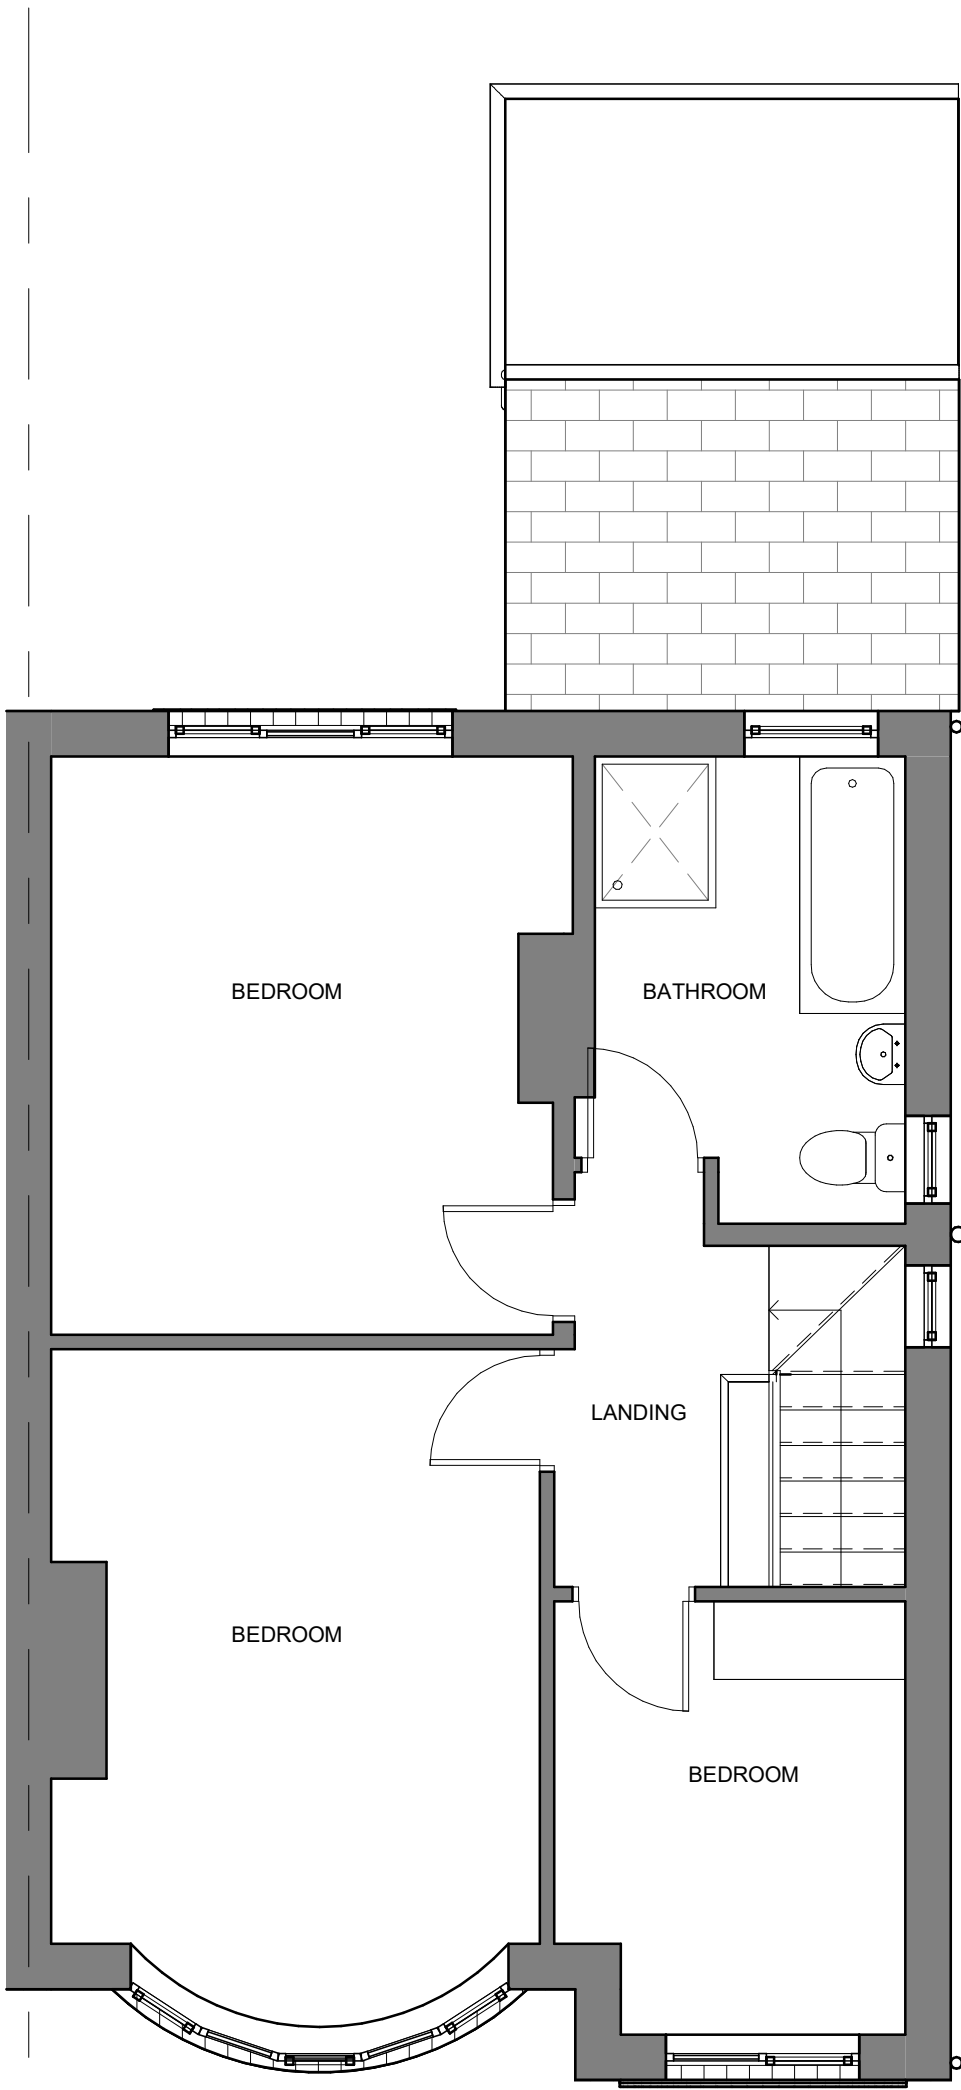

First Floor Plan
1 : 50

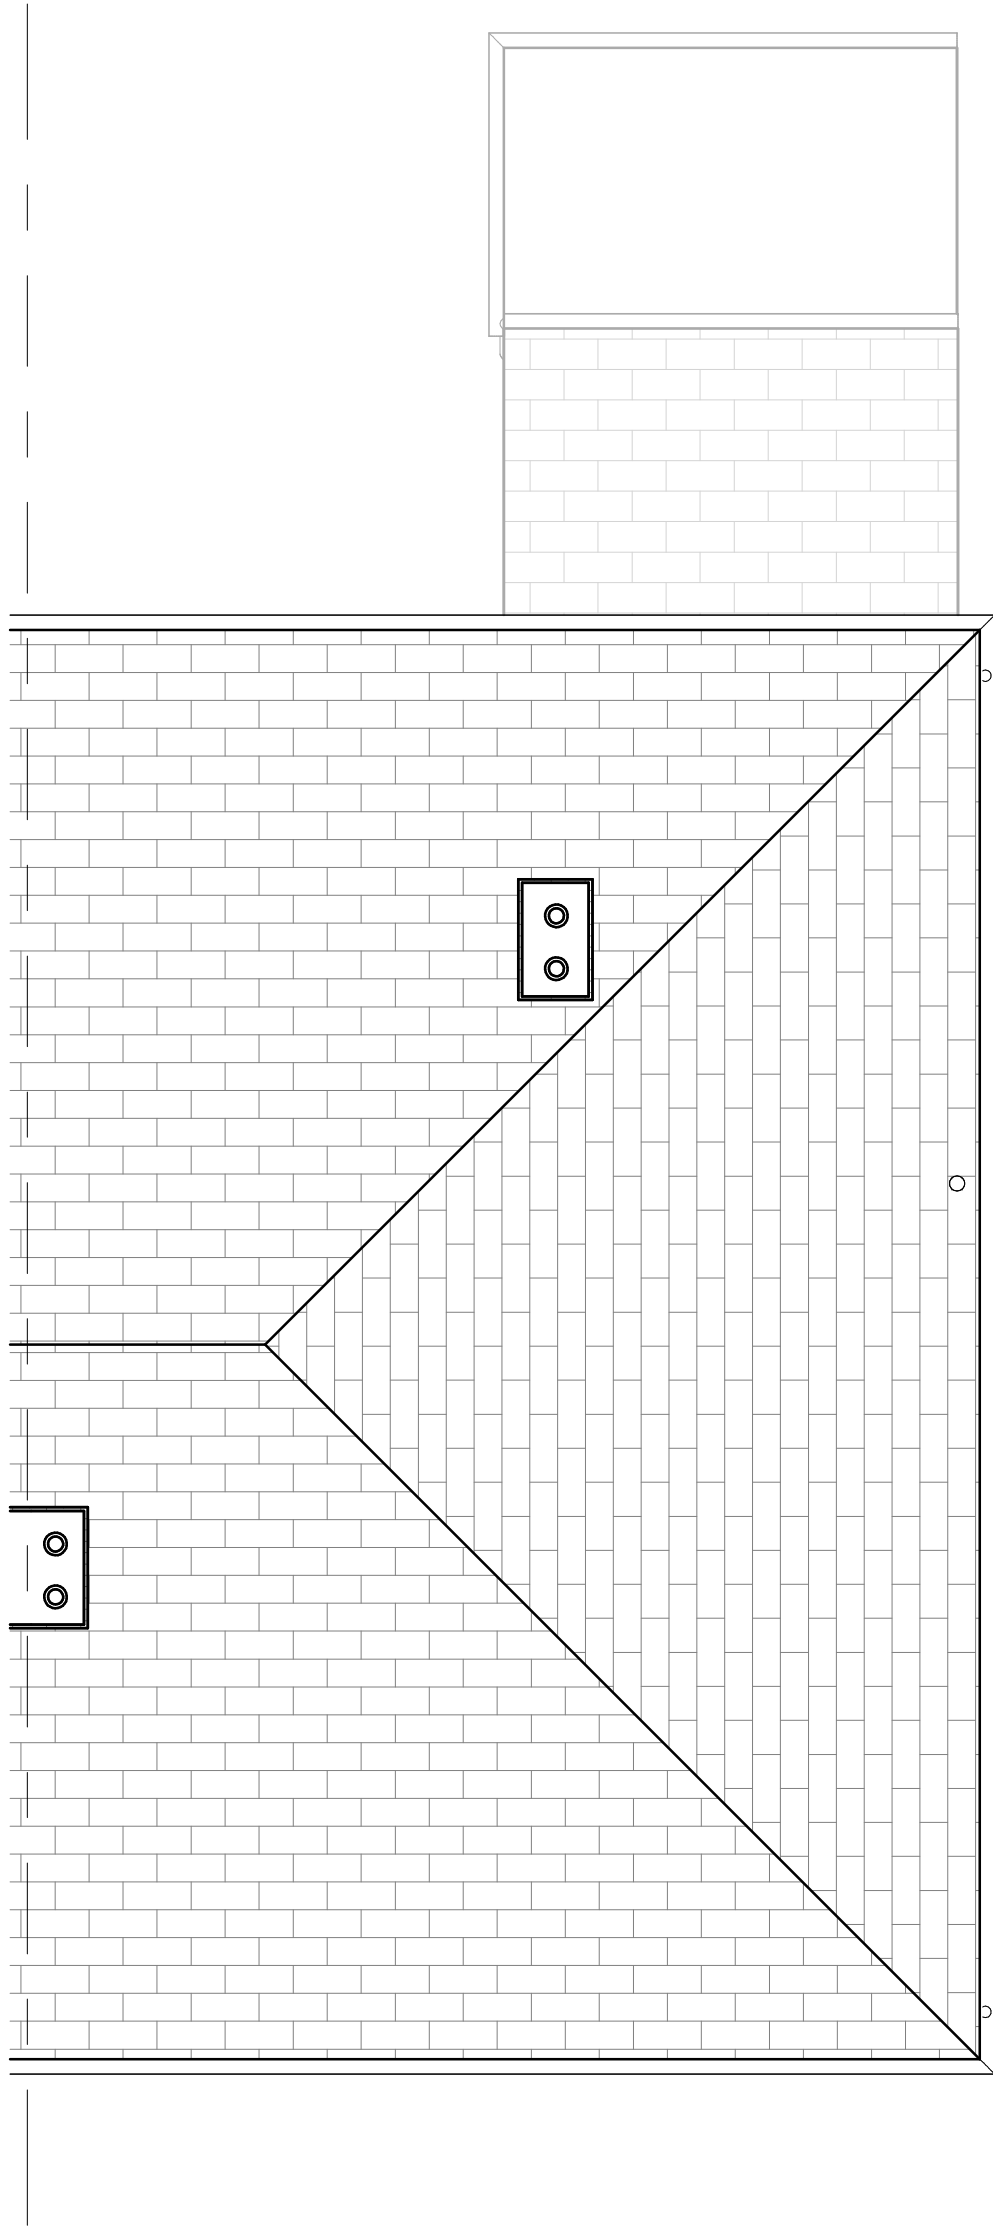

Roof Plan
1 : 50

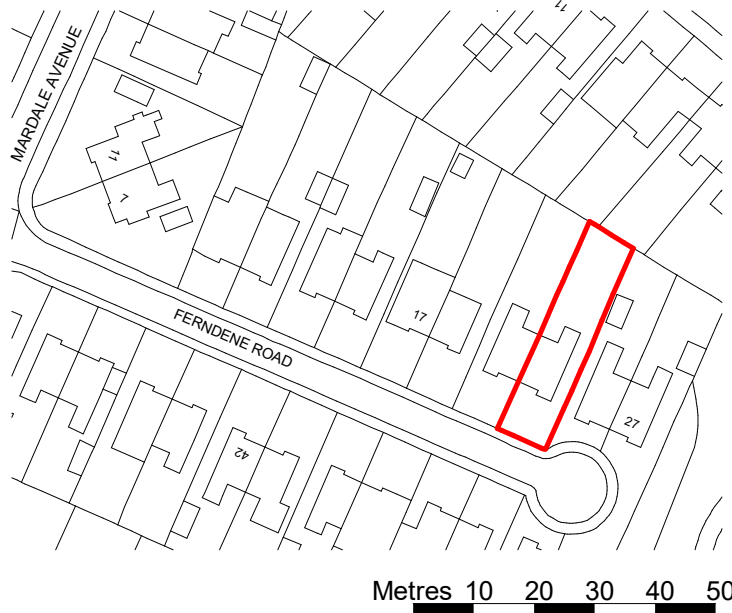

Site Location Plan
1 : 1250

NOTES

The Contractor is to check all dimensions and site conditions before commencing.
Do not scale from this drawing.
This drawing remains the copyright of WHYL Architecture.

KEYPLAN

B	Planning issue	WL	17.04.23
A	Initial issue	WL	05.04.23
Rev	Description	By	Date
Client	Mr & Mrs Hurwitz		
Project	23 Ferndene Road, Manchester		
Drawing	Existing Plans		
Dwg No.	23FR - 110	Rev	B
Date	27.03.2023	Scale	As indicated
Author	Author	Approved	Approver
Issue	Concept		

WHYL ARCHITECTURE

T: 07894 348777
whyarchitecture@hotmail.co.uk